


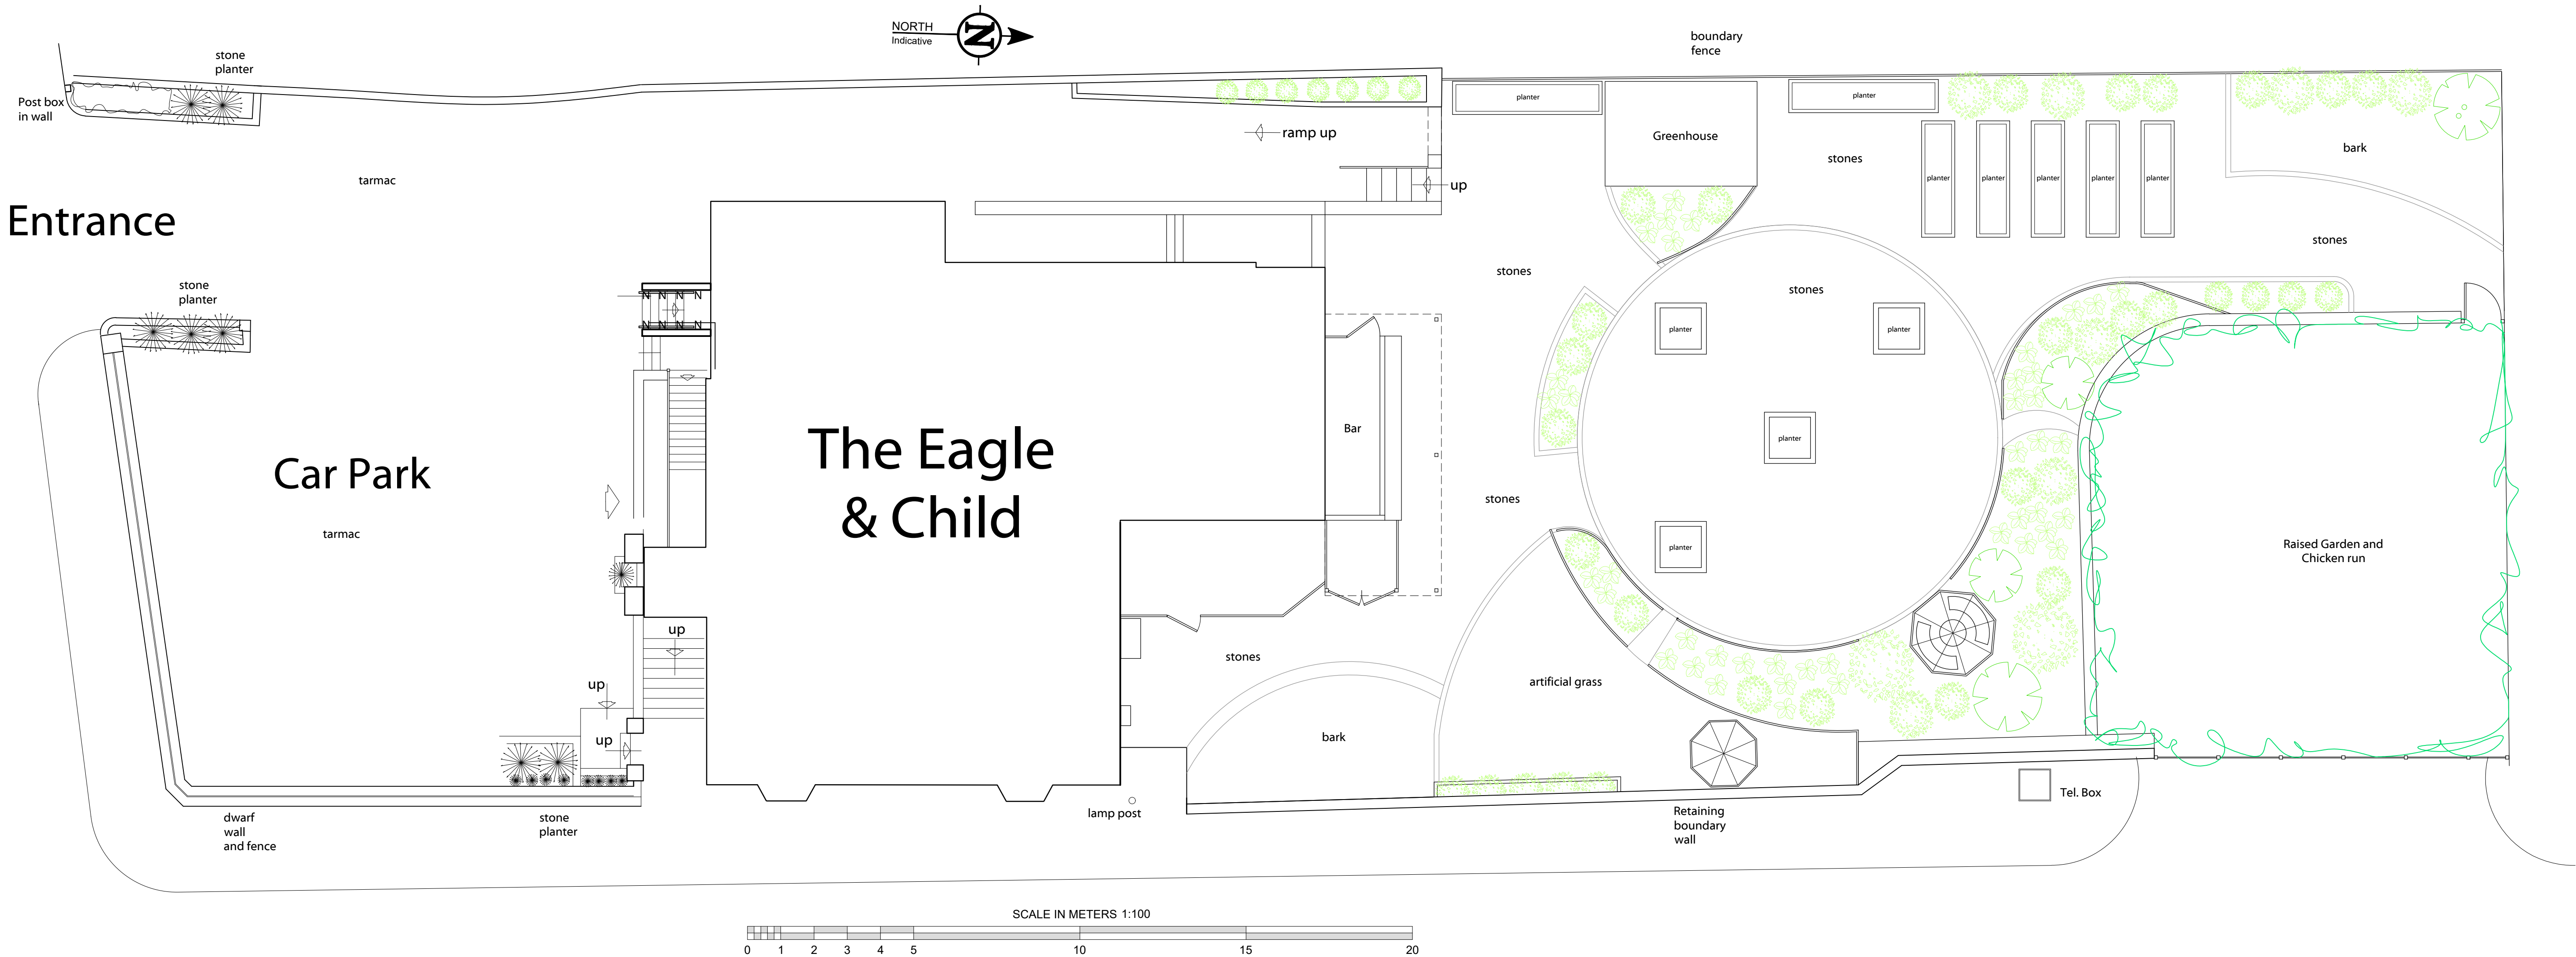

|                                   |                 |                   |
|-----------------------------------|-----------------|-------------------|
| Rev:                              | Description     | 00.00.00          |
| TITLE: Existing Site Plan         |                 |                   |
| PROJECT: Eagle & Child Ramsbottom |                 |                   |
| CLIENT: Thwaites                  |                 |                   |
| DRAWN BY:                         |                 | SCALE: 1:100 @ A1 |
| DATE: 16.08.21                    | DWG NO: 1539.01 | REV: .            |