


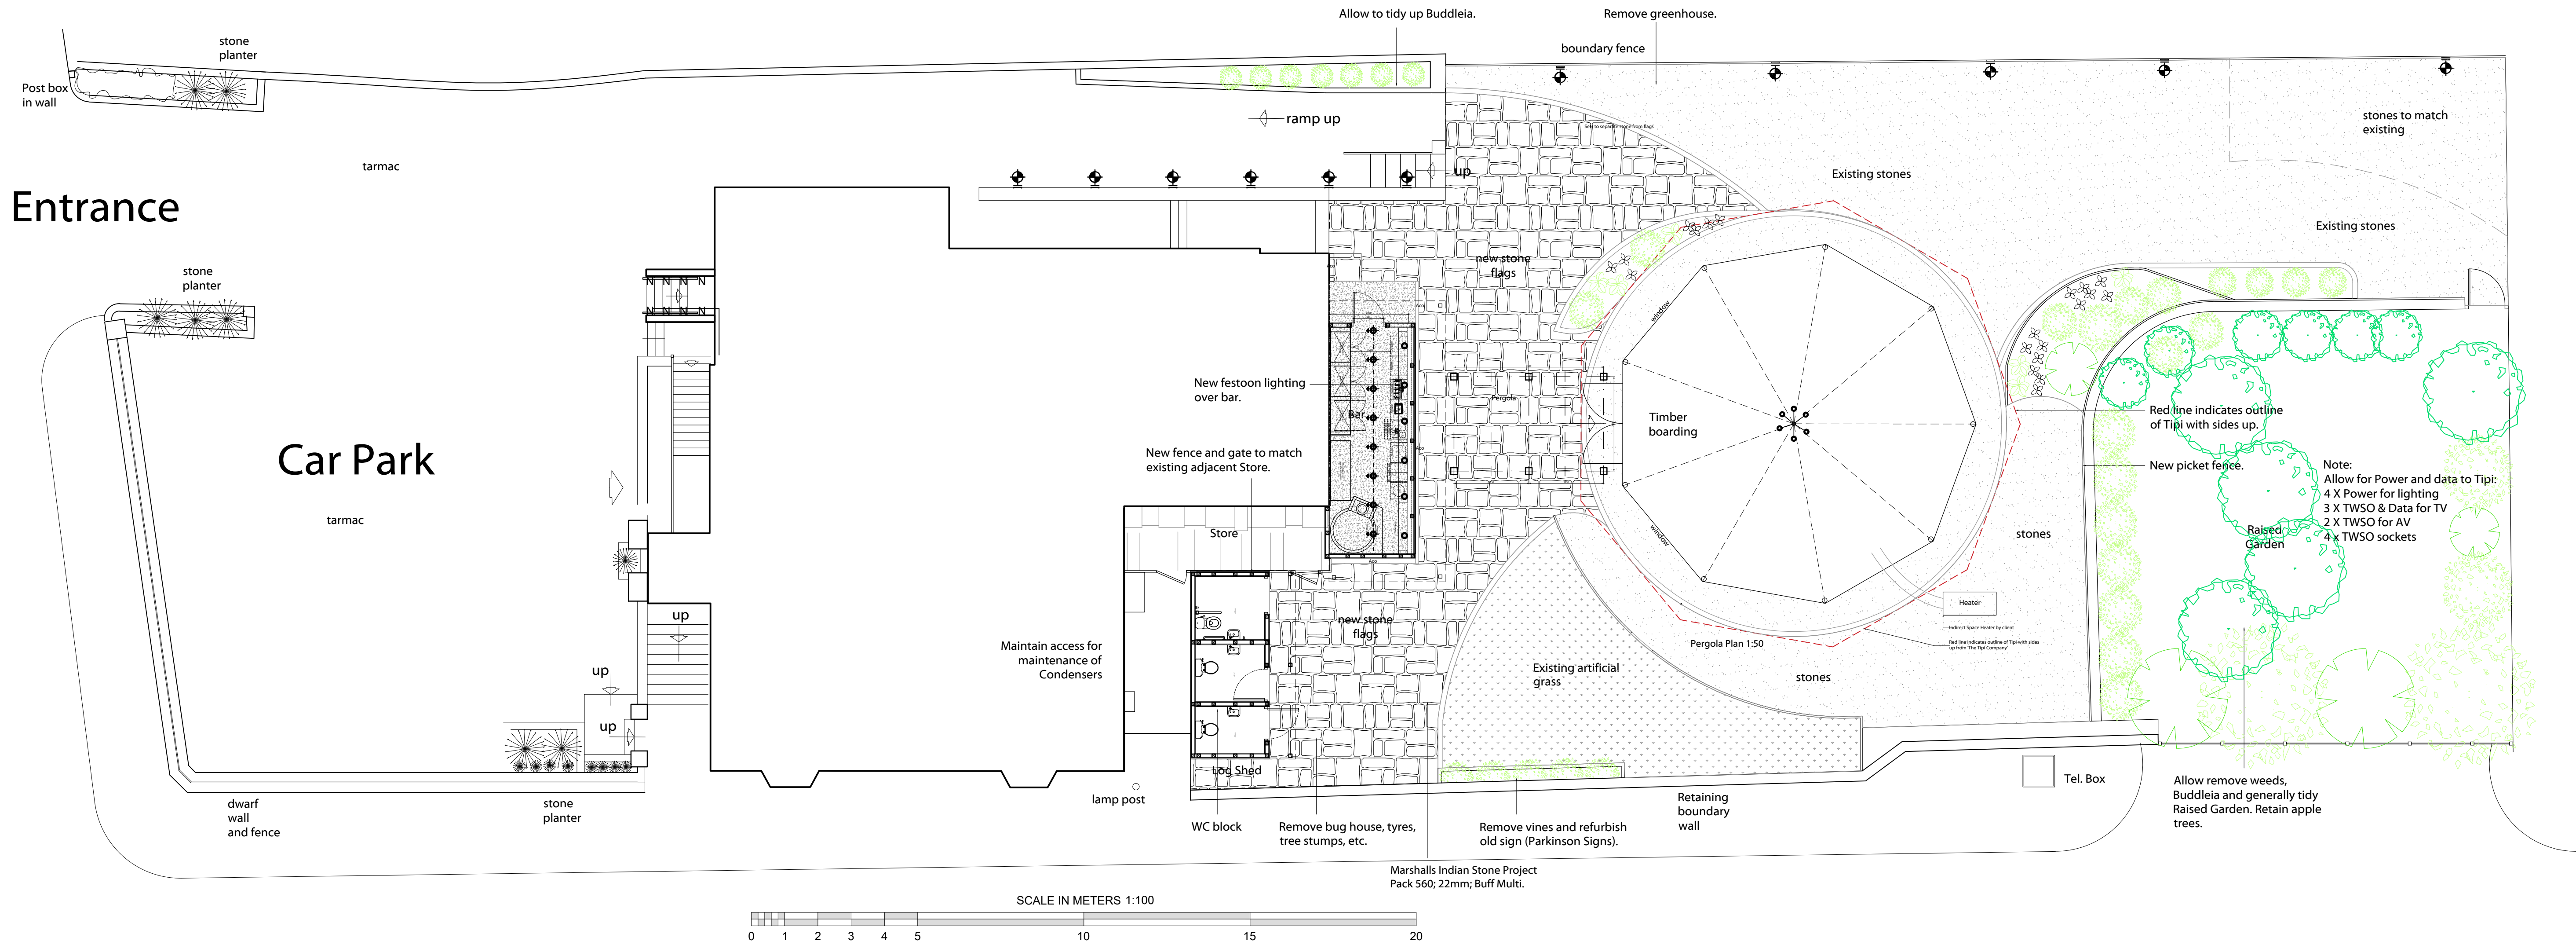

Rev:B 00.00.00

|                |                          |
|----------------|--------------------------|
| TITLE:         | Proposed Site Plan       |
| PROJECT:       | Eagle & Child Ramsbottom |
| CLIENT:        | Thwaites                 |
| DRAWN BY:      | SCALE: 1:100 @ A1        |
| DATE: 17.08.21 | DWG NO: 1539.02 REV:     |