
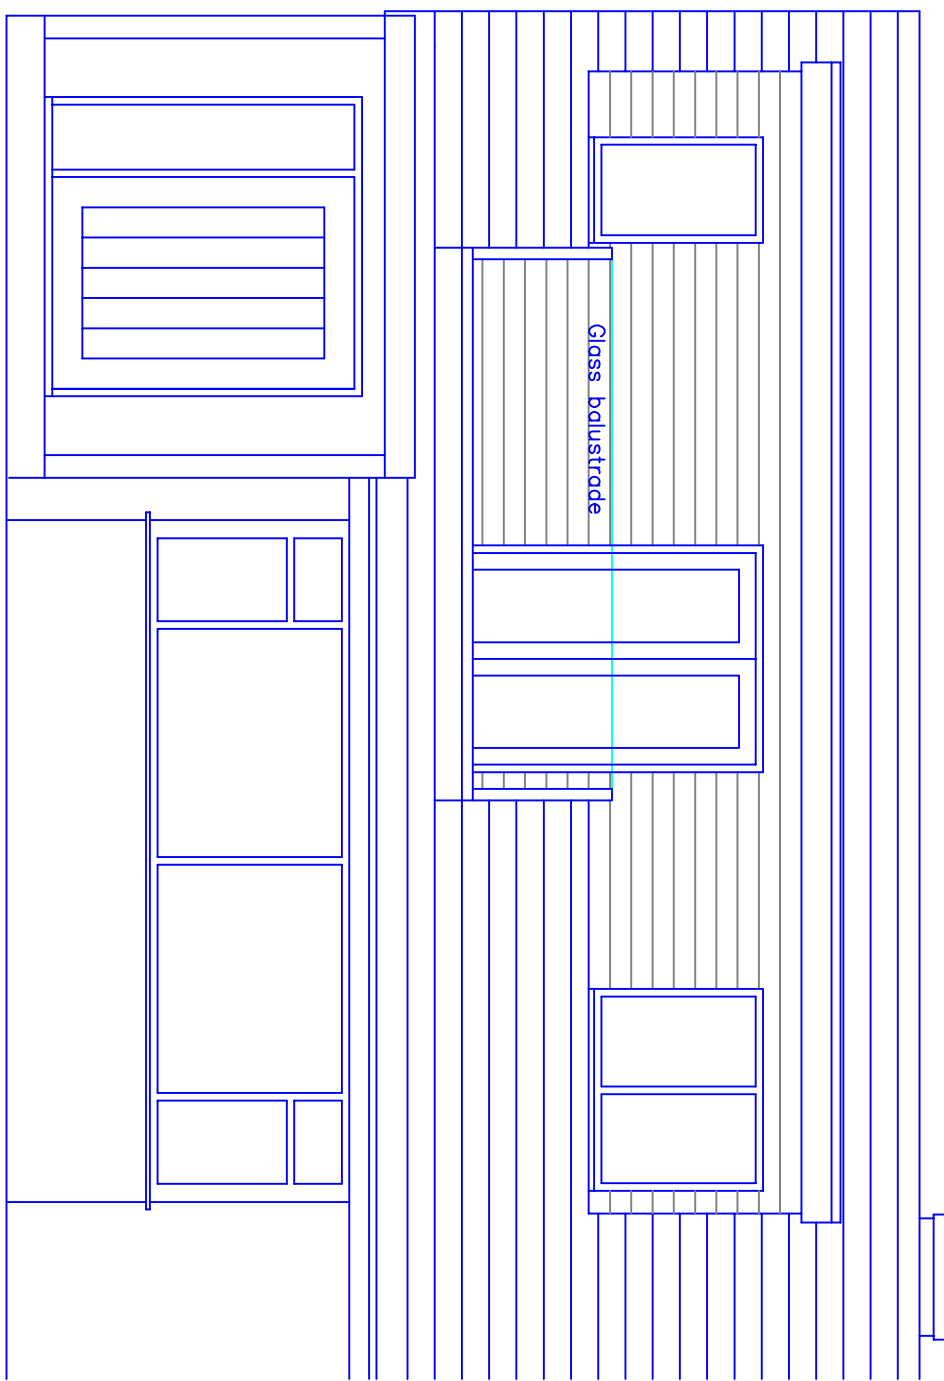
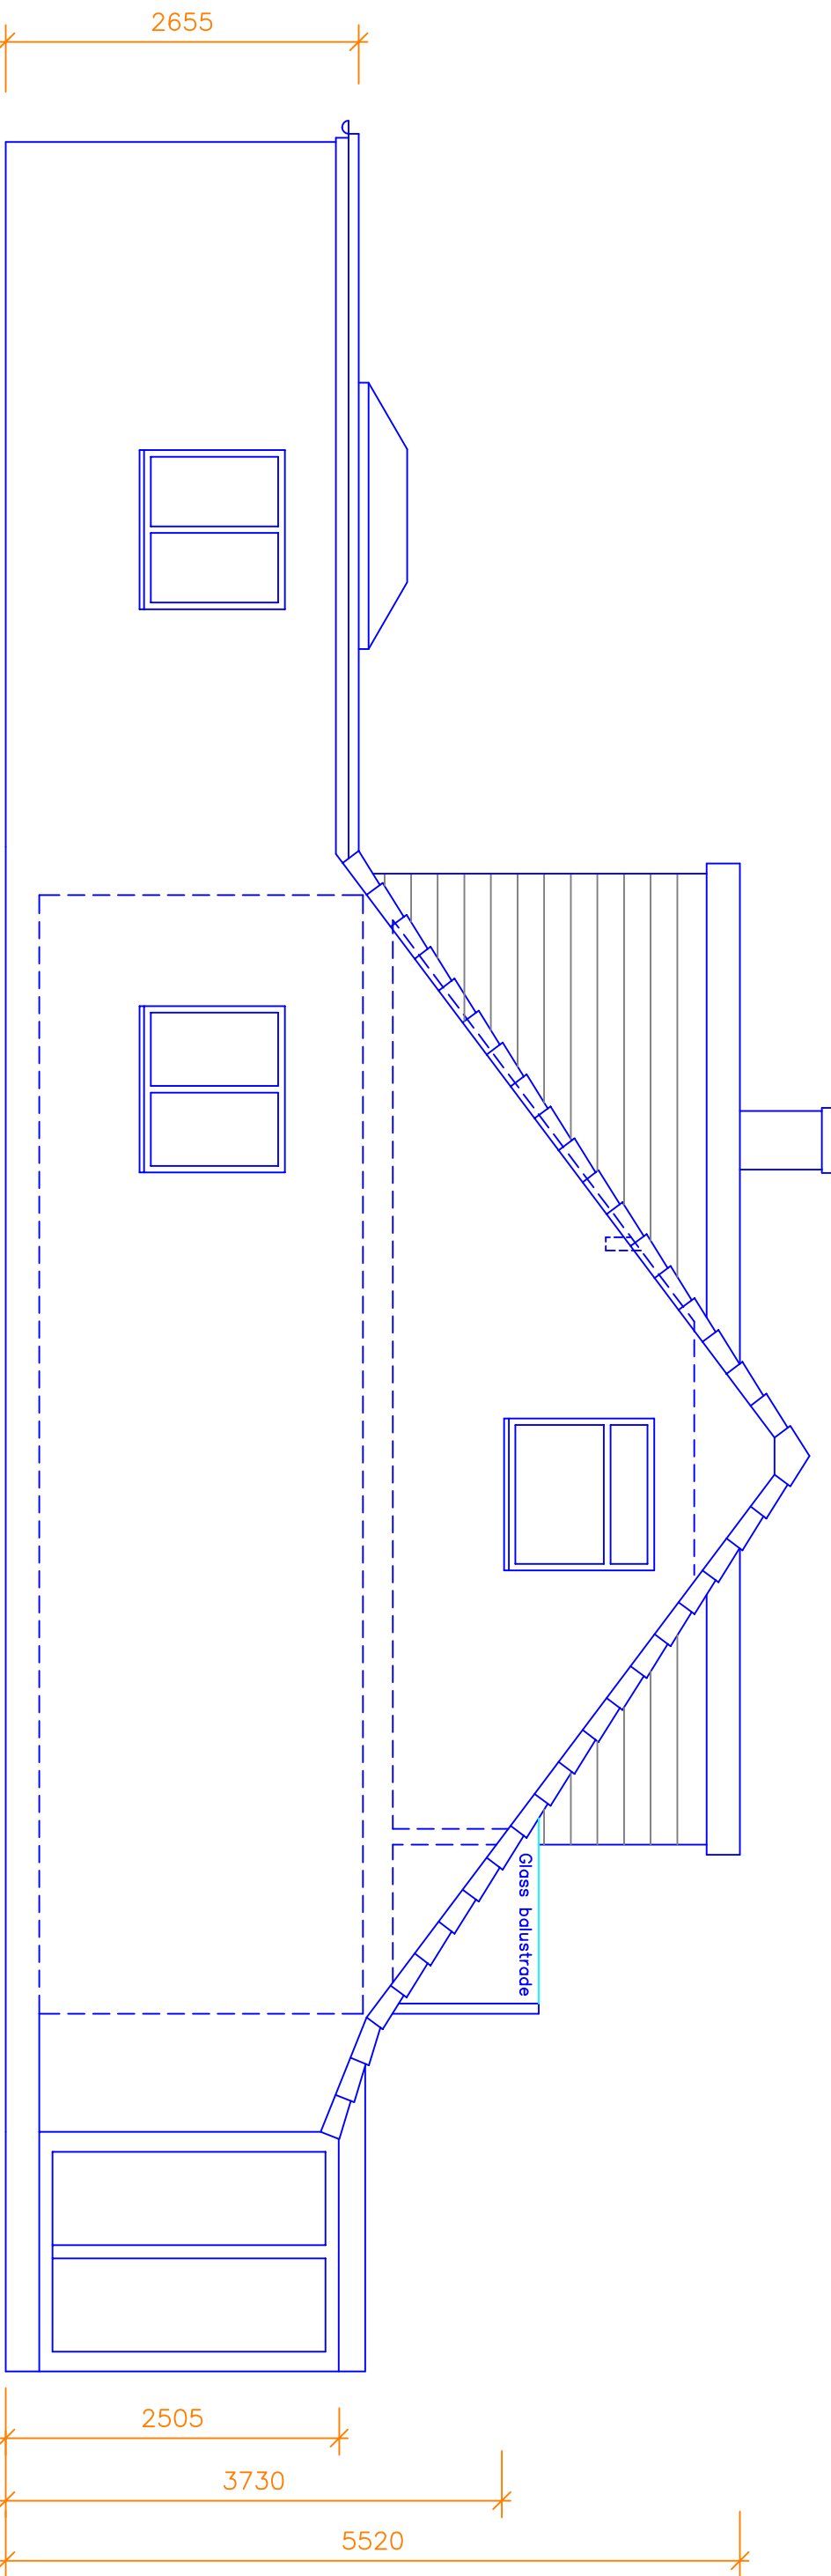


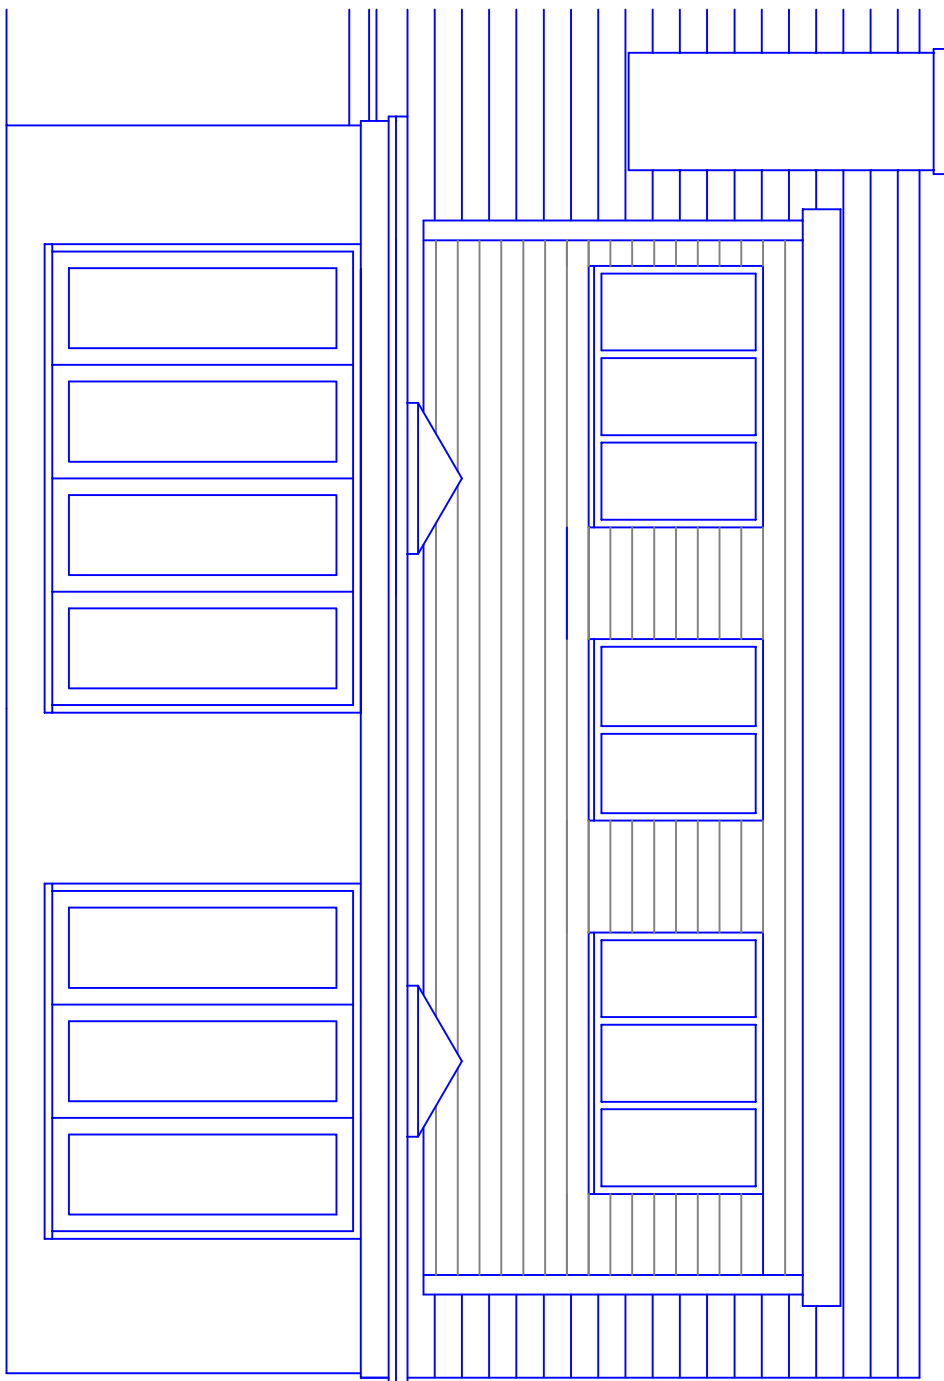

Proposed Rear Elevation

Proposed Side Elevation

Proposed Front Elevation

Proposed Materials

Roof: Grey interlocking tiles.
Flat roof rubberised roofing membrane.
Walls: Off white render
Door and Window Frames: Black upvc.

A Balcony in originally approved position 07.05.2024

This drawing and design concept is the property of PPY design. It should not be reproduced without written permission



34 Newington Drive
Bury
BL8 2NE

scale 1:50 at A1
March 2024


SS2-02A

Proposed Plans
and Elevations


PPY design Ltd

2 Helmshore Road, Holcombe Village
Ramsbottom, Lancashire BL8 4PA
Gary Dearden (Architect) DipArch RIBA
gary@ppy-design.co.uk www.ppy-design.co.uk
T: 01706 822151 M: 07112 669482

Proposed Side Section/Elevation

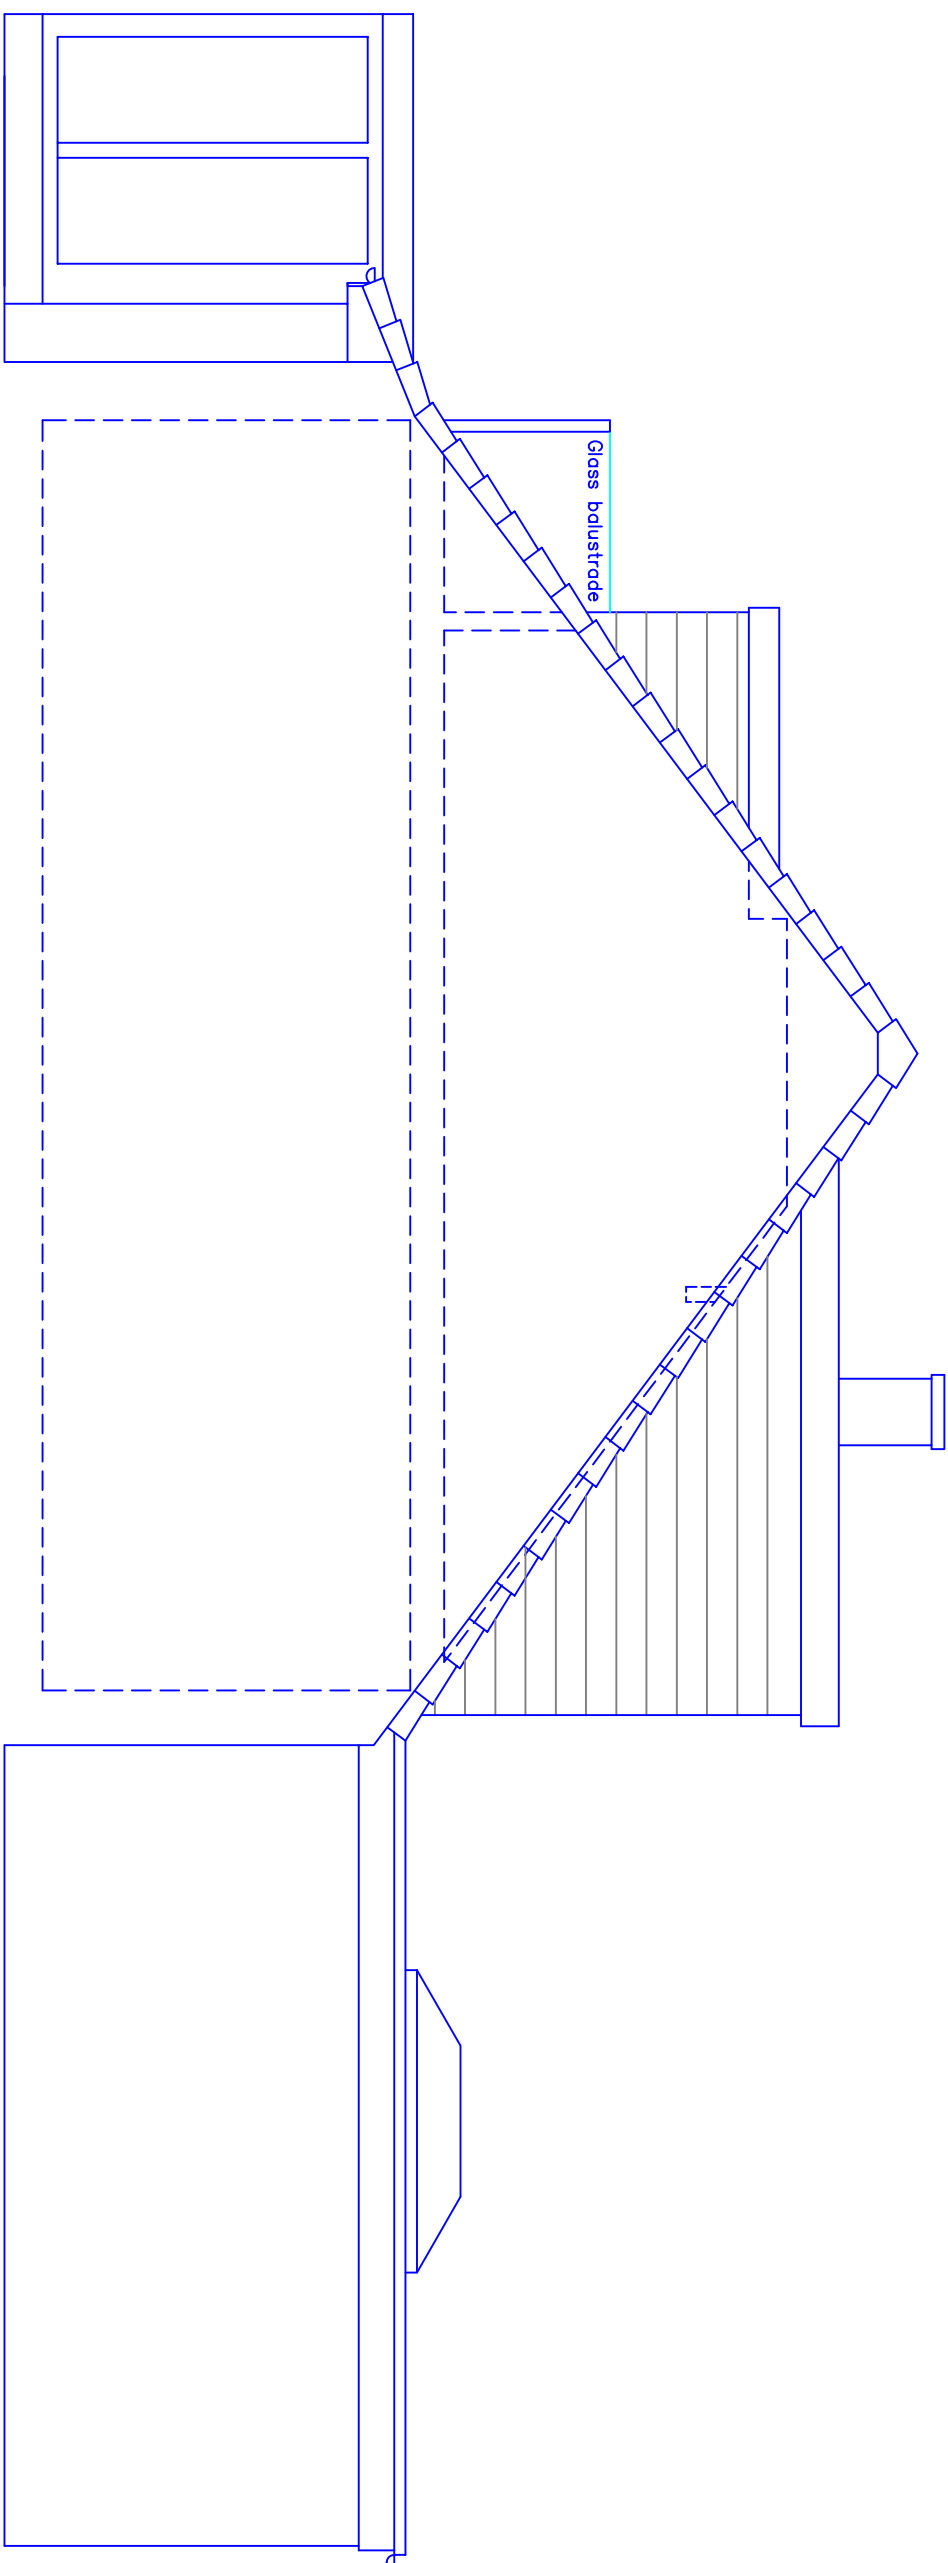

Proposed Plan
Ground Floor

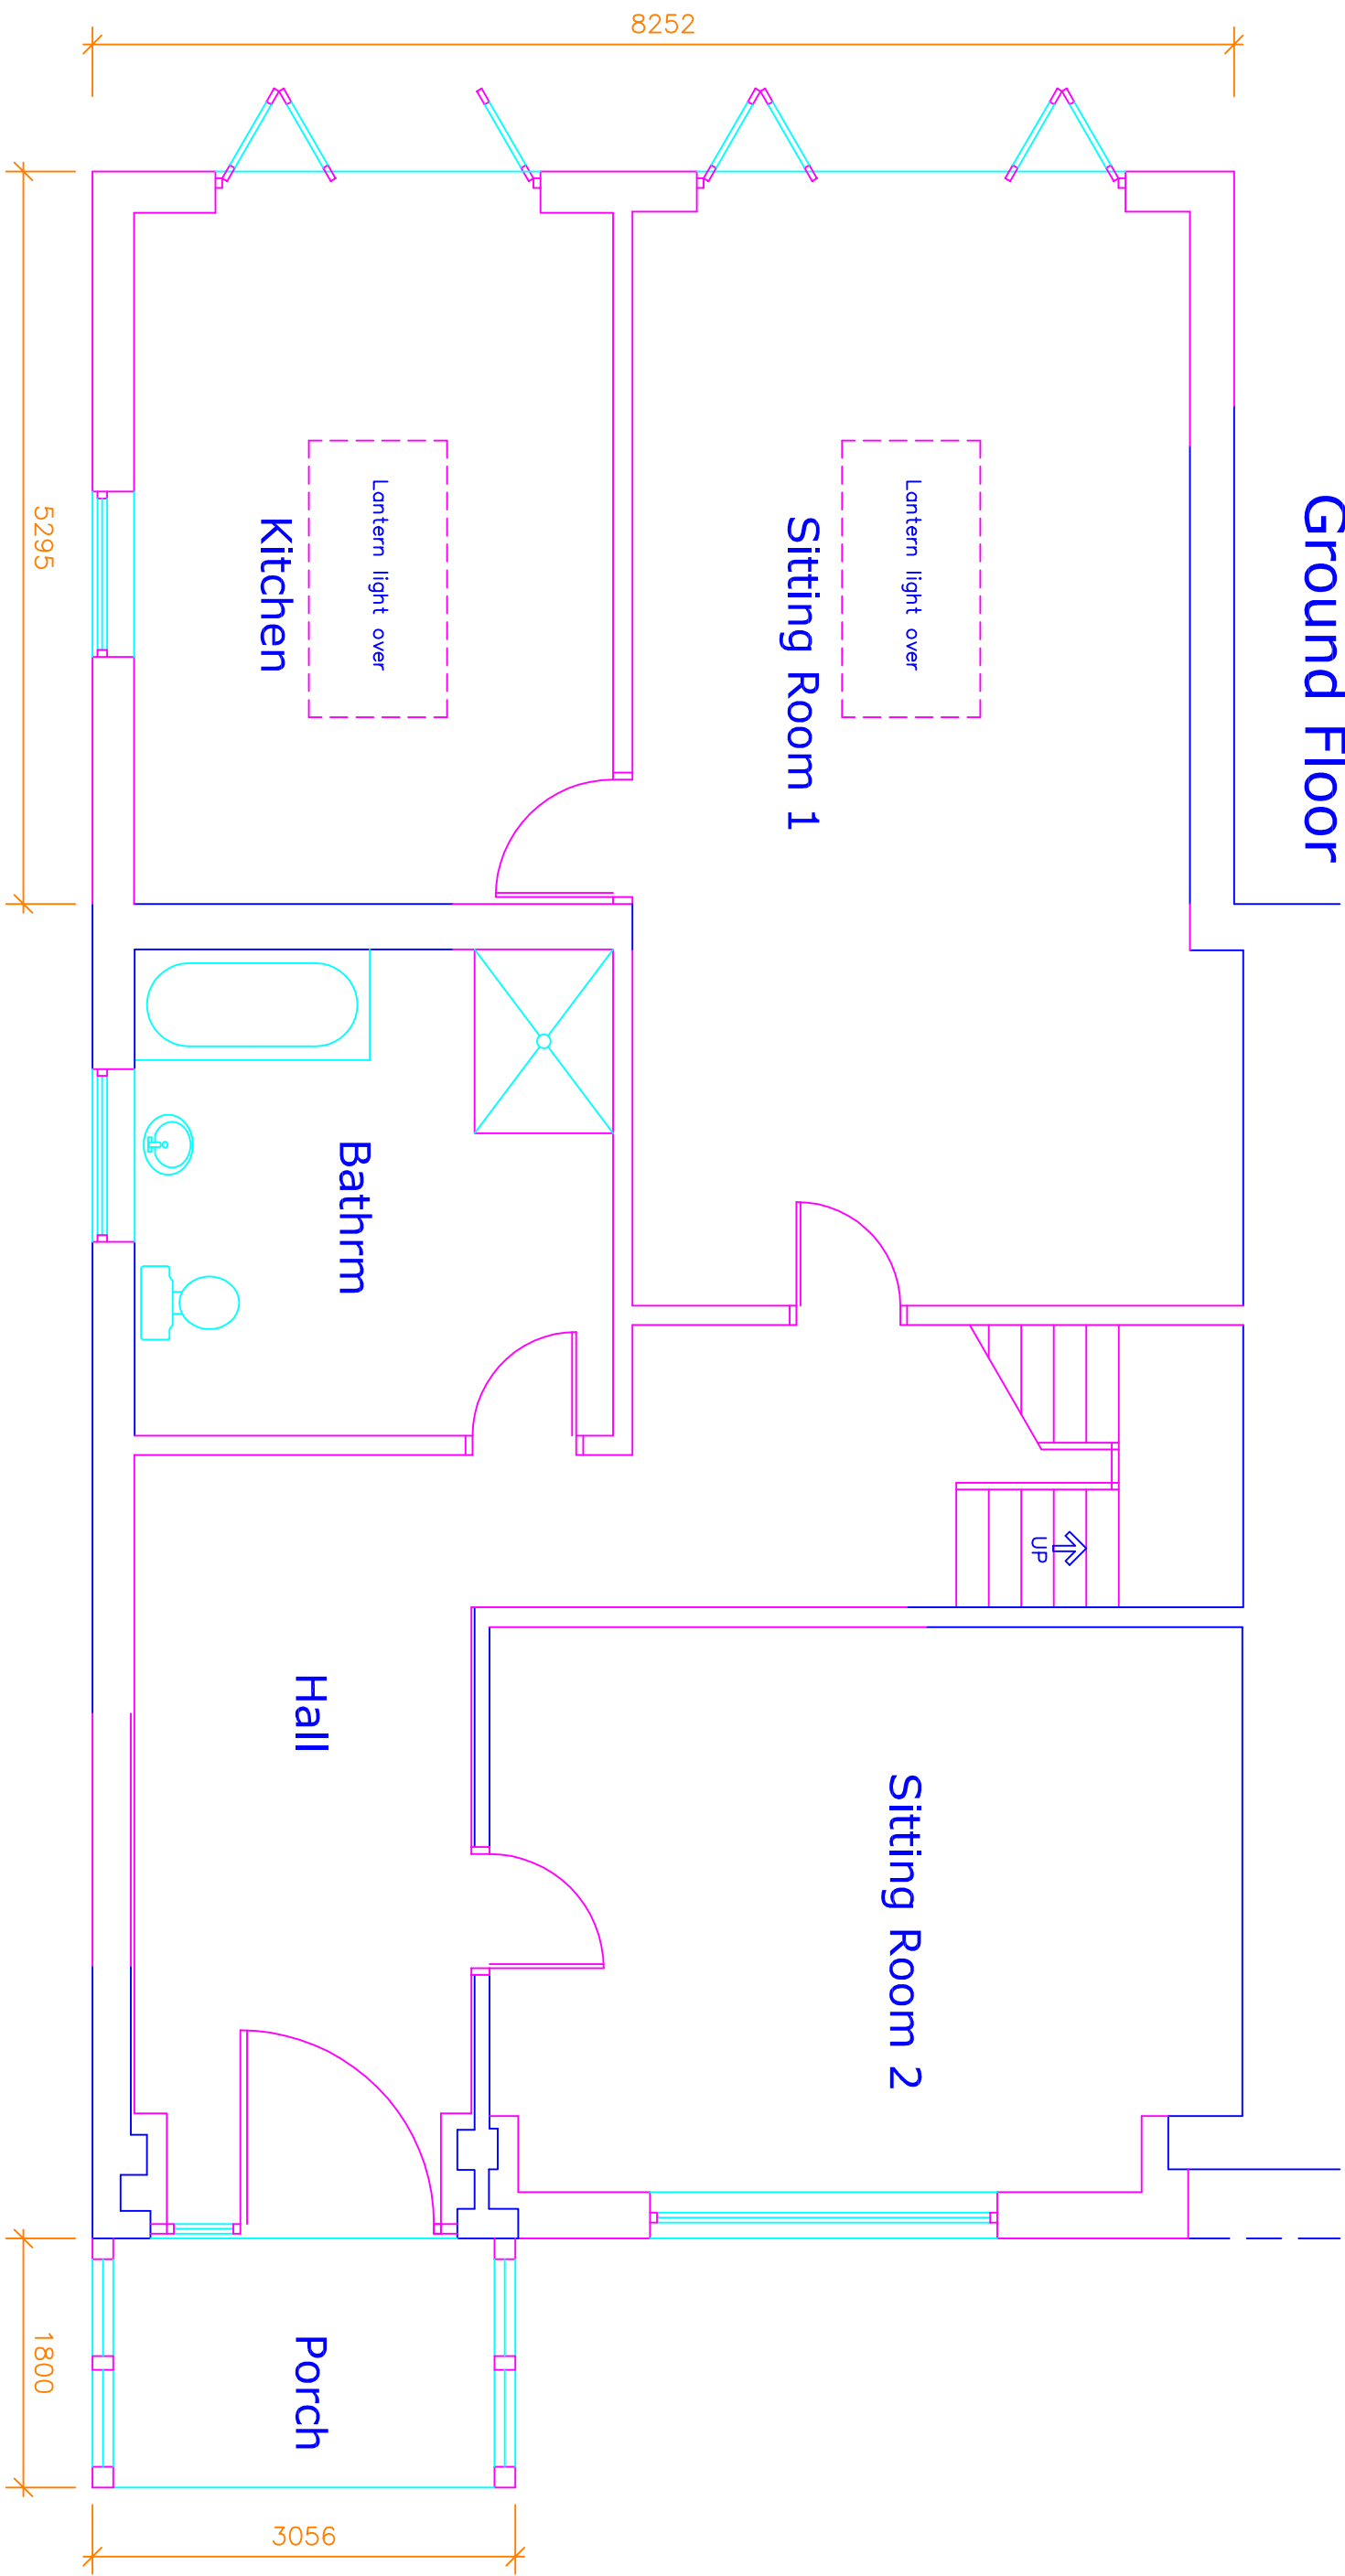

Proposed Plan
First Floor

