


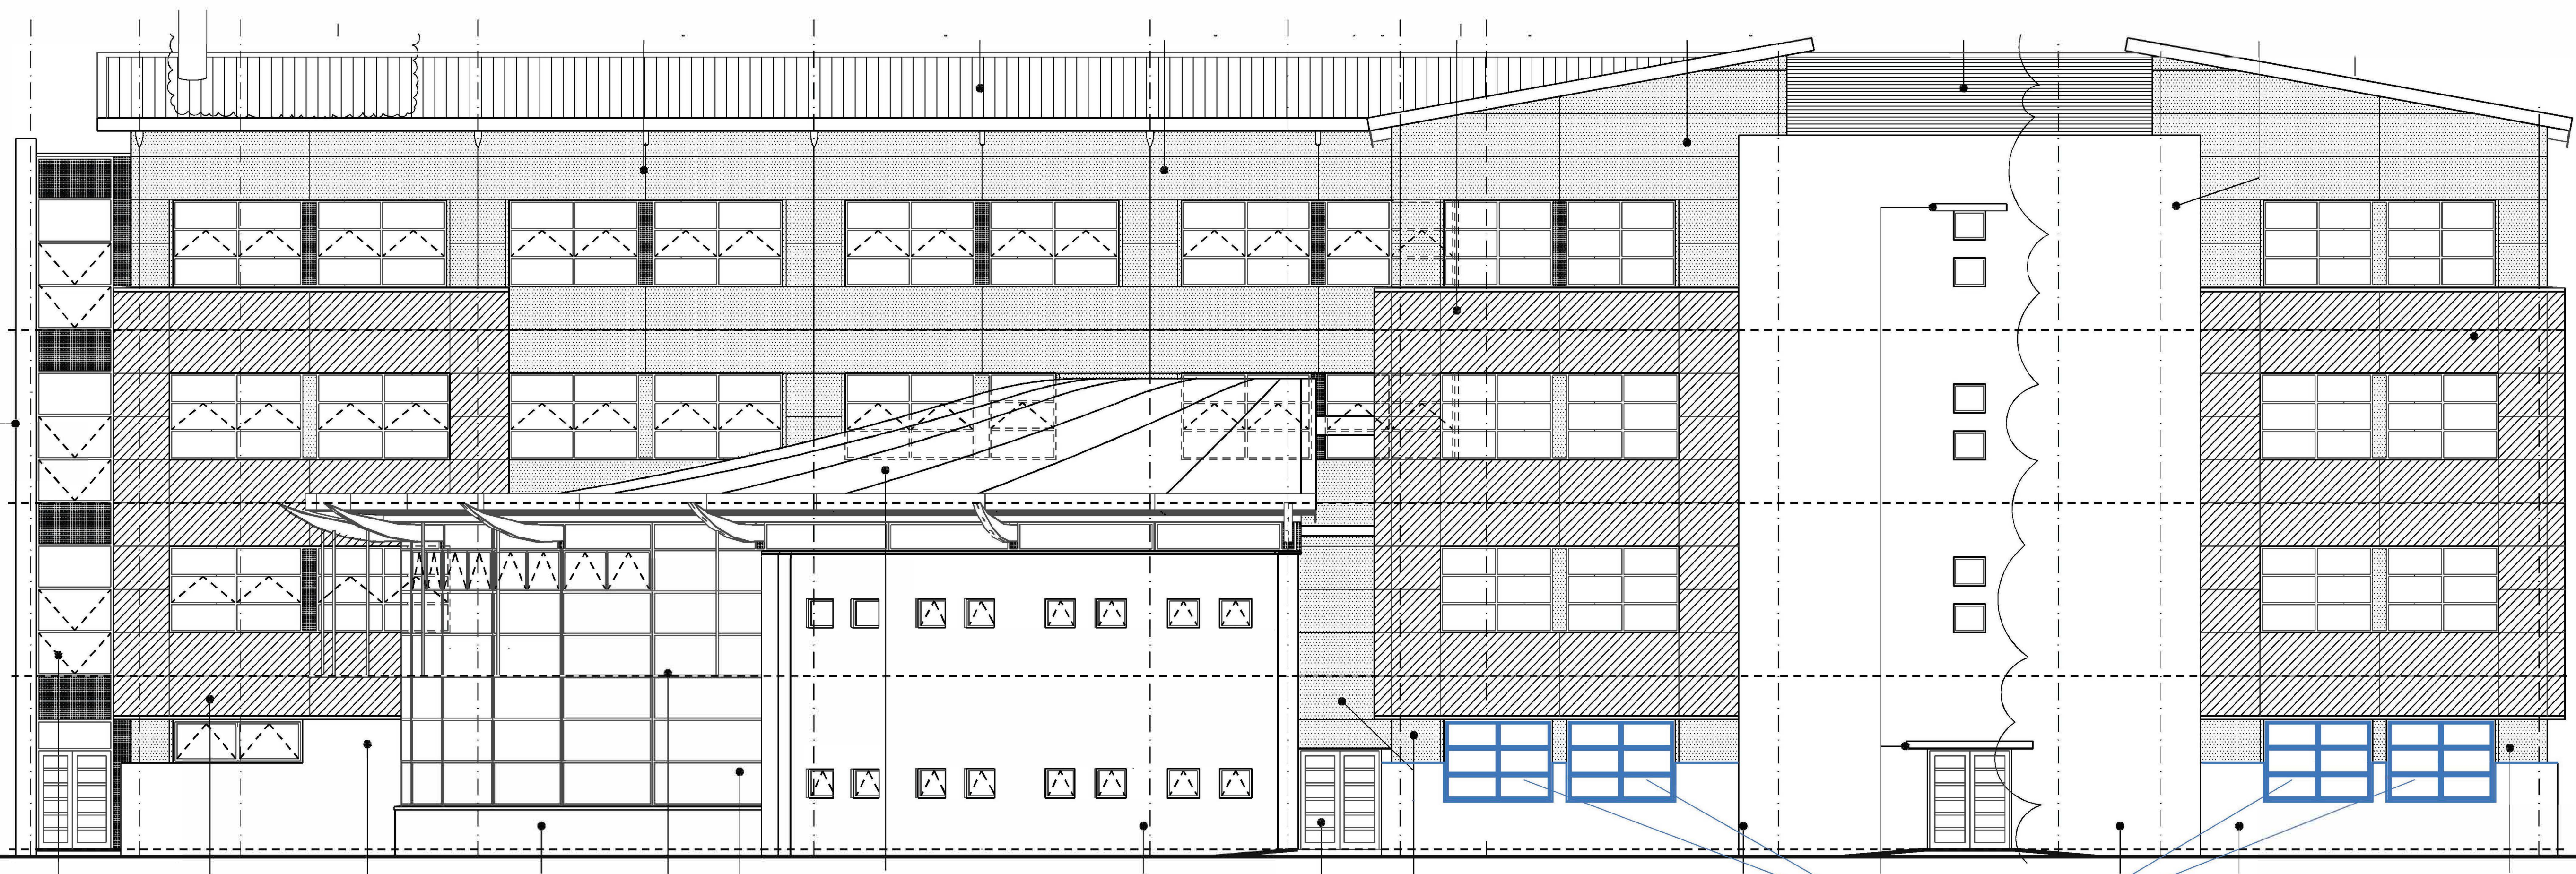

SOUTH ELEVATION

Increase opening and install new larger windows to match other existing windows on elevation. New windows to provide improved U/G values, increase natural light within rooms and create usable space

2. TO BE READ IN CONJUNCTION WITH ALL OTHER CONSULTANTS / SPECIALISTS DRAWINGS. REPORT ANY DISCREPANCIES BEFORE AFFECTED WORK COMMENCES.
3. ALL SETTING OUT DIMENSIONS TO BE CHECKED ON SITE BY CONTRACTOR BEFORE WORK COMMENCES.

BUILDING
ELEVATION
CAMPUS
PROJECT
DATE
DRAWN BY

Millennium
South
Millennium Campus
Post 16 Capacity fund
08.03.2023
Michael Bromley