




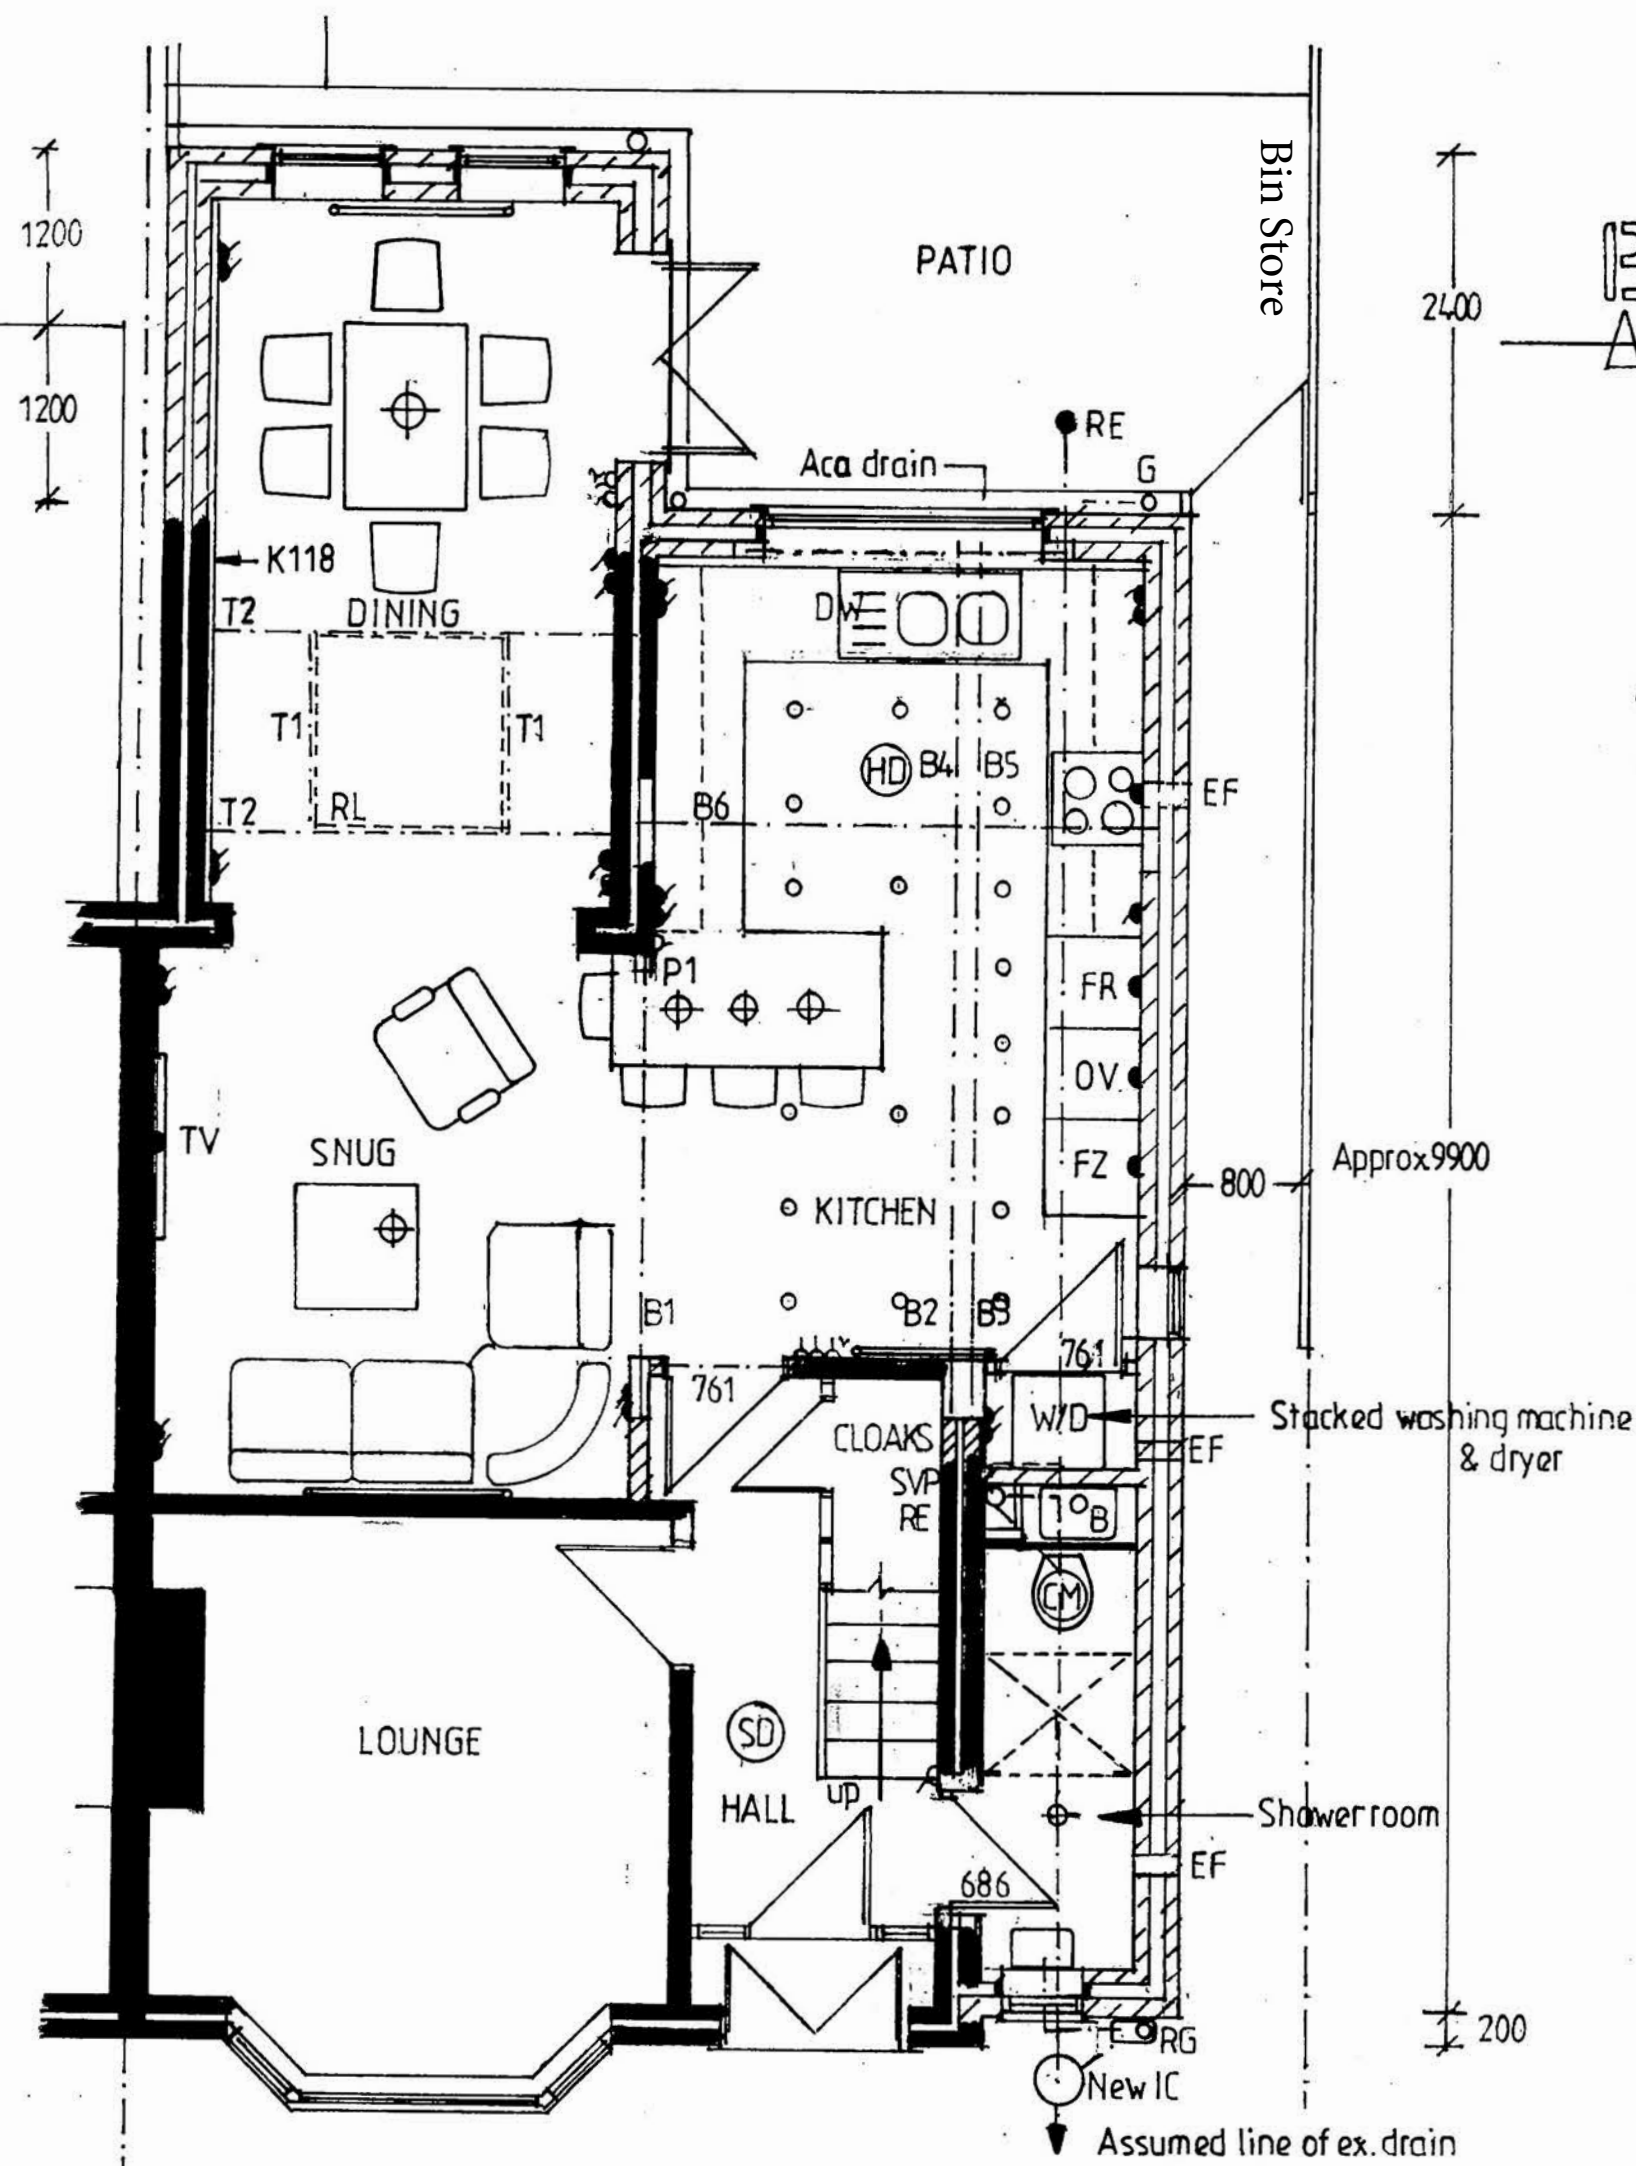


GROUND FLOOR PLAN

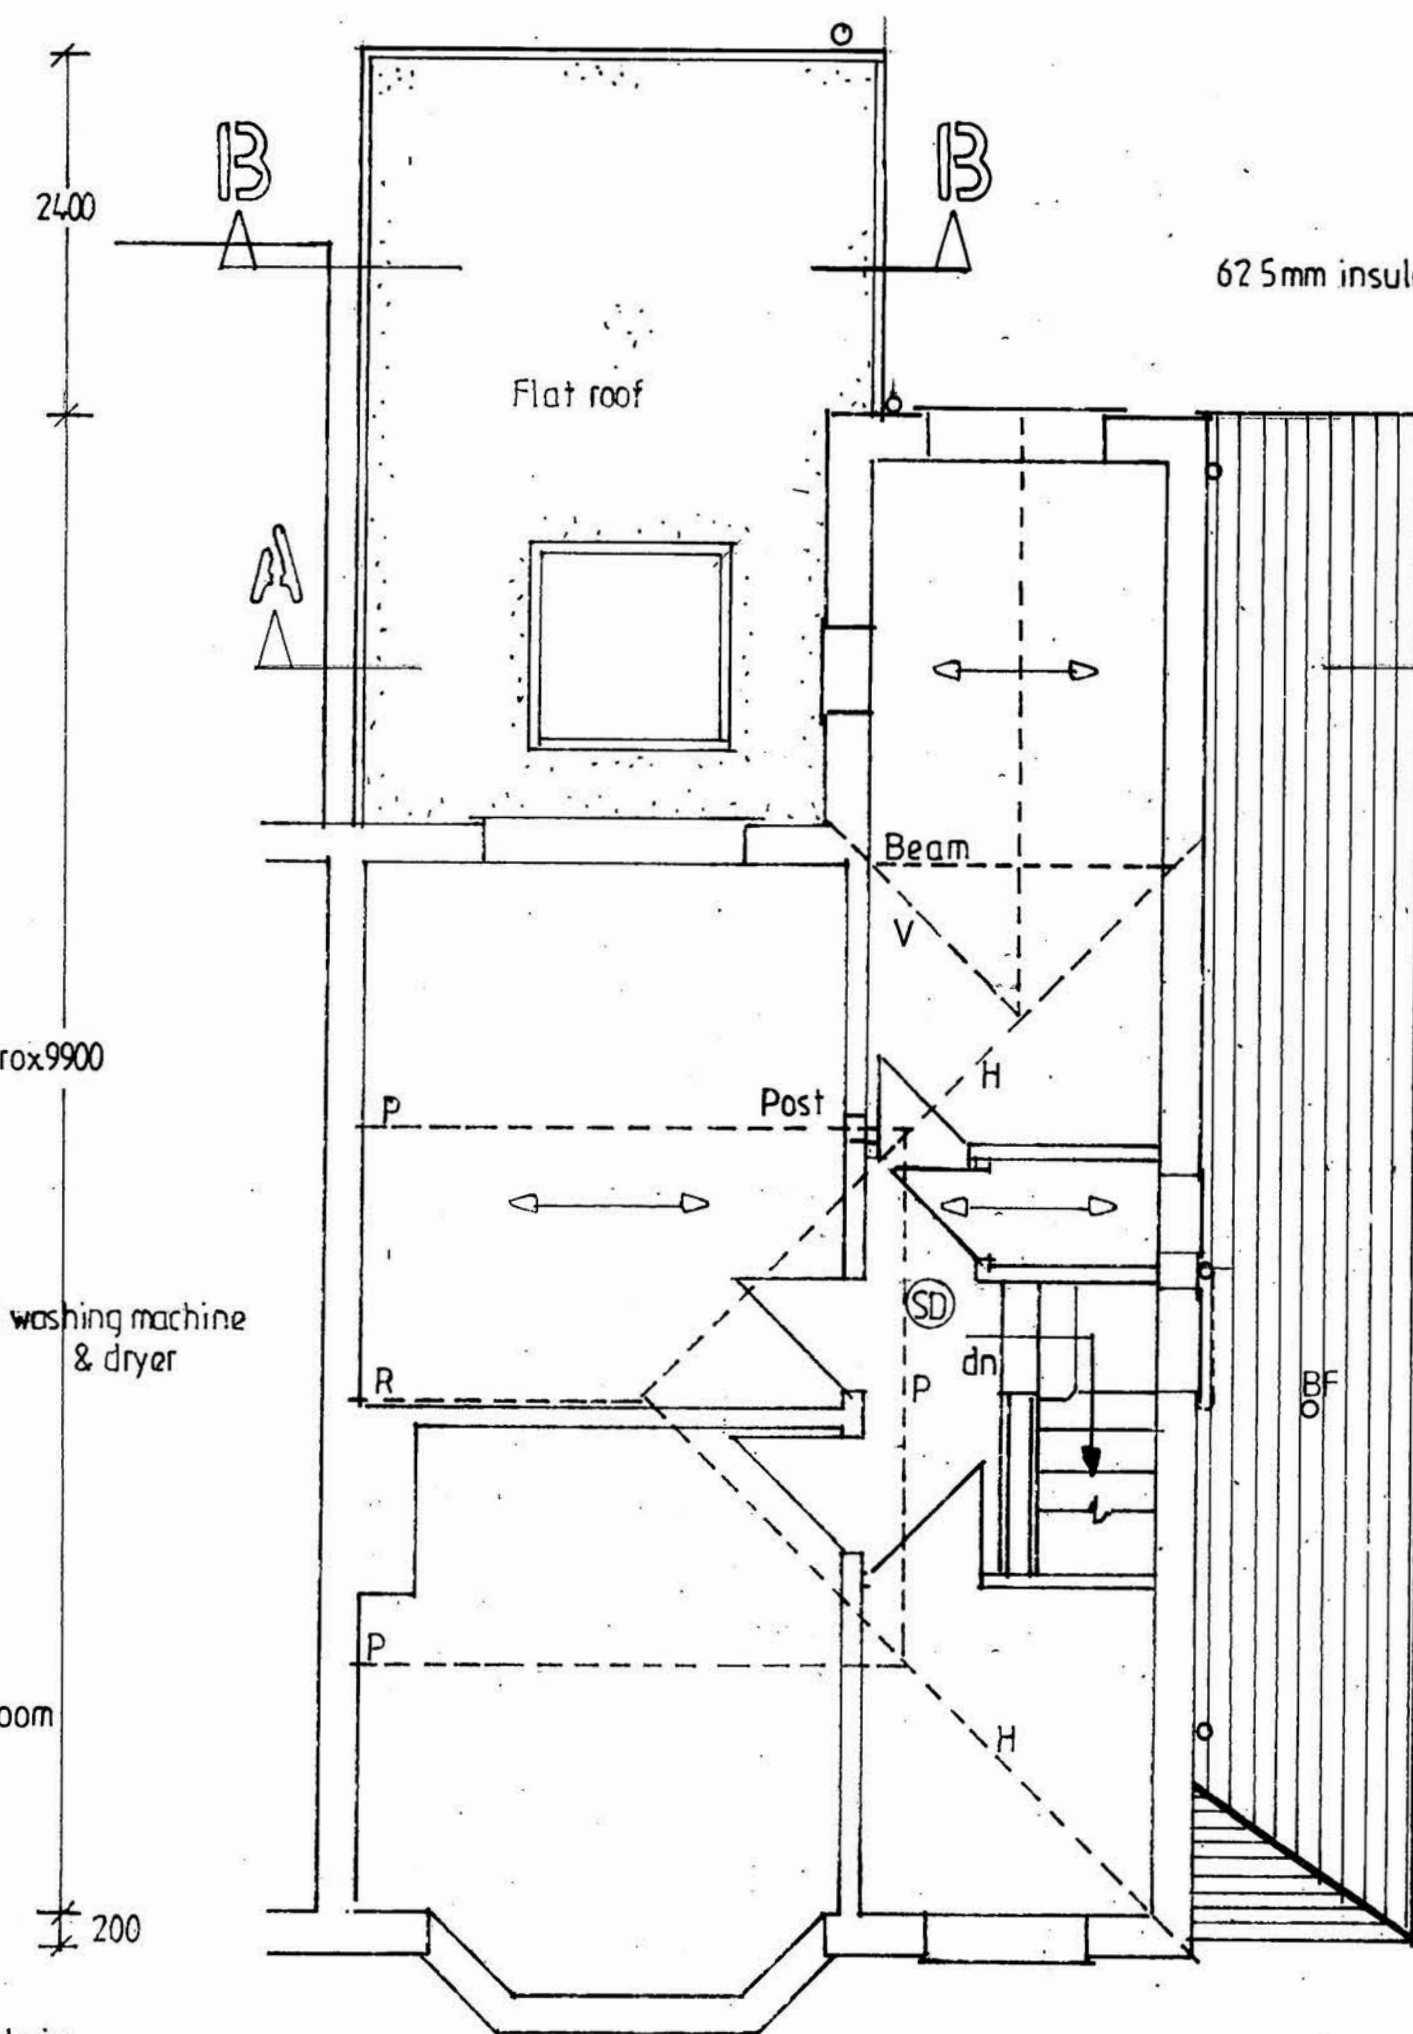


FIRST FLOOR PLAN

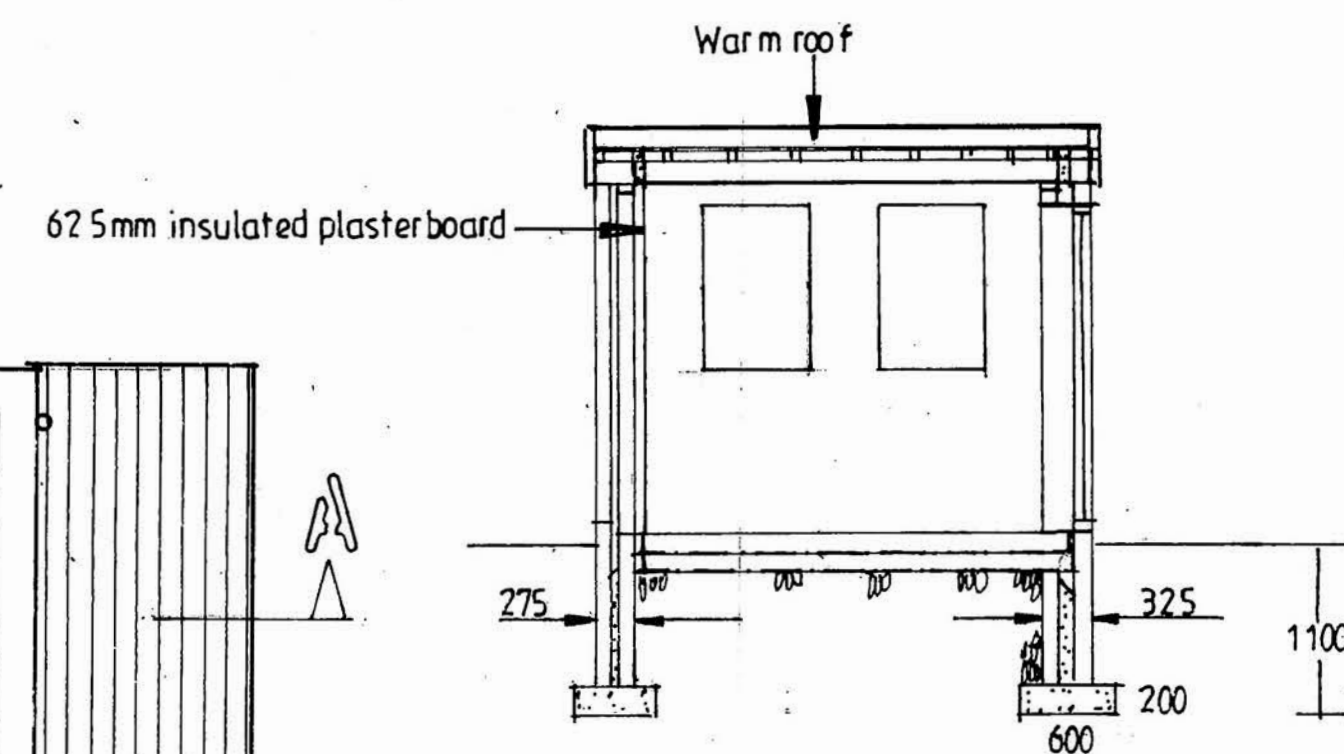

SECTION B-B

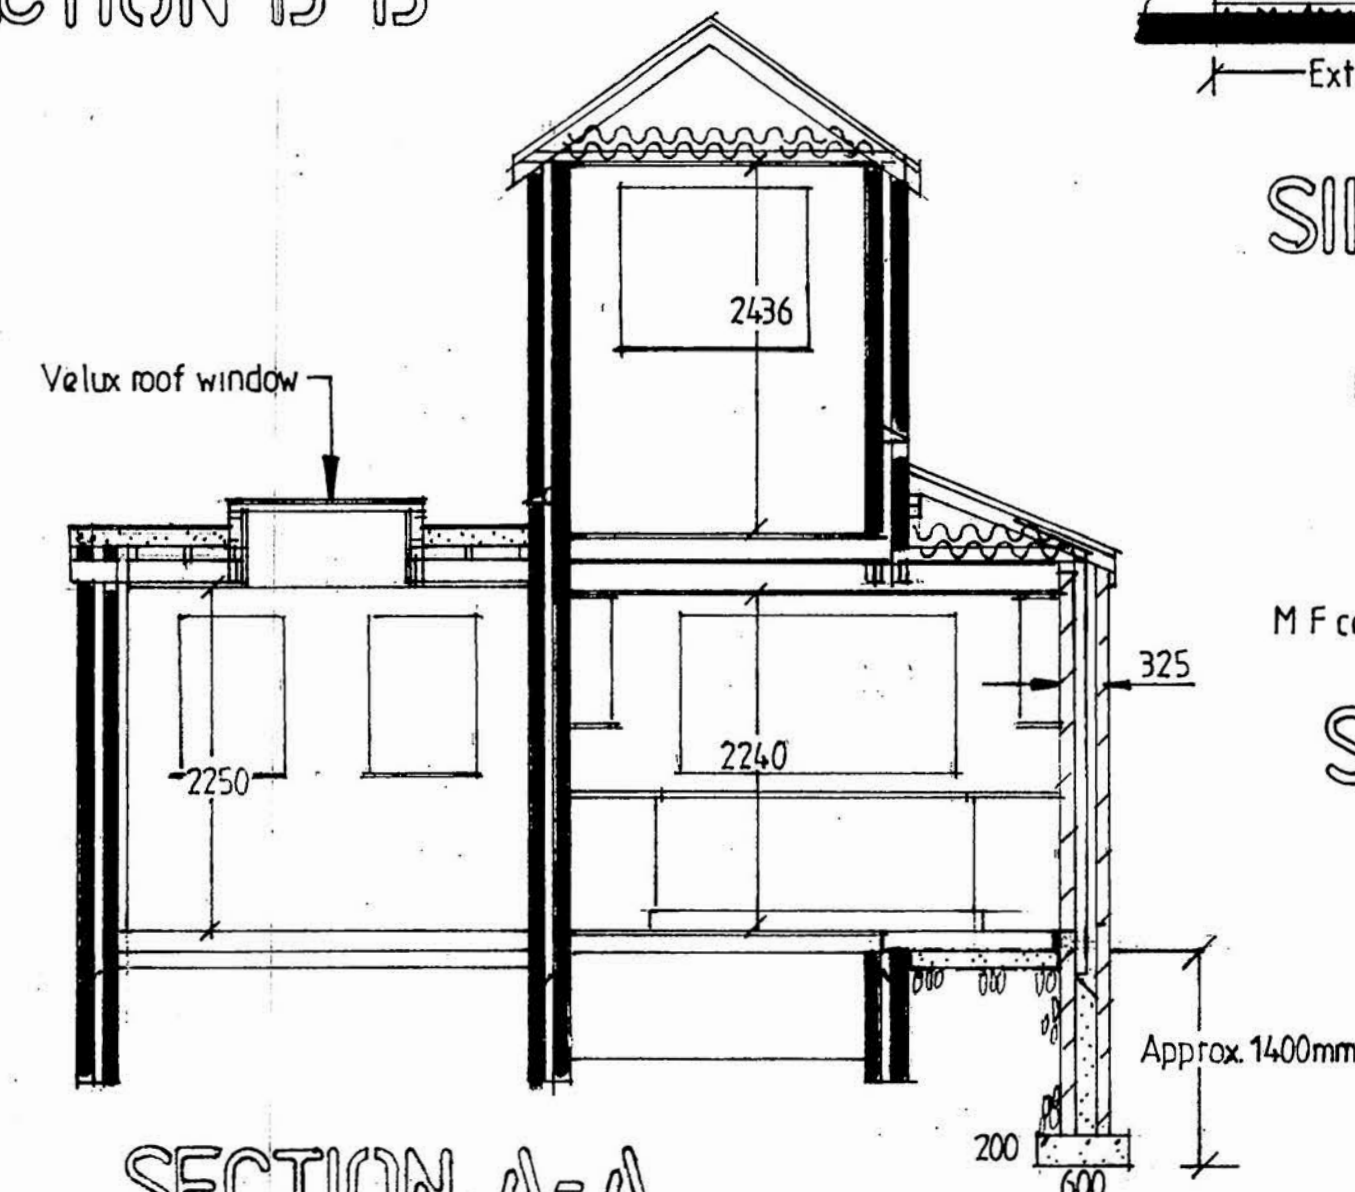


SECTION A-A

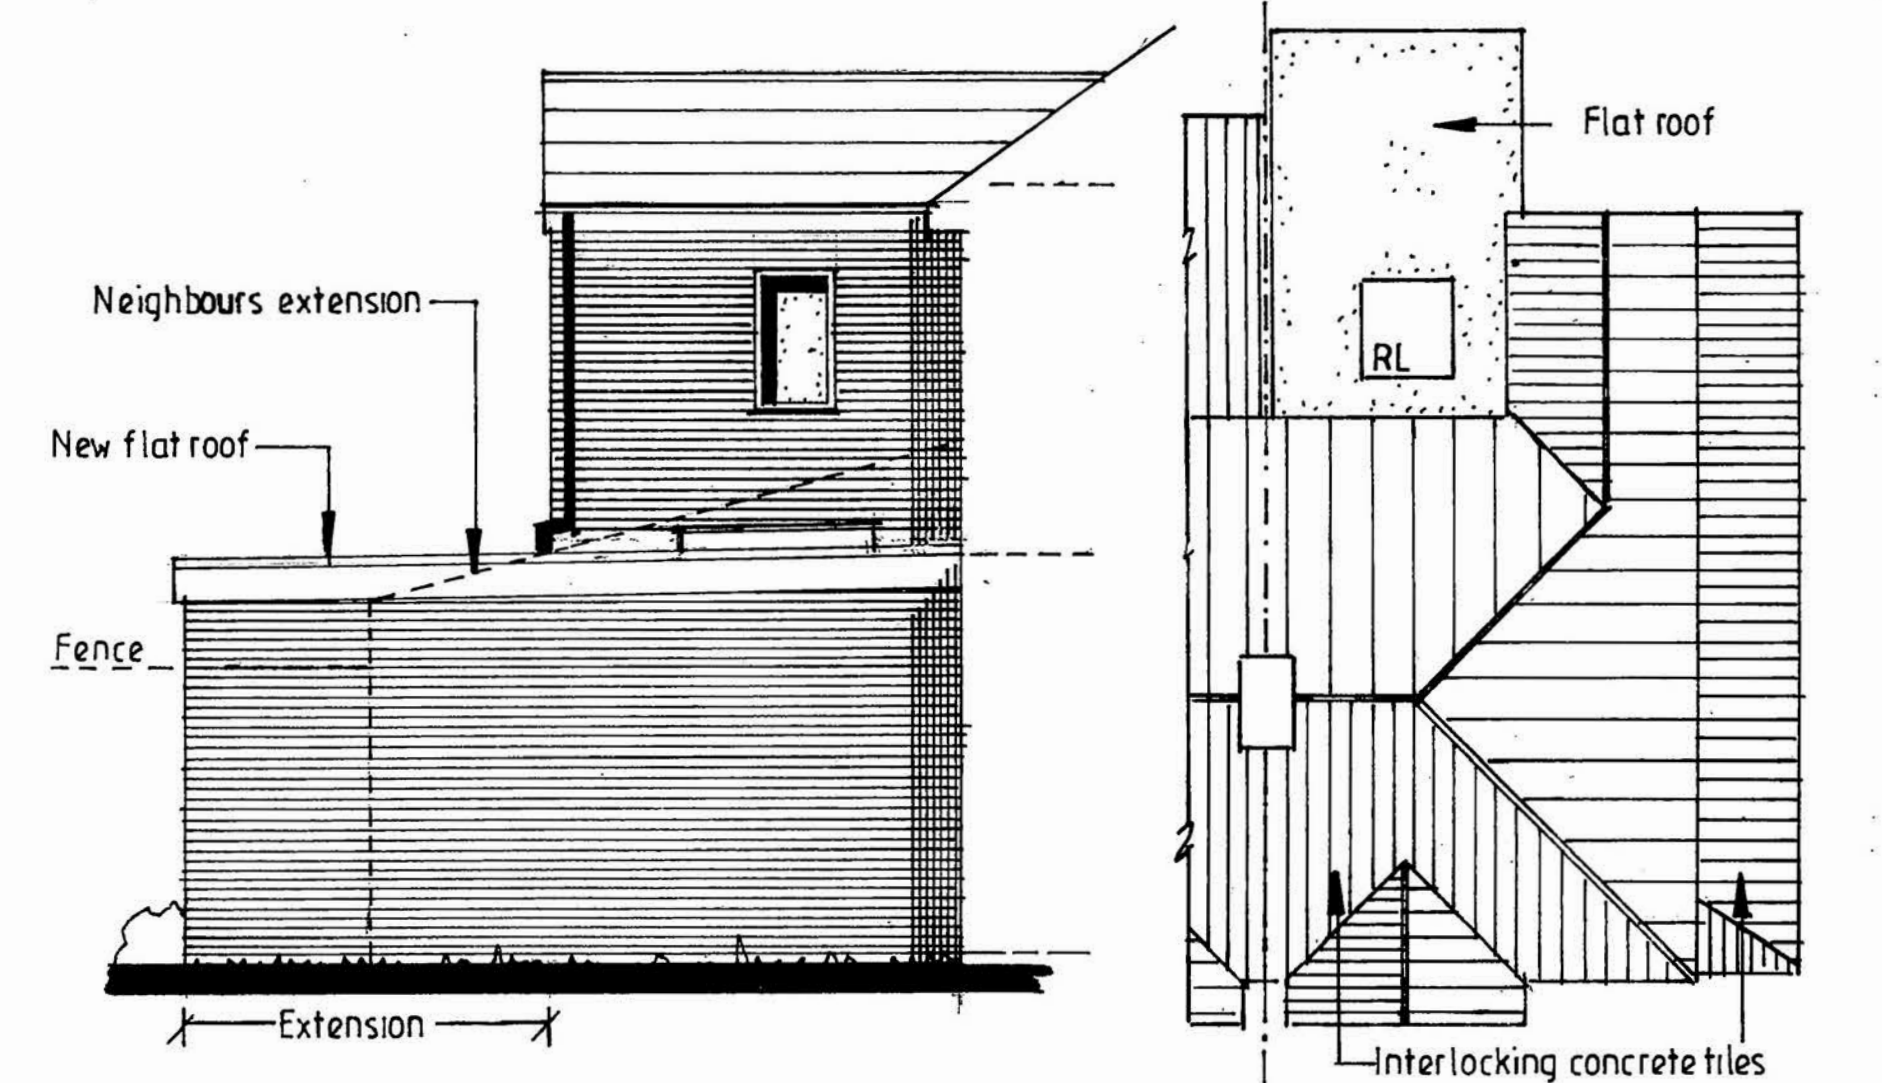


SIDE ELEVATION

ROOF PLAN 1:100

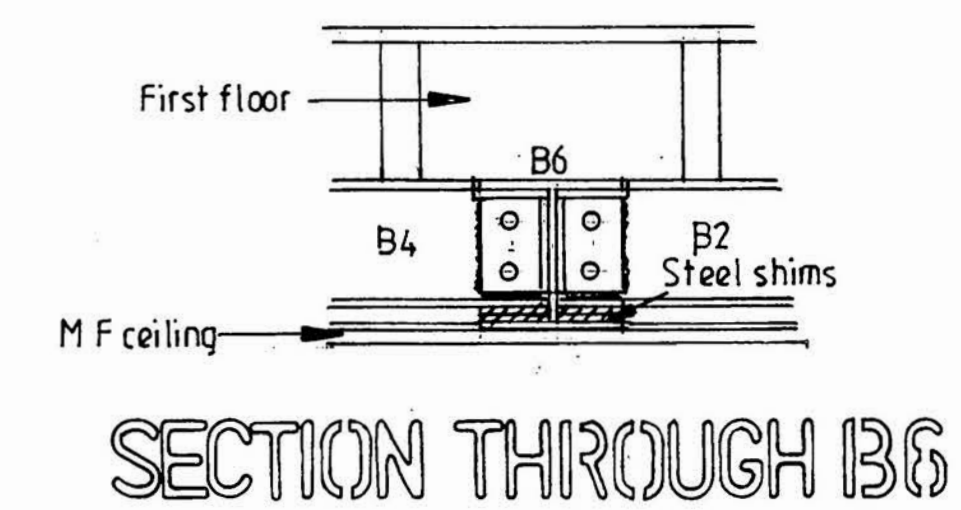


SECTION THROUGH B6

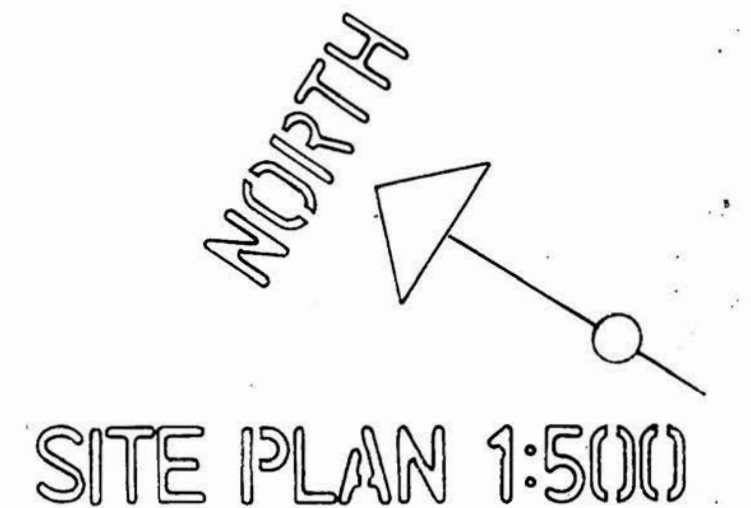


SITE PLAN 1:500

PROPOSED FLOOR PLANS, ELEVATIONS AND SECTIONS

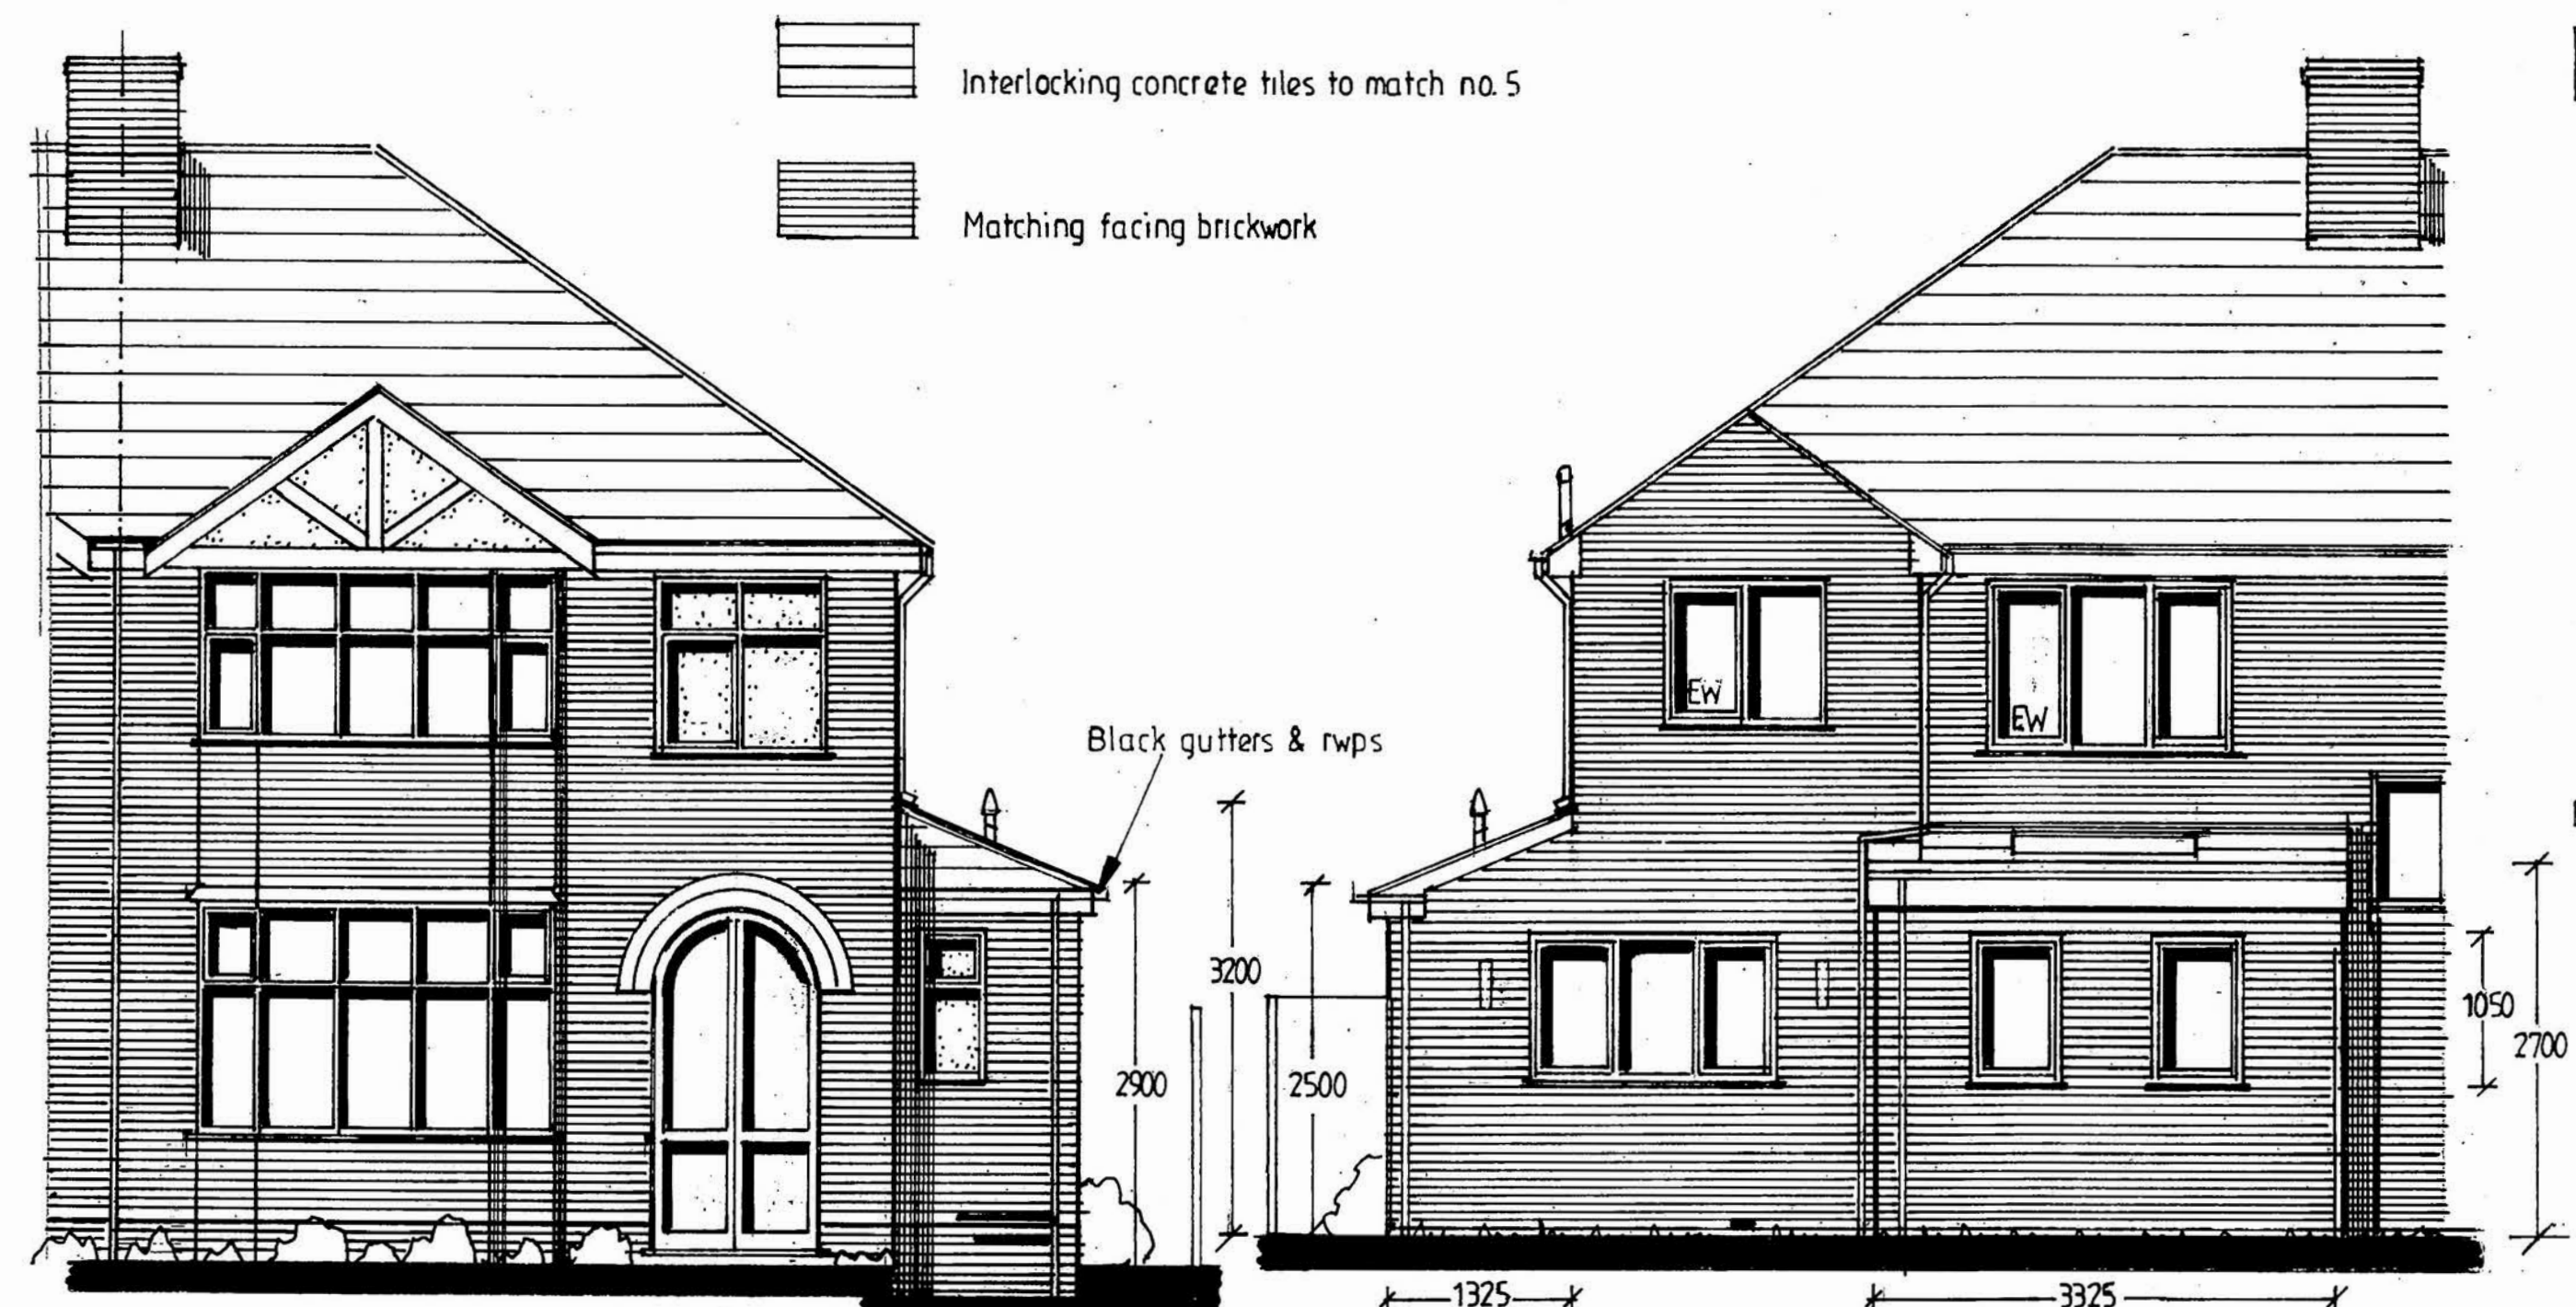

FRONT ELEVATION

REAR ELEVATION

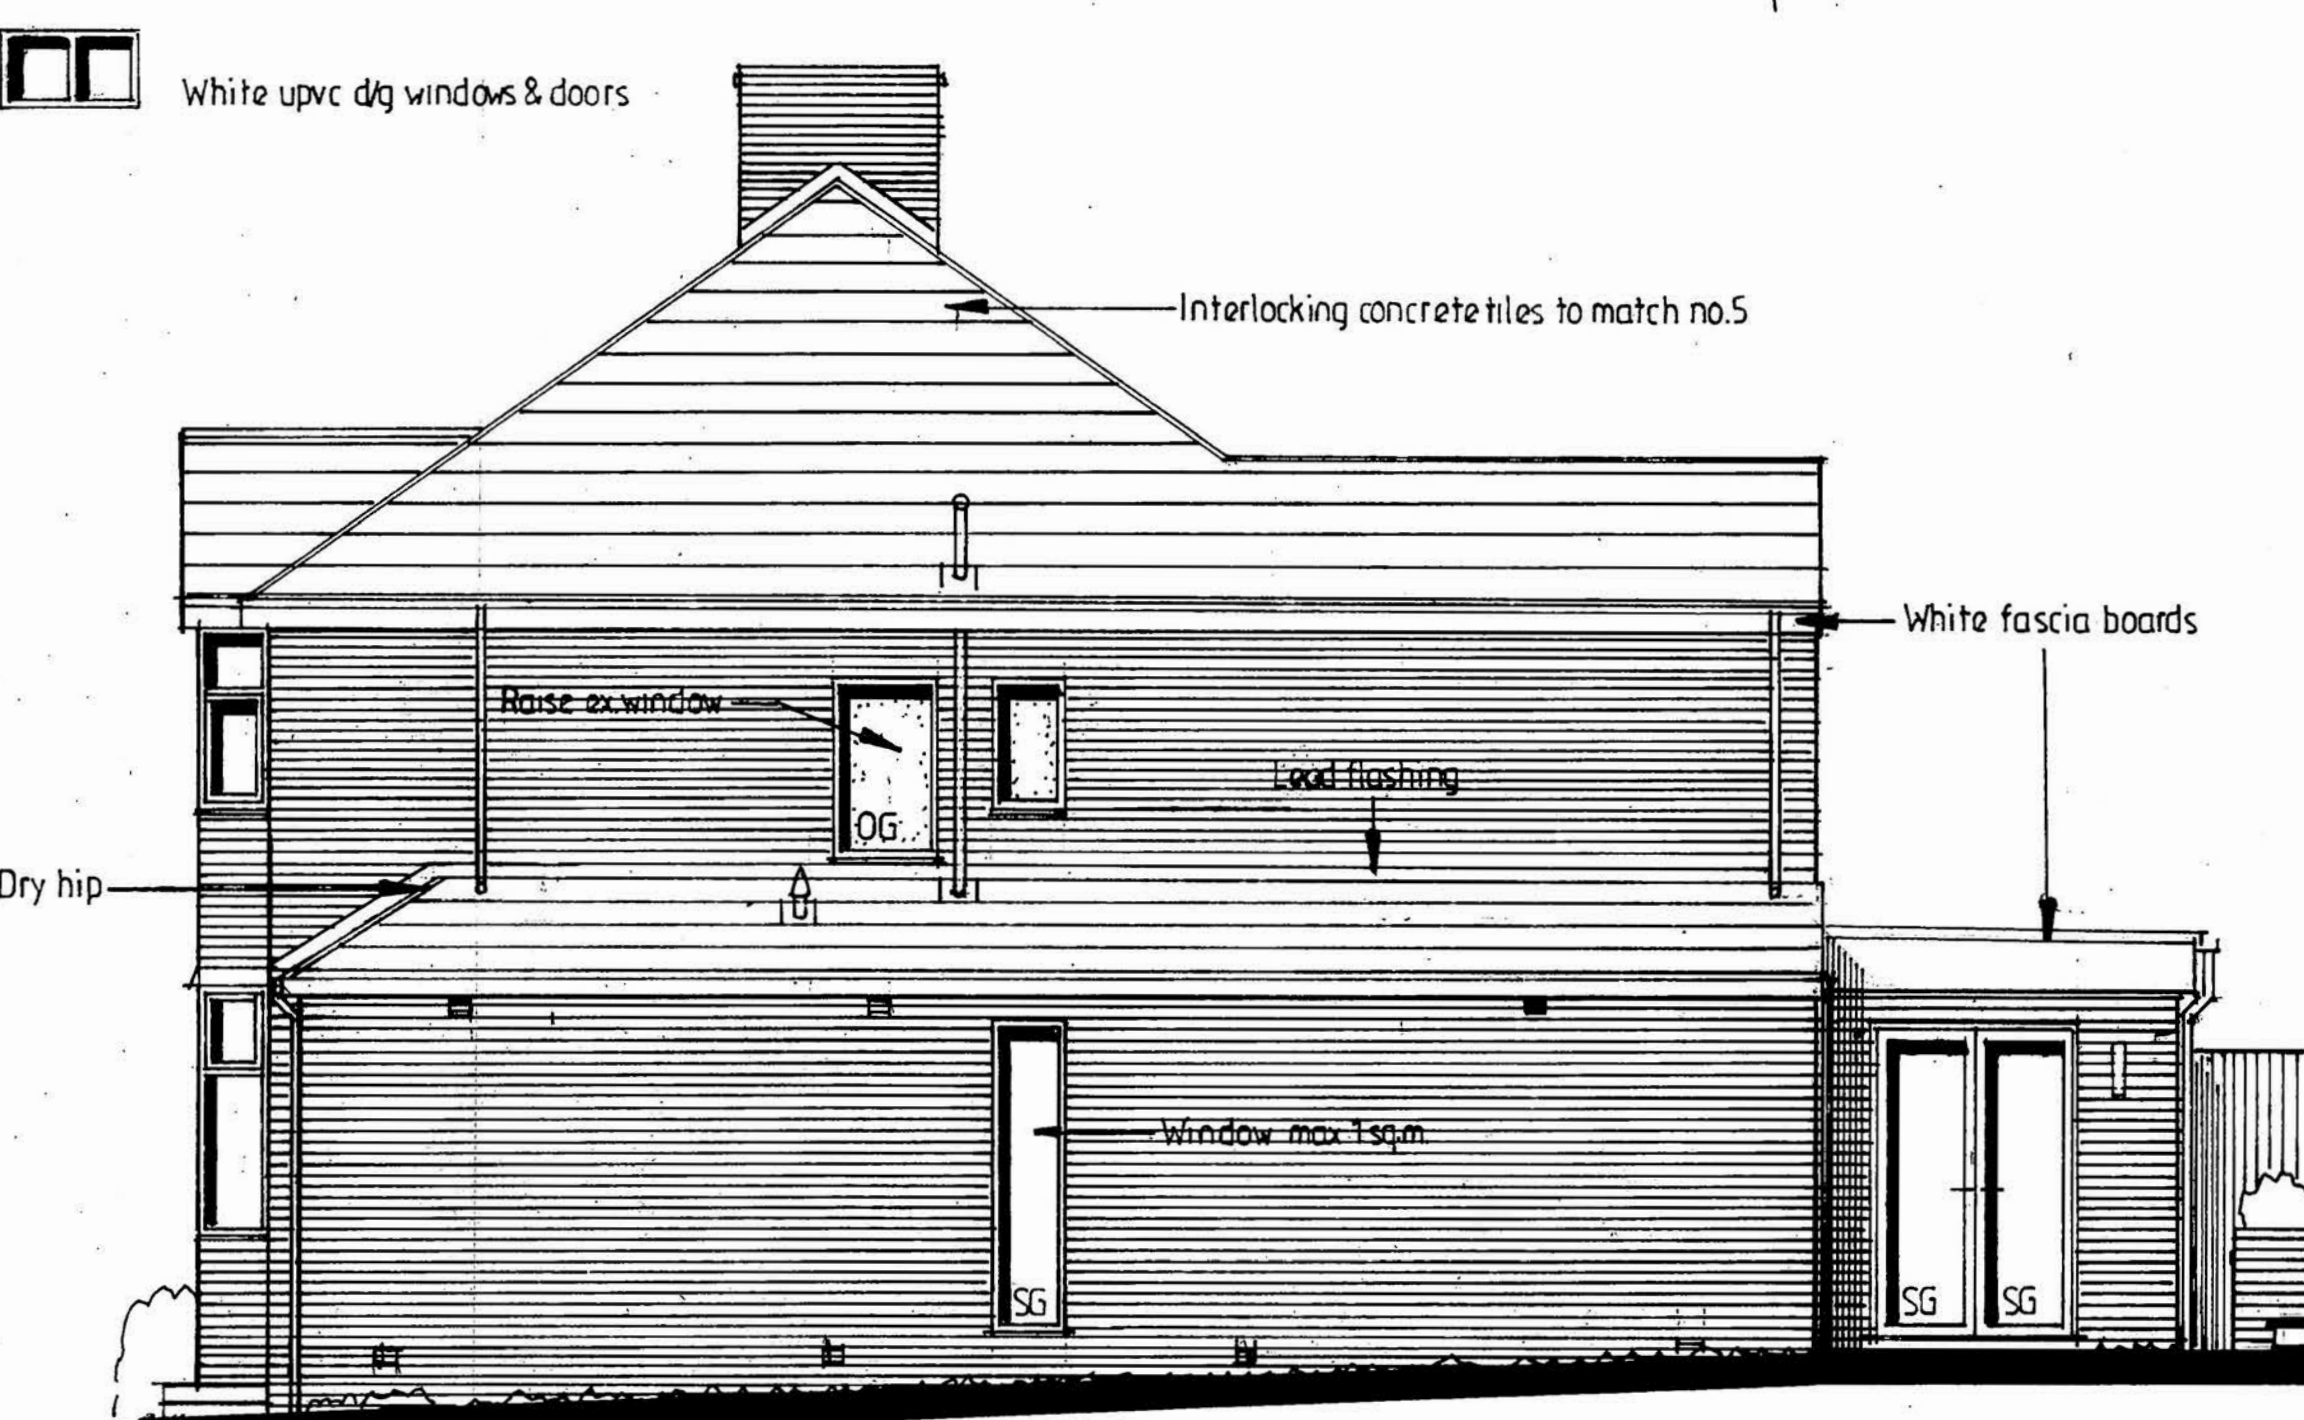

SIDE ELEVATION

- Interlocking concrete tiles to match no.5
- Matching facing brickwork

- White upvc d/g windows & doors



SCALE BAR 1:50 at A1

PROPOSED SINGLE STOREY EXTENSIONS TO SIDE AND REAR

FOR MR & MRS M CHAPMAN
AT 7 VERNON DRIVE
PRESTWICH
M25 9RA

ADRIAN HUGHES
ARCHITECTURAL SERVICES

SCALE 1:50 1:100

DATE FEB. 2023

DRAWING NO.

2/41/2023