

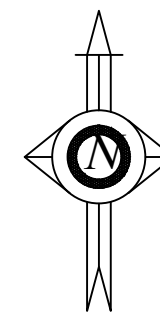
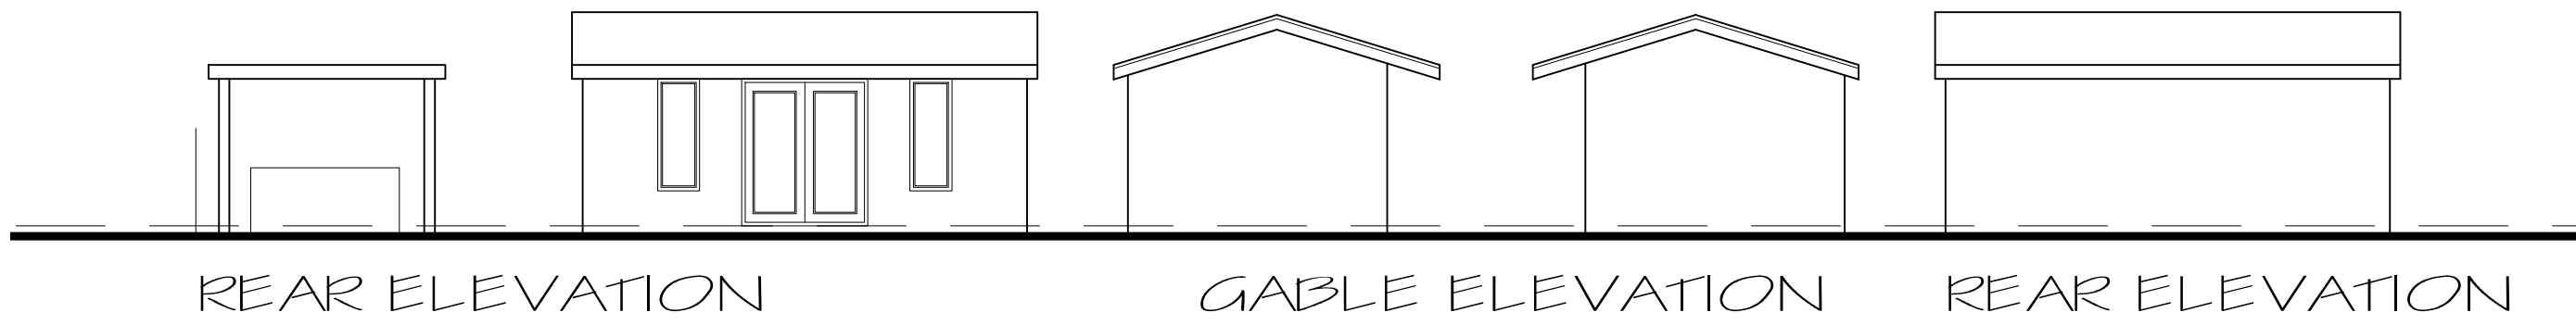



THE CLIENT SHOULD NOTE THAT THE DRAWINGS ARE FOR BUILDING REGULATIONS PURPOSES ONLY AND THAT THE CLIENTS OWN CONTRACTOR AND SUB-CONTRACTORS SHOULD USE WITH REPRESENTATIVES FROM THE LOCAL AUTHORITY FIRE DEPT. STATUTORY UNDERWRITERS AND ANY OTHER RELEVANT BODIES, TO ENSURE THAT THE WORKS COMPLY TO THEIR REQUIREMENTS AND CODES OF PRACTICE. ANY MODIFICATIONS, AS A RESULT TO BE ADDED. ALL DIMENSIONS TO BE CHECKED ON SITE. ALL MATERIALS AND WORKMANSHIP TO COMPLY WITH RELEVANT BRITISH STANDARDS CODES OF PRACTICE AND BUILDING REGULATIONS. ALL TO THE SATISFACTION OF THE LOCAL AUTHORITY. ALL WORK TO COMPLY WITH REQUIREMENTS OF CONSENTS OR AGREEMENTS RELATED TO THE PROPERTY. NONE OF THE WORKS SHOULD ENDOUR ONTO THE ADJACENT PROPERTY WITHOUT THE EXPRESS PERMISSION OF THE NEIGHBOURING OWNER. THE CONTRACTOR IS TO ENSURE AND CONFIRM FOR HIMSELF THE LOCATION, POSITION AND SIZES OF ALL EXISTING SERVICE CABLES/DUCTS SURROUNDING AND WITHIN THE SITE TO ENSURE THAT NO DAMAGE OCCURS DURING CARRYING OUT OF THE WORKS. THE CLIENT IS TO TAKE RESPONSIBILITY FOR THE APPOINTMENT OF A PARTY WALL SURVEYOR TO MAKE THE NECESSARY NOTICES TO ADJOINING PREMISES WHERE THE PARTY WALL ACT 1997 APPLIES.

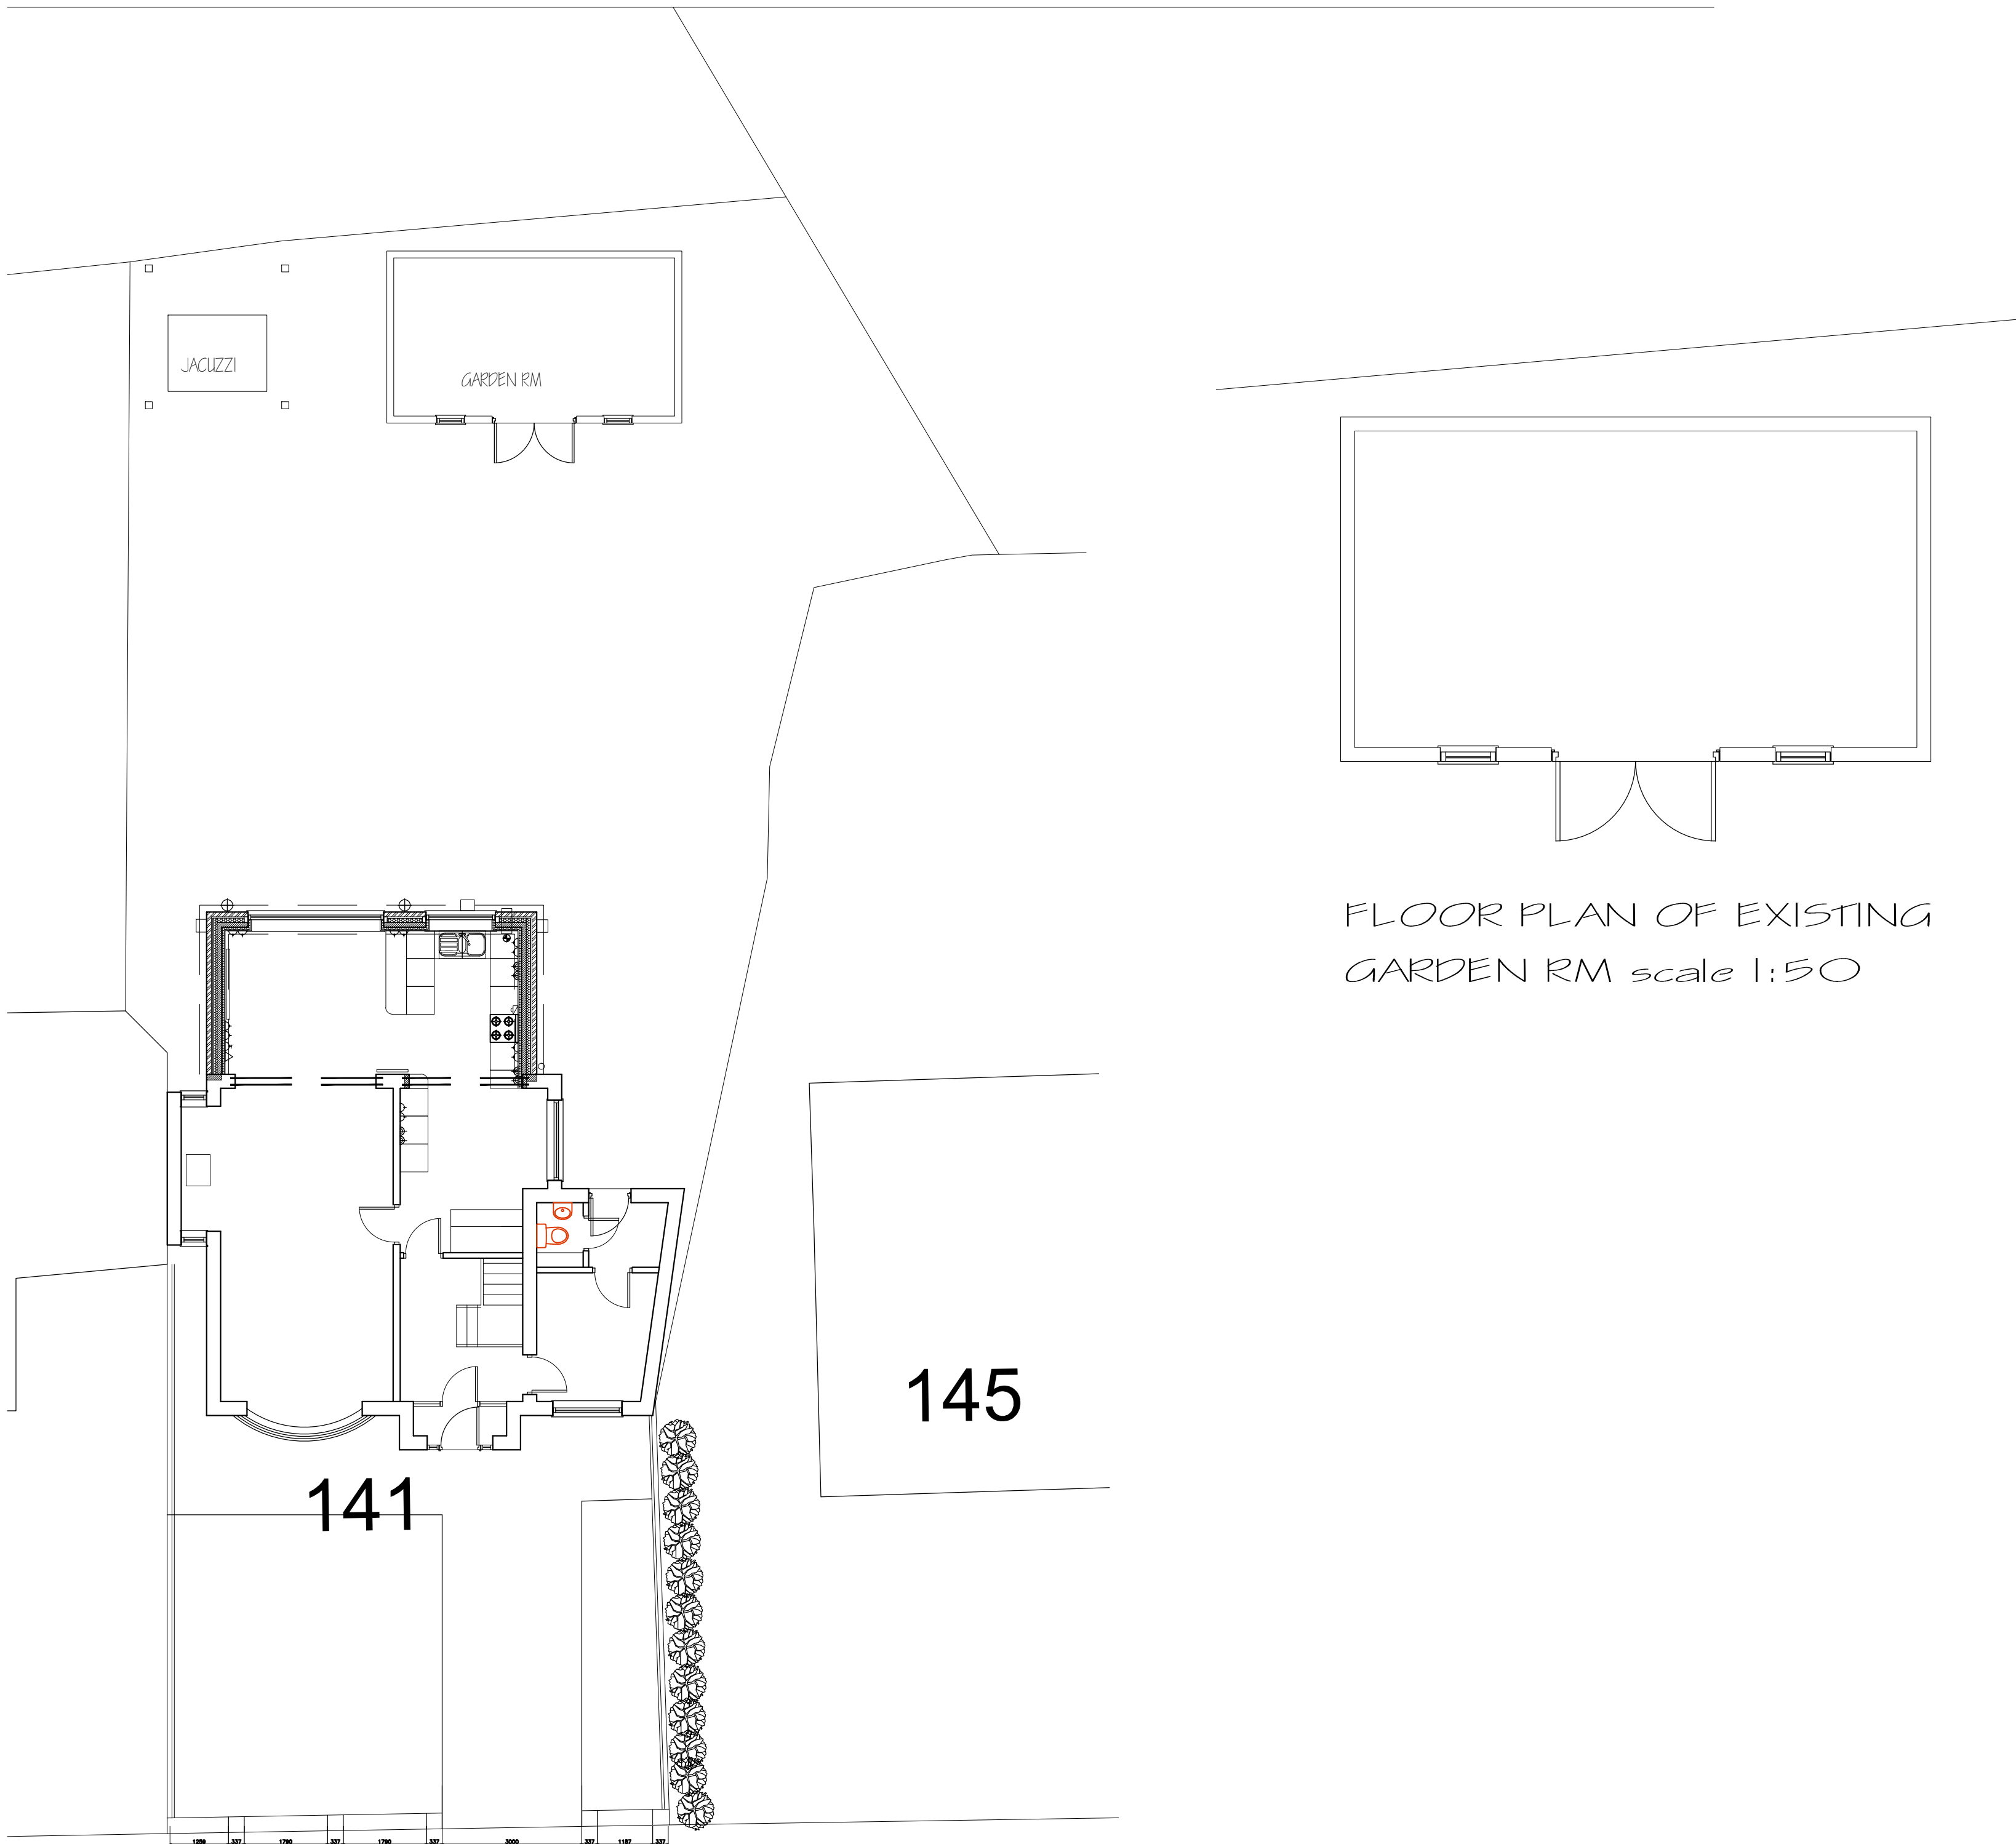

LOCATION PLAN
scale 1:1250

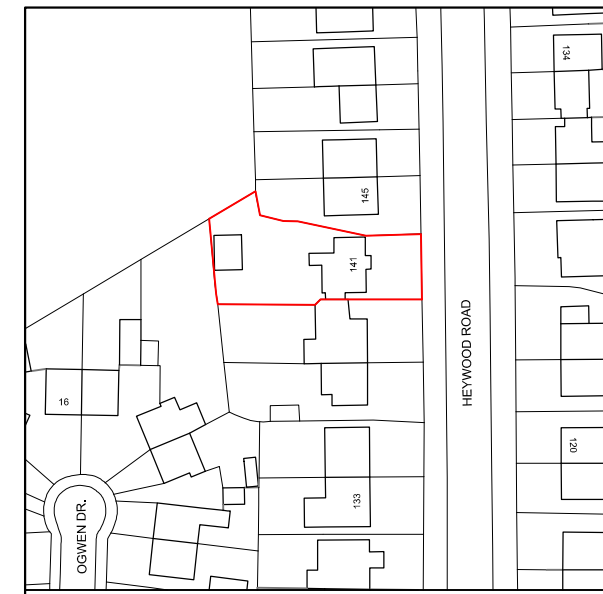

GROUND FLOOR PLAN

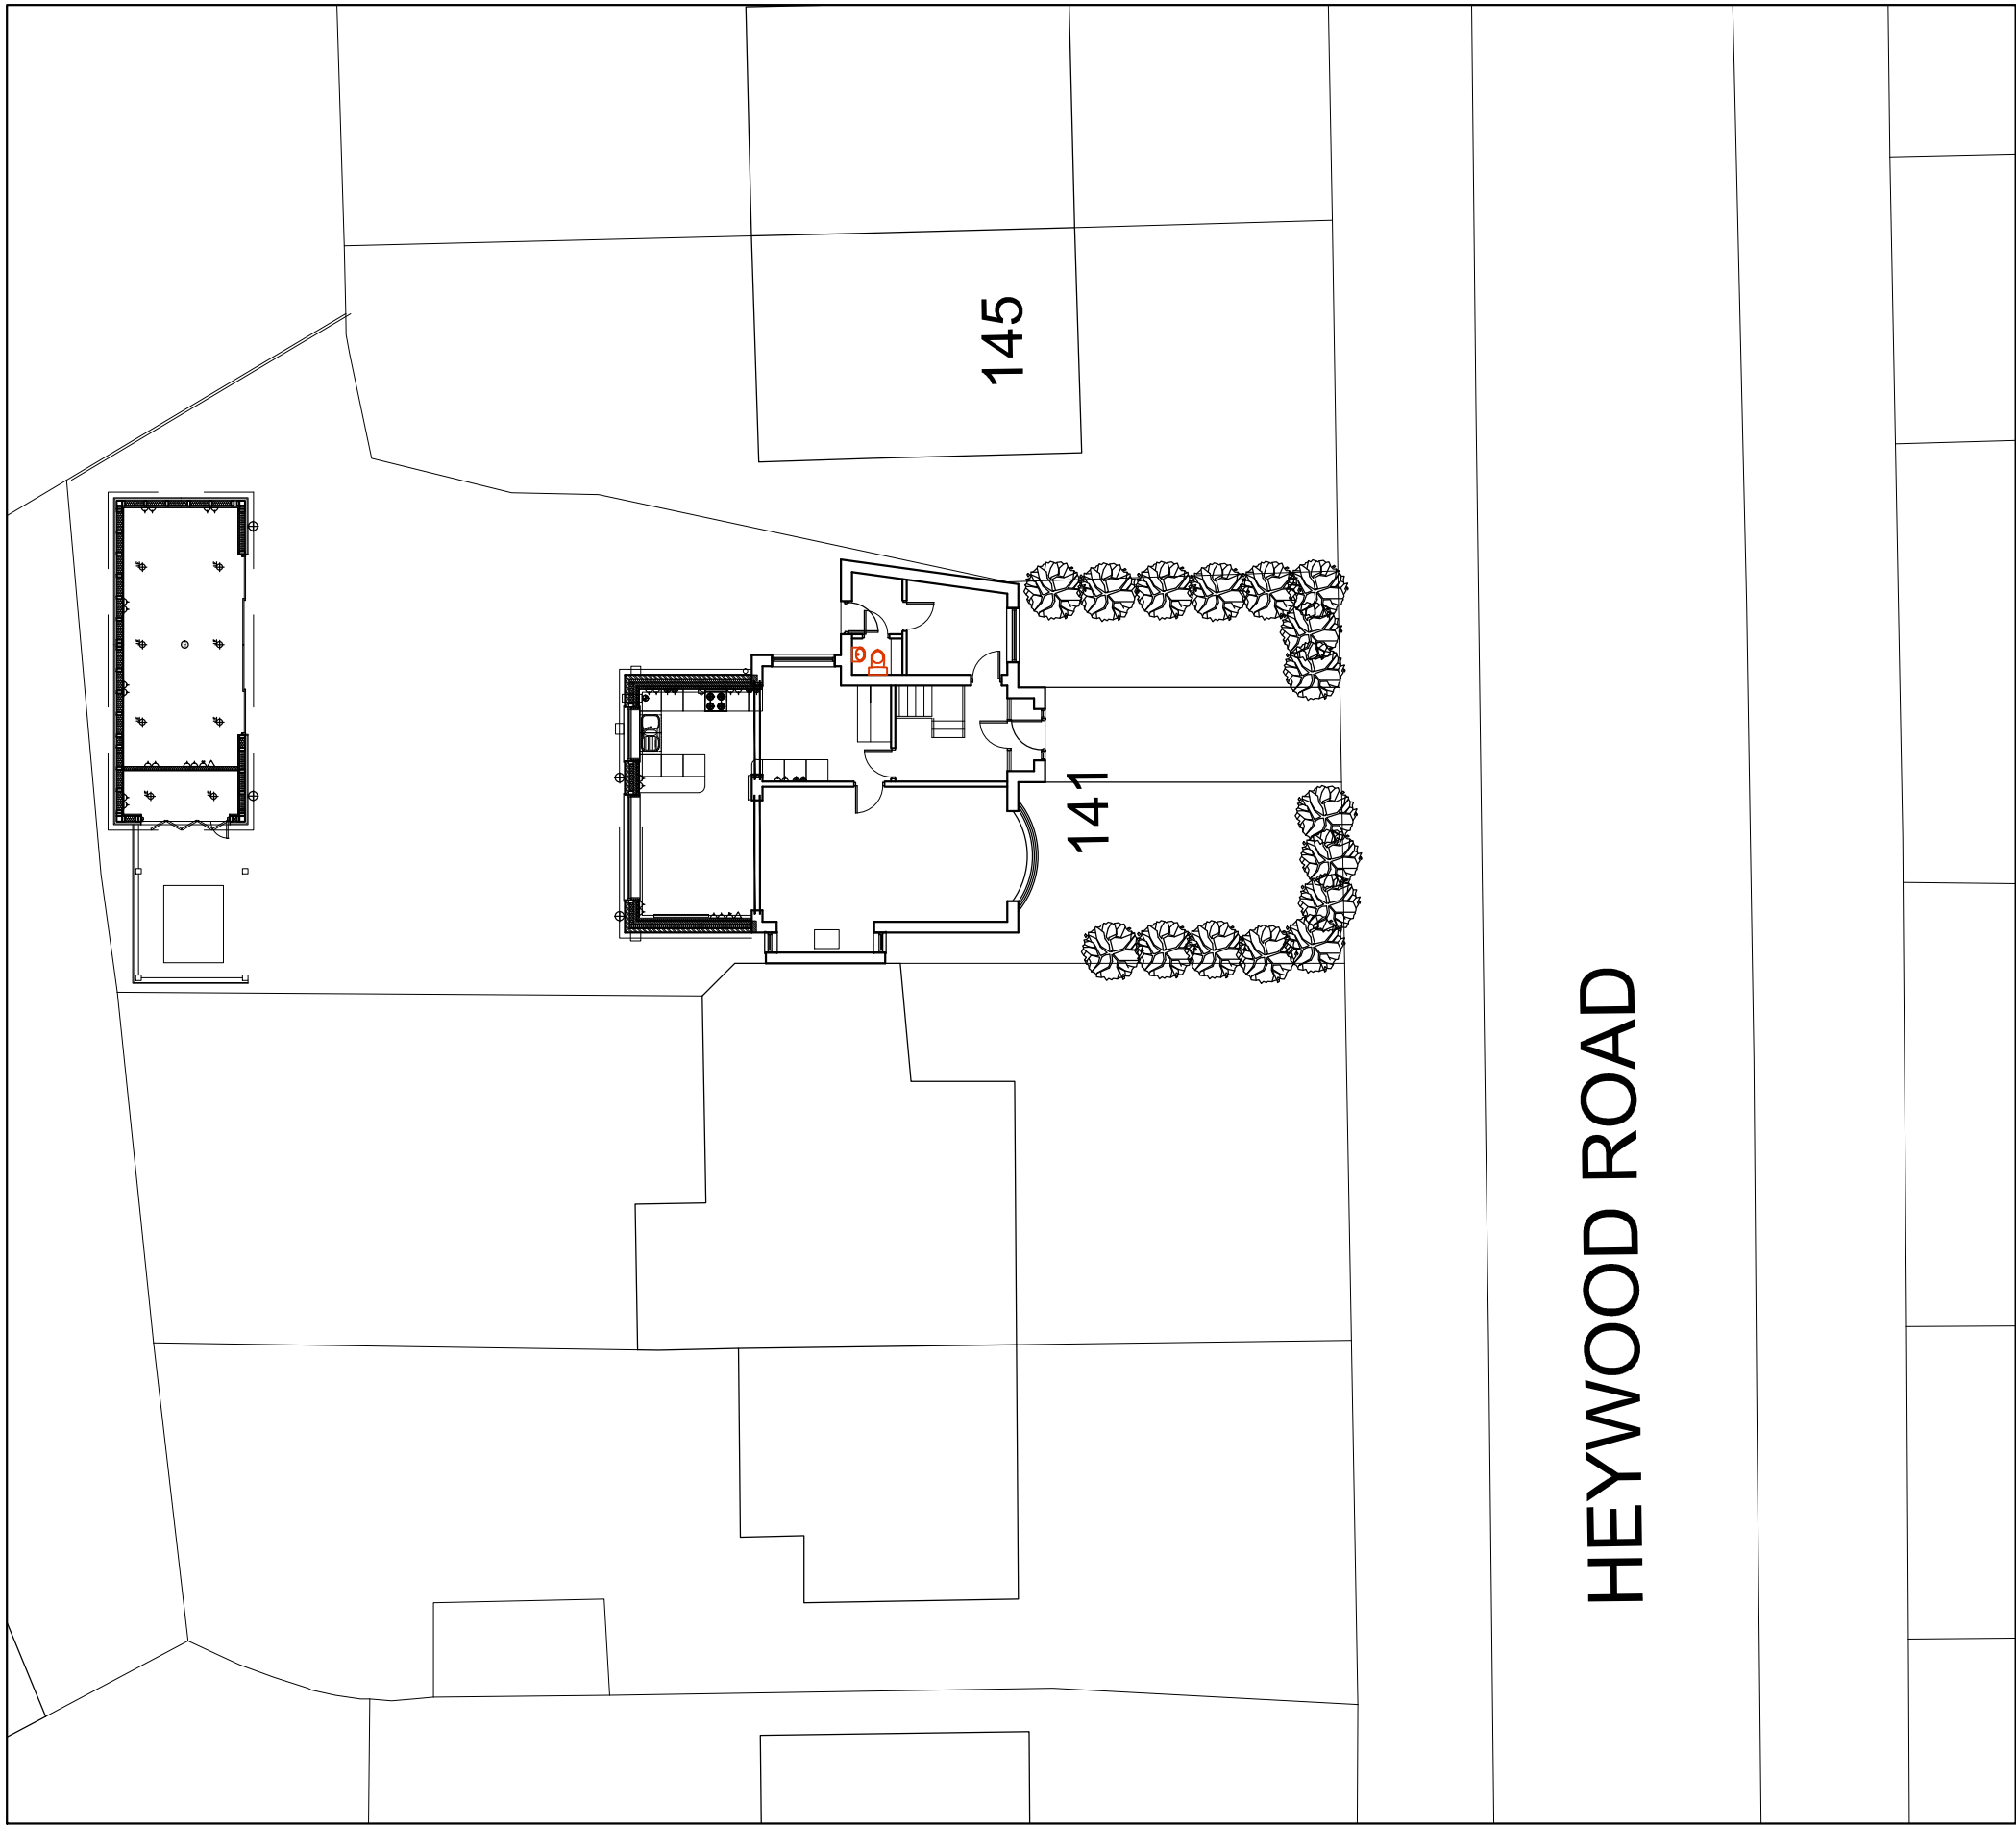

PROPOSED
SITE PLAN scale 1:200

A/ Updated to planning requirements 02.02.2026 - JK

ALL DIMENSIONS TO BE CHECKED ON SITE
PRIOR TO ORDERING OR ERECTING MATERIALS
DO NOT SCALE



Drawing Title
PROPOSED GARDEN ROOM

Project Title

Mr S. HARGREAVES
141 HEYWOOD ROAD, PRESTWICH
MANCHESTER, M25 1LF

REV.

A

DRG. NO.


K / 2202_001

DATE

JUN 2026

SCALE

1:100, 200, 1250 @ A1

 

LAYOUT AS EXISTING