



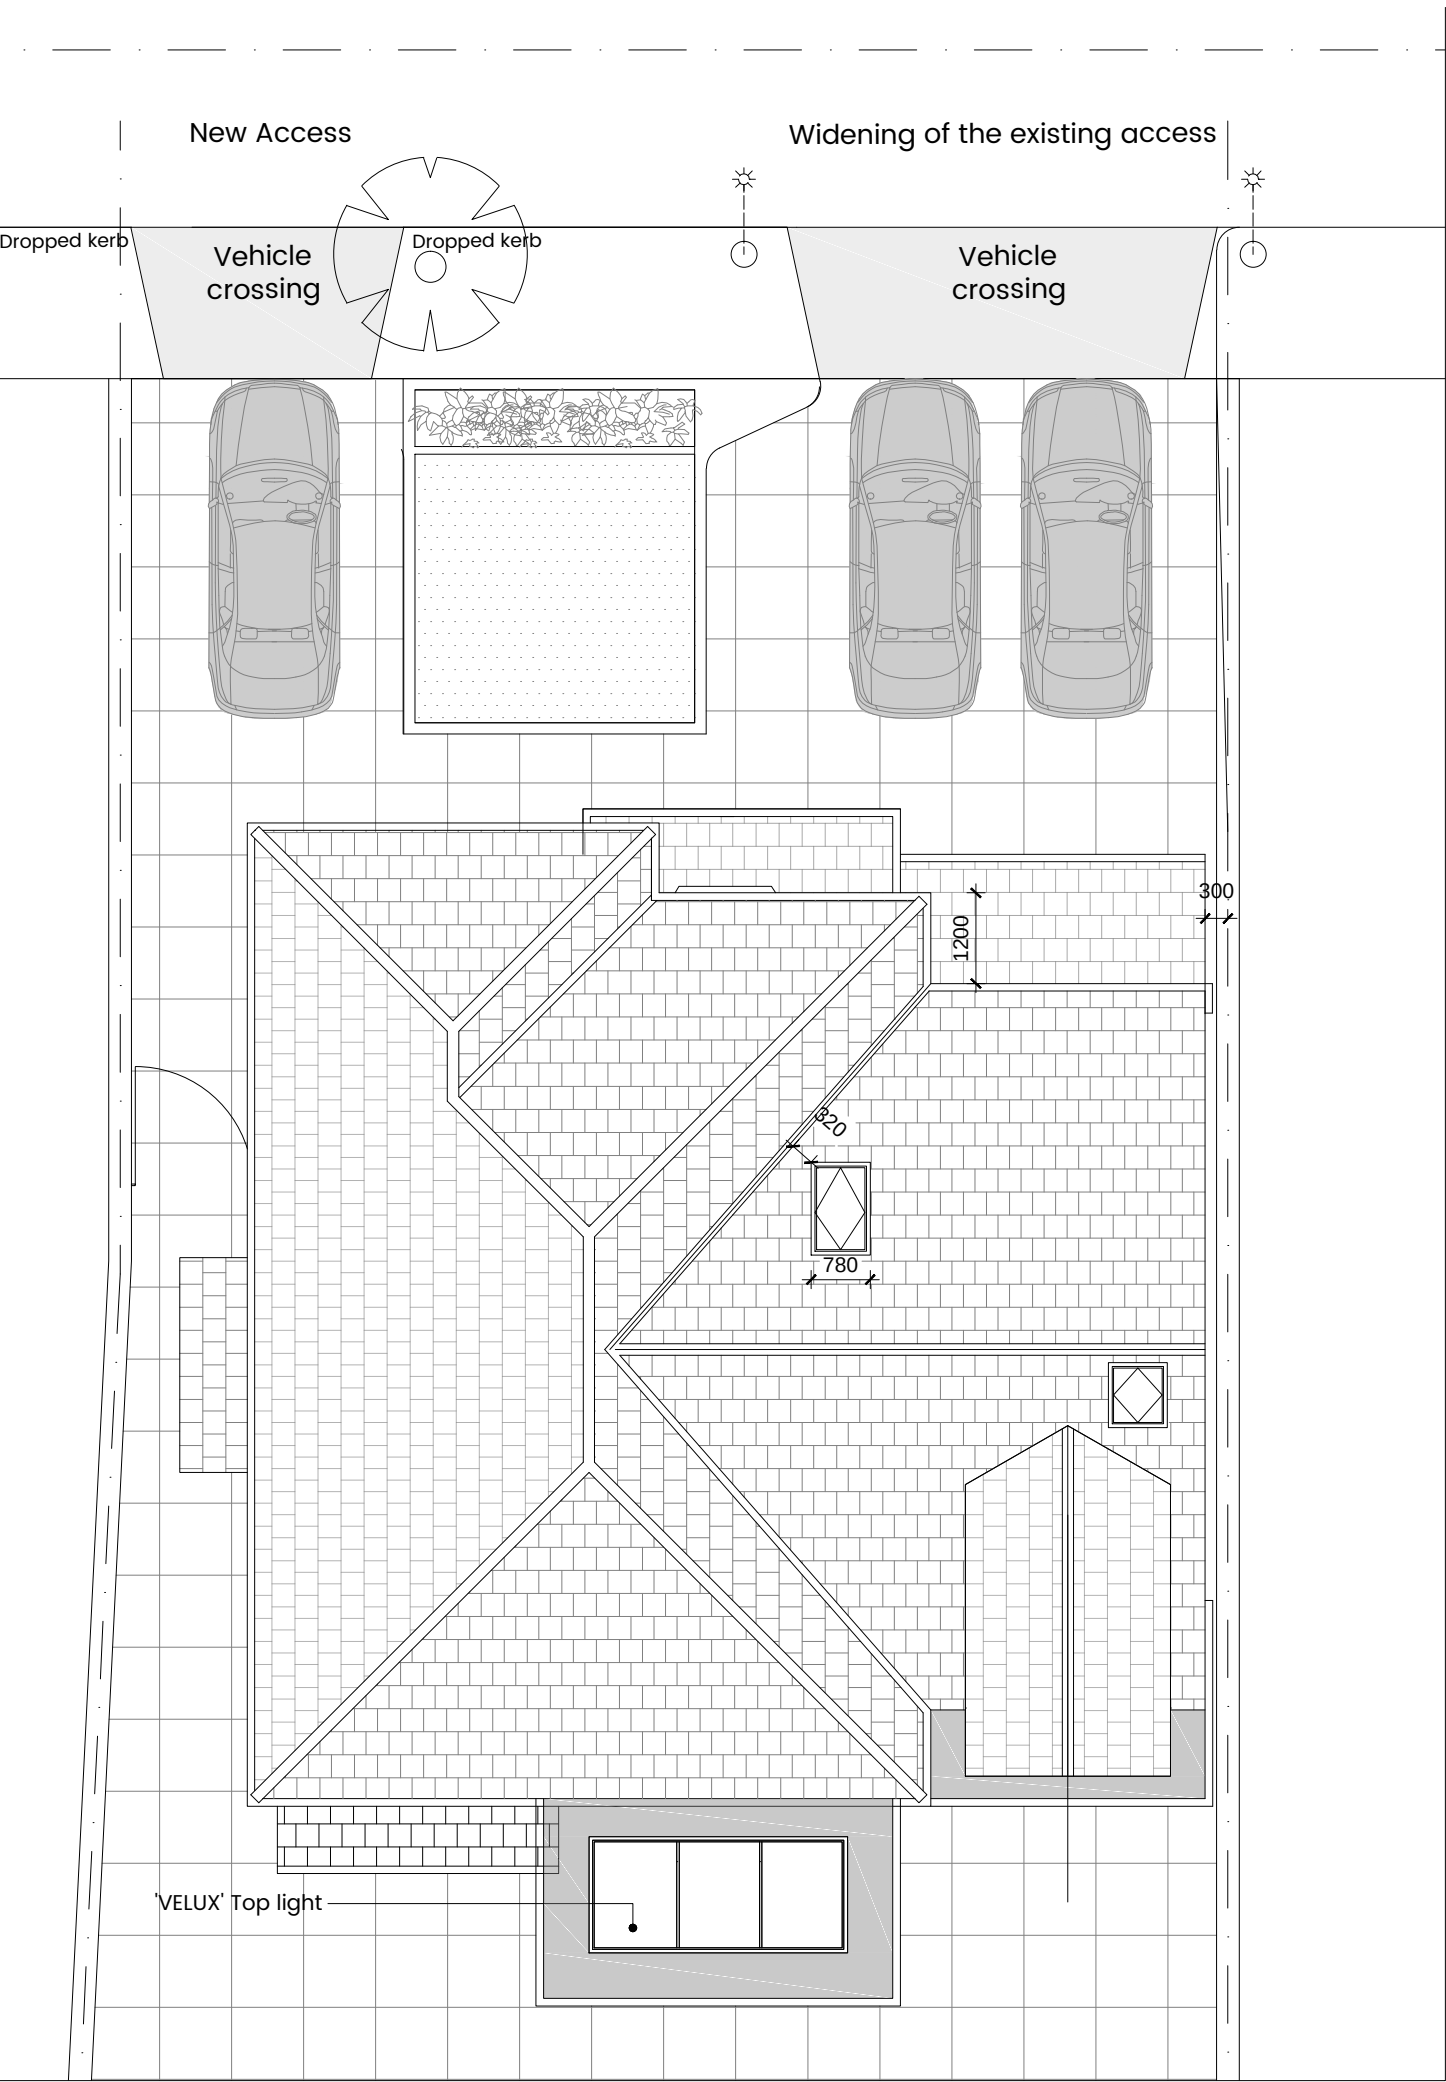

GA Proposed Roof Plan
Scale 1:100 @ A3

B	Dropped kerb details added	21.06.23	MS	MK	
A	Design amended	14.06.23	MS	MK	
/	First Issue	27.03.23	MS	MK	
Rev	Description	Date	Dr by	App by	

 

**STUDIO TASHKEEL
ARCHITECTURE LTD.**
89 Princess Street
Manchester M1 4HT
United Kingdom

T +44(0)161 694 6375
E info@StudioTashkeel.com
www.studiotashkeel.com

client name Mrs. Behjot	
project 109 Park Road, Prestwich	
drawing GA Proposed Roof Plan	
project number 2203101	scale 1:100 @ A3
drawing number 2203102_PL_007	rev B
issue status Planning	
This drawing is to be read in conjunction with all related drawings. All dimensions must be checked and verified on site before commencing any work or producing shop drawings. The originator should be notified immediately of any discrepancy. This drawing is copyright and remains the property of Studio Tashkeel Architecture Ltd.	