



1 EXISTING SITE PLAN
Scale: 1:1250



2 CANOPY PROJECT AREA
Scale: 1:200

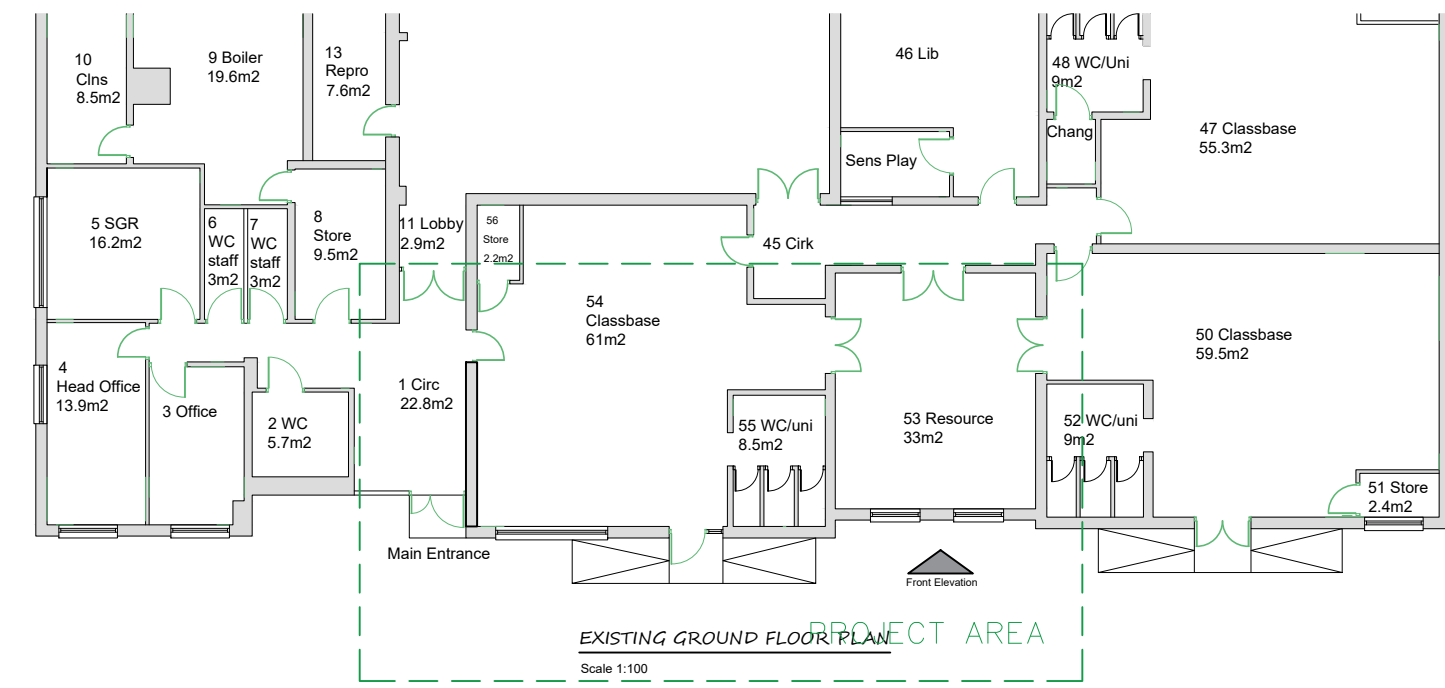

3 PROPOSED CANOPY AREA
Scale: 1:50

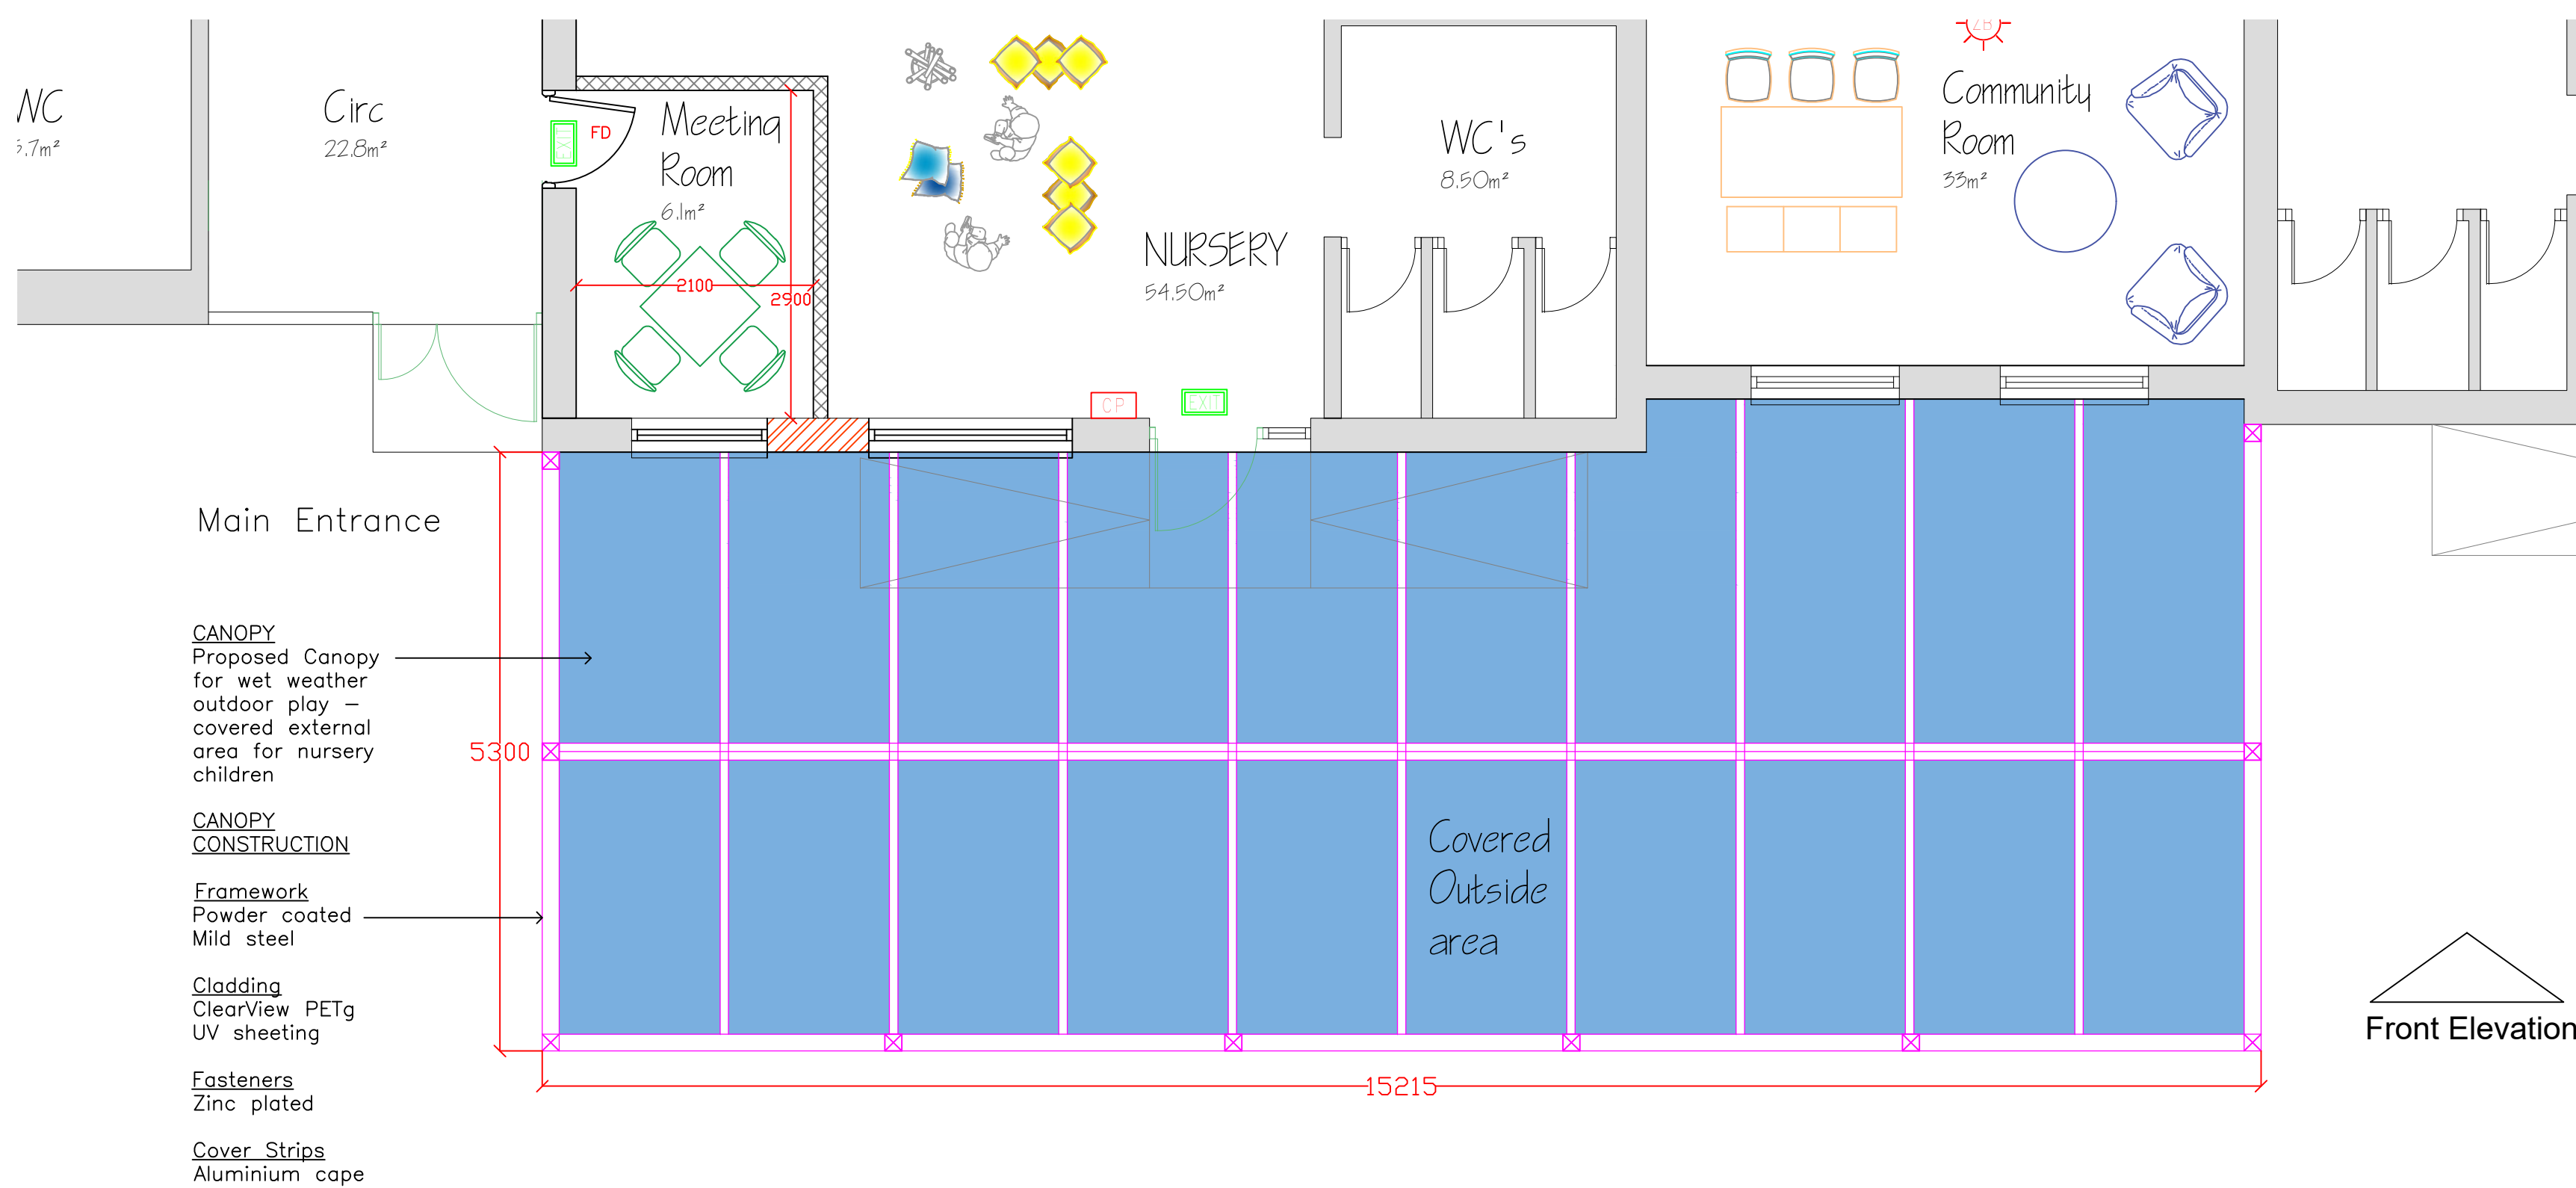


CANOPY COVERED EXTERNAL PLAY AREA
scale - 1:50


4 CAR PARK PROJECT AREA
Scale: 1:500



6 FENCE & GATGE DETAILS
Scale: 1:50

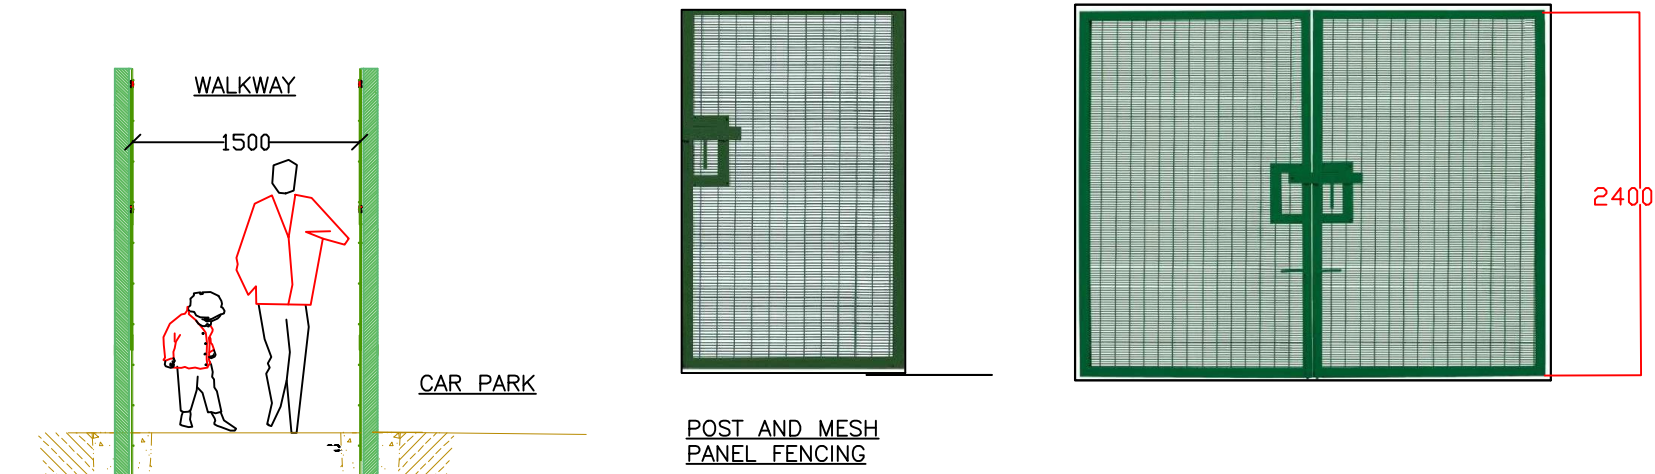

5 PROPOSED CAR PARK & WALKWAY
Scale: 1:50

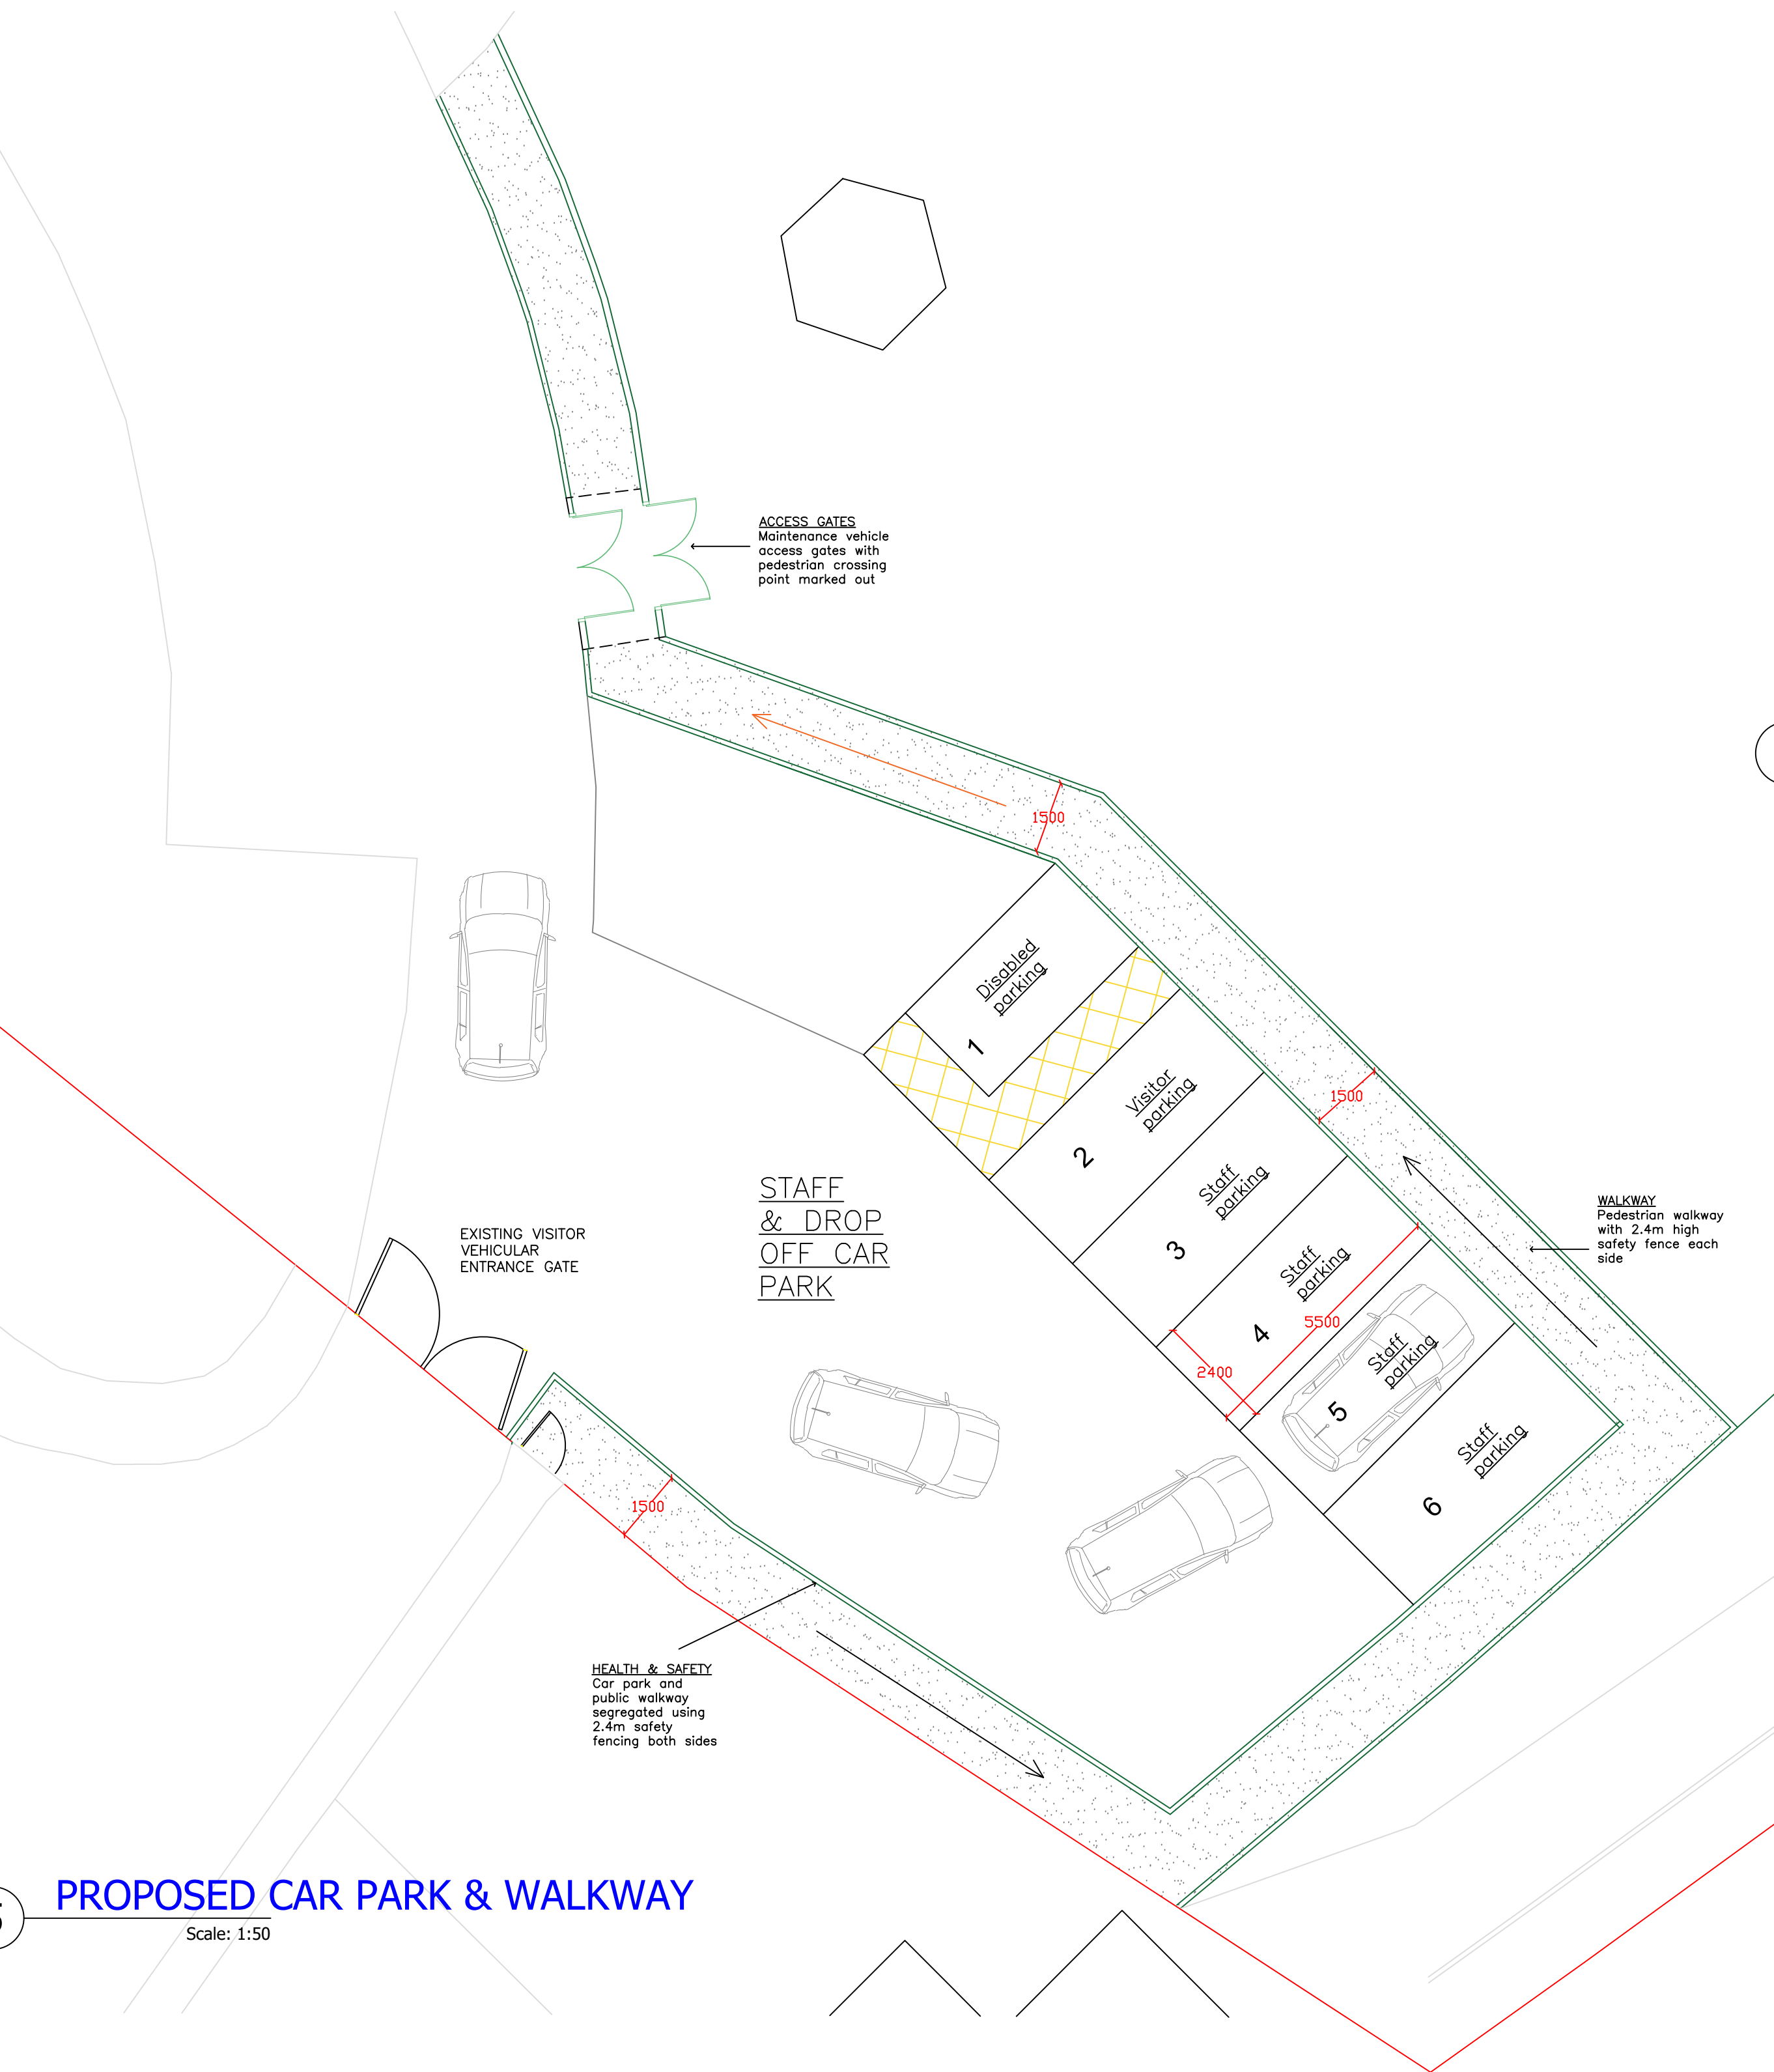

1:25

0.5m 0 0.5m 1m 1.5m 2m 2.5m

1:50

1m 0 1m 2m 3m 4m 5m

1:100

2m 0 2m 4m 6m 8m 10m

Joseph@kdbservicesltd.com
www.kdbservicesltd.com

REV	DATE	DESCRIPTION	BY	VE
A	DEC'24	FOR-INFORMATION	J.A.L	FI

DRAWING: EXISTING & PROPOSED LAYOUT PLANS

CLIENT: OAK LEARNING PARTNERSHIP

PROJECT: UNSWORTH PRIMARY SCHOOL BURY

CANOPY & CAR PARK

SCALE: AS SHOWN @ A1

DATE: DEC 2024

DWG No: 002

DRAWN BY: JAL

REVISION: A