



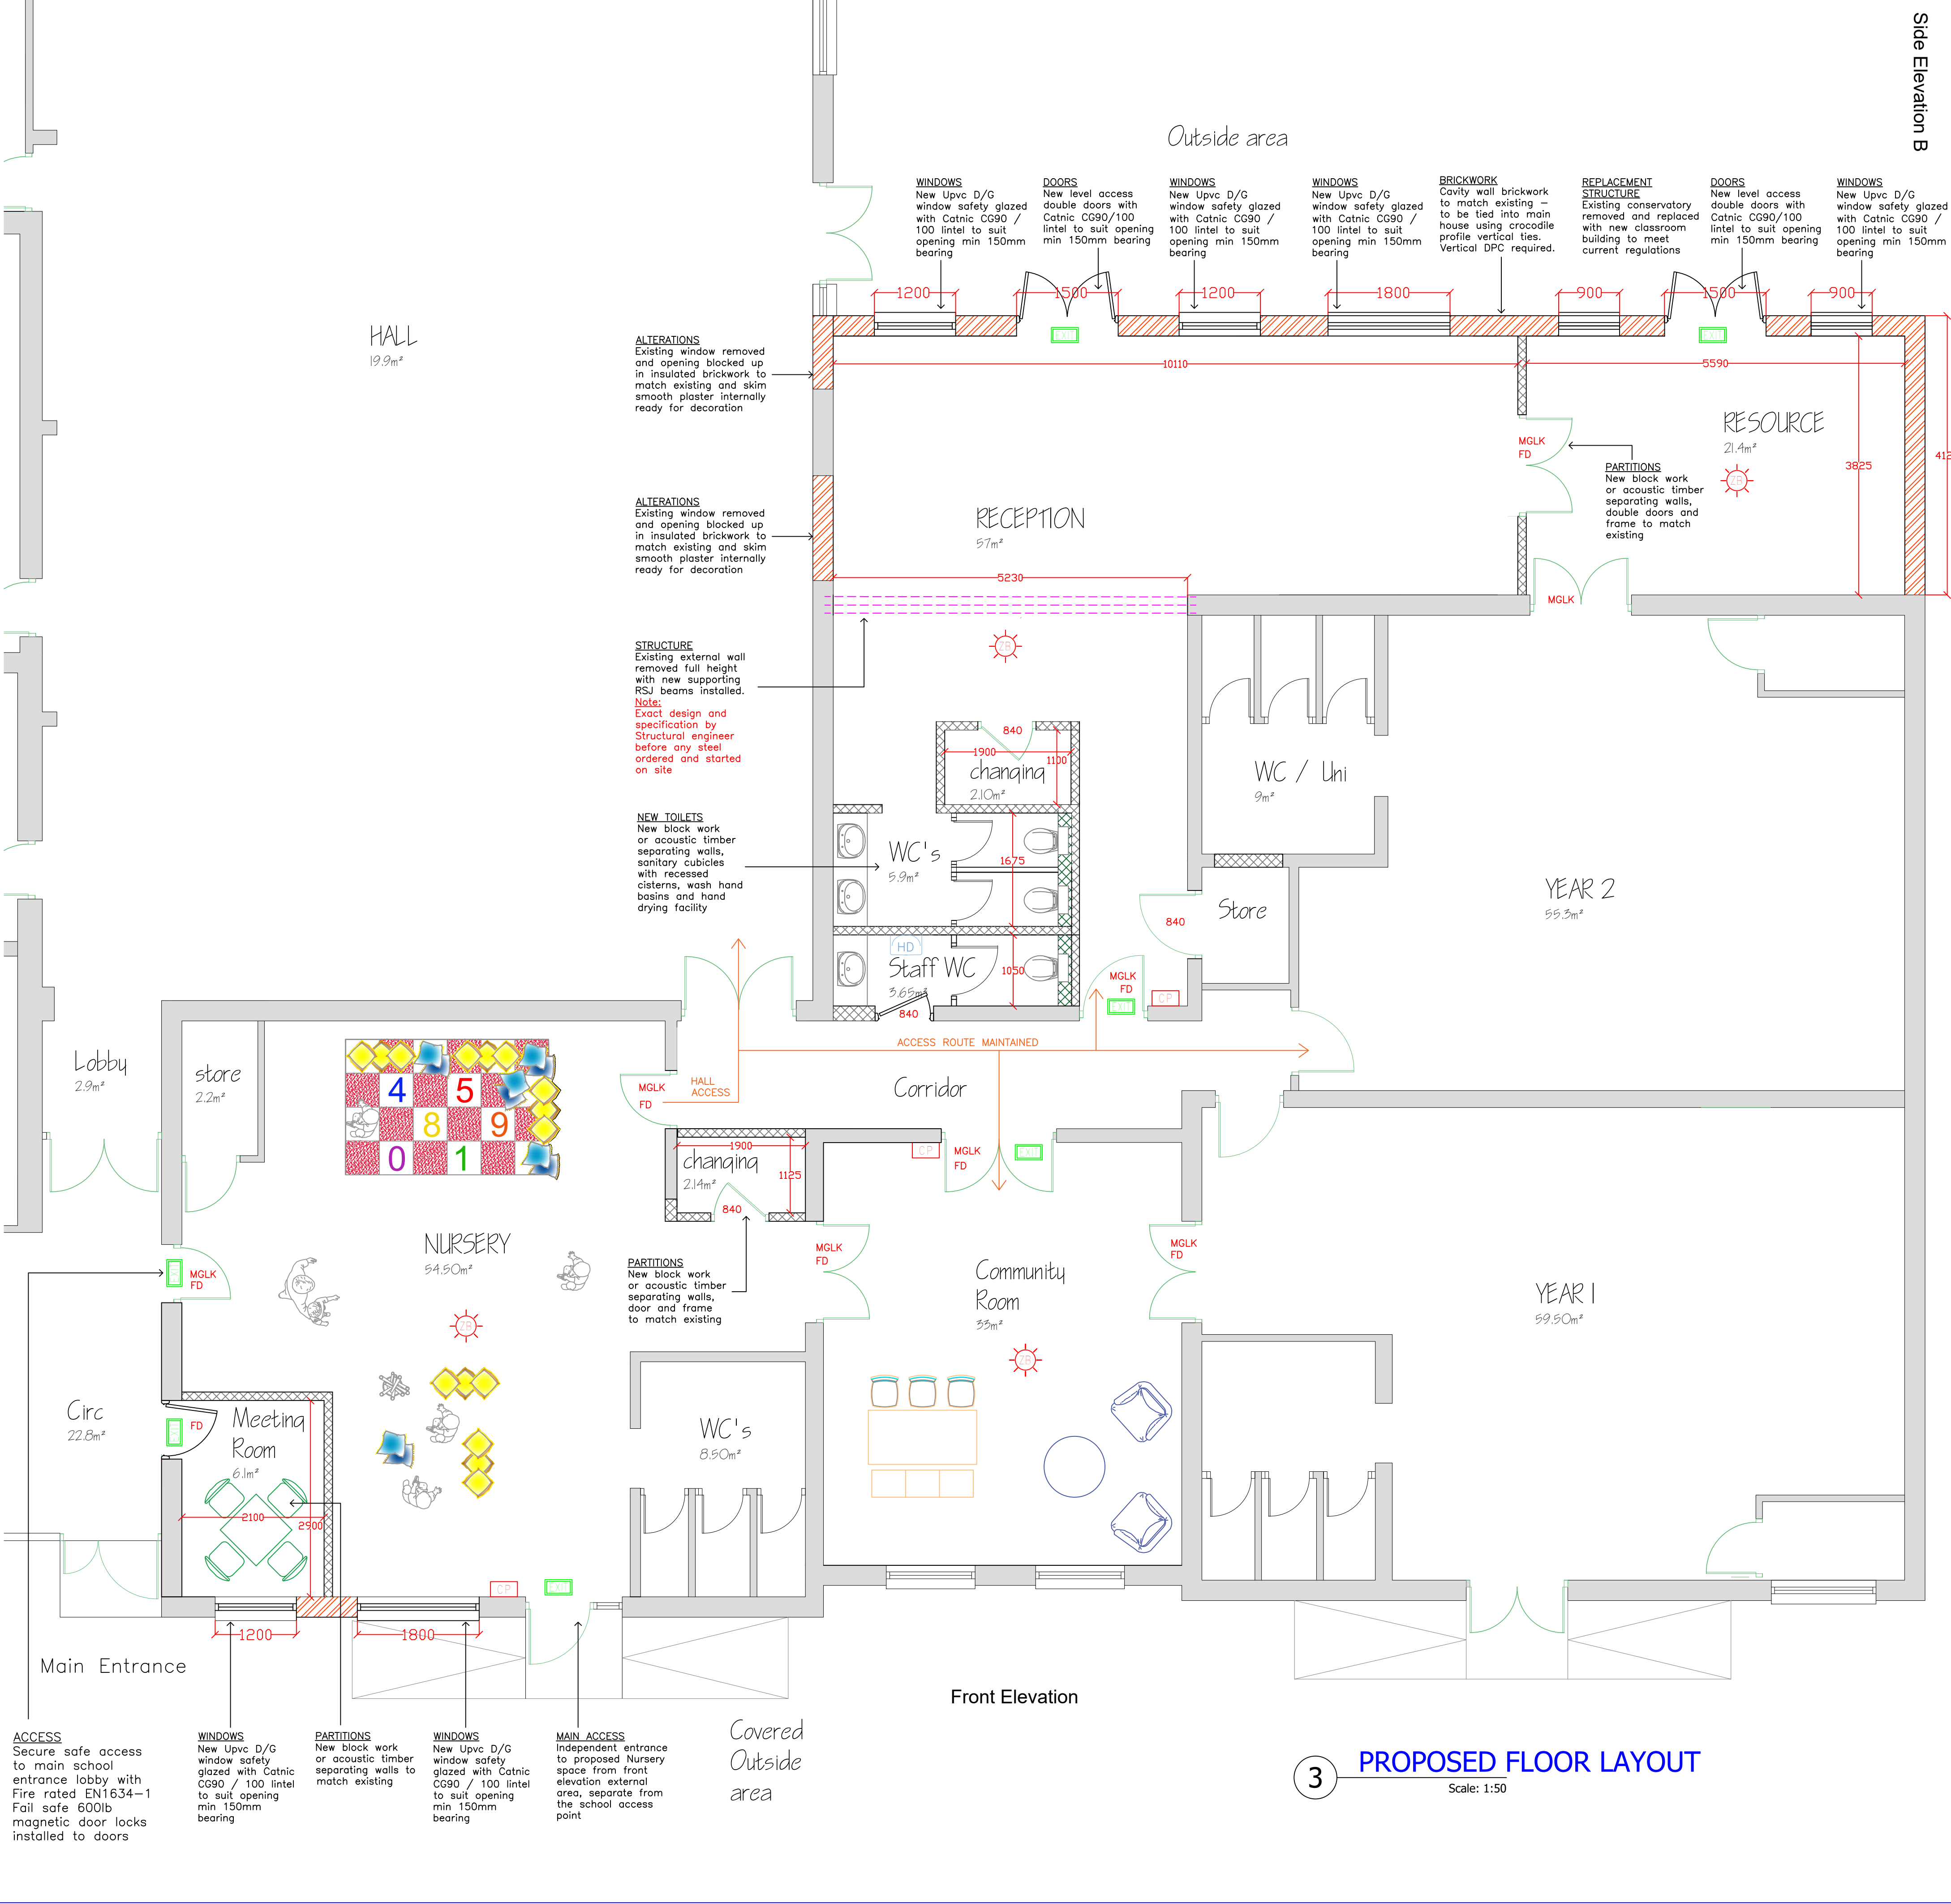


1 EXISTING SITE PLAN
Scale: 1:1250

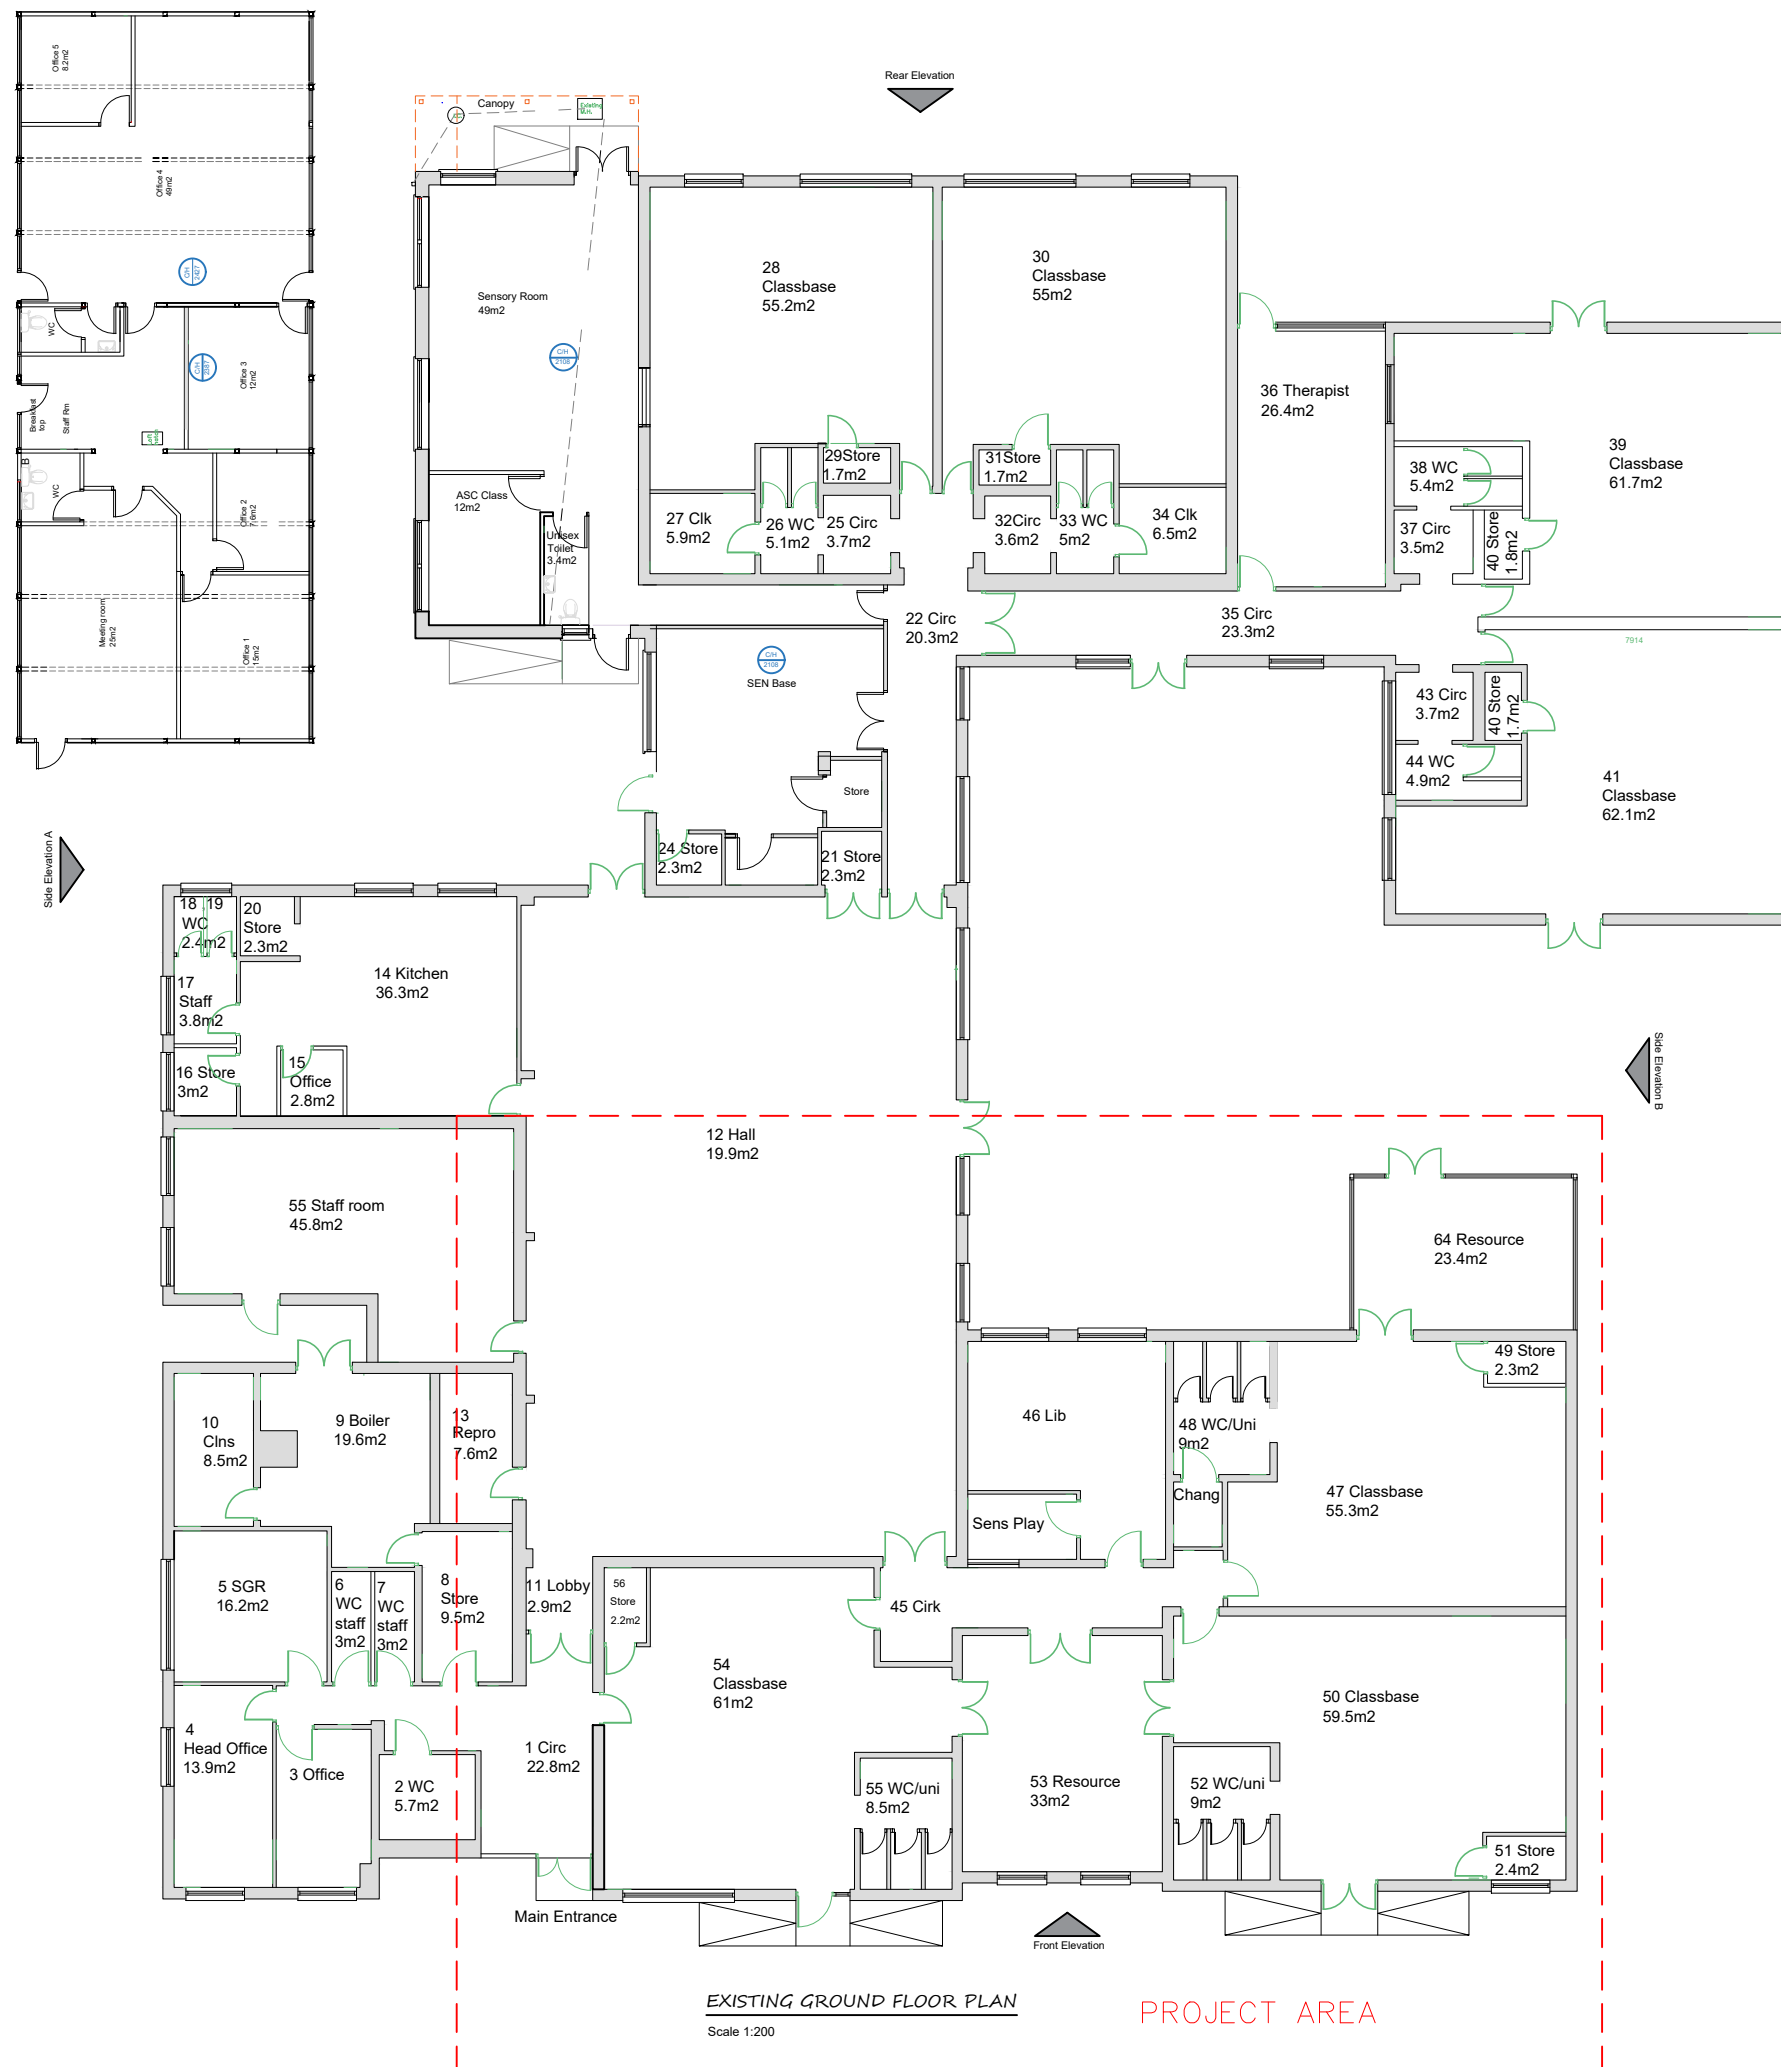

2 EXISTING FLOOR LAYOUT
Scale: 1:200

3 PROPOSED FLOOR LAYOUT
Scale: 1:50

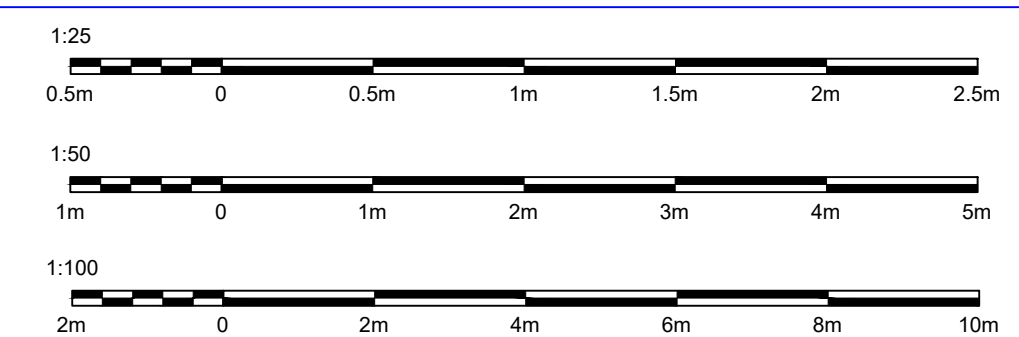

 joseph@kdbservicesltd.com www.kdbservicesltd.com	REV	DATE	DESCRIPTION	BY	VE
	A	DEC'24	FOR-INFORMATION	J.A.L	FI
DRAWING: EXISTING & PROPOSED FLOOR LAYOUTS					
CLIENT: OAK LEARNING PARTNERSHIP		SCALE: AS SHOWN @ A1			
PROJECT: UNSWORTH PRIMARY SCHOOL BURY		DATE: DEC' 2024	DRAWN BY: JAL		
NURSERY & ALTERATIONS		DWG No: 001	REVISION: A		