

- KEY
- ① New 3mm Aluminium, 9mm ply and 1mm Aluminium panel finished in RAL 5011 matt finish to replace glazing.
 - ② Existing Night Safe to be removed.
 - ③ Existing first floor glazing to be retained.
 - ④ New fire exit door with aluminium panel, RAL 5011 matt finish.
 - ⑤ New infill panel to match existing finish.
 - ⑥ Existing louvres

STATUTORY STATUS	
LISTED	NO
CONSERVATION	NO

NOTE

This drawing has been prepared from historical information that cannot be guaranteed accurate. Responsibility is not accepted for errors made by others in scaling from this drawing. All construction information should be taken from figured dimensions only. All dimensions should be checked on site prior to the manufacture of any components. No services should pass through or over the Boxes & Parcels room. No sprinklers to be located in the Comms Room

28-11-2024	C	ICT	-	Notes 5 & 6 added.
04-09-2024	B	ICT	-	Drawing stamp updated to FSD only.
08-08-2024	A	ICT	-	New fire door note added.

DATE :	REV	DRAWN	CHECKED	NOTES.
--------	-----	-------	---------	--------

Project

BURY




1 THE ROCK, CENTRAL STREET
BURY
BL9 0JN
PIM No.



Drawing Title

REAR ELEVATION
AS PROPOSED
DAMAGE MITIGATION 2024

Branch Sort Code	Branch ID	Supplier Project No	
		RMWBS10049	
Scale	Drawn	Checked	Date
1:100@A3	ICT	—	07/08/2024
Drg.No RMWBS10049_033			Revision
			C
Architectural Practice:			

 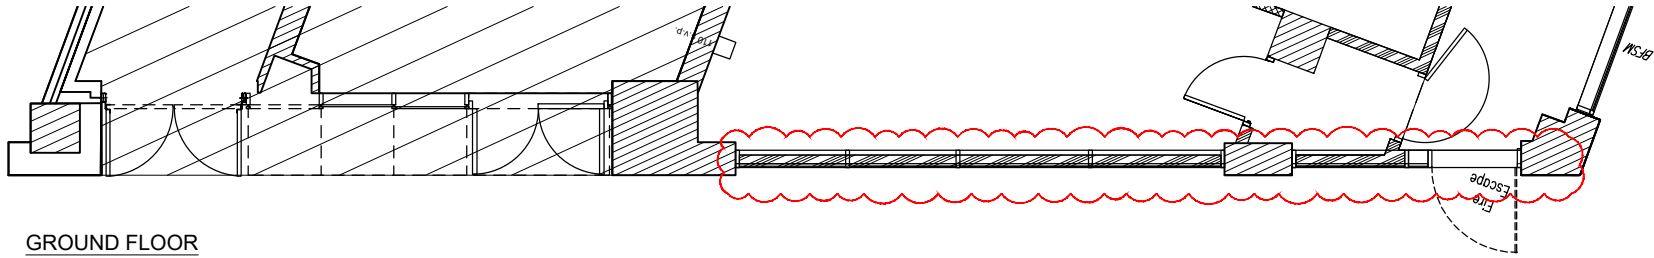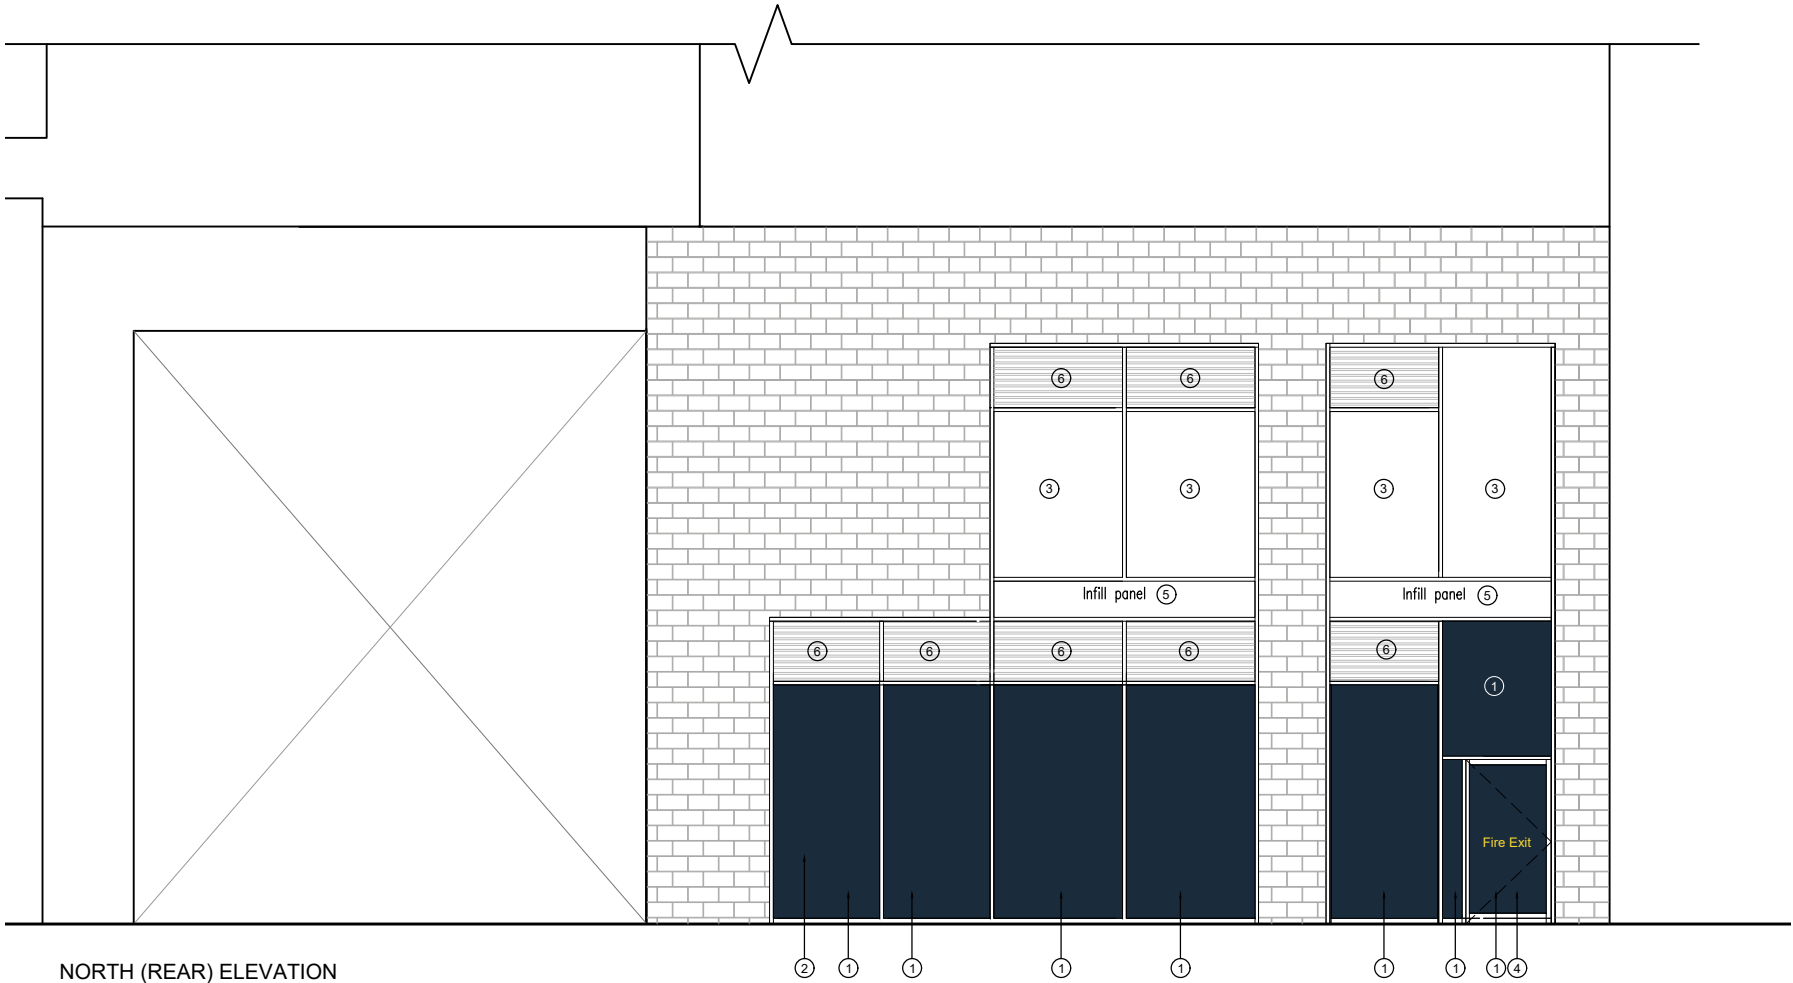

PLANNING