

KEY

- 1 New framed shopfront entrance with double framed sliding auto doors with pocket doors.
New laminated glazing to replace existing.
- 2 New framed laminated glazing panels:
32.8mm Double glazed units (10.8mm clear laminate / 14mm mill spacer / 8mm tough soft coat low 'e' & 90% argon filled).
- 3 New 500mm high internally illuminated individual letters externally mounted on buzz bars. Aluminium and acrylic.
- 4 New 3mm Aluminium, 9mm ply and 1mm Aluminium panel finished in RAL 5011 matt finish.
- 5 New internally illuminated projecting sign to be installed on landlords existing fixing (winter silver vinyl face) - Aluminium and acrylic.
- 6 New 55" attractor panel.
- 7 New shopfront frame system installed on ground floor to match existing first floor finish.
- 8 Existing first floor glazing to be retained.
- 9 Opening times sign, "We care about" sign, FSA sign on tension wires subject ceiling height and stability.
- 10 Safety manifestation.
- 11 Pandora Store sign.
- 12 CCTV dome camera.
- 13 New ATM with new internally illuminated surround.
- 14 Existing ATM retained, new internally illuminated surround.
- 15 New infill panel to match existing finish.

STATUTORY STATUS

LISTED	NO
CONSERVATION	NO

NOTE

This drawing has been prepared from historical information that cannot be guaranteed accurate.
Responsibility is not accepted for errors made by others in scaling from this drawing. All construction information should be taken from figured dimensions only. All dimensions should be checked on site prior to the manufacture of any components. No services should pass through or over the Boxes & Parcels room. No sprinklers to be located in the Comms Room

27-11-2024	G	ICT	-	1no. new SATM and 2no. new surround panels added.
04-09-2024	F	ICT	-	Drawing stamp updated to FSD only.
27-08-2024	E	ICT	-	Transoms added from LHS & RHS glazing of entrance doors. Glazing spec amended.
08-08-2024	D	ICT	-	Transoms omitted from LHS & RHS glazing of entrance doors.
07-08-2024	C	ICT	-	New double door added. New aluminium panels around ATM added. Attractor panel omitted.

DATE :	REV	DRAWN	CHECKED	NOTES.
--------	-----	-------	---------	--------

Project

BURY


1 THE ROCK, CENTRAL STREET
BURY
BL9 0JN
PIM No.




Drawing Title

FRONT ELEVATION - OPTION 2
AS PROPOSED
DAMAGE MITIGATION 2024


Branch Sort Code	Branch ID	Supplier Project No	
		RMWBS10049	
Scale 1:100@A3	Drawn ICT	Checked -	Date 12/07/2024
Drg.No RMWBS10049_031			Revision G
Architectural Practice:			

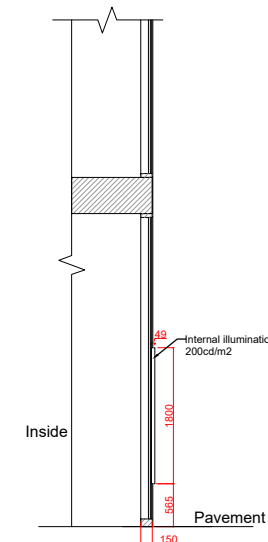


SECTION "C-C"
ATM SURROUND

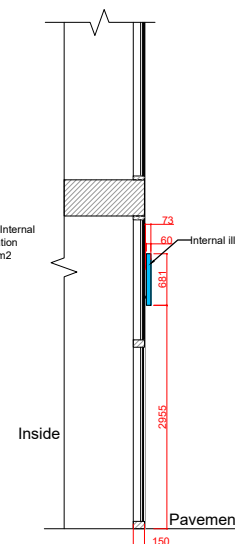


SECTION "A-A"
FASCIA SIGN

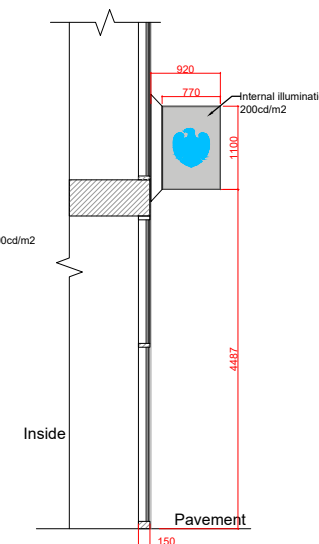


SECTION "B-B"
PROJECTING SIGN

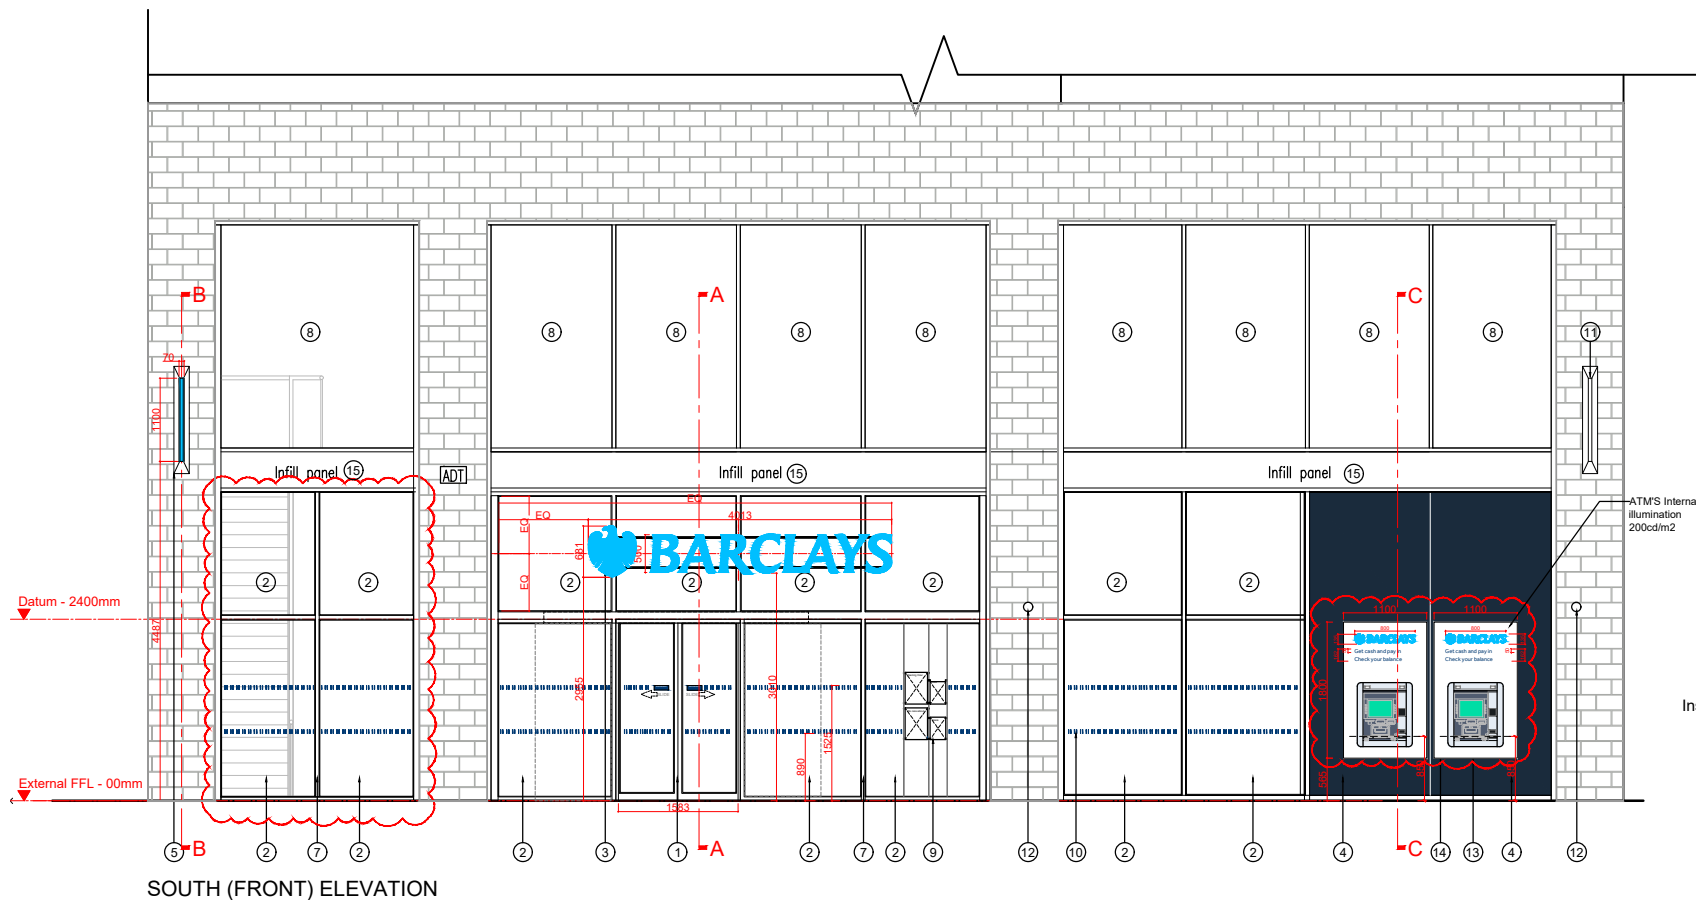

SOUTH (FRONT) ELEVATION

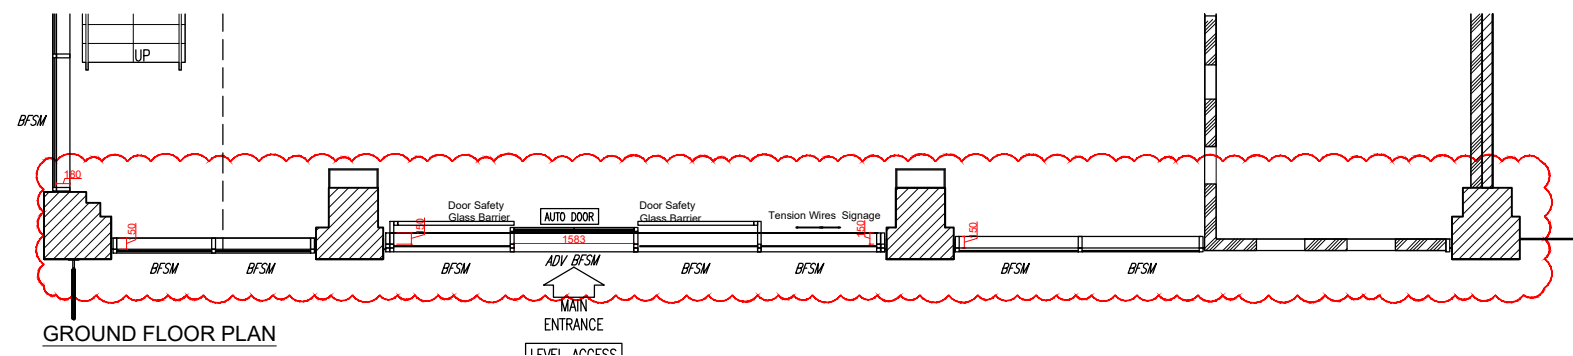

GROUND FLOOR PLAN

 

PLANNING