

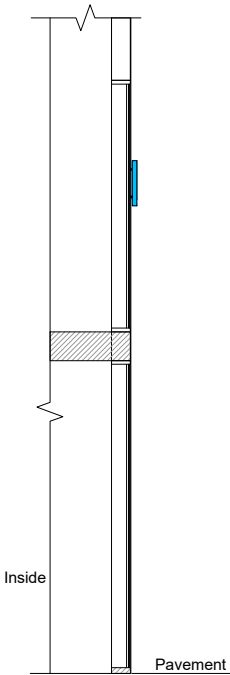


STATUTORY STATUS	
LISTED	NO
CONSERVATION	NO


NOTE
This drawing has been prepared from historical information that cannot be guaranteed accurate.
Responsibility is not accepted for errors made by others in scaling from this drawing. All construction information should be taken from figured dimensions only. All dimensions should be checked on site prior to the manufacture of any components. No services should pass through or over the Boxes & Parcels room. No sprinklers to be located in the Comms Room

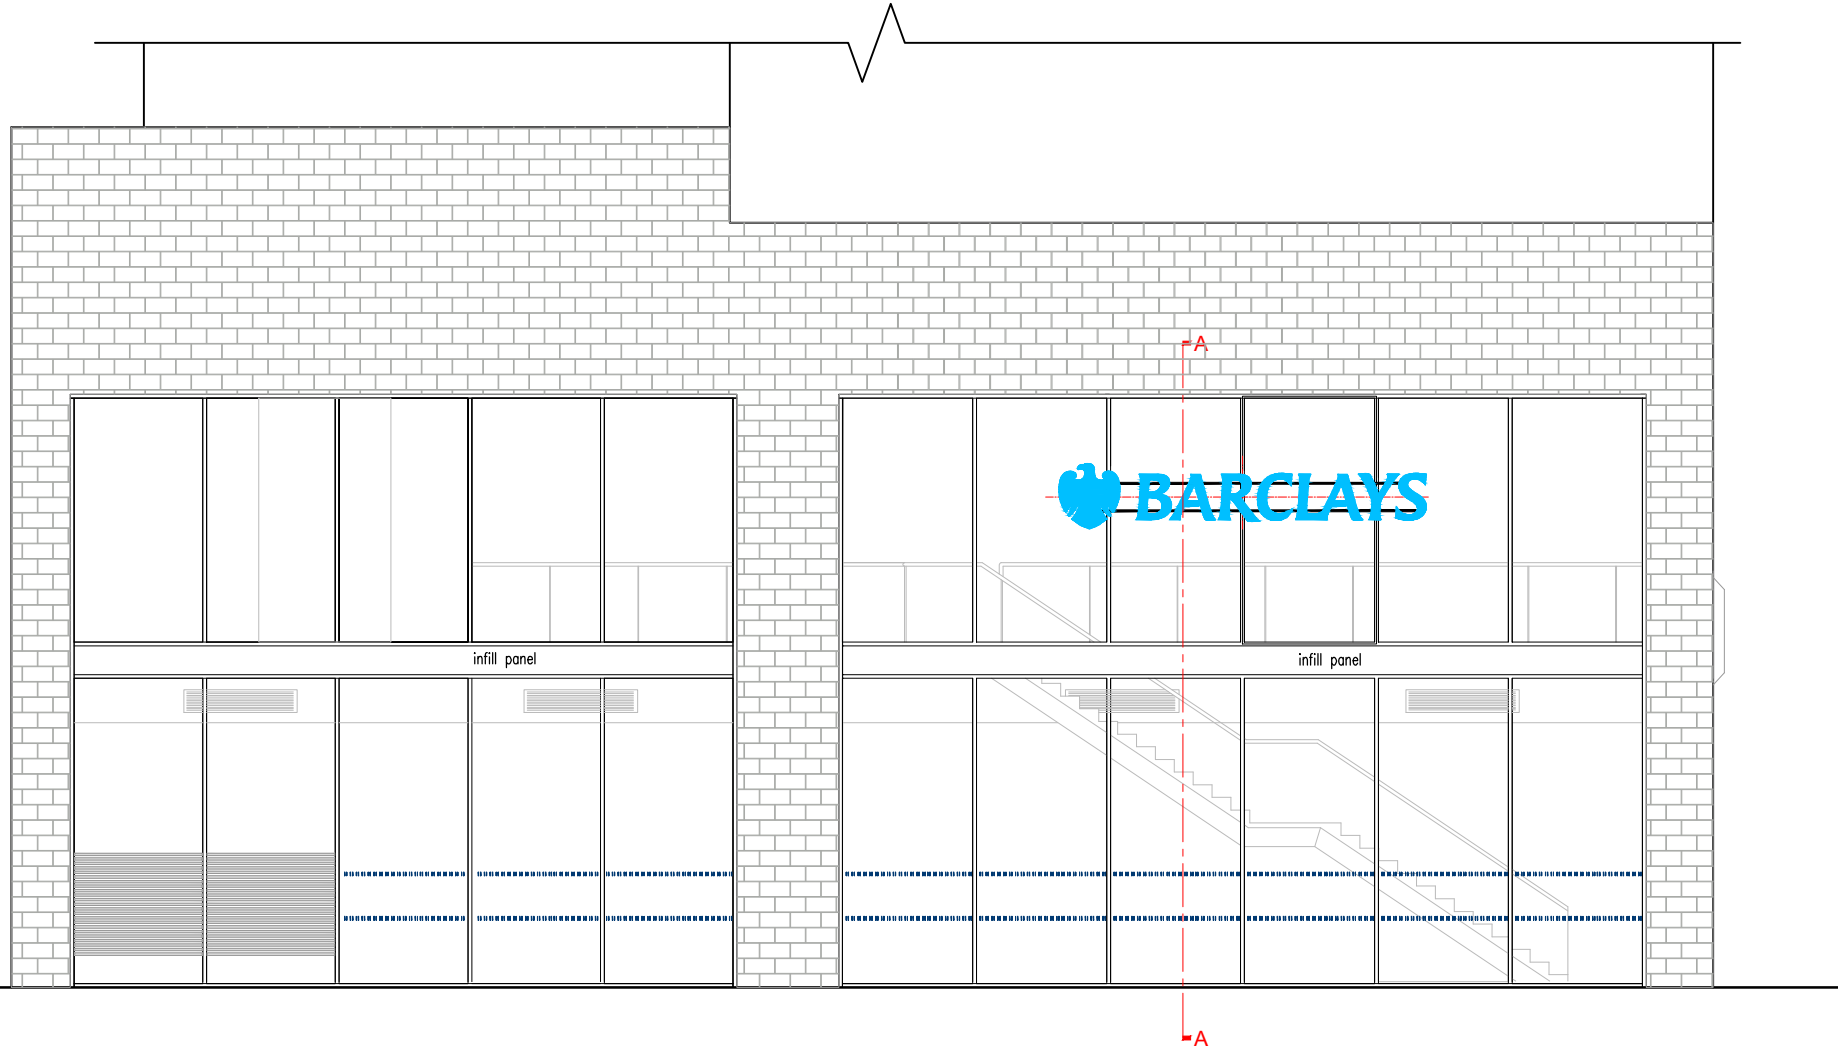

SIDE ELEVATION

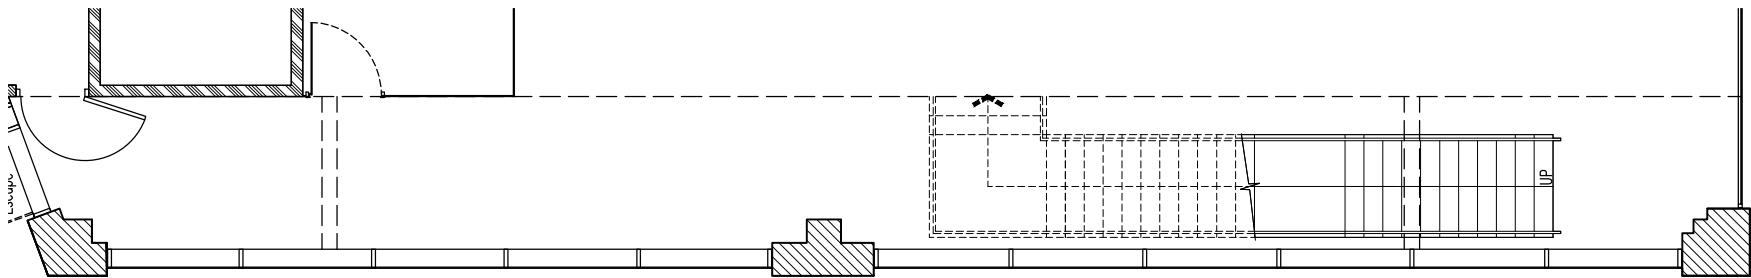

GROUND FLOOR PLAN

 

PLANNING

03.12.2024	A	ICT	-	Part plan added & hatching finishes omitted.
------------	---	-----	---	--

DATE :	REV	DRAWN	CHECKED	NOTES
--------	-----	-------	---------	-------

Project

BURY

1 THE ROCK, CENTRAL STREET
BURY
BL9 0JN
PIM No.

Drawing Title			
SIDE ELEVATION AS EXISTING DAMAGE MITIGATION 2024			
Branch Sort Code	Branch ID	Supplier Project No	
Scale 1:100@A3	Drawn ICT	Checked -	Date 12/07/2024
Drg.No RMWBS10049_022			Revision A
Architectural Practice:			