



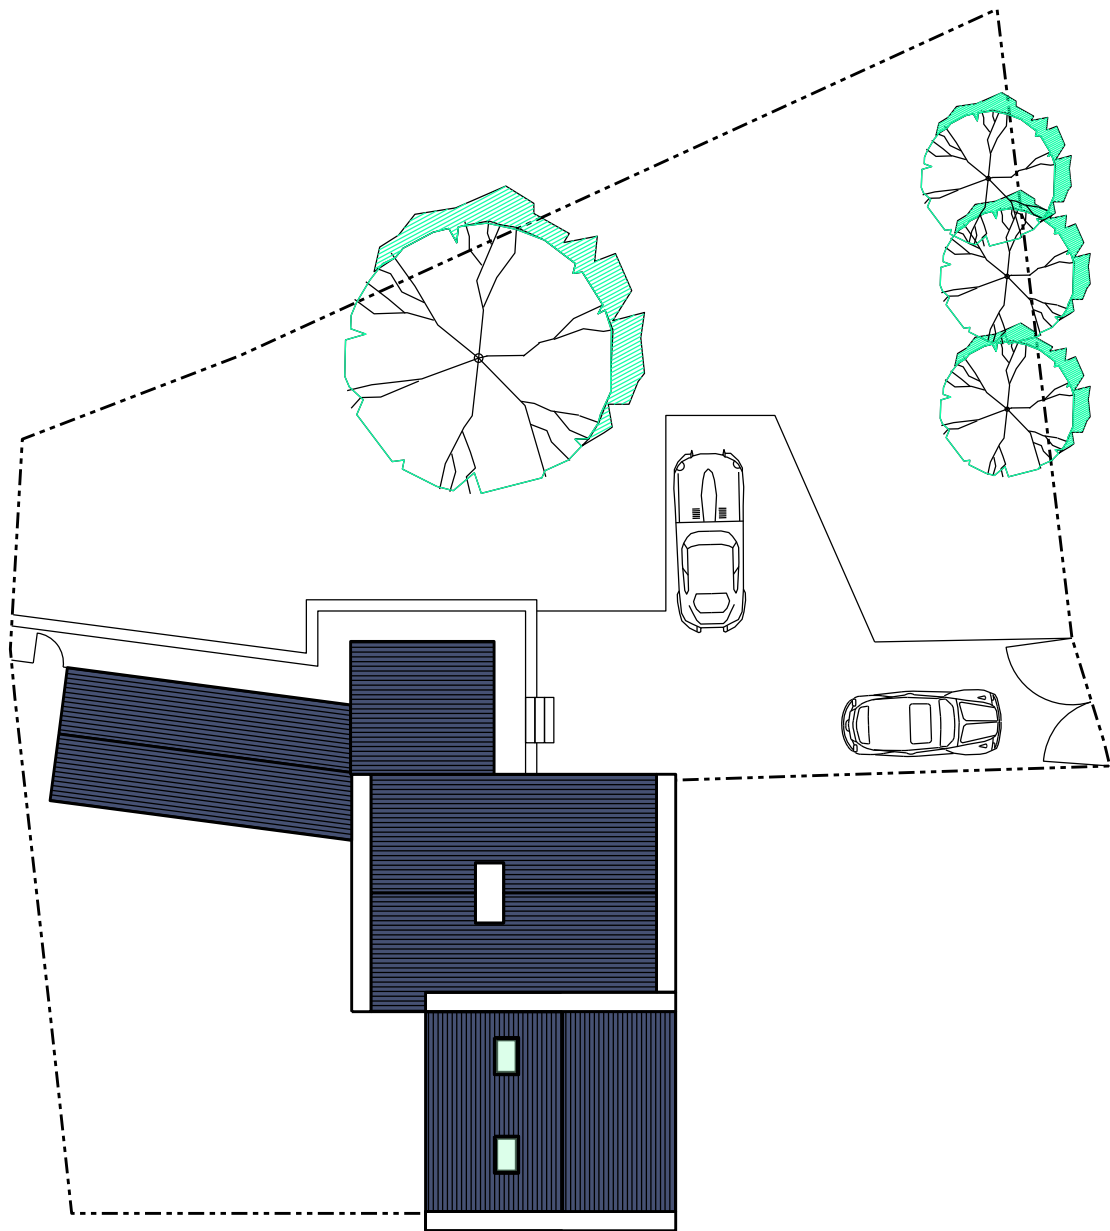


EXISTING ROOF PLAN 1:200

LEGEND


- ① Slate Roof
- ② Velux Rooflights
- ③ Stone walls to match existing
- ④ Painted SW Double Glazed Windows tme
- ⑤ New Porch constructed in timber with slate roof
- ⑥ PPC Aluminium Bi Folding Doors
- ⑦ Single Ply Flat Roof Membrane
- ⑧ Render to replace existing pebble dash
- ⑨ Double Glazed Flat Roof Light
- ⑩ SW Timber Pergola

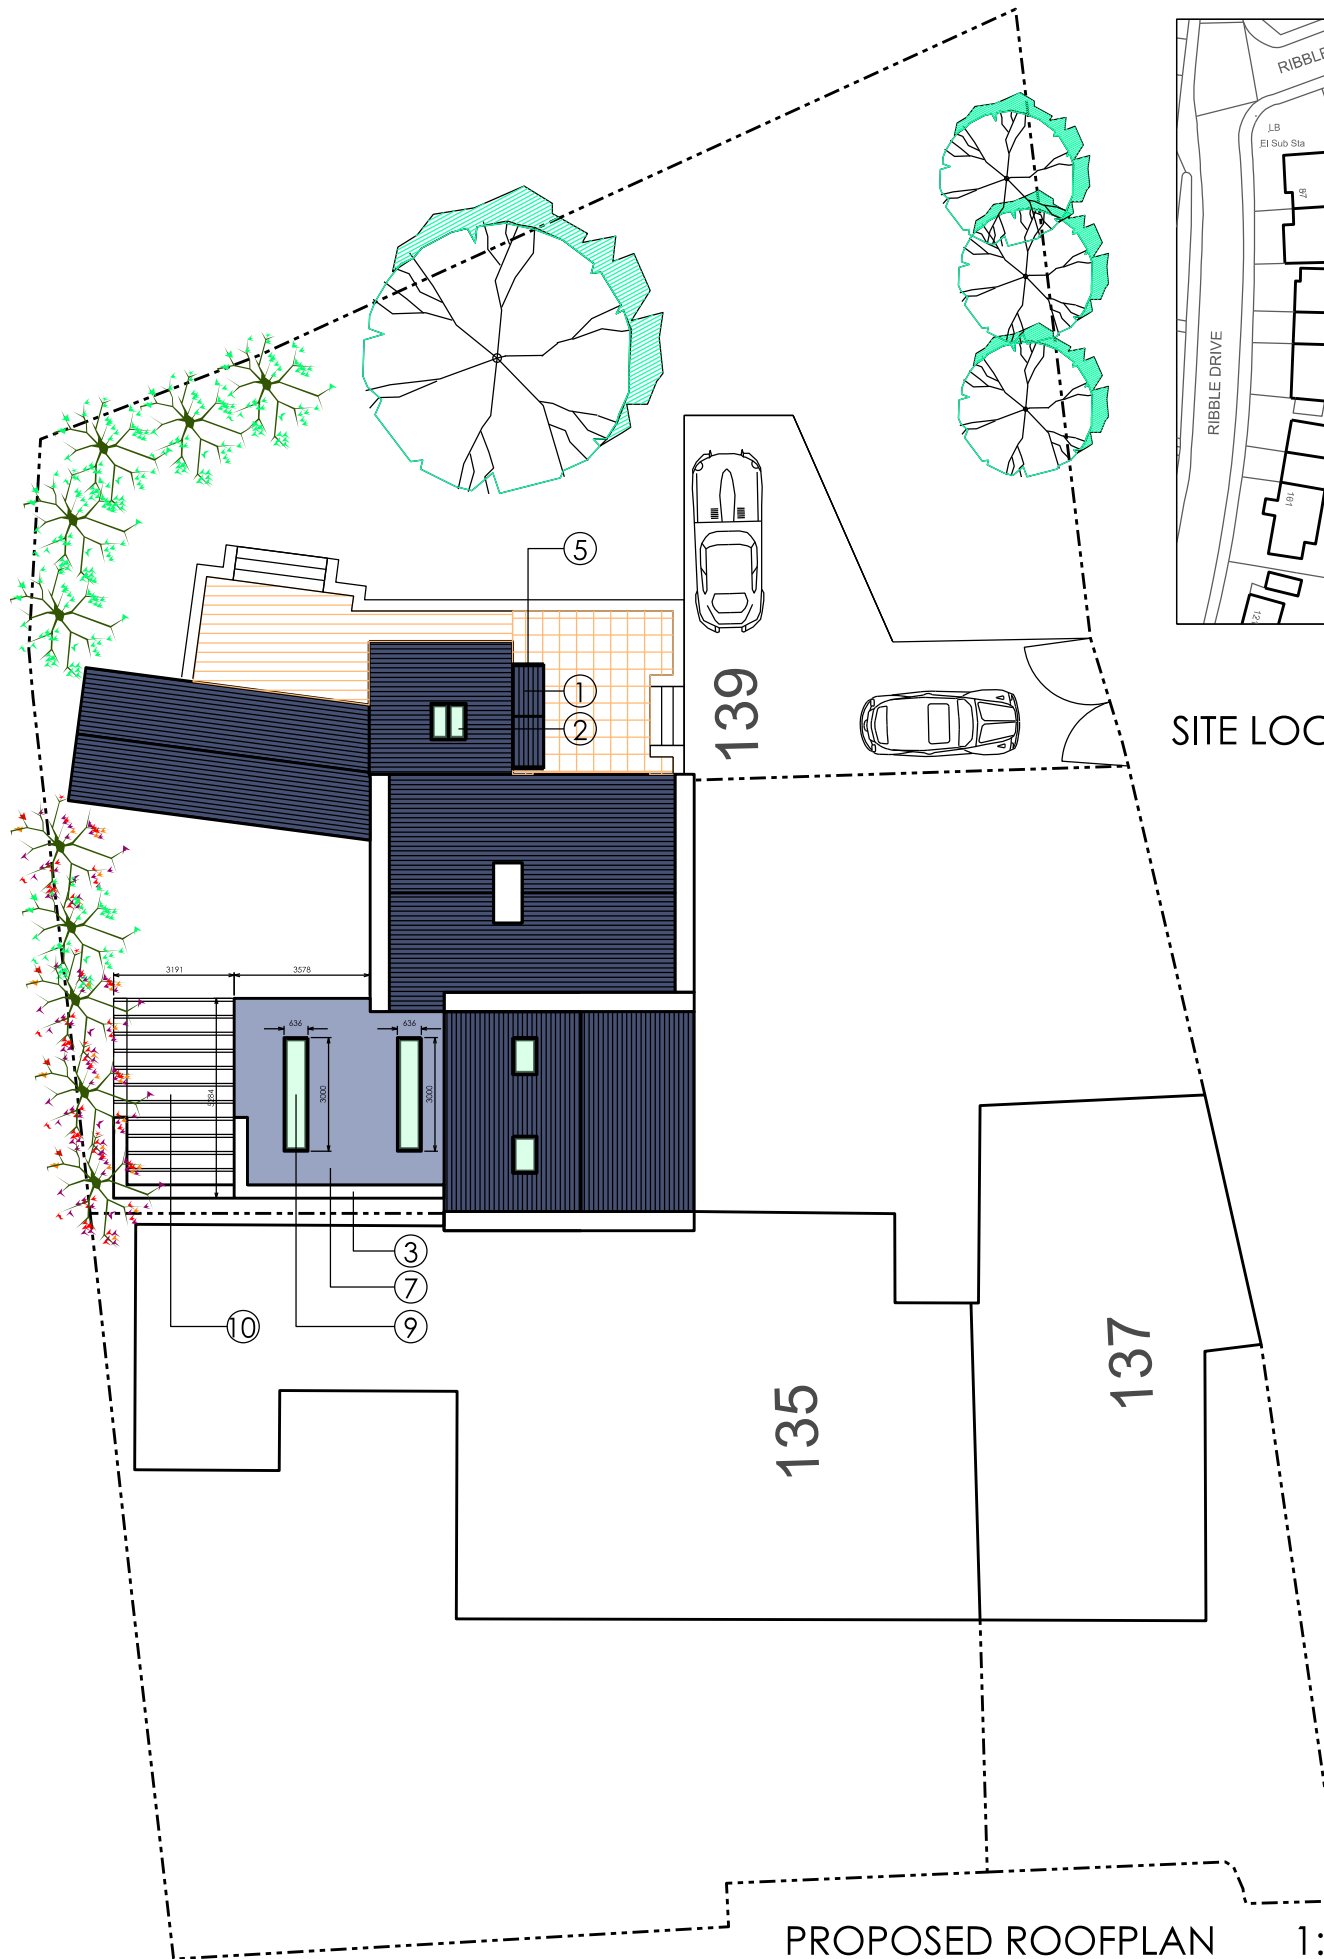

PROPOSED ROOFPLAN 1:200

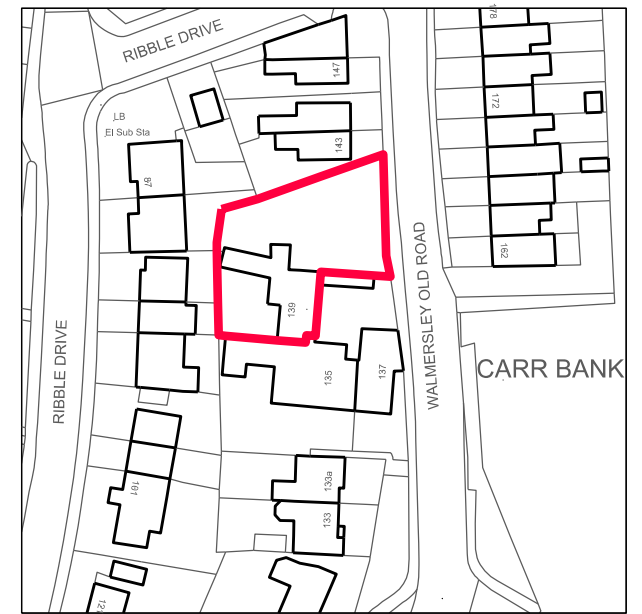


SITE LOCATION 1:1250

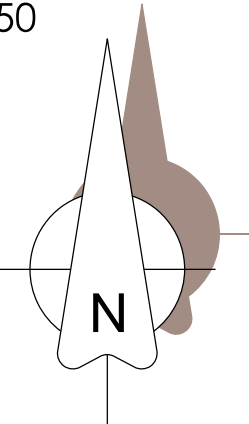

Revision	Description	By	Date
A	Issued for Planning	sc	29.09.2021

Revision	Description	By	Date

Notes:
DO NOT SCALE. Use figured dimensions only. The contractor is requested to check all dimensions before the work is out in hand. Copyright of this drawing belongs solely to SCA Ltd ©. This drawing must only be used for the purpose for which it is supplied and its contents must not be reproduced for any purpose without written permission. Areas indicated, or areas calculated from this drawing should be used for valuation purposes or as the basis for development contracts. SCA is a limited company registered in England and Wales. Number: 7428841

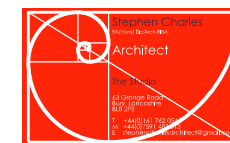

Drawn	SC
Date	June 2021
Checked	SC
Date	June 2021
Scale	1:1250 & 1:200 @ A3
Status	Planning

Project	Alterations and Extension to 139 Walmsley Old Road, Bury. BL9 6SB For Johanna Tyrrell
Drg Title	Site Location Existing and Proposed Roof Plan
Drg No	SC2021-248-L(-O)005 Rev A