


© This Drawing & Design is the copyright of Jenkins Design Services Ltd and should not be reproduced without written consent.

Contractors are to check all levels & dimensions on site prior to site works commencing & report discrepancies to the Designers.

DO NOT SCALE FROM THIS DRAWING

PLANNING

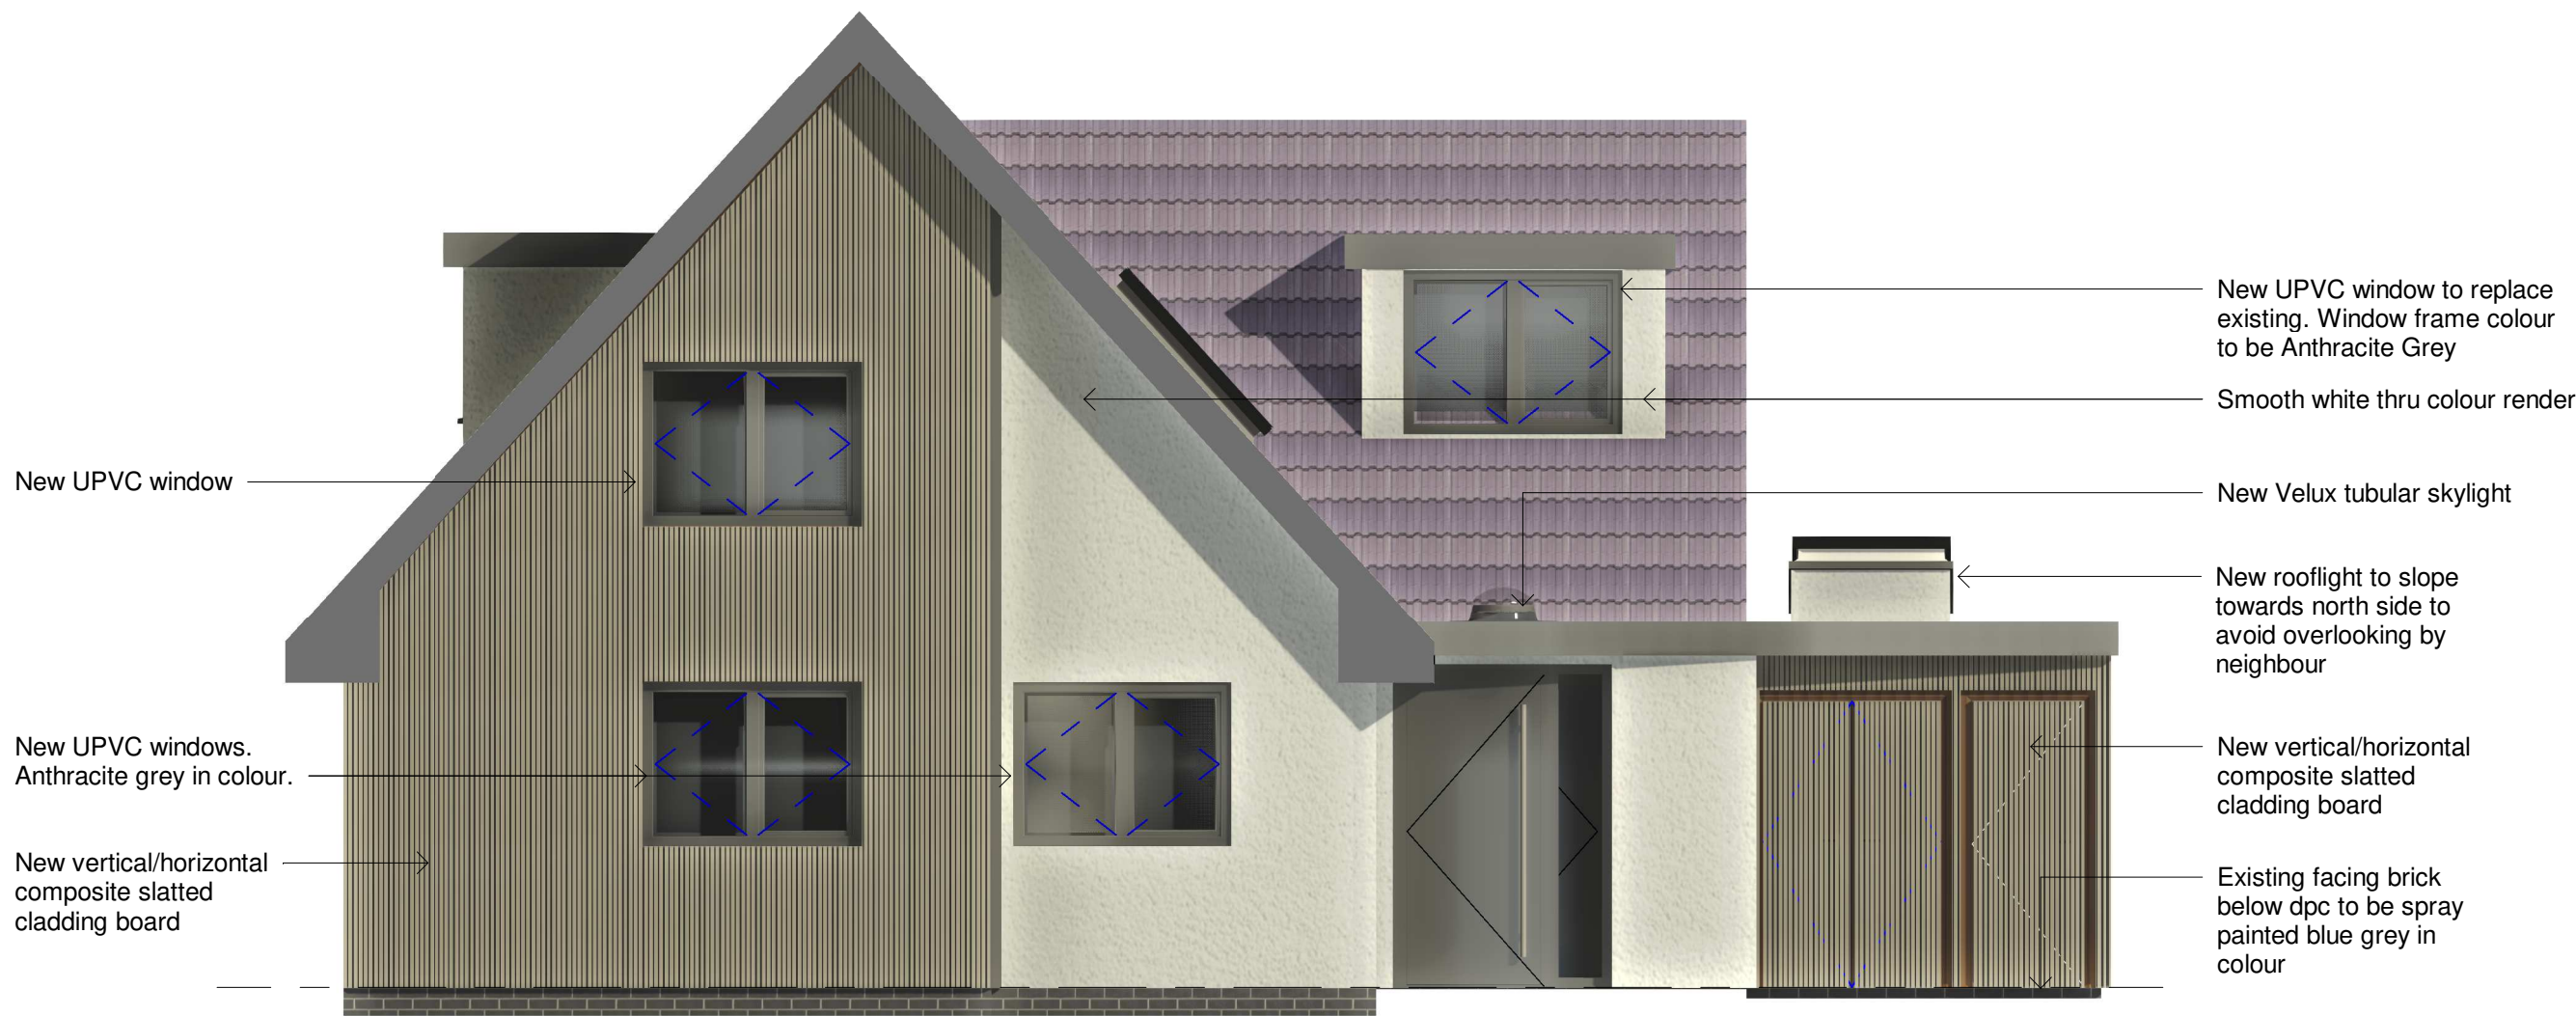

Proposed Front Elevation (South)
1 : 50



Proposed Left Side Elevation (West)
1 : 50



Proposed Rear Elevation (North)
1 : 50



Scale Bar 1:50 @ A1



Proposed Right Side Elevation (East)
1 : 50

B	Solar panel annotation removed as per Bury Planning Department comments dated 26.09.23.	AL	BJ	26/09/23
A	Revision made in line with client's comments dated 20/07/23.	AL	BJ	24/07/23
Rev	Description	By	Chk	Date
Project:	Proposed Refurbishment at 8 Slaidburn Drive, Walshaw, Bury, BL8 3DG			
Title:	Proposed Elevations			
Client:	Mr Toni Hankins			
Drawn By:	AL	Checked By:	BJ	on 26/09/23
Original Size:	A1	Project Number:	22113	
Drawing Number:	B1-XX-DR-A-3101			REV B

