
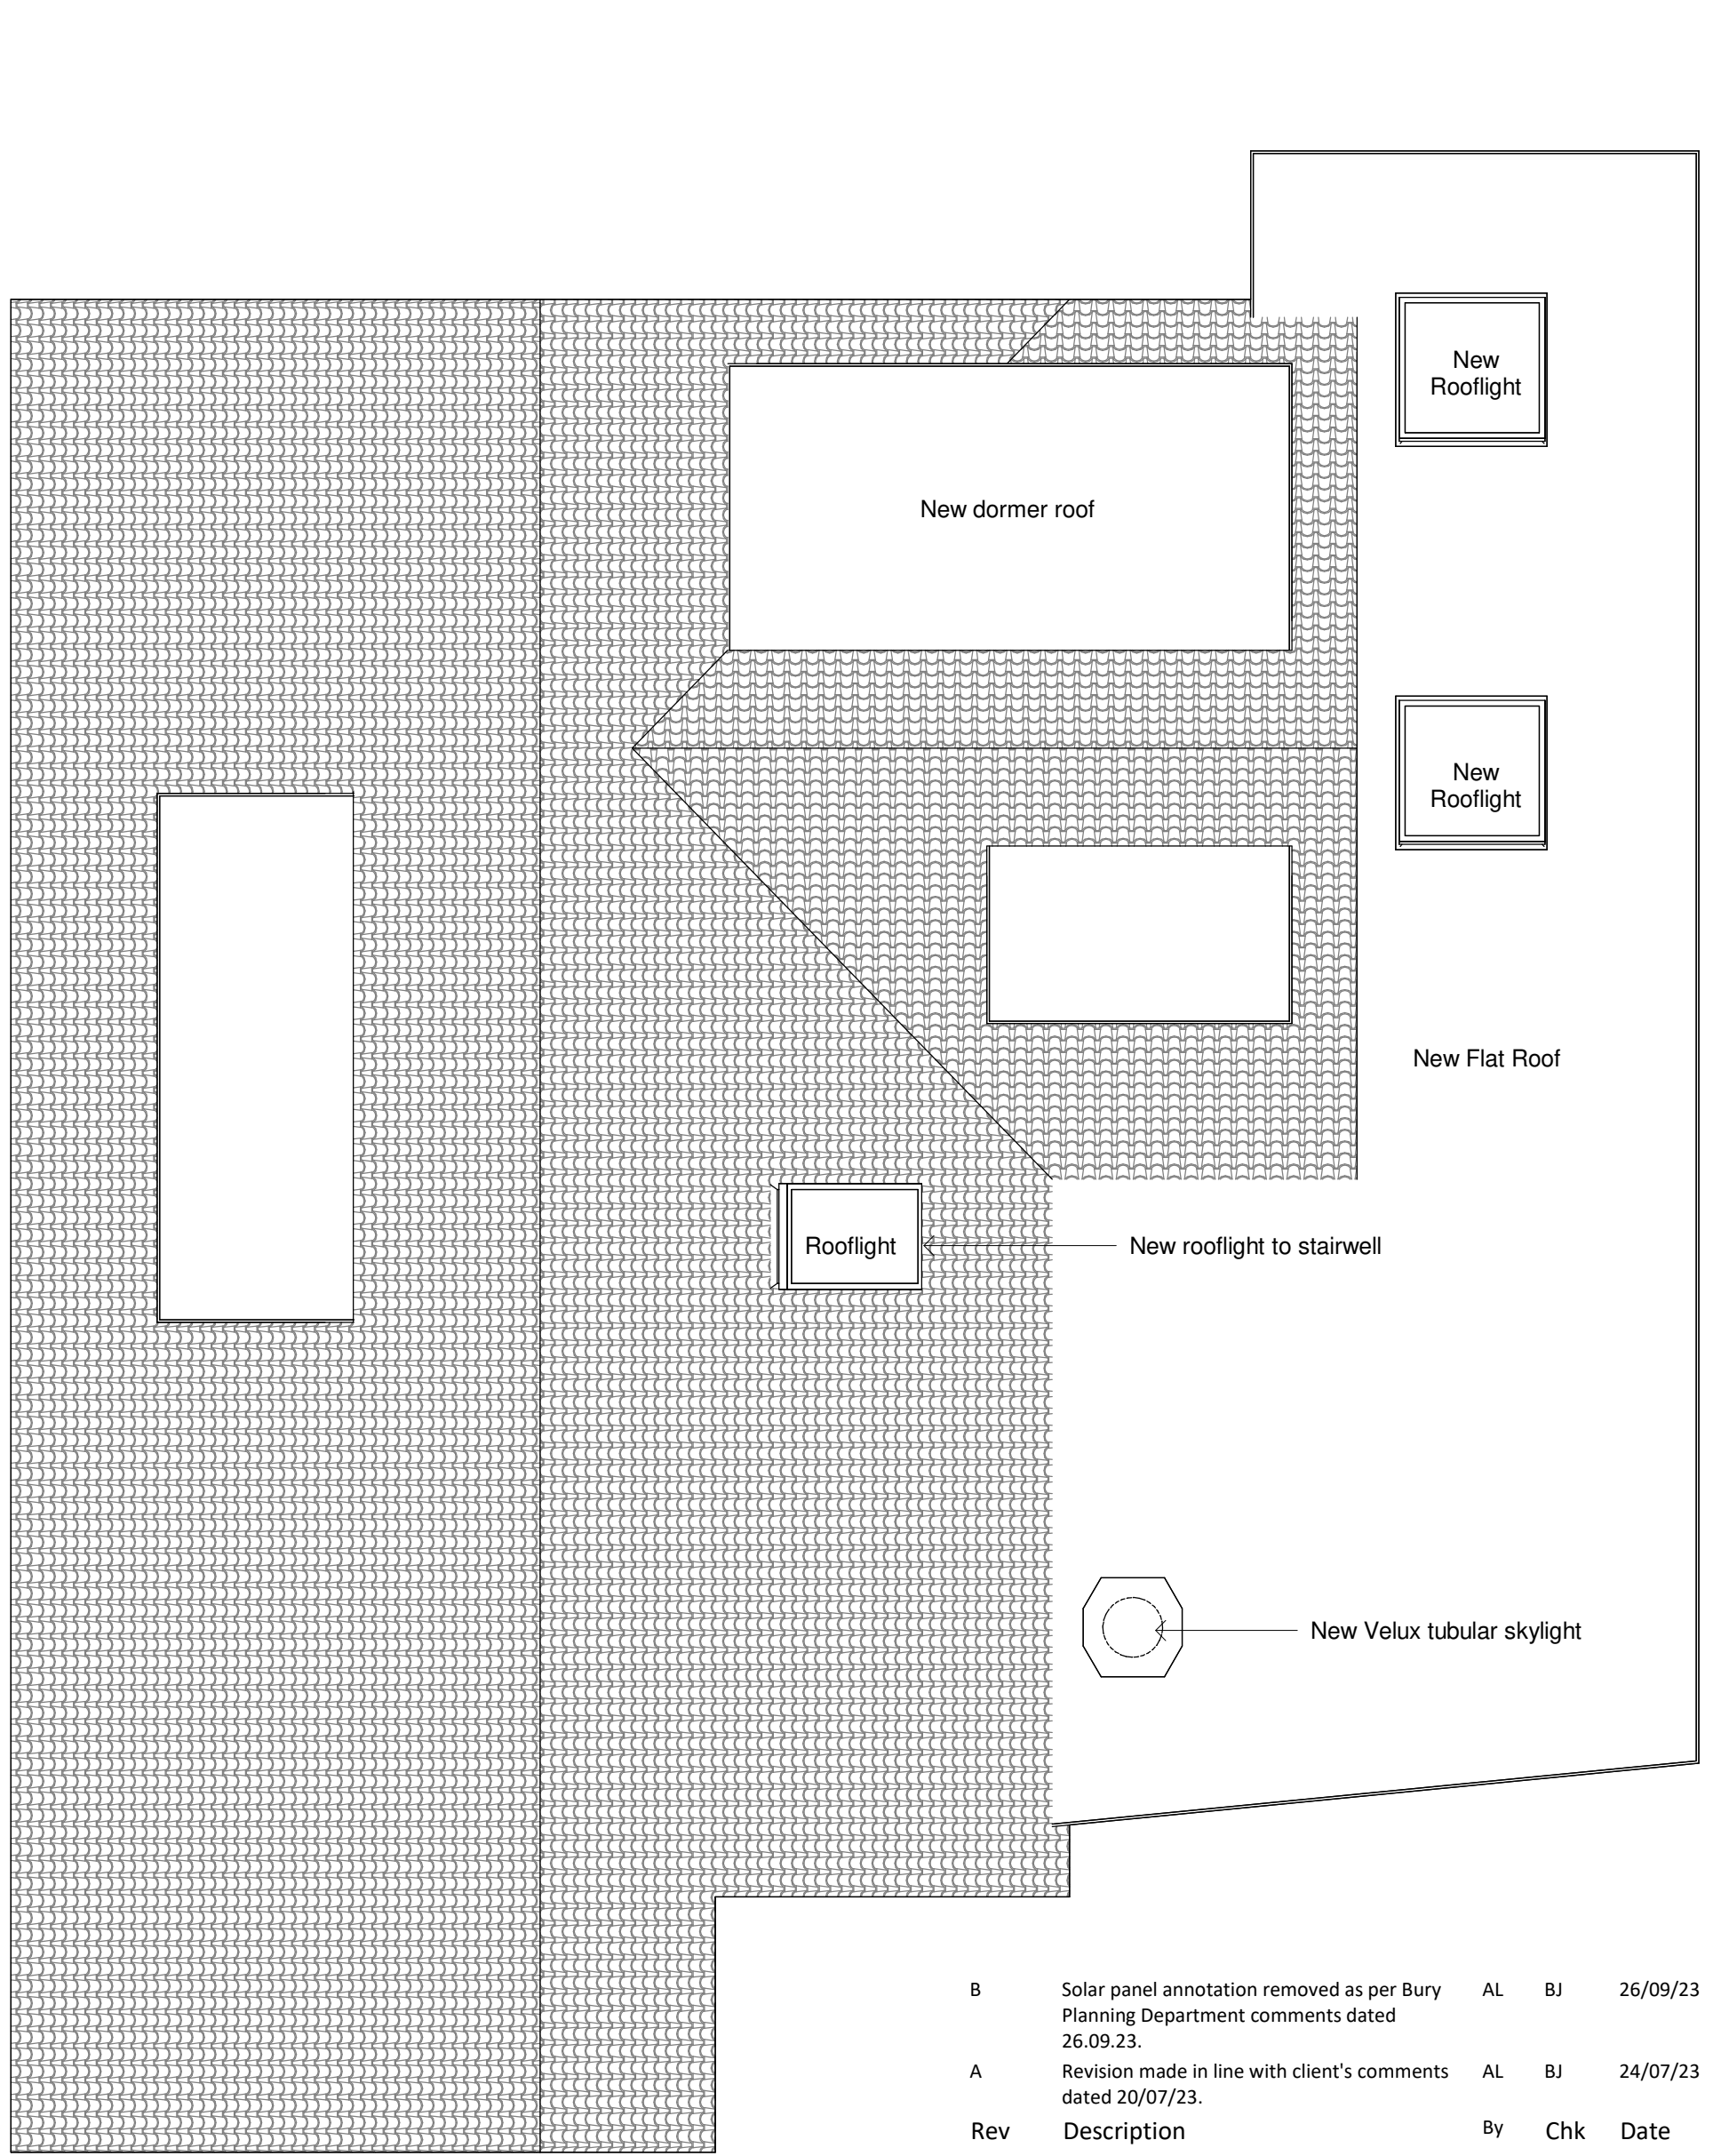
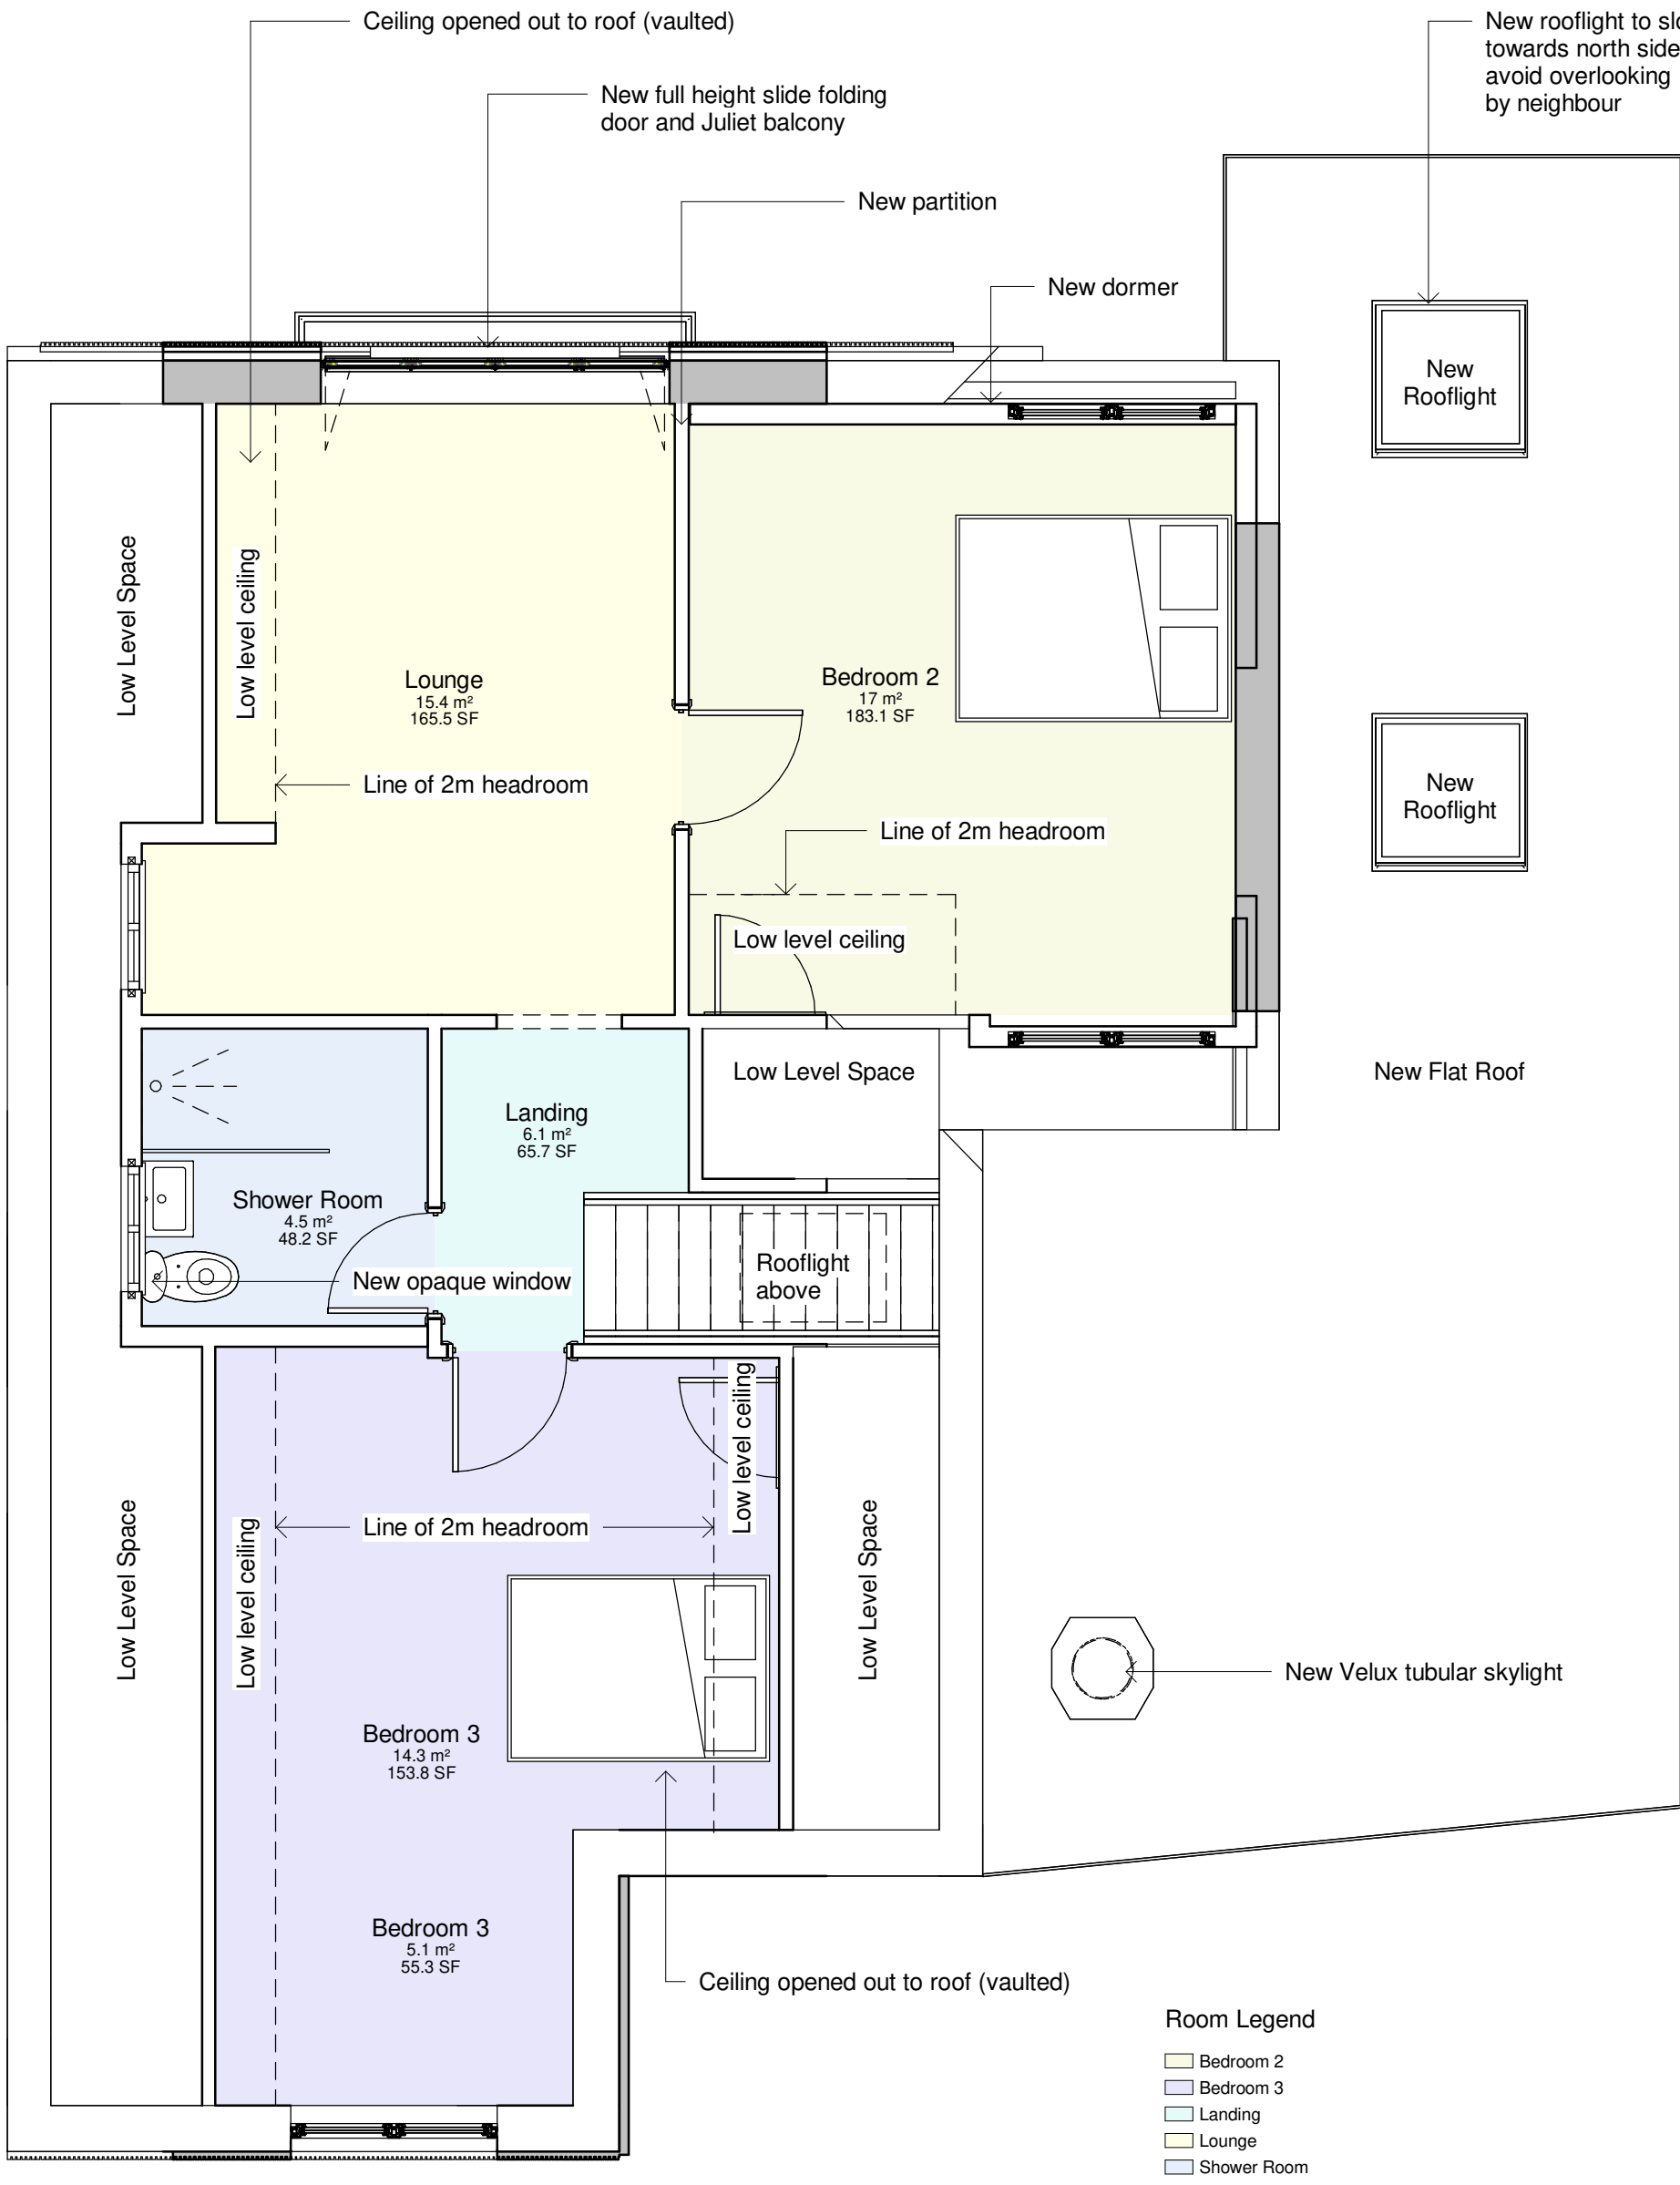


PLANNING

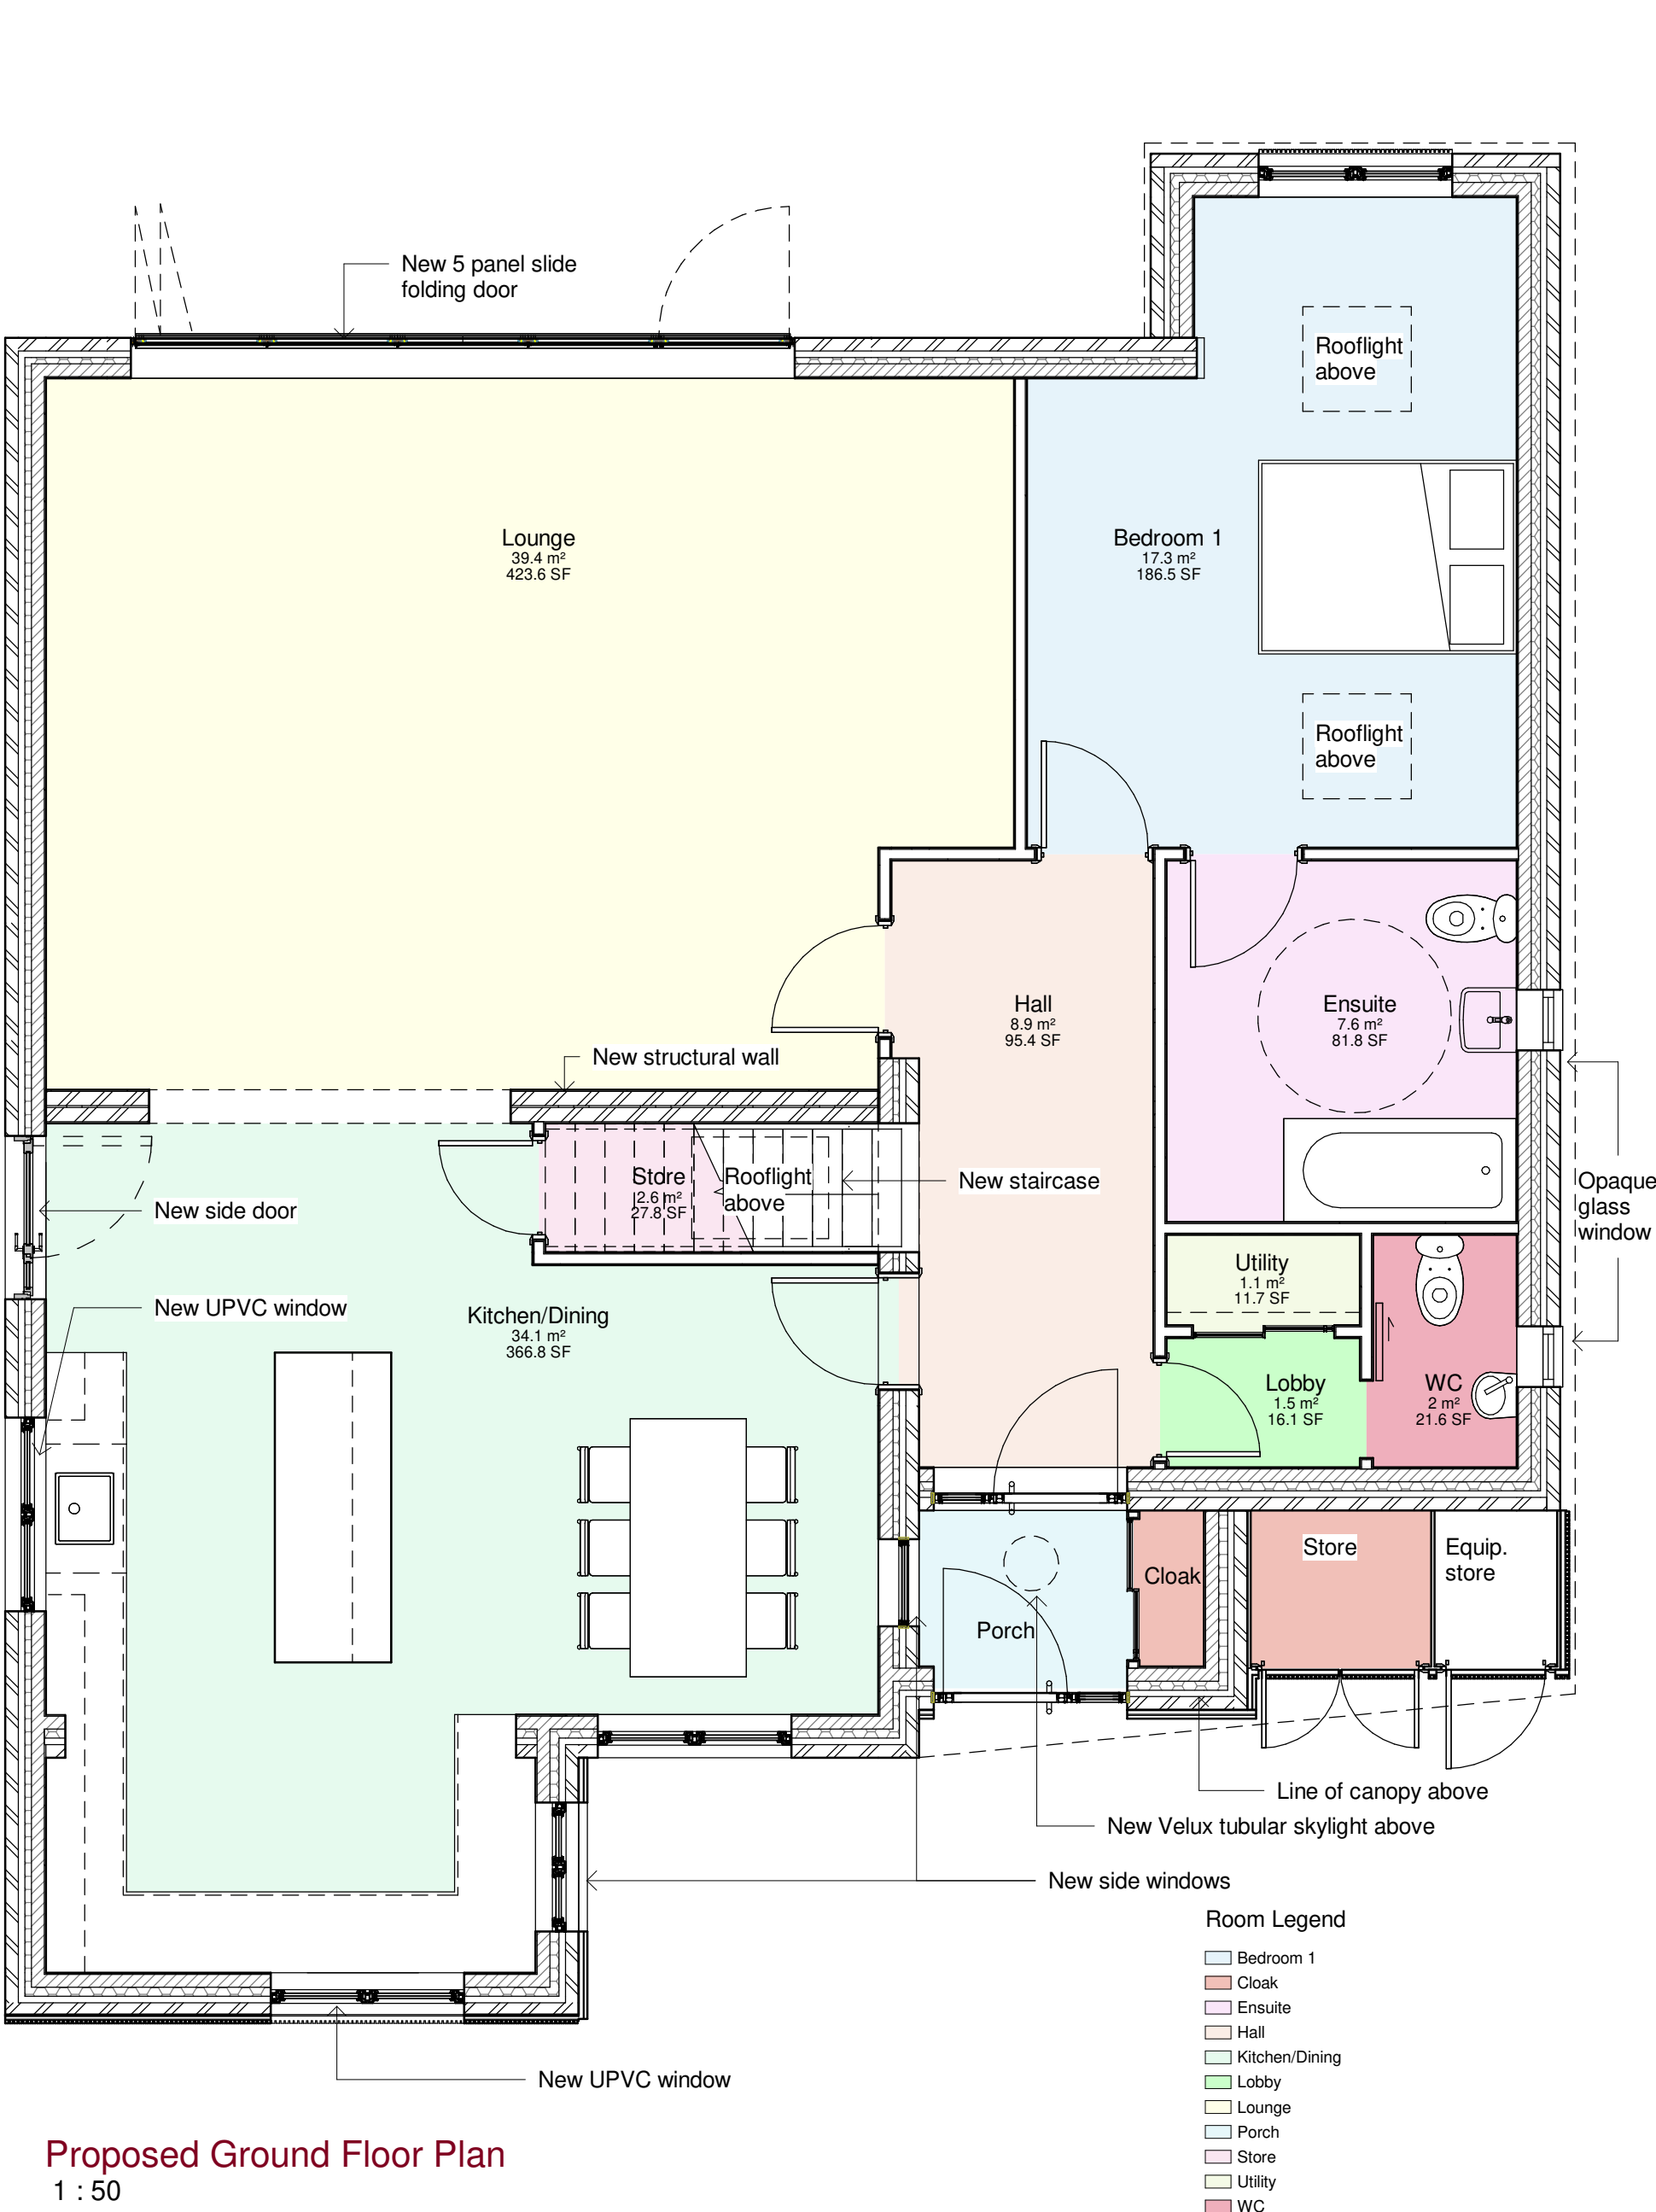

B	Solar panel annotation removed as per Bury Planning Department comments dated 26.09.23.	AL	BJ	26/09/23
A	Revision made in line with client's comments dated 20/07/23.	AL	BJ	24/07/23
Rev	Description	By	Chk	Date
Project:	Proposed Refurbishment at 8 Slaidburn Drive, Walshaw, Bury, BL8 3DG			
Title:	Proposed Floor Plans			
Client:	Mr Toni Hankins			
Drawn By:	AL	Checked By:	BJ	on 26/09/23
Original Size:	A1	Project Number:	22113	
Drawing Number:	B1-XX-DR-A-2101			REV B