




FRONT ELEVATION


SIDE ELEVATION

REAR ELEVATION

SIDE ELEVATION

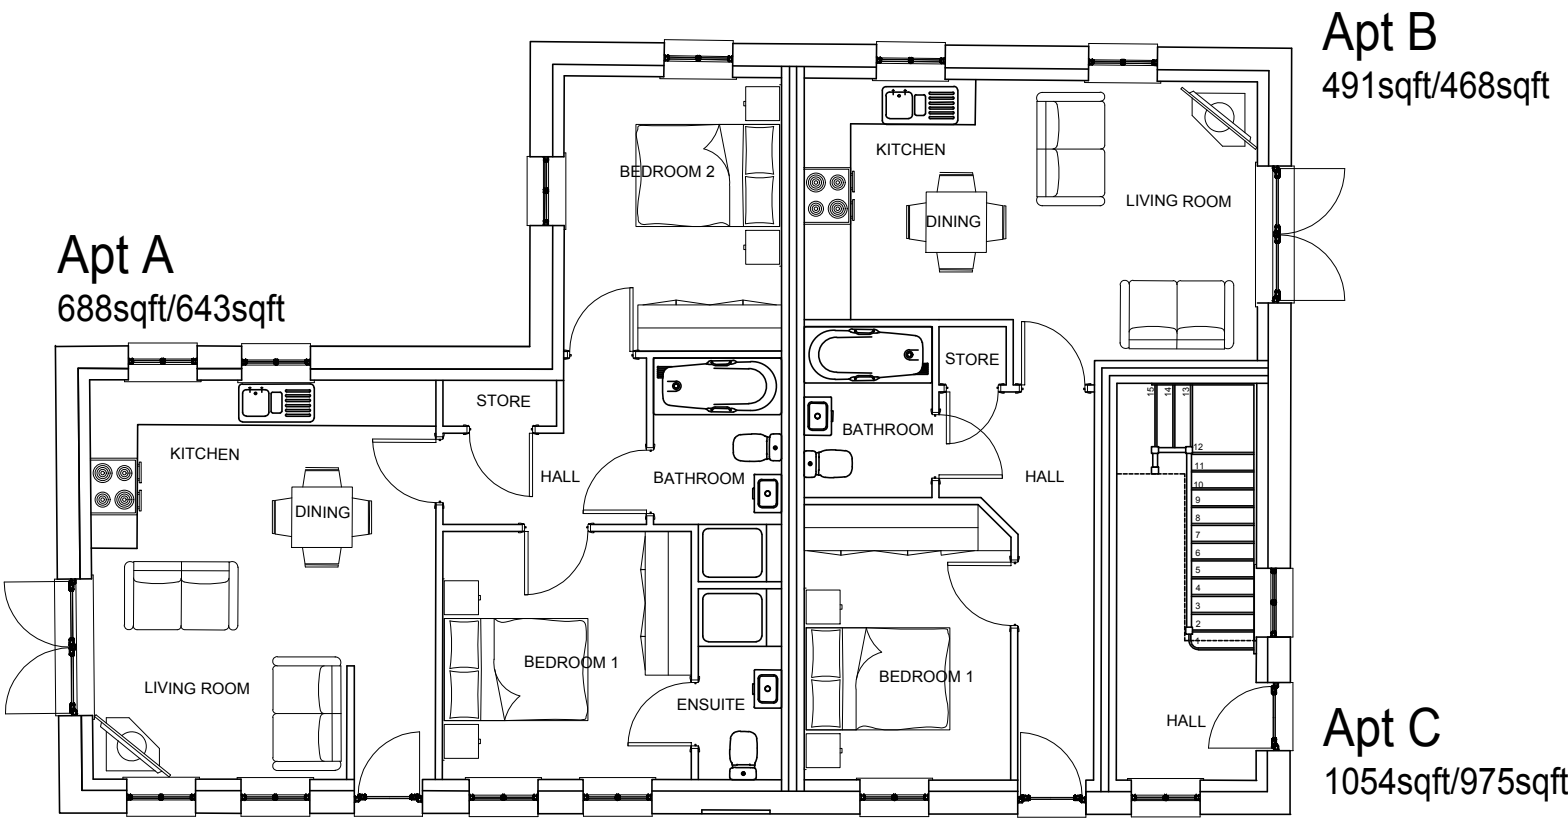

GROUND FLOOR PLAN

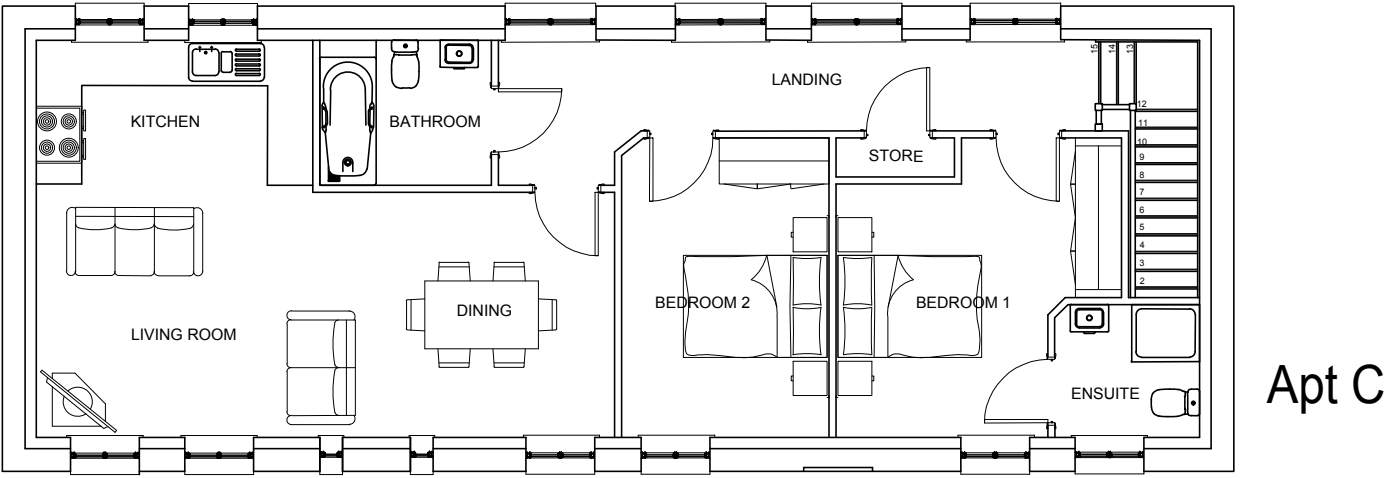

FIRST FLOOR PLAN

REV.	DESCRIPTION	INT.	DATE
			
PROJECT HOLCOMBE MILL, BRIDGE STREET, RAMSBOTTOM.			
DRAWING TITLE BUILDING A CONVERSION			
JOB NUMBER			REV
DRAWING NUMBER		501-1	-
DRAWN	JSM	SCALE	A2
CHECKED		1:100	