




FRONT ELEVATION


SIDE ELEVATION

REAR ELEVATION

SIDE ELEVATION

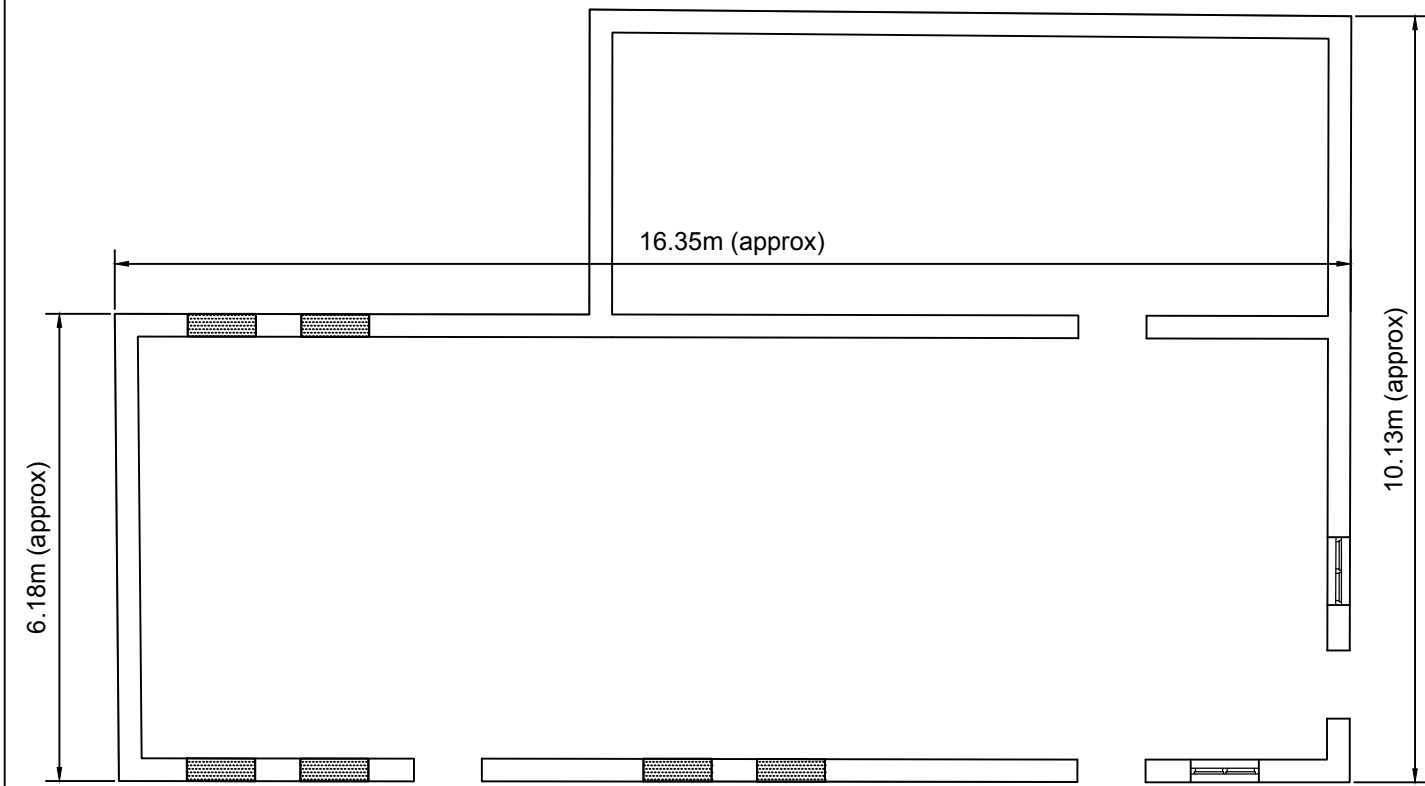

GROUND FLOOR PLAN

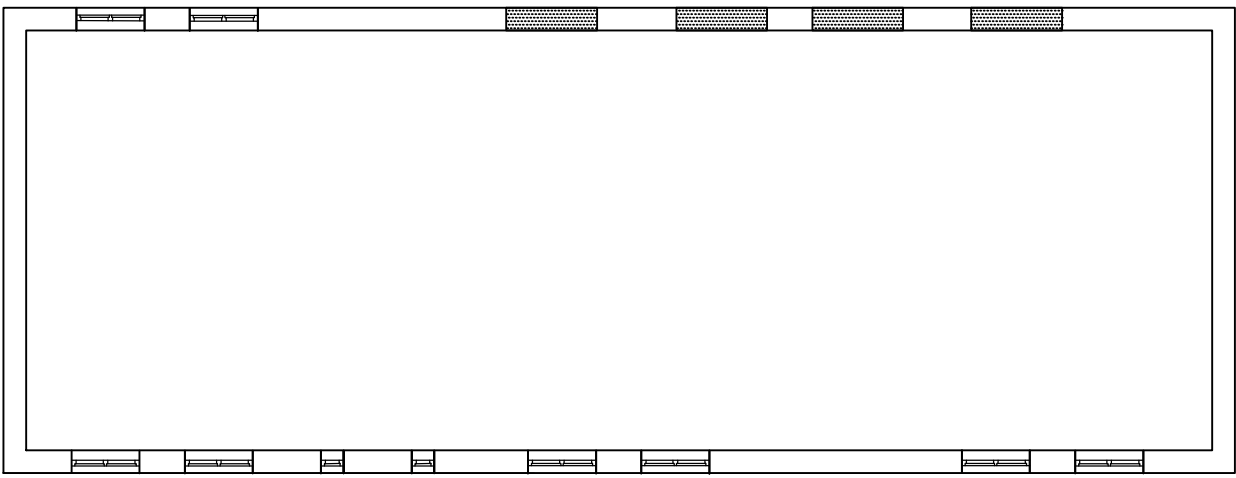

FIRST FLOOR PLAN

|                |     |       |  |                                              |   |
|----------------|-----|-------|--|----------------------------------------------|---|
|                |     |       |  | PROJECT                                      |   |
|                |     |       |  | HOLCOMBE MILL,<br>BRIDGE STREET, RAMSBOTTOM. |   |
|                |     |       |  | DRAWING TITLE                                |   |
|                |     |       |  | EXISTING BUILDING 'A'                        |   |
| JOB NUMBER     |     |       |  | REV                                          |   |
| DRAWING NUMBER |     | 501   |  |                                              | - |
| DRAWN          | CSW | SCALE |  | A2                                           |   |
| CHECKED        |     | 1:100 |  |                                              |   |