
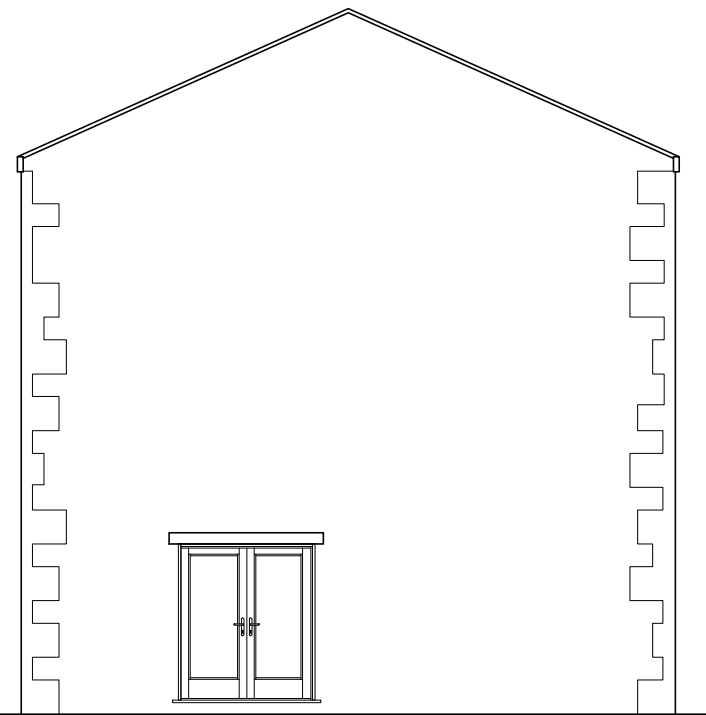


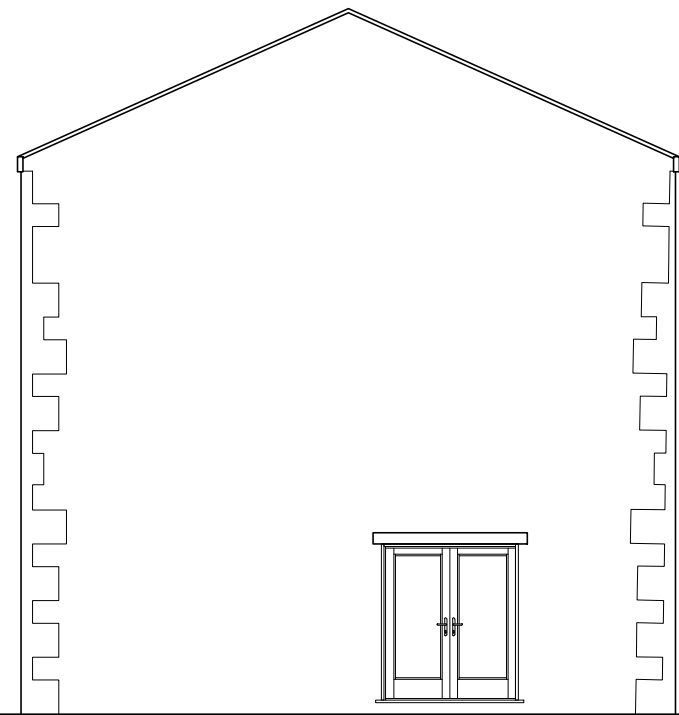


FRONT ELEVATION

SIDE ELEVATION


REAR ELEVATION

SIDE ELEVATION

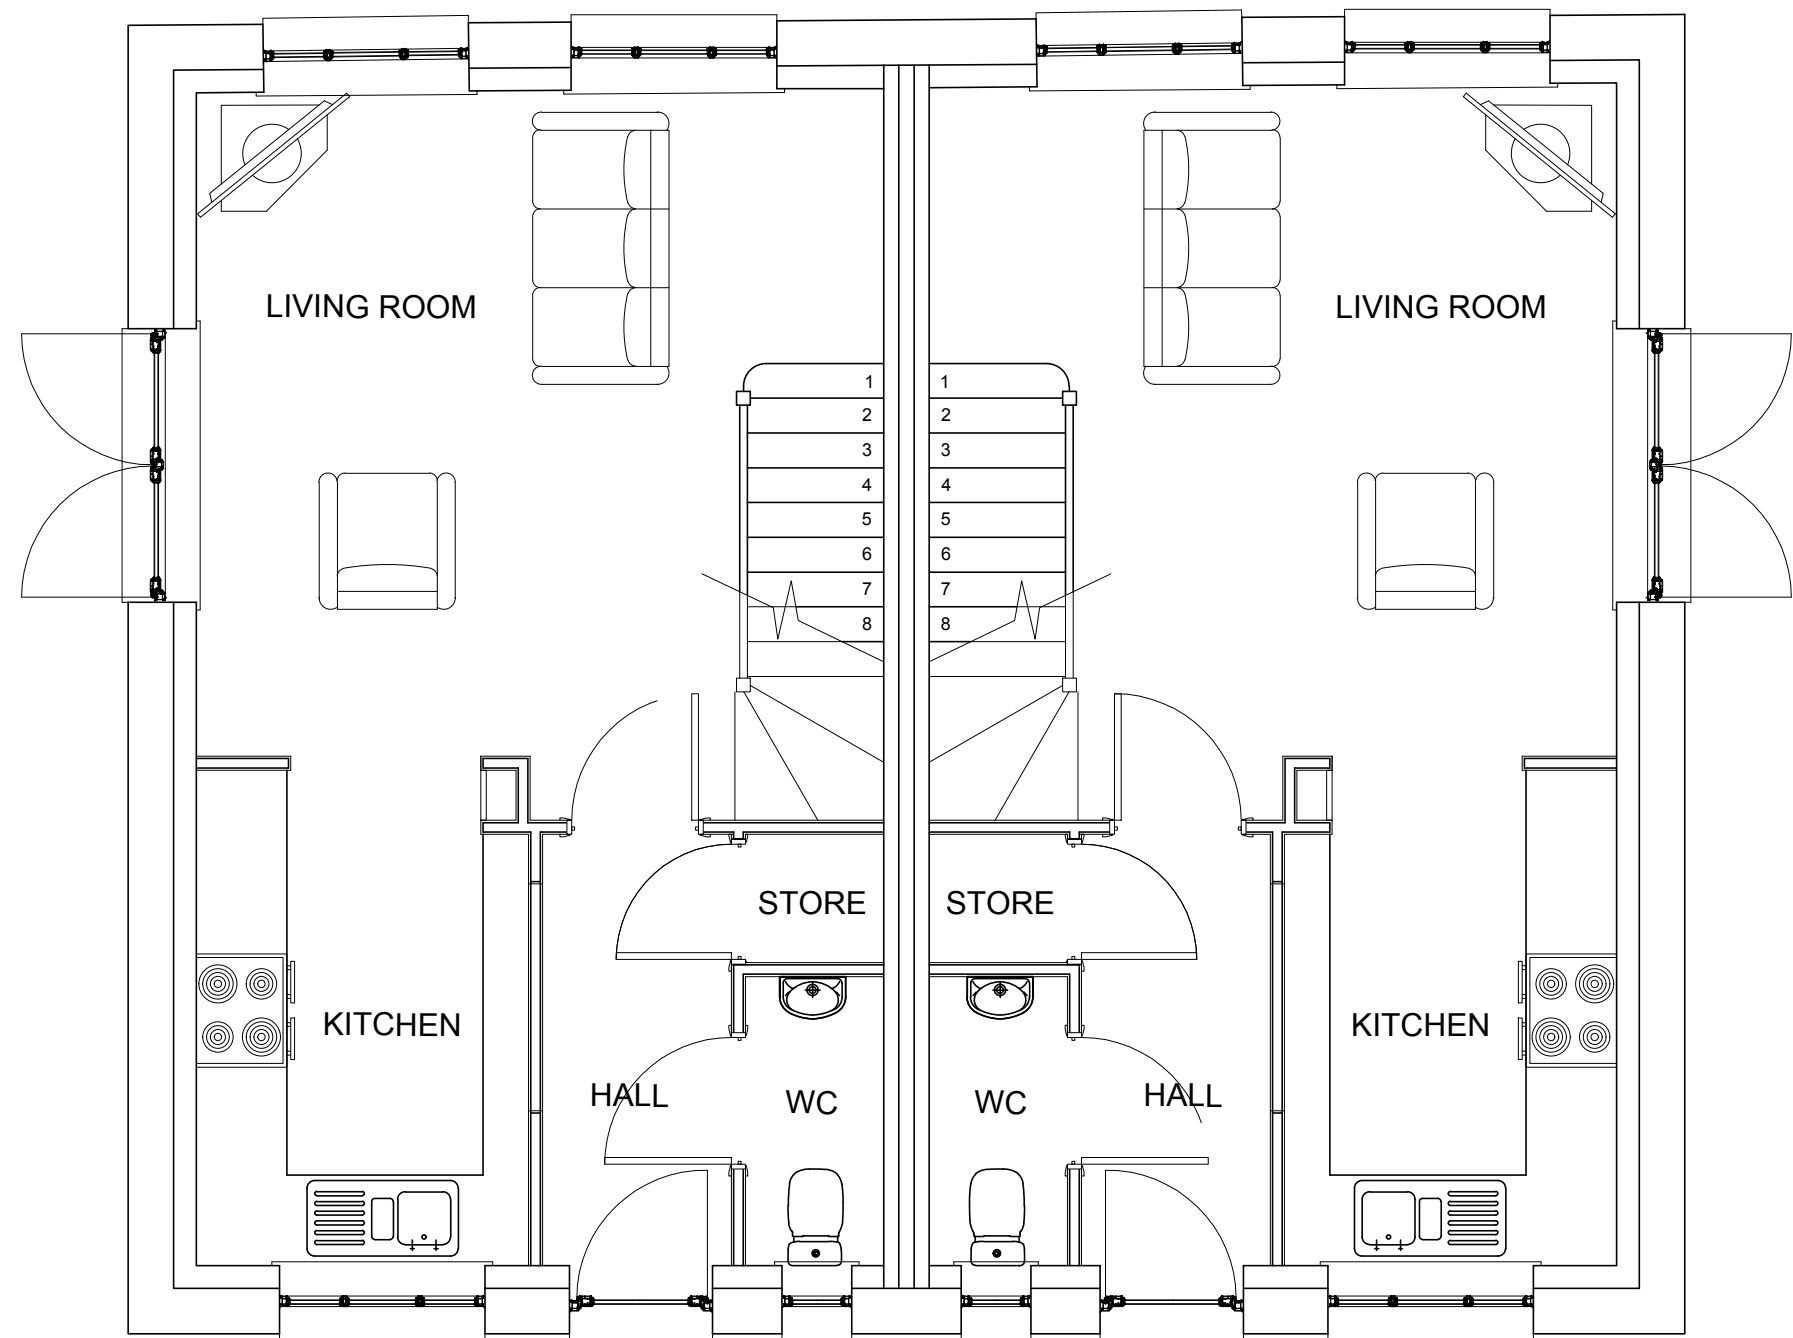

GROUND FLOOR PLAN

820sqft/764sqft

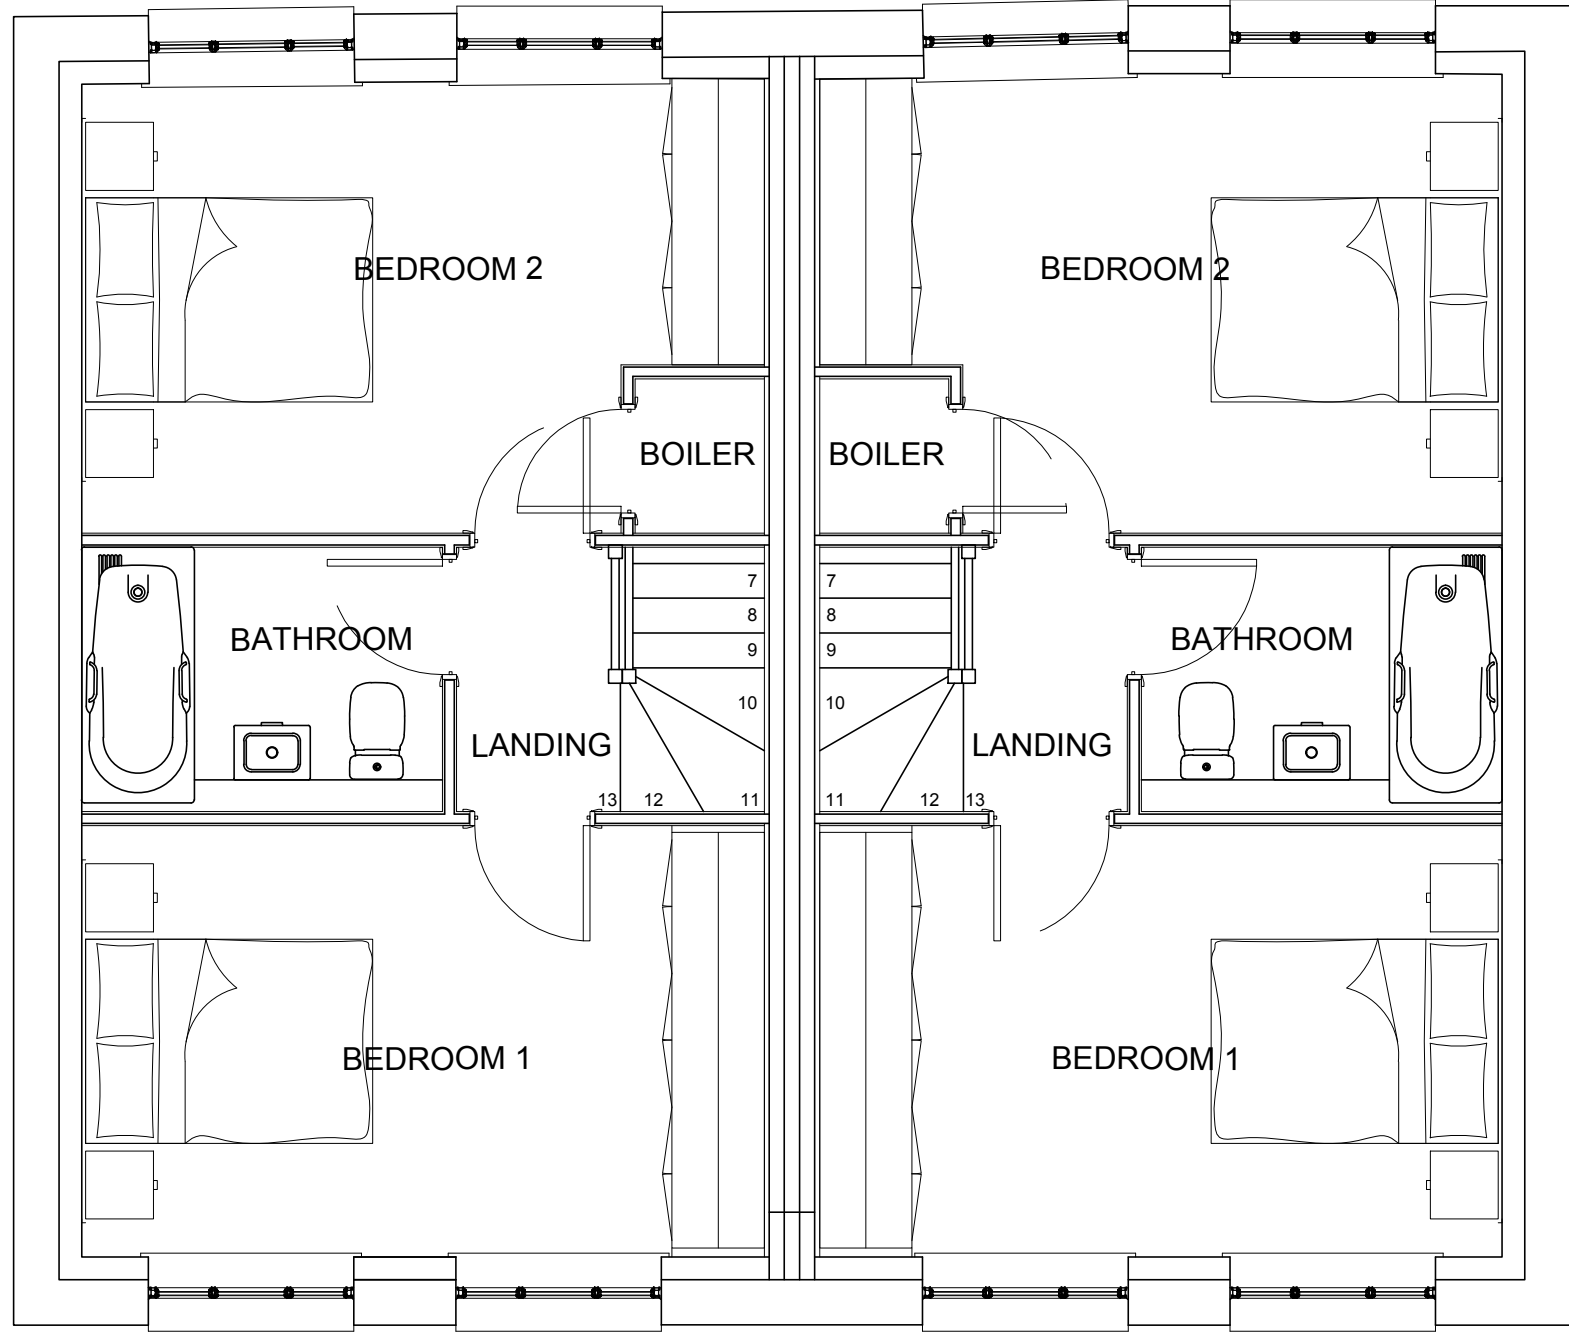

FIRST FLOOR PLAN

REV.	DESCRIPTION	INT.	DATE
			
PROJECT HOLCOMBE MILL, BRIDGE STREET, RAMSBOTTOM.			
DRAWING TITLE BUILDING B CONVERSION			
JOB NUMBER			REV
DRAWING NUMBER		502-1	-
DRAWN	JSM	SCALE	A2
CHECKED		1:50/100	