



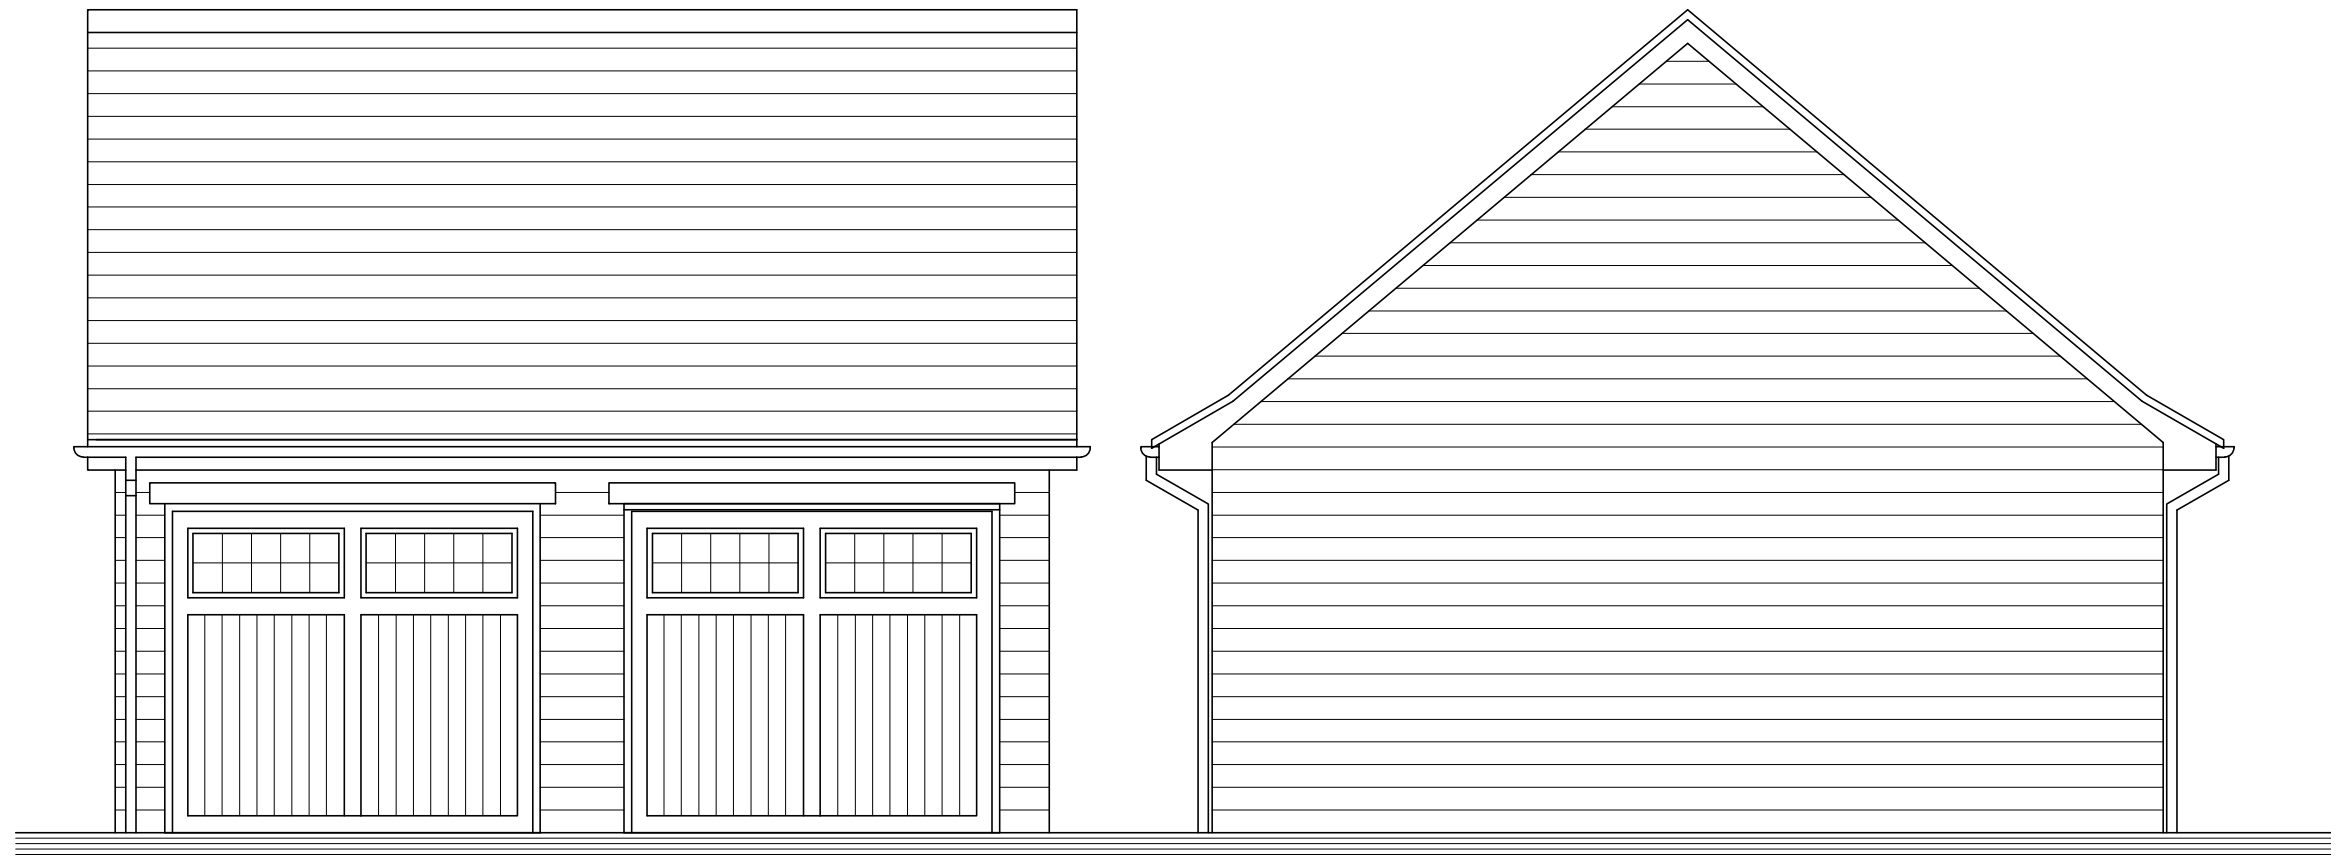


FRONT ELEVATION

SIDE ELEVATIONS



REAR ELEVATION

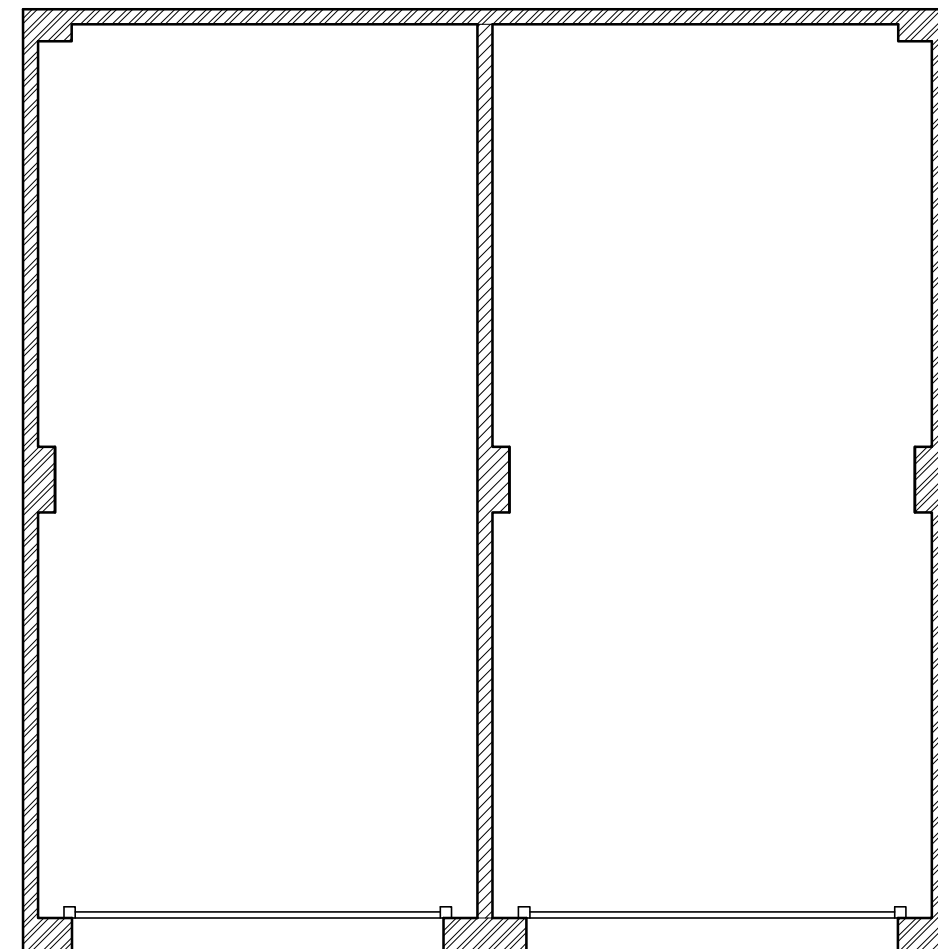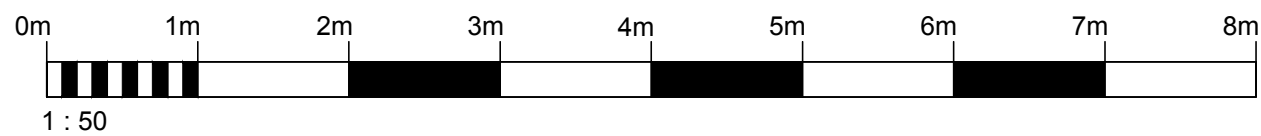

FLOOR PLAN

REV.	DESCRIPTION	INT.	DATE
			
PROJECT HOLCOMBE MILL, RAMSBOTTOM			
DRAWING TITLE TWIN SHARED GARAGE STONE VERSION PLANNING DRAWING			
JOB NUMBER		-	REV
DRAWING NUMBER		TG-P-01-1	-
DRAWN	JSM	JAN 2020	SCALE
CHECKED	-	-	1:50
			A3