



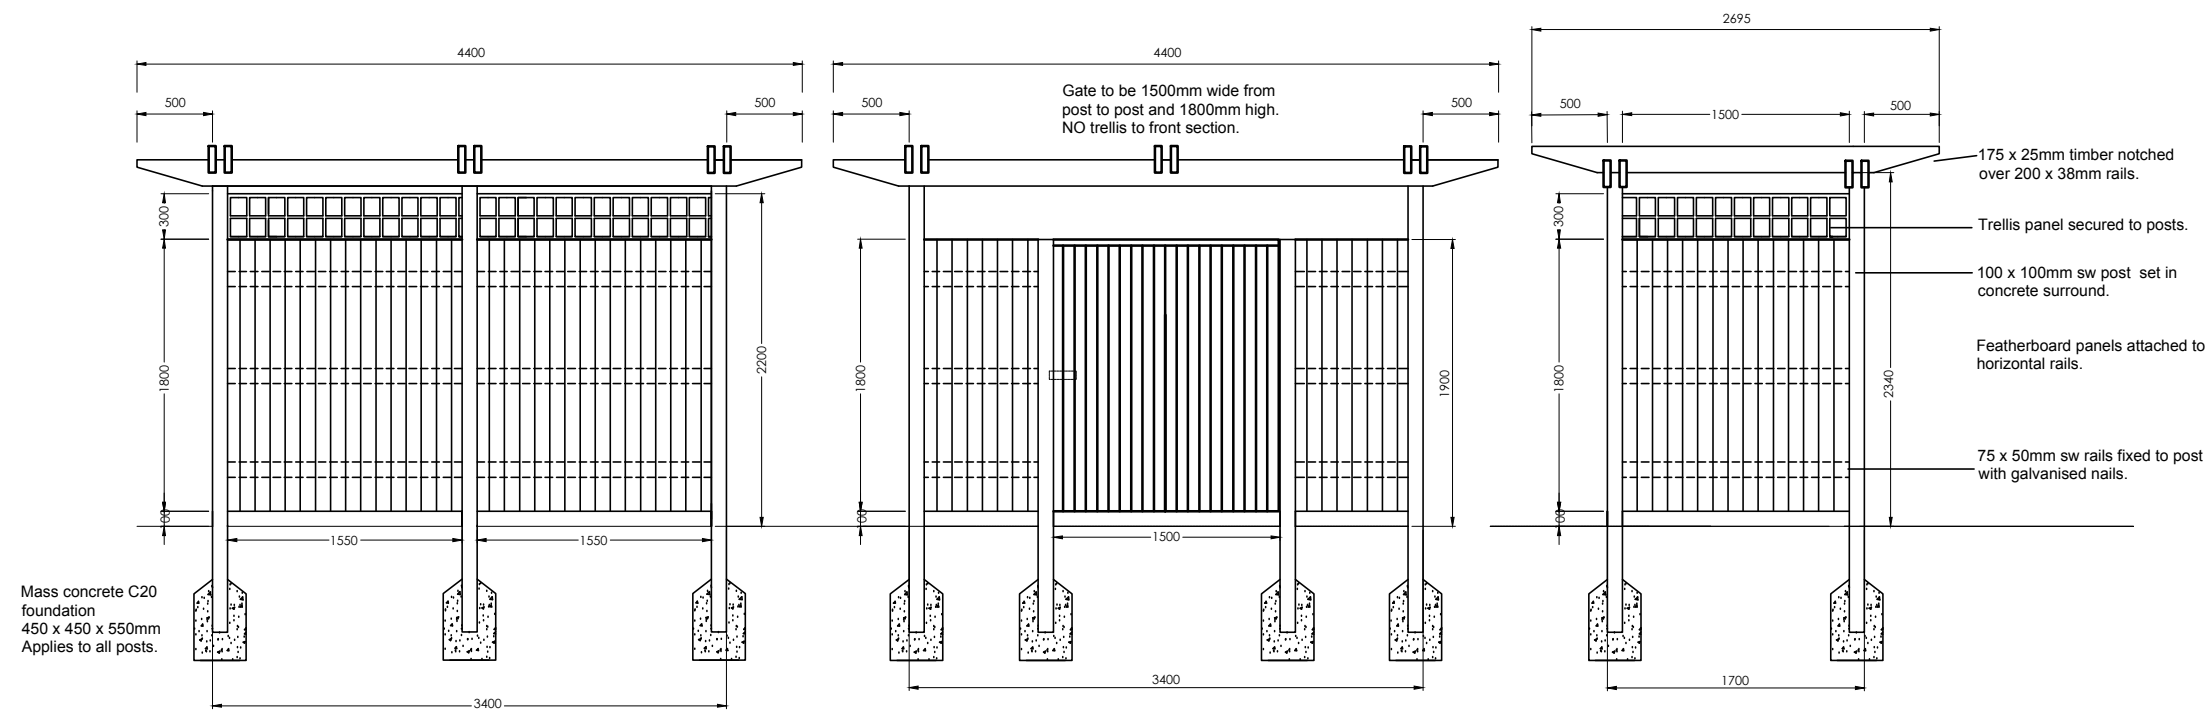


Rear Elevation

Front Elevation

Side Elevations

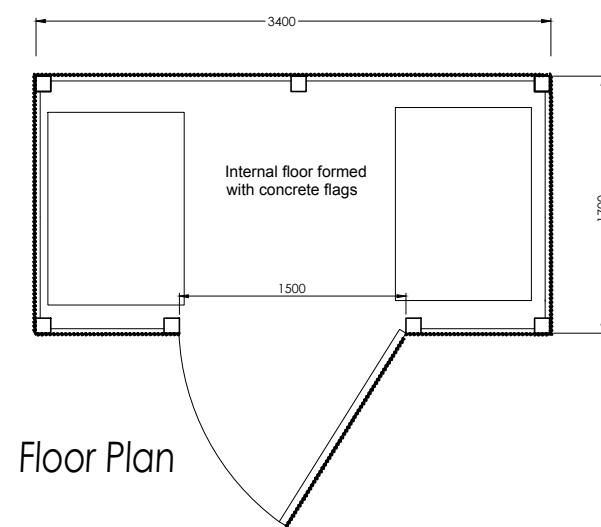

Floor Plan

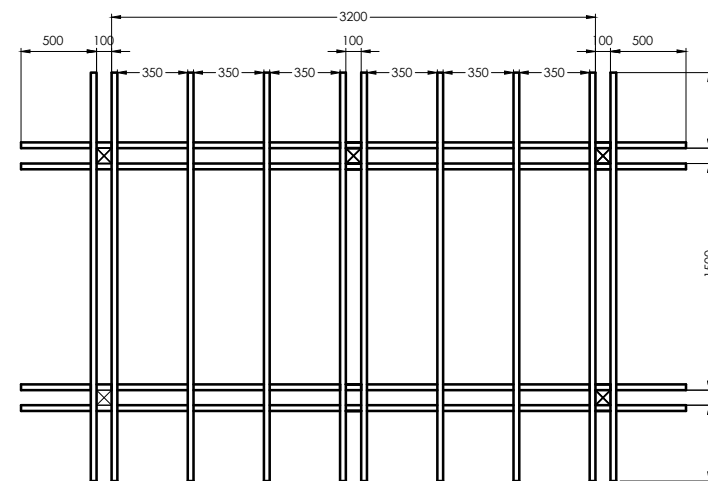

Roof Plan

REV.	DESCRIPTION	INT.	DATE
			
PROJECT			
STANDARD DETAILS			
DRAWING TITLE			
TIMBER BIN STORE			
JOB NUMBER			REV
DRAWING NUMBER		STD-WD-030	-
DRAWN			SCALE
CHECKED			1:50
			A3