

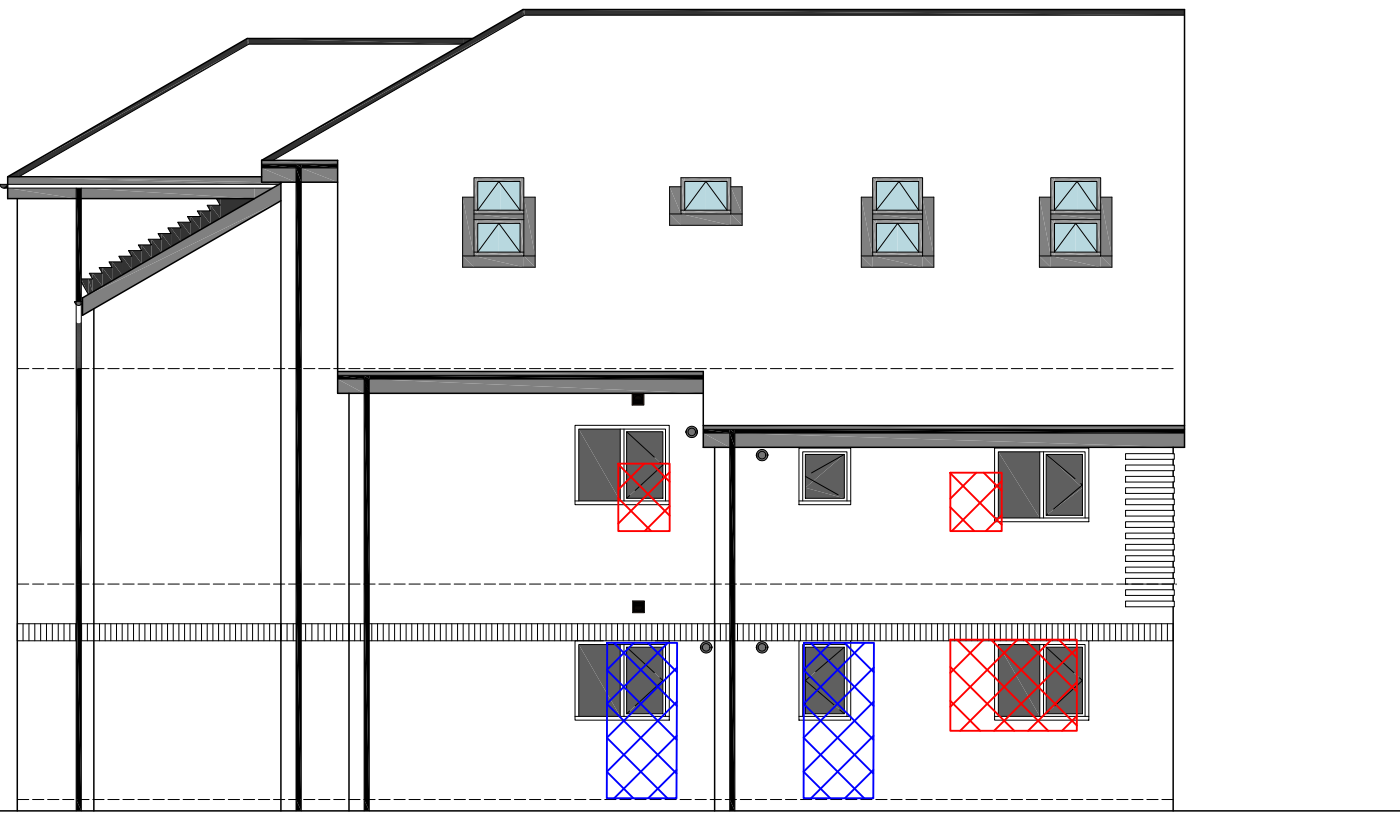
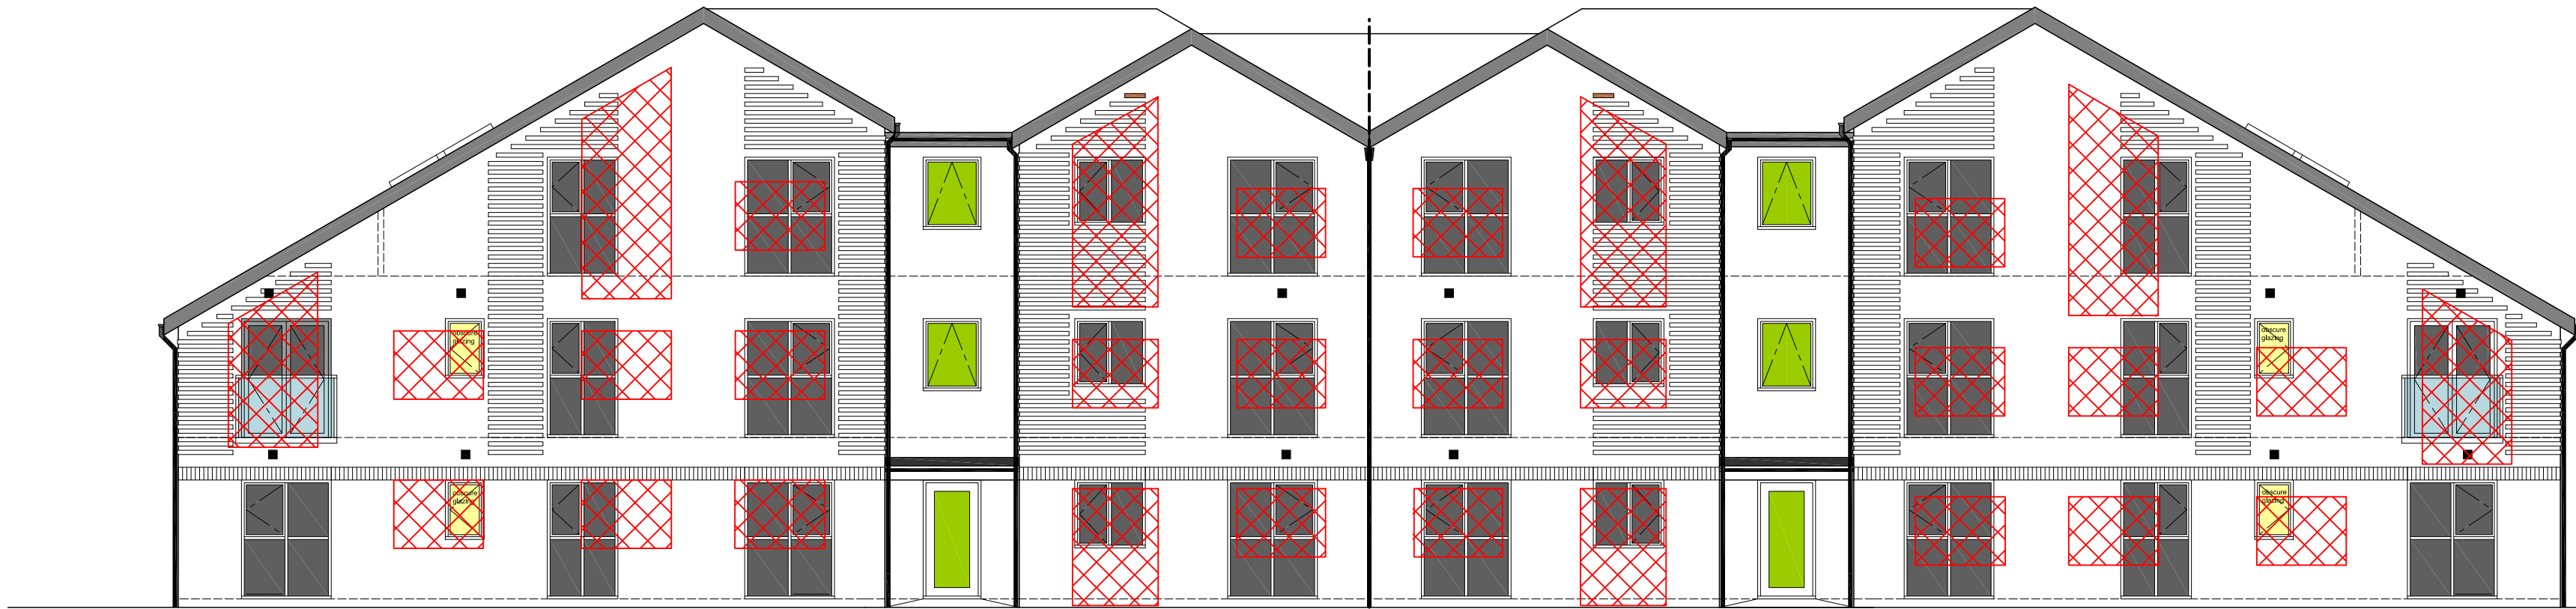


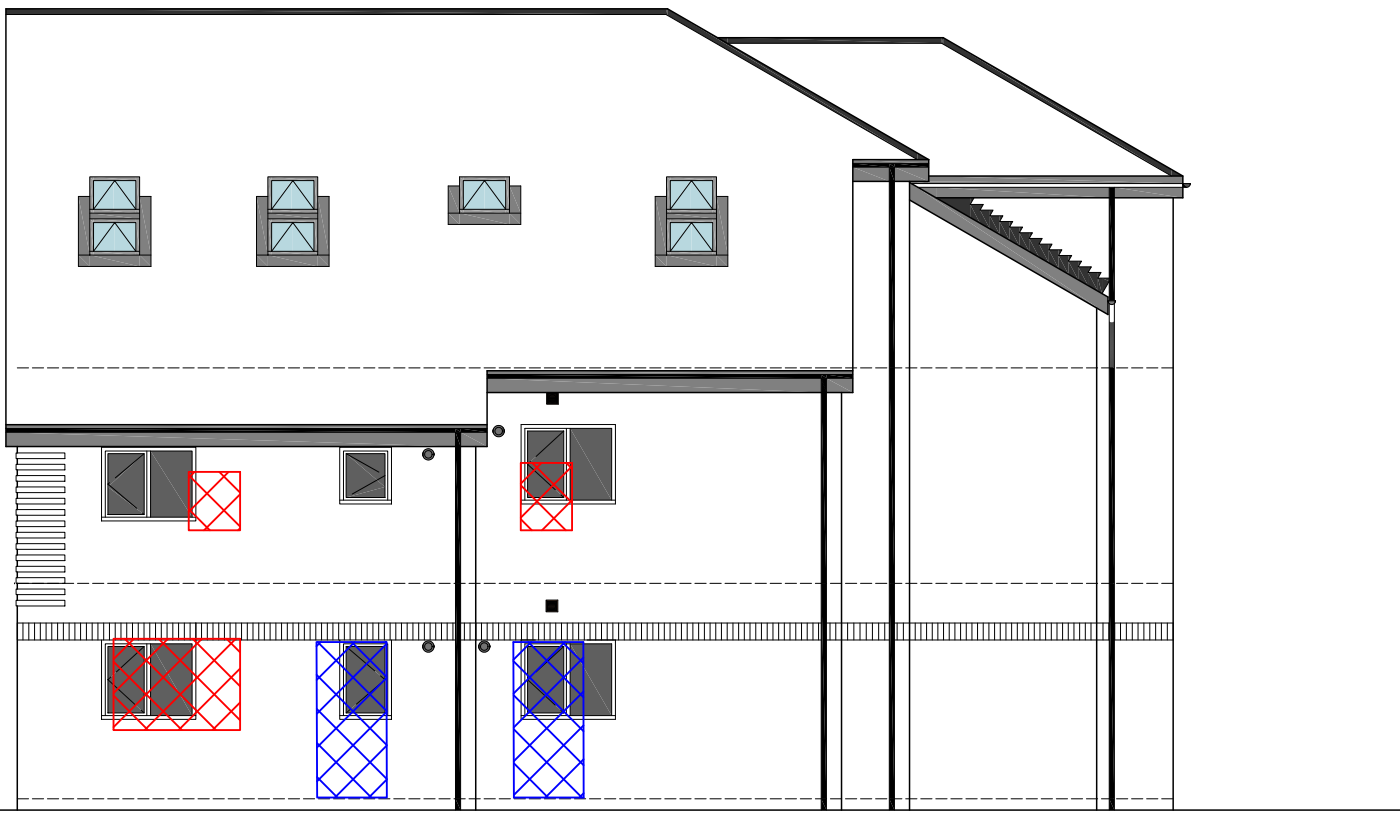

Proposed Front Elevation

Proposed Side Elevation

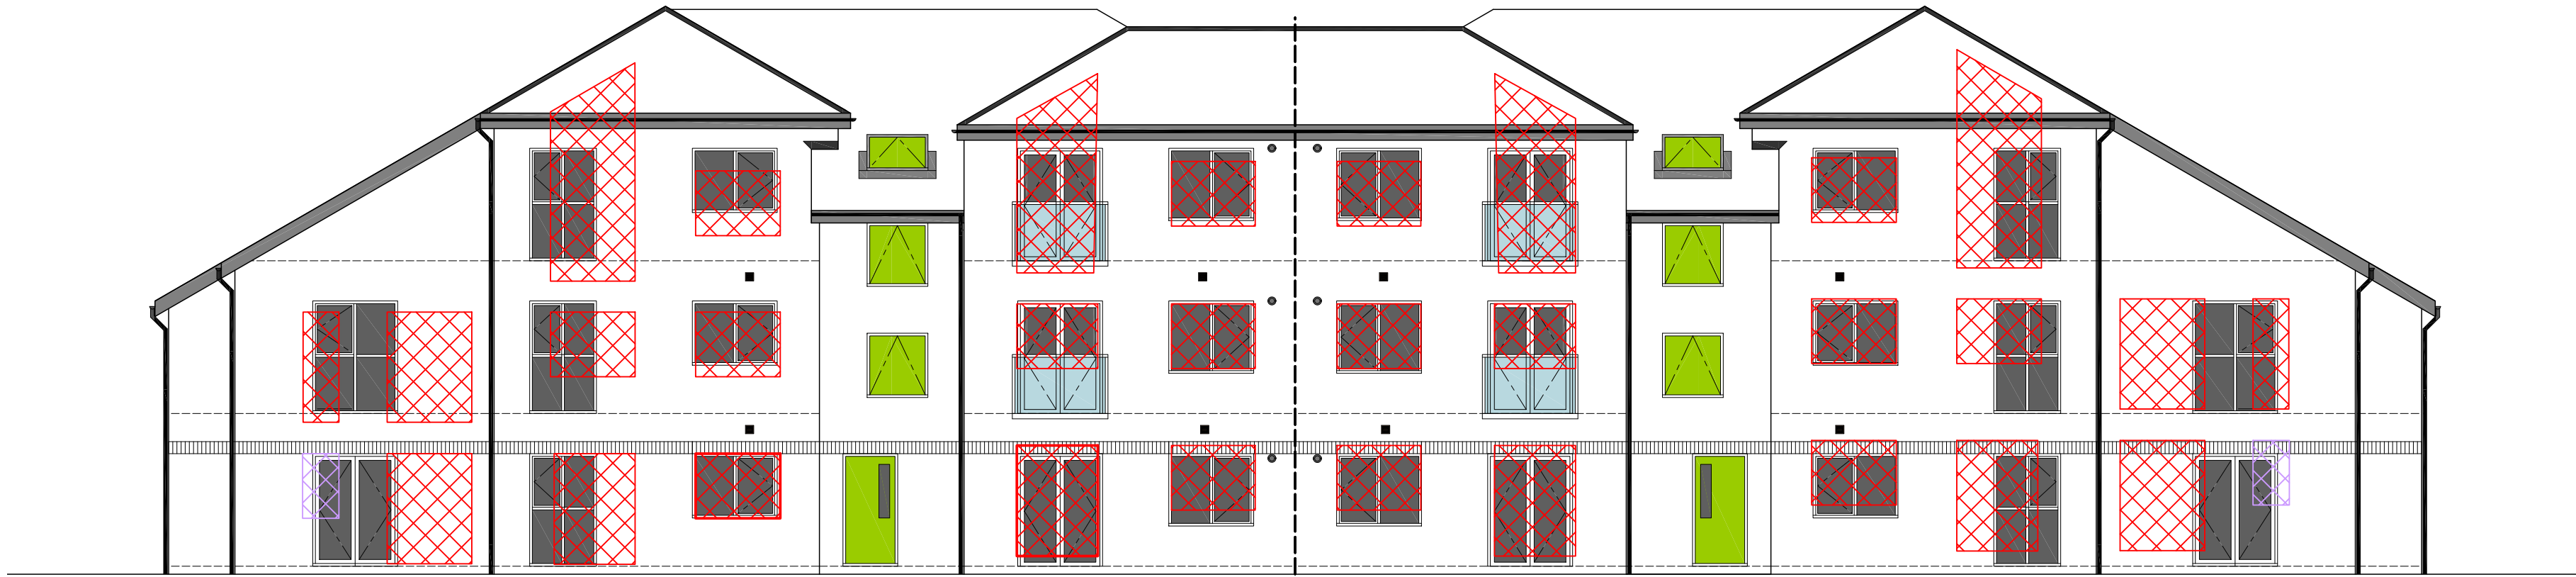

Proposed Rear Elevation

Proposed Side Elevation

Elevations overlay showing previous scheme window positions:

- Previous scheme - habitable rooms
- Previous scheme - non habitable rooms
- Previous scheme - entrance doors
- Current scheme - habitable rooms
- Current scheme - non habitable rooms
- Current scheme - circulation space

|     |      |           |    |      |
|-----|------|-----------|----|------|
|     |      |           |    |      |
|     |      |           |    |      |
|     |      |           |    |      |
|     |      |           |    |      |
| REV | DATE | AMENDMENT | BY | CHKD |

**HNA**architects  
Architecture | Planning | Design

|           |                  |                      |    |             |            |           |            |
|-----------|------------------|----------------------|----|-------------|------------|-----------|------------|
| PROJECT:  |                  | Heys Road, Prestwich |    |             |            |           |            |
| CLIENT:   |                  | Wiggett Construction |    |             |            |           |            |
| DRAWING:  |                  | Elevations overlay   |    |             |            |           |            |
| DRAWN BY: | YQ               | CHECKED BY:          | GG | CREATED:    | May 23     | SCALE:    | 1:100 @ A1 |
| STATUS:   | Technical design |                      |    | DRAWING NO: | 1420/C/201 | REVISION: |            |

DONOT SCALE.  
COPYRIGHT REMAINS WITH HNA ARCHITECTS LTD.  
TEMPLE WORKS, TEMPLE STREET, OLDHAM, OL1 3PJ  
TEL: 0161 688 1820  
E-MAIL: info@hna-architects.co.uk

**RIBA**   
Chartered Practice