




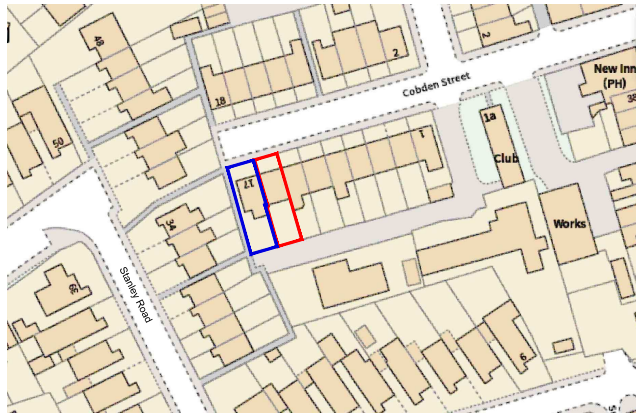

Location Plan (Scale - 1:1250)
0m 10 20 30 40 50 60m

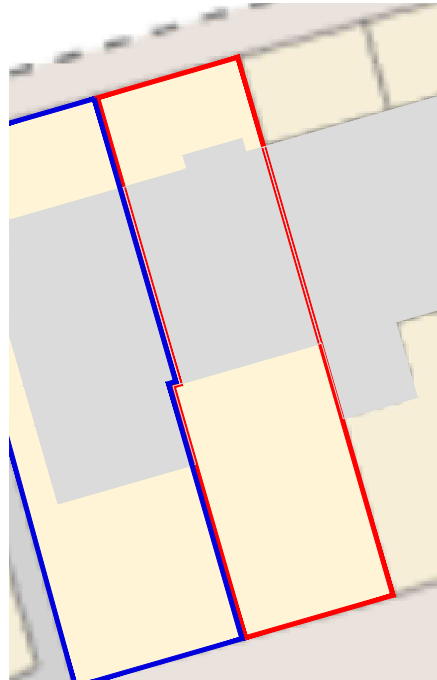

Existing Site Plan (Scale - 1:200)
0m 2 4 6 8 10m

 

Proposed Site Plan (Scale - 1:200)
0m 2 4 6 8 10m

DO NOT SCALE FROM THIS DRAWING.
This drawing is to be read in conjunction with all related drawings. All dimensions must be checked and verified on site before commencing any work or material production. The originator should be notified immediately of any discrepancy.

Ronson
building design
Tel: 07926826016
craig@ronsonbuildingdesign.co.uk

A 16.12.21 Existing Site Plan added.

Rev	Date	Description
		Issued For: INFORMATION PURPOSES ONLY

Client
-

Project
**15 Cobden Street
Radcliffe
M26 4HR**

Scheme - Drawing Title
Location & Site Plan

~/
Project No. Drawing No. Revision Scale As Noted @ A3

01 A

Date **05-11-2021**