




South Elevation




East Elevation



North Elevation

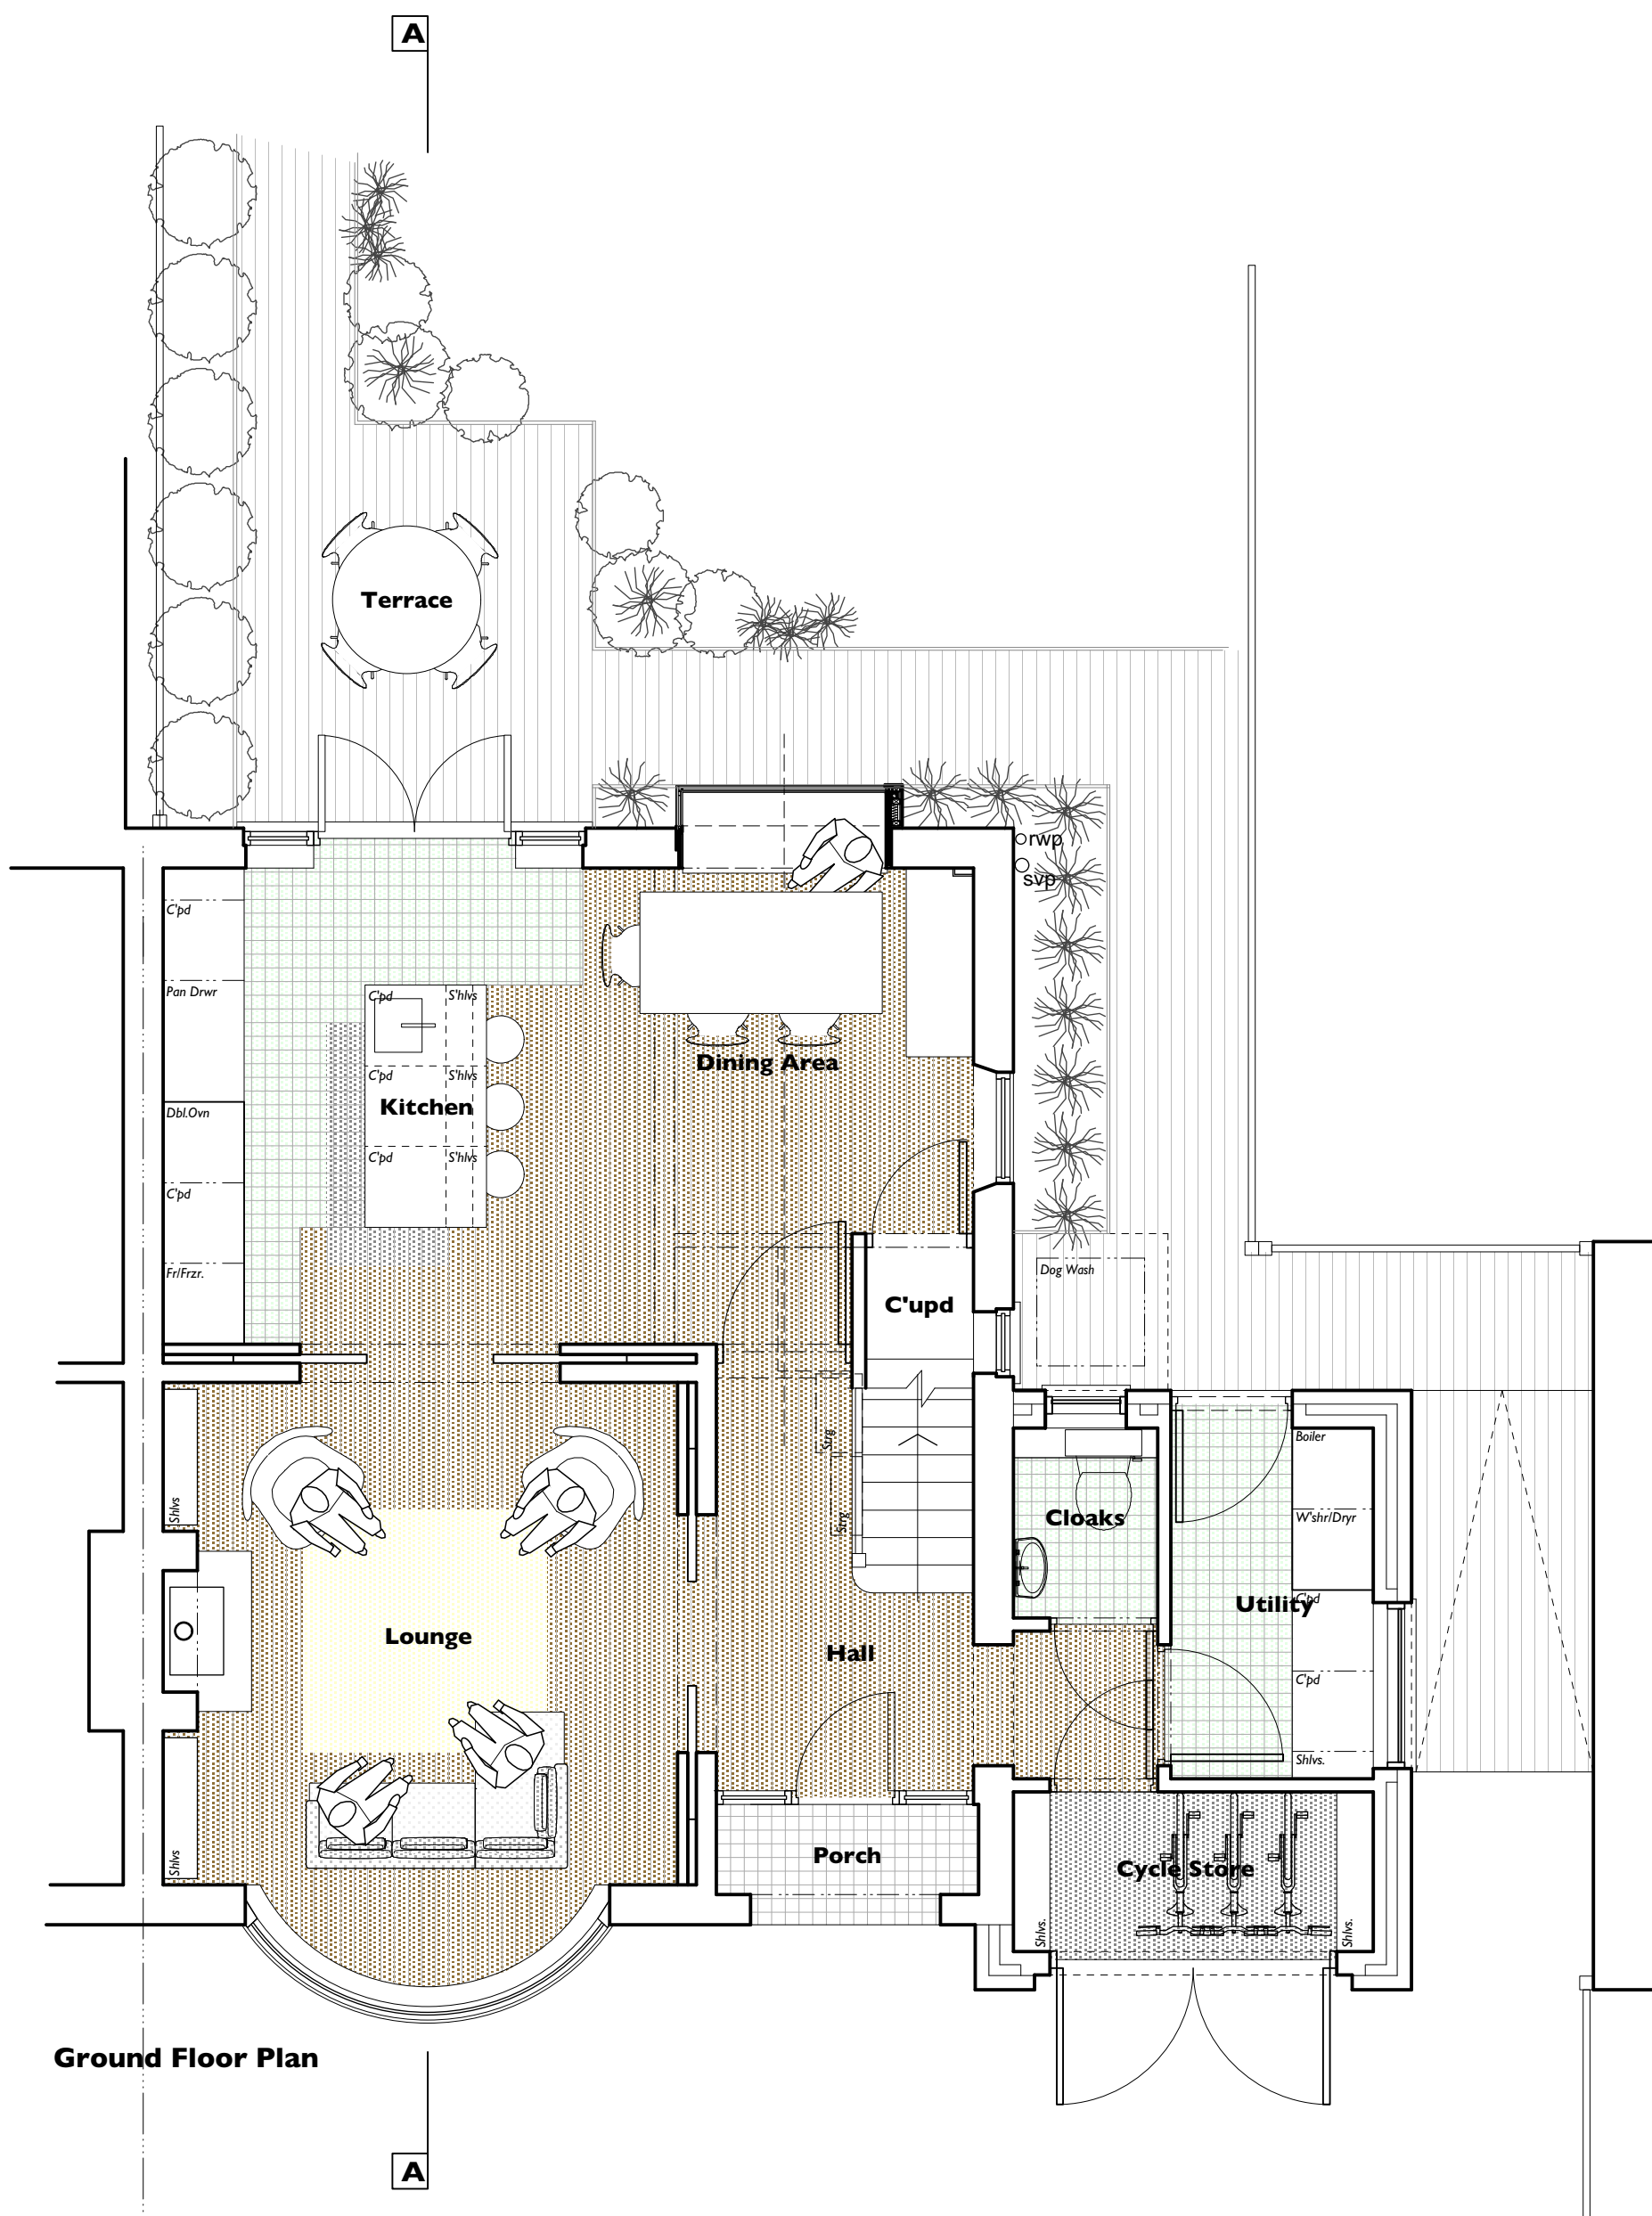

Ground Floor Plan

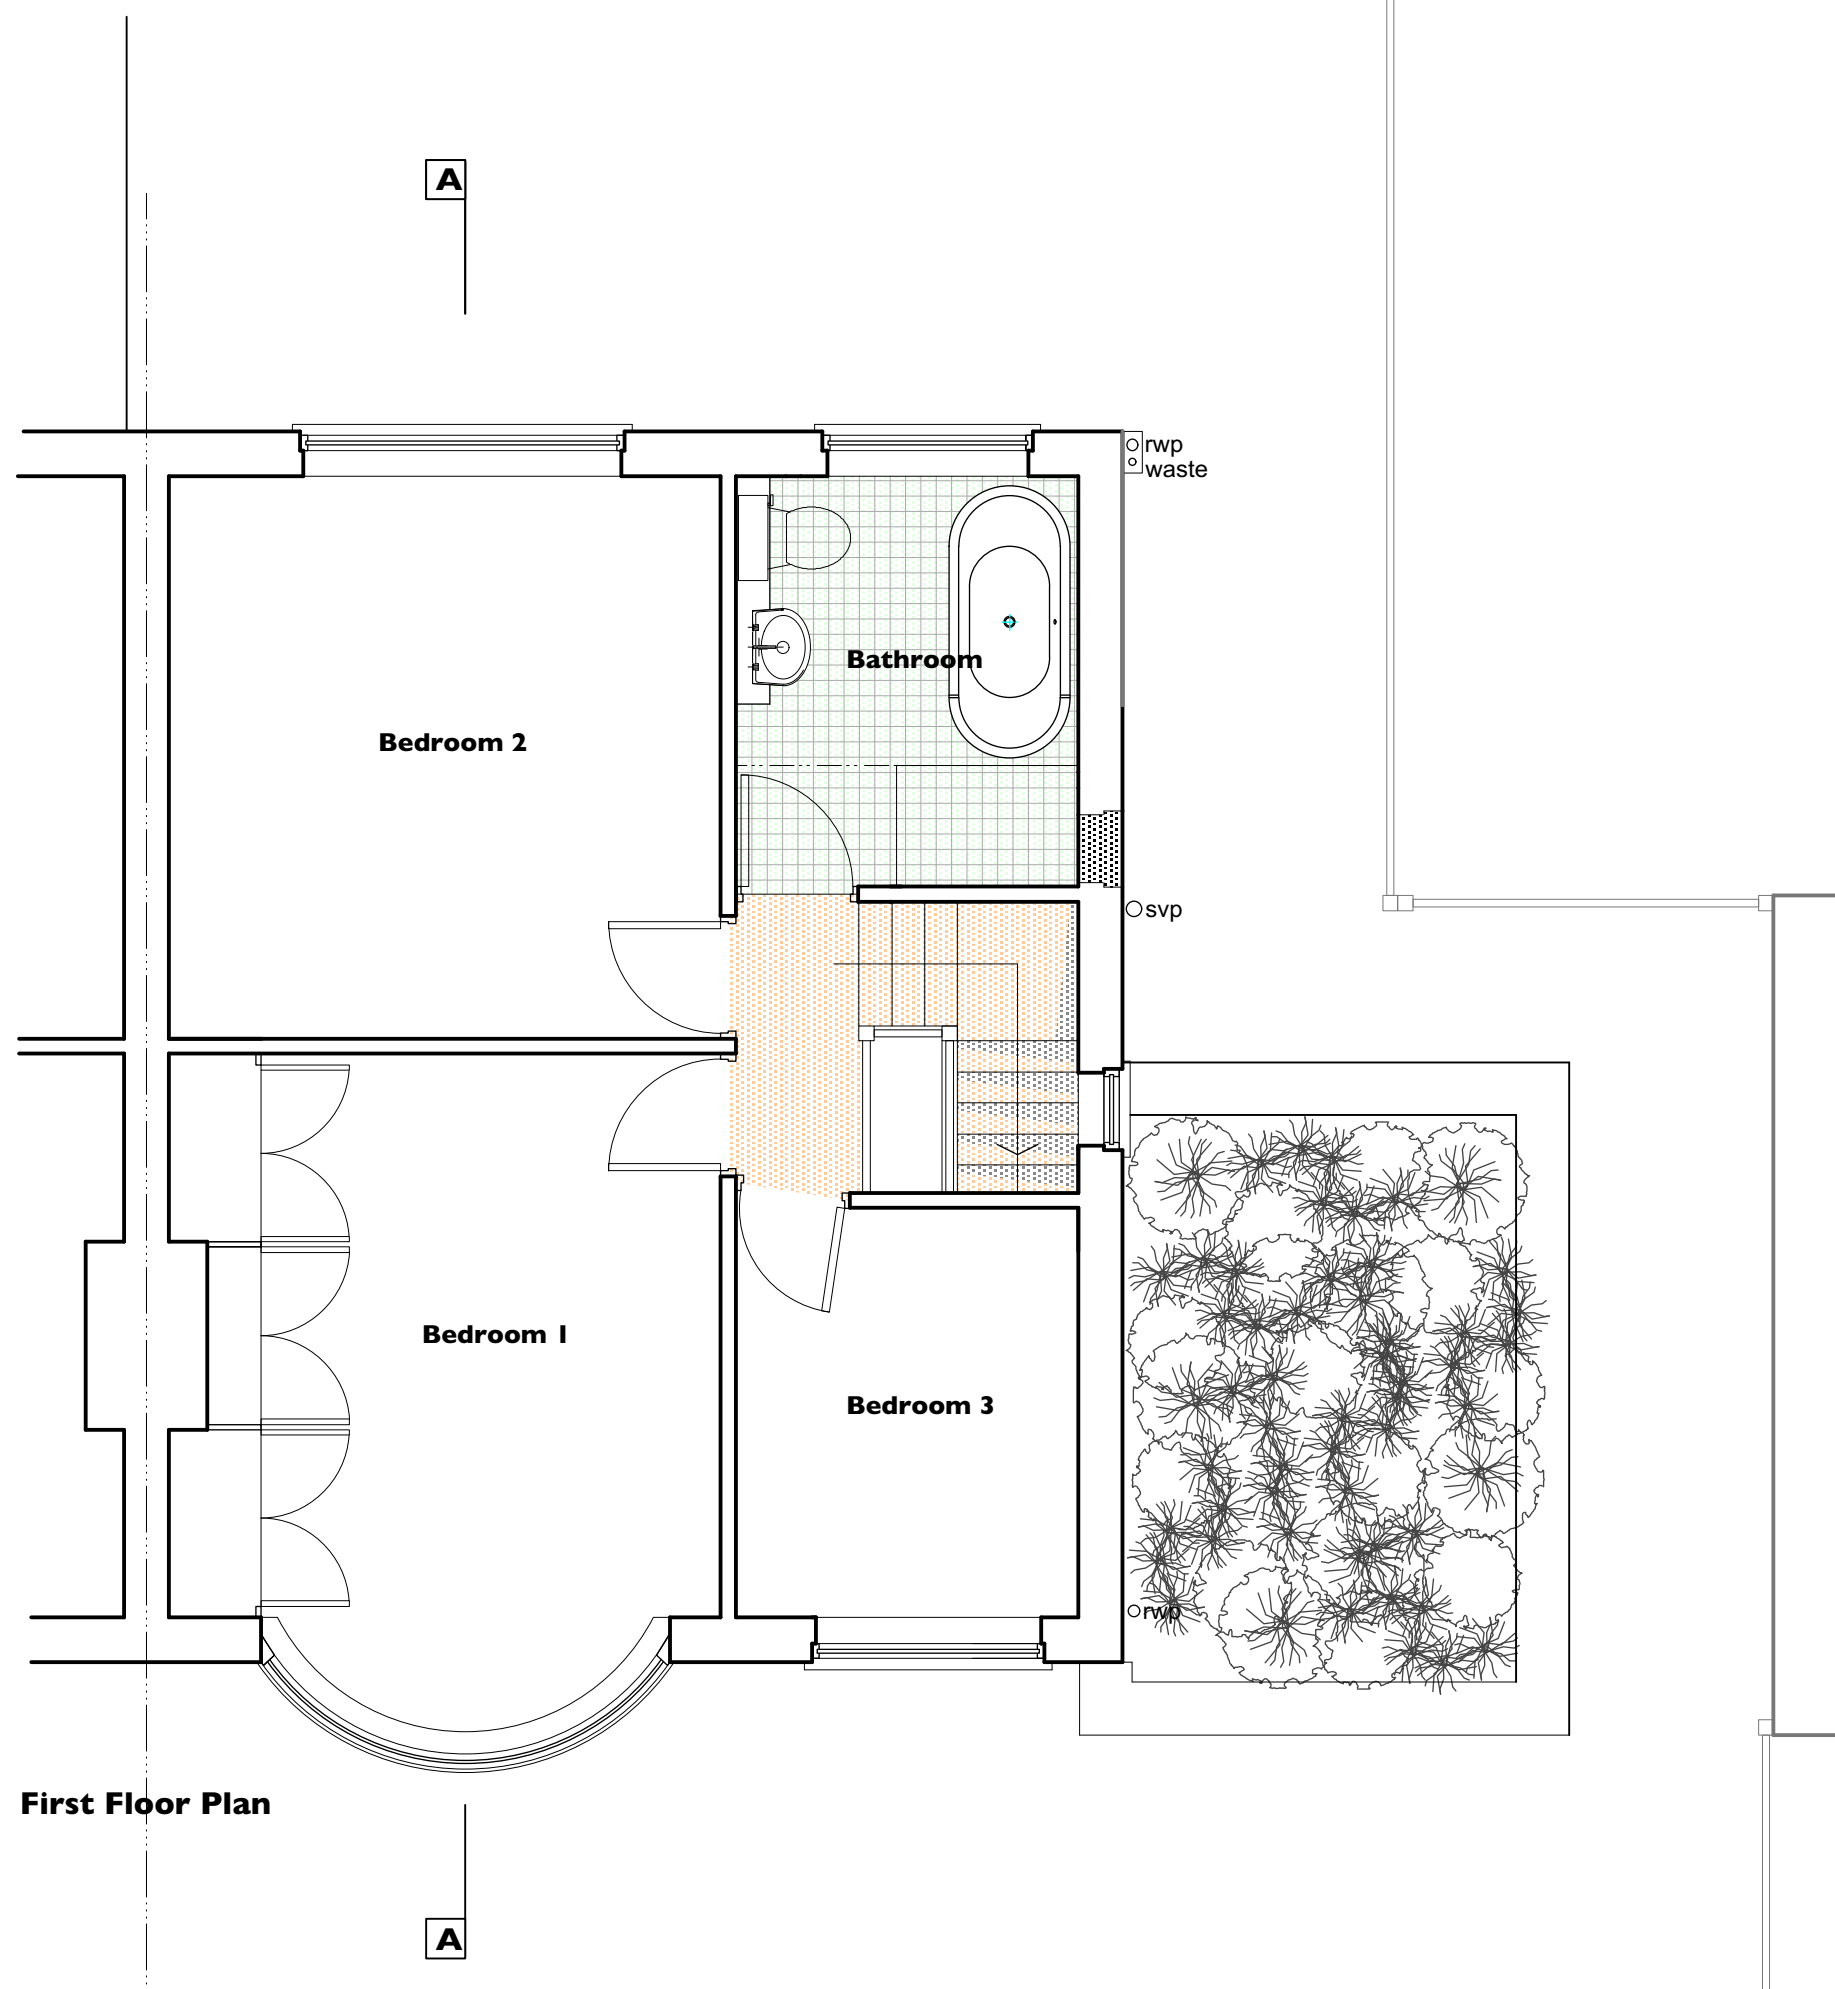

First Floor Plan



North Elevation From Garden

© re|form architects

note:

This drawing is copyright.

Do not scale off dimensions. all dimensions are to be checked on site by contractor. Contractor to report any dimensional discrepancies, errors or omissions prior to commencing on site.

Make Good to all surfaces disturbed

ALL STRUCTURAL STEELWORK AND RELATING STRUCTURES TO BE TO THE STRUCTURAL ENGINEERS DESIGNS. CALCULATIONS AND CONFIRMATION. THIS DRAWING IS TO BE READ IN CONJUNCTION WITH ALL THE APPROPRIATE STRUCTURAL ENGINEER'S INFORMATION.

IF IN ANY DOUBT ASK

Rev.	Date	Comments
C	22.11.21	Garden decking elevation included
B	21.10.21	Updated for planning
A	23.09.21	Updated for planning

re form [architects and urban strategists] ltd 14 Athol Road Whalley Range Manchester M16 8QN T+44(0) 7976 760 680 e studio@raus.co.uk		
Client	Mr & Mrs S Kyle	
Project Title	Proposed Alterations to 4 Hill Top Avenue, Prestwich, Manchester. M25 1LL	
Drawing Title	Status	C
Plans, & Elevations As Proposed	Scale	1:50 @ A1
	Job No.	E SR 21-429
	Drawing No.	011
	Rev.	C