


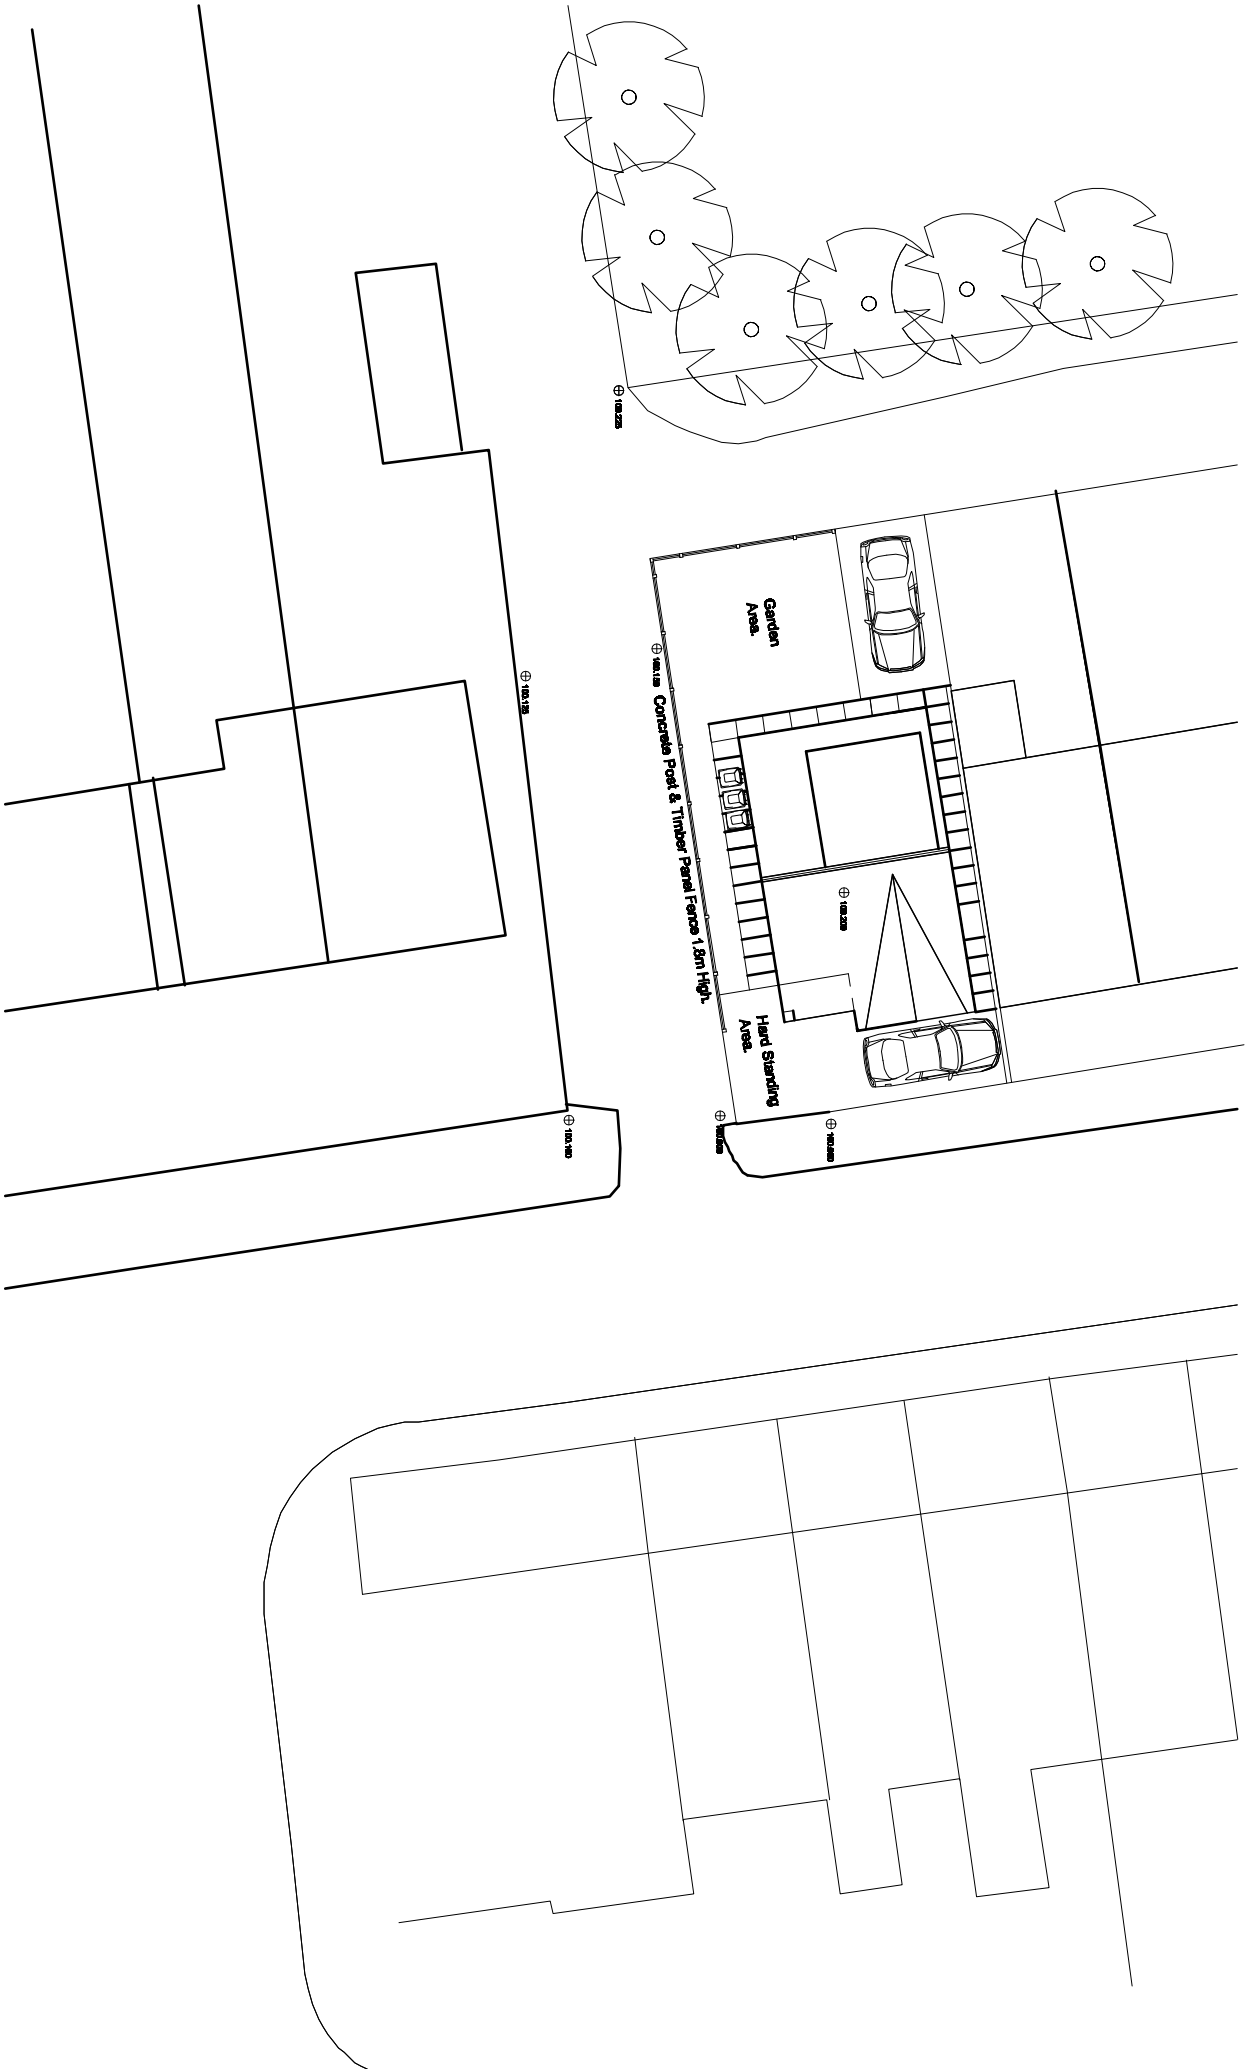

PROPOSED SITE PLAN.

Revision A - Levels Added. - 22nd September 2022.	Title : PROPOSED NEW DWELLING.	Project : LAND BETWEEN 18 - 24 BRADLEY FOLD ROAD, AINSWORTH, BURY.	MTC Designs 31 Exford Drive Bolton BL2 6TB T: 01204 418714 M: 07708028514 Scale: 1:250 @ A3 Date: June 2022.	Drawing No: P04A
--	-----------------------------------	--	--	------------------