


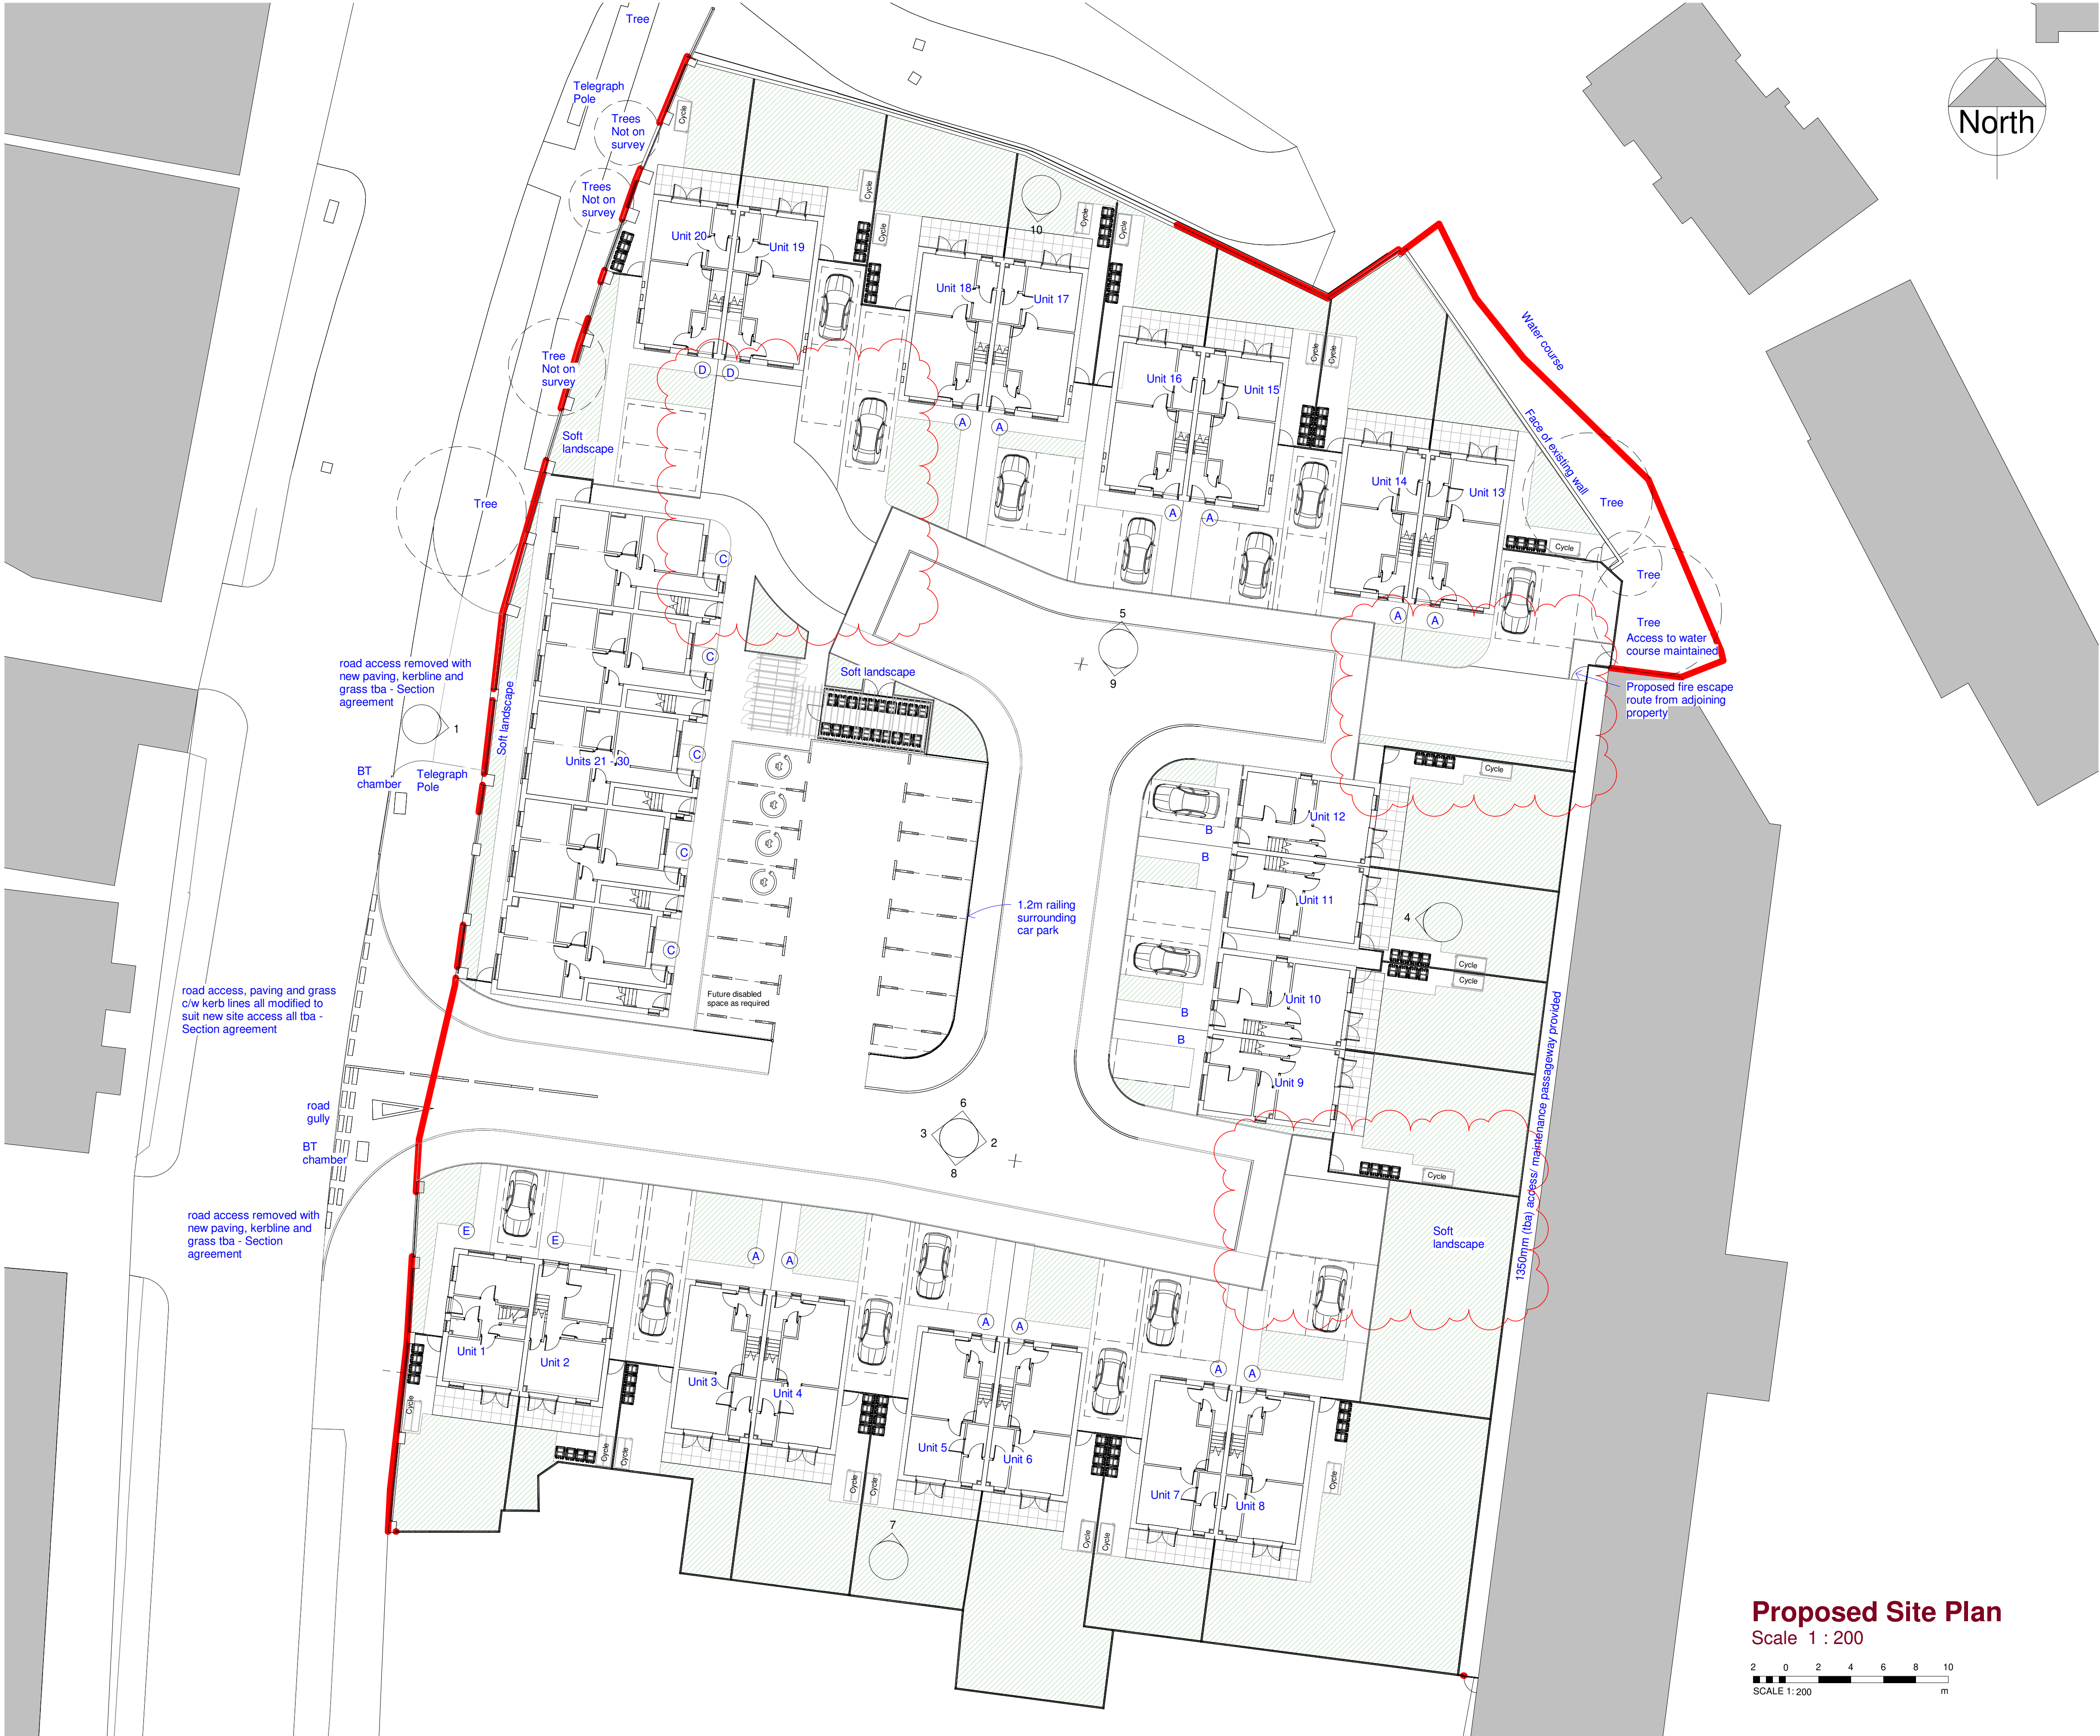

© This Drawing & Design is the copyright of Jenkins Design Services Ltd and should not be reproduced without written consent.

Contractors are to check all levels & dimensions on site prior to site works commencing & report discrepancies to the Designers.


DO NOT SCALE FROM THIS DRAWING

PLANNING


ACCOMMODATION SCHEDULE

- A** - 12 No. 3 bed units
B - 4 No. 2 bed units
C - 10 No. 1 bed units
D - 2 No. 3 bed units
E - 2 No. 2 bed units


Totalling 30 units

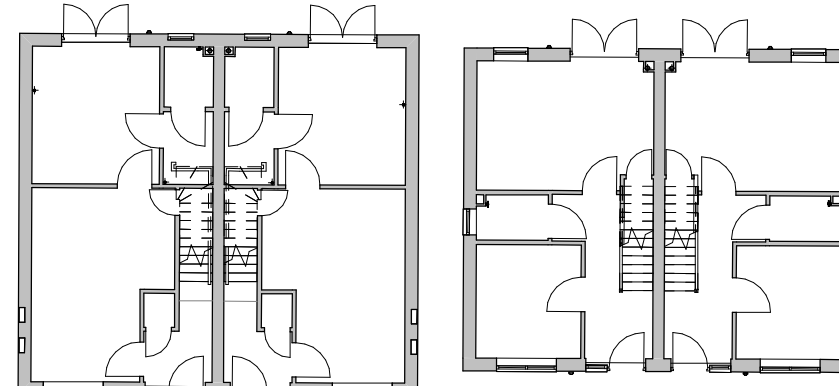

Ground Floor Plan
A 3 bed 4p (81.5 m²)
B 2 bed 3p (71 m²)

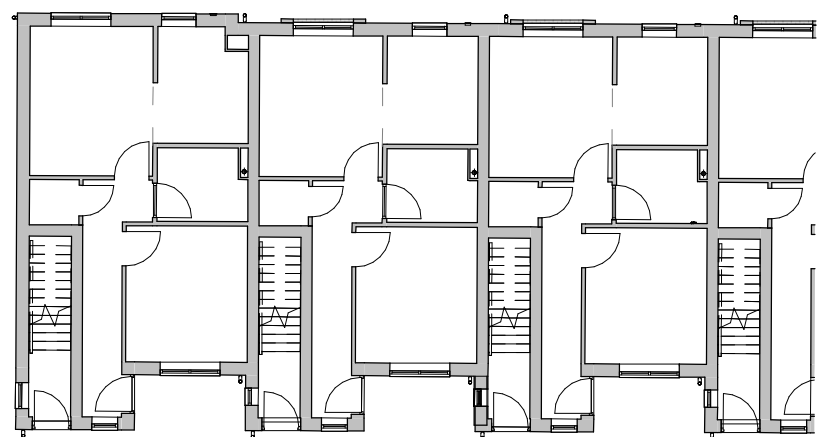

Ground Floor Plan
C 1 bed 1p (46 m² excl. stairs)
D 3 bed 4p (81.5 m²)

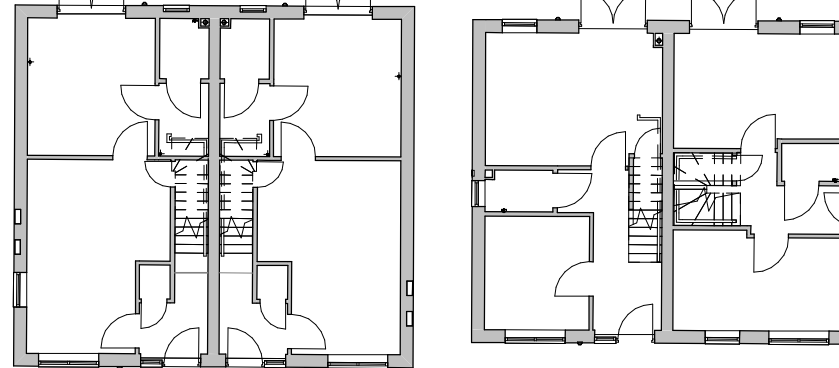

Ground Floor Plan
E 3 bed 4p (81.5 m²)
F 2 bed 3p (71 m²)

M	Shared drive width reduced to 4.8m in response to comments received from the Planning Officer	CM	TR	05.06.23
L	Patio and lawn adjusted to suit house Type A and D revised length.	AL	TR	10.03.23
K	Updates in response to CIS	CM	TR	29.11.22
J	House Type D, Unit 20 revised to omit side door. Landscape zones noted. Bin and Cycle storage revised for units 21-30. EVC parking bays swapped	NM	TR	29.09.22
H	Topographical survey added to set site boundary, roads and buildings. Site roads revised to accommodate paving to adoptable standards. Residential plots and house positions moved to suit	NM	TR	22.08.22

Rev	Description	By	Chk	Date
Project:	Station works			
Title:	Bury Road, Radcliffe, M26 2UA			
Client:	Paul Cook Developments/ Jigsaw Homes			
Drawn By:	NM	Checked By:	TR	on 05.06.23
Original Size:	A1	Project Number:	22049	
Drawing Number:	SI-00-DR-A-1001	REV	M	

