



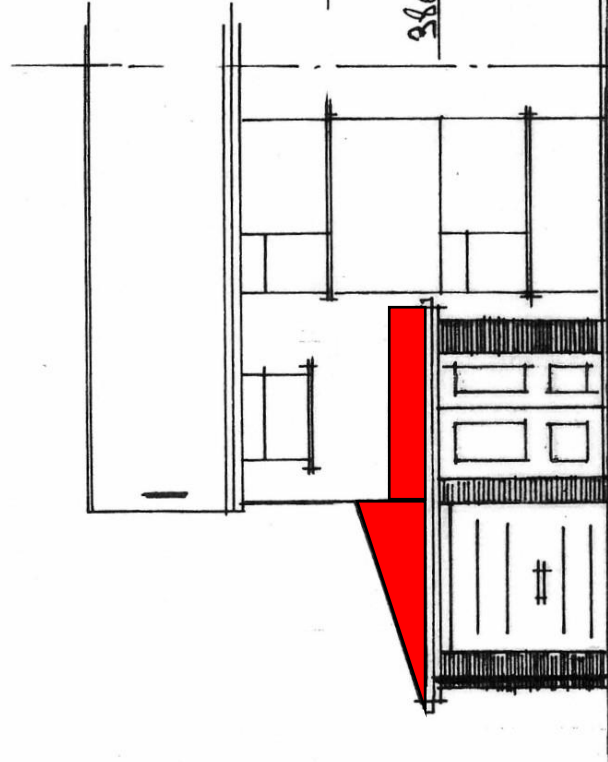


Proposed Front Elevation

4900

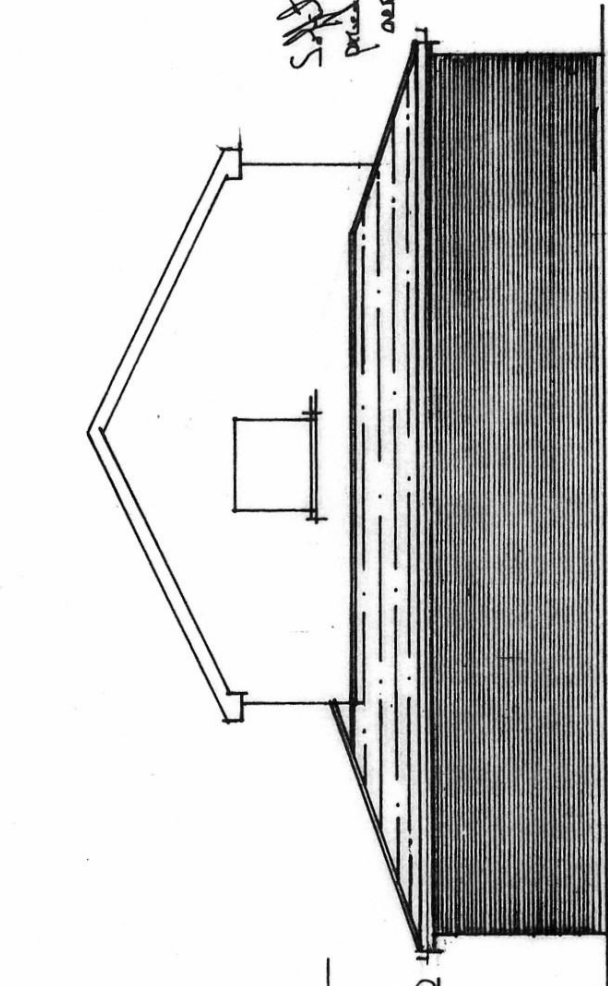

Proposed Gable Elevation


11600

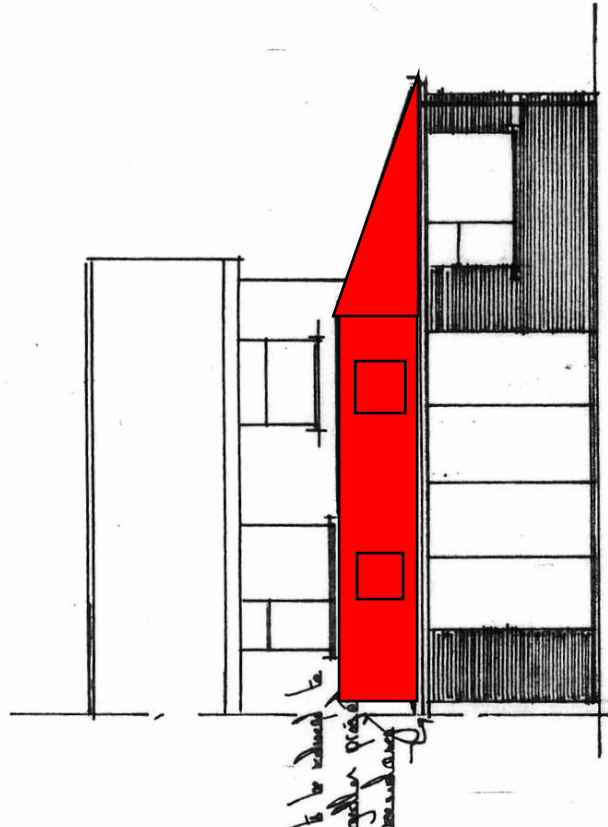


Proposed Rear Elevation

8250

Slip to be added to
plan after plan
has been
approved

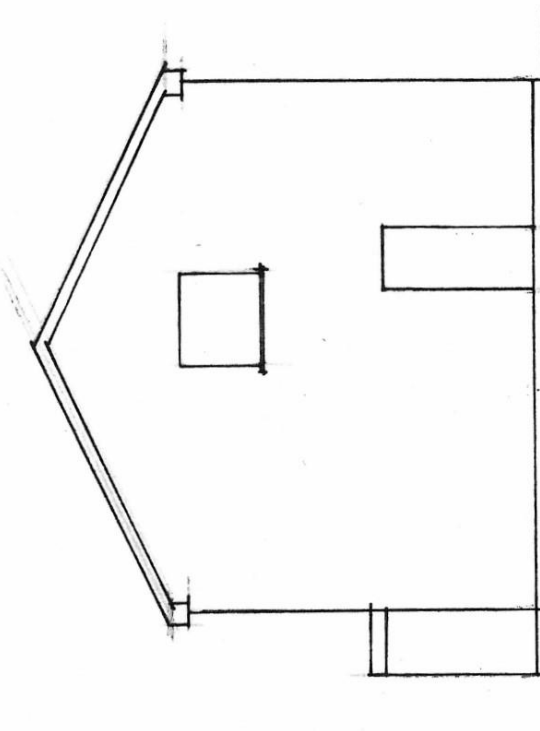

Existing Side Elevation

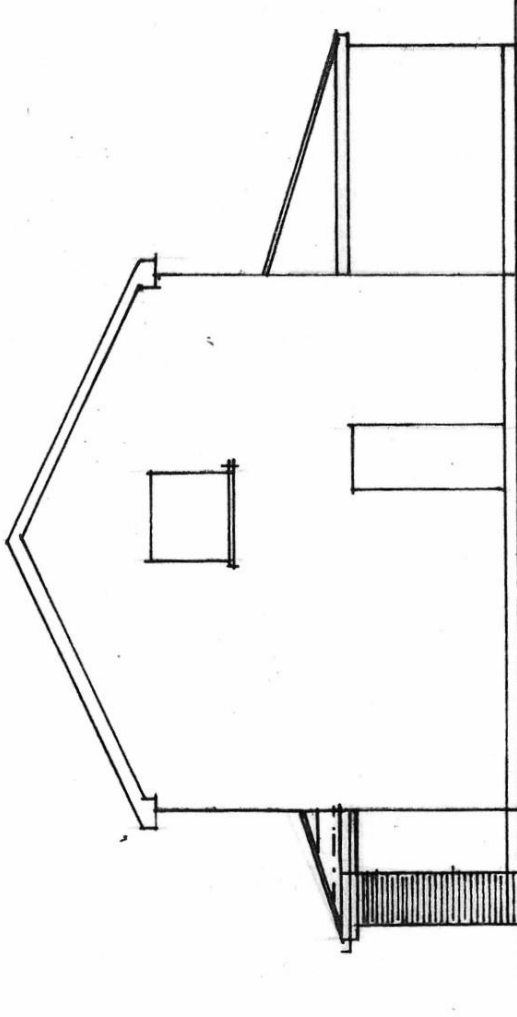

Proposed Side Elevation

METRES
0 1 2

SCALE 1:50

METRES

0 1 2

SCALE 1:100

REV	DATE	AMENDMENTS	BY
Harry Jackson Surveyors Limited Unit 4A Farmworth Park Industrial Estate Wellington Street, Farmworth, Bolton BL4 7BY Tel: 01204 701740 Mobile: 07931 321879			
CLIENT Mr S Hasidap			
ADDRESS 21 Hampton Grove			
City BL9 6PT			
PROJECT Rear Side and Front Extension			
TITLE Building Regulations and Town County Planning application			
DRAWN BY	DATE	SHEET SIZE	COPYRIGHT
ALH/21Ham012	12/10/20	A3	©
SCALES	1:100	DATE	
1:100	12/10/20		
DRAWN BY	HJ	SHEET SIZE	A3
CHECKED BY	JJ		