




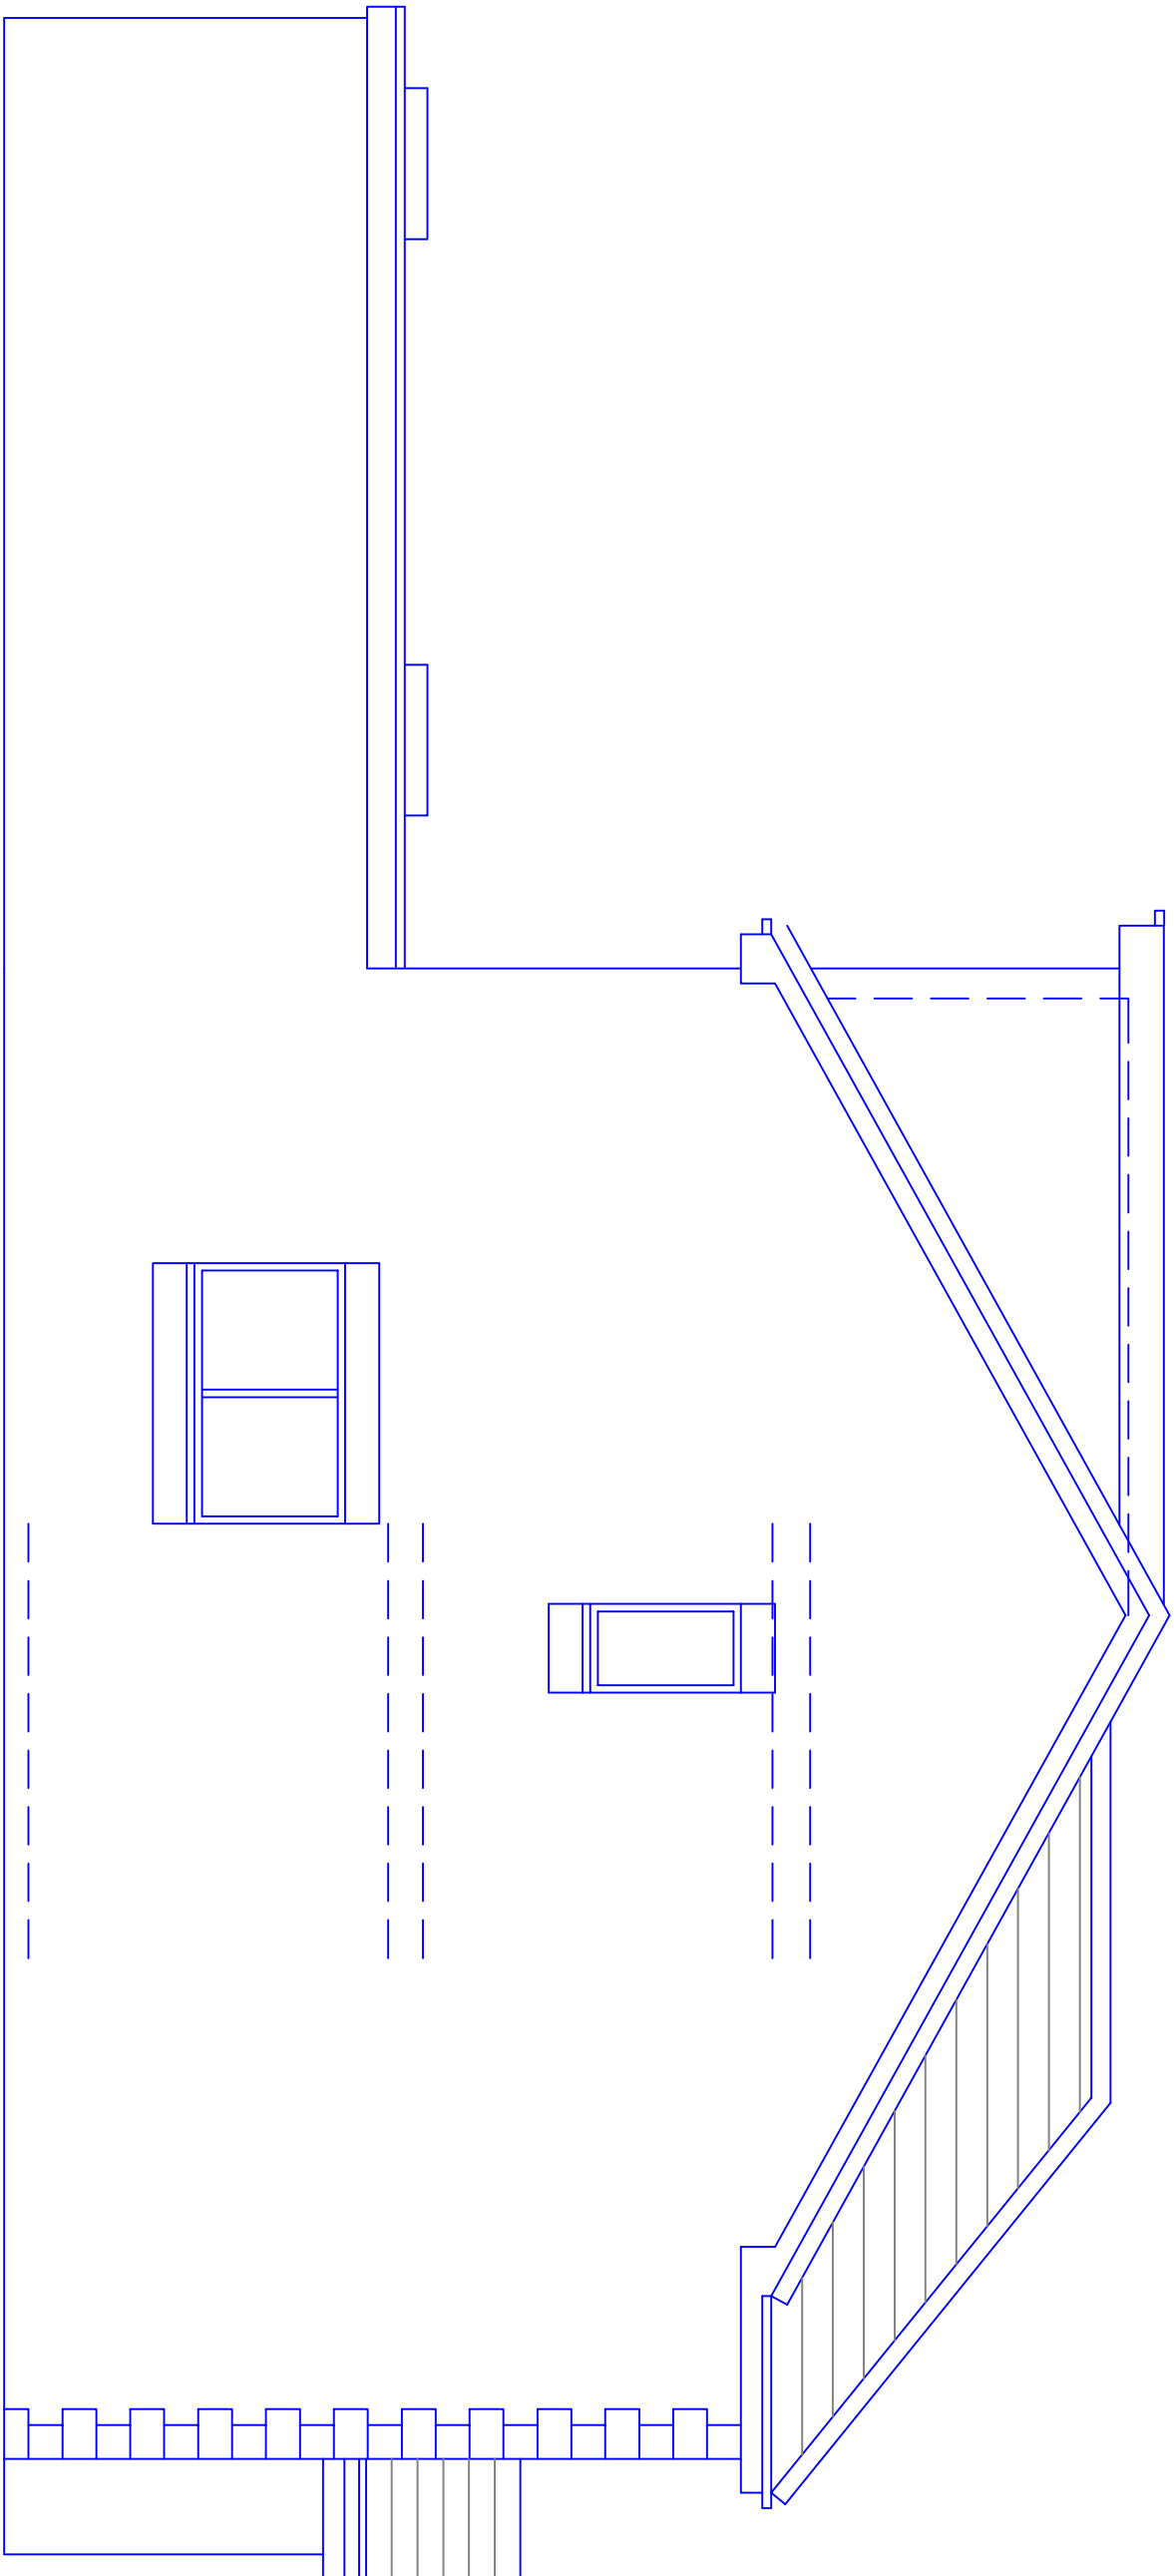


Proposed Side Elevation

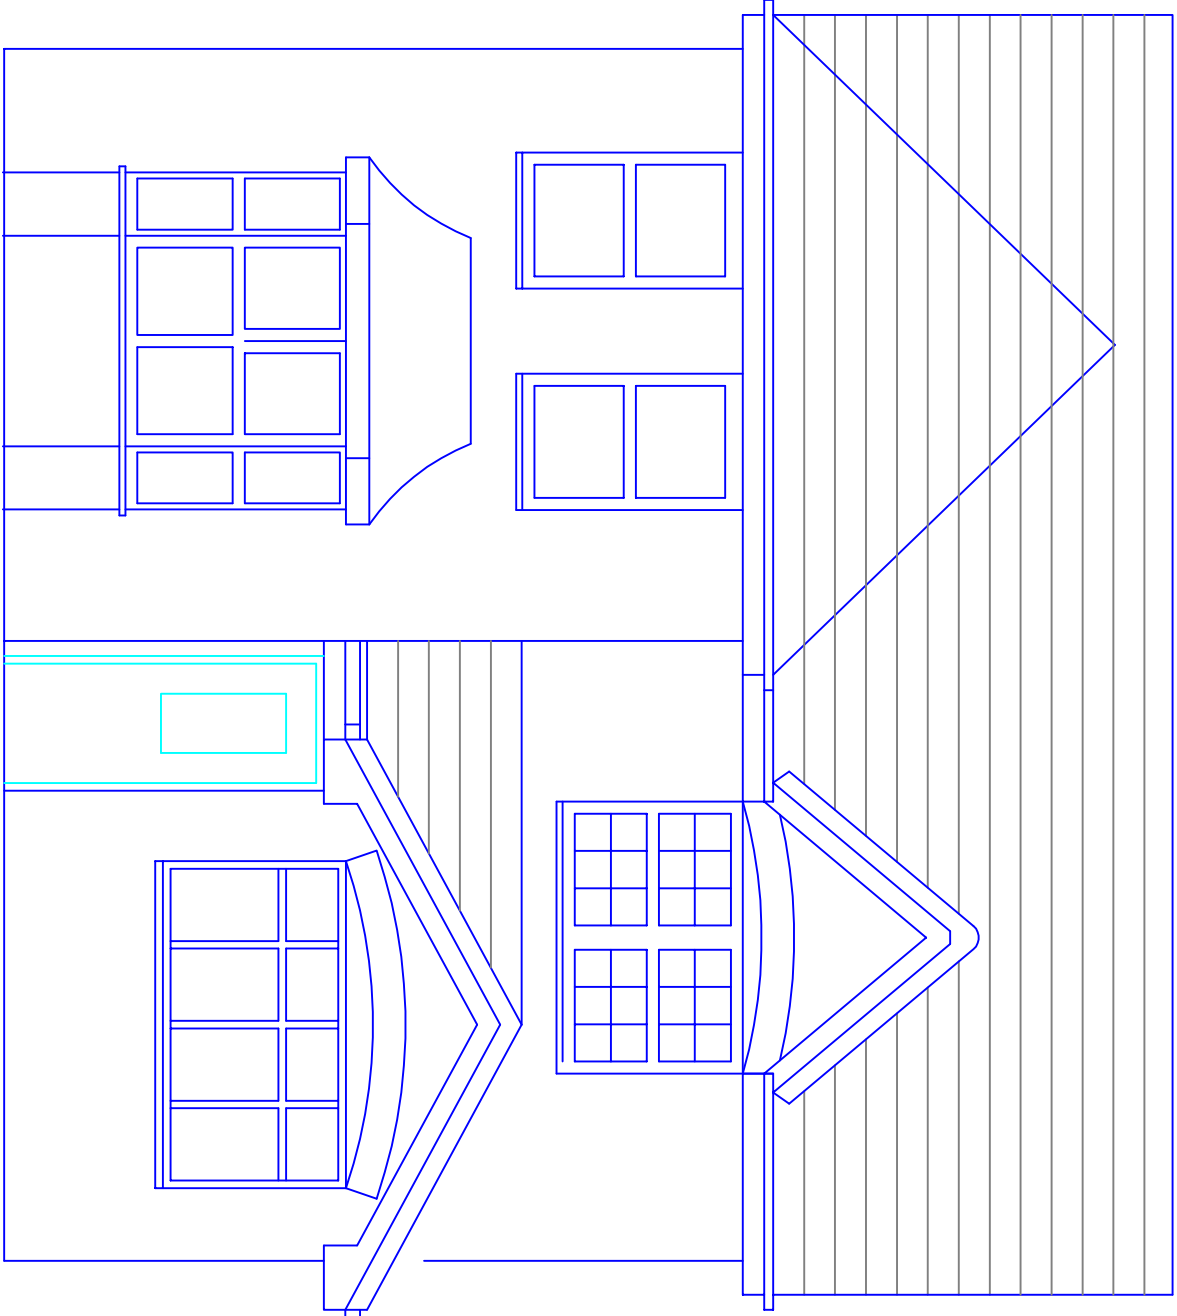


Proposed Front Elevation

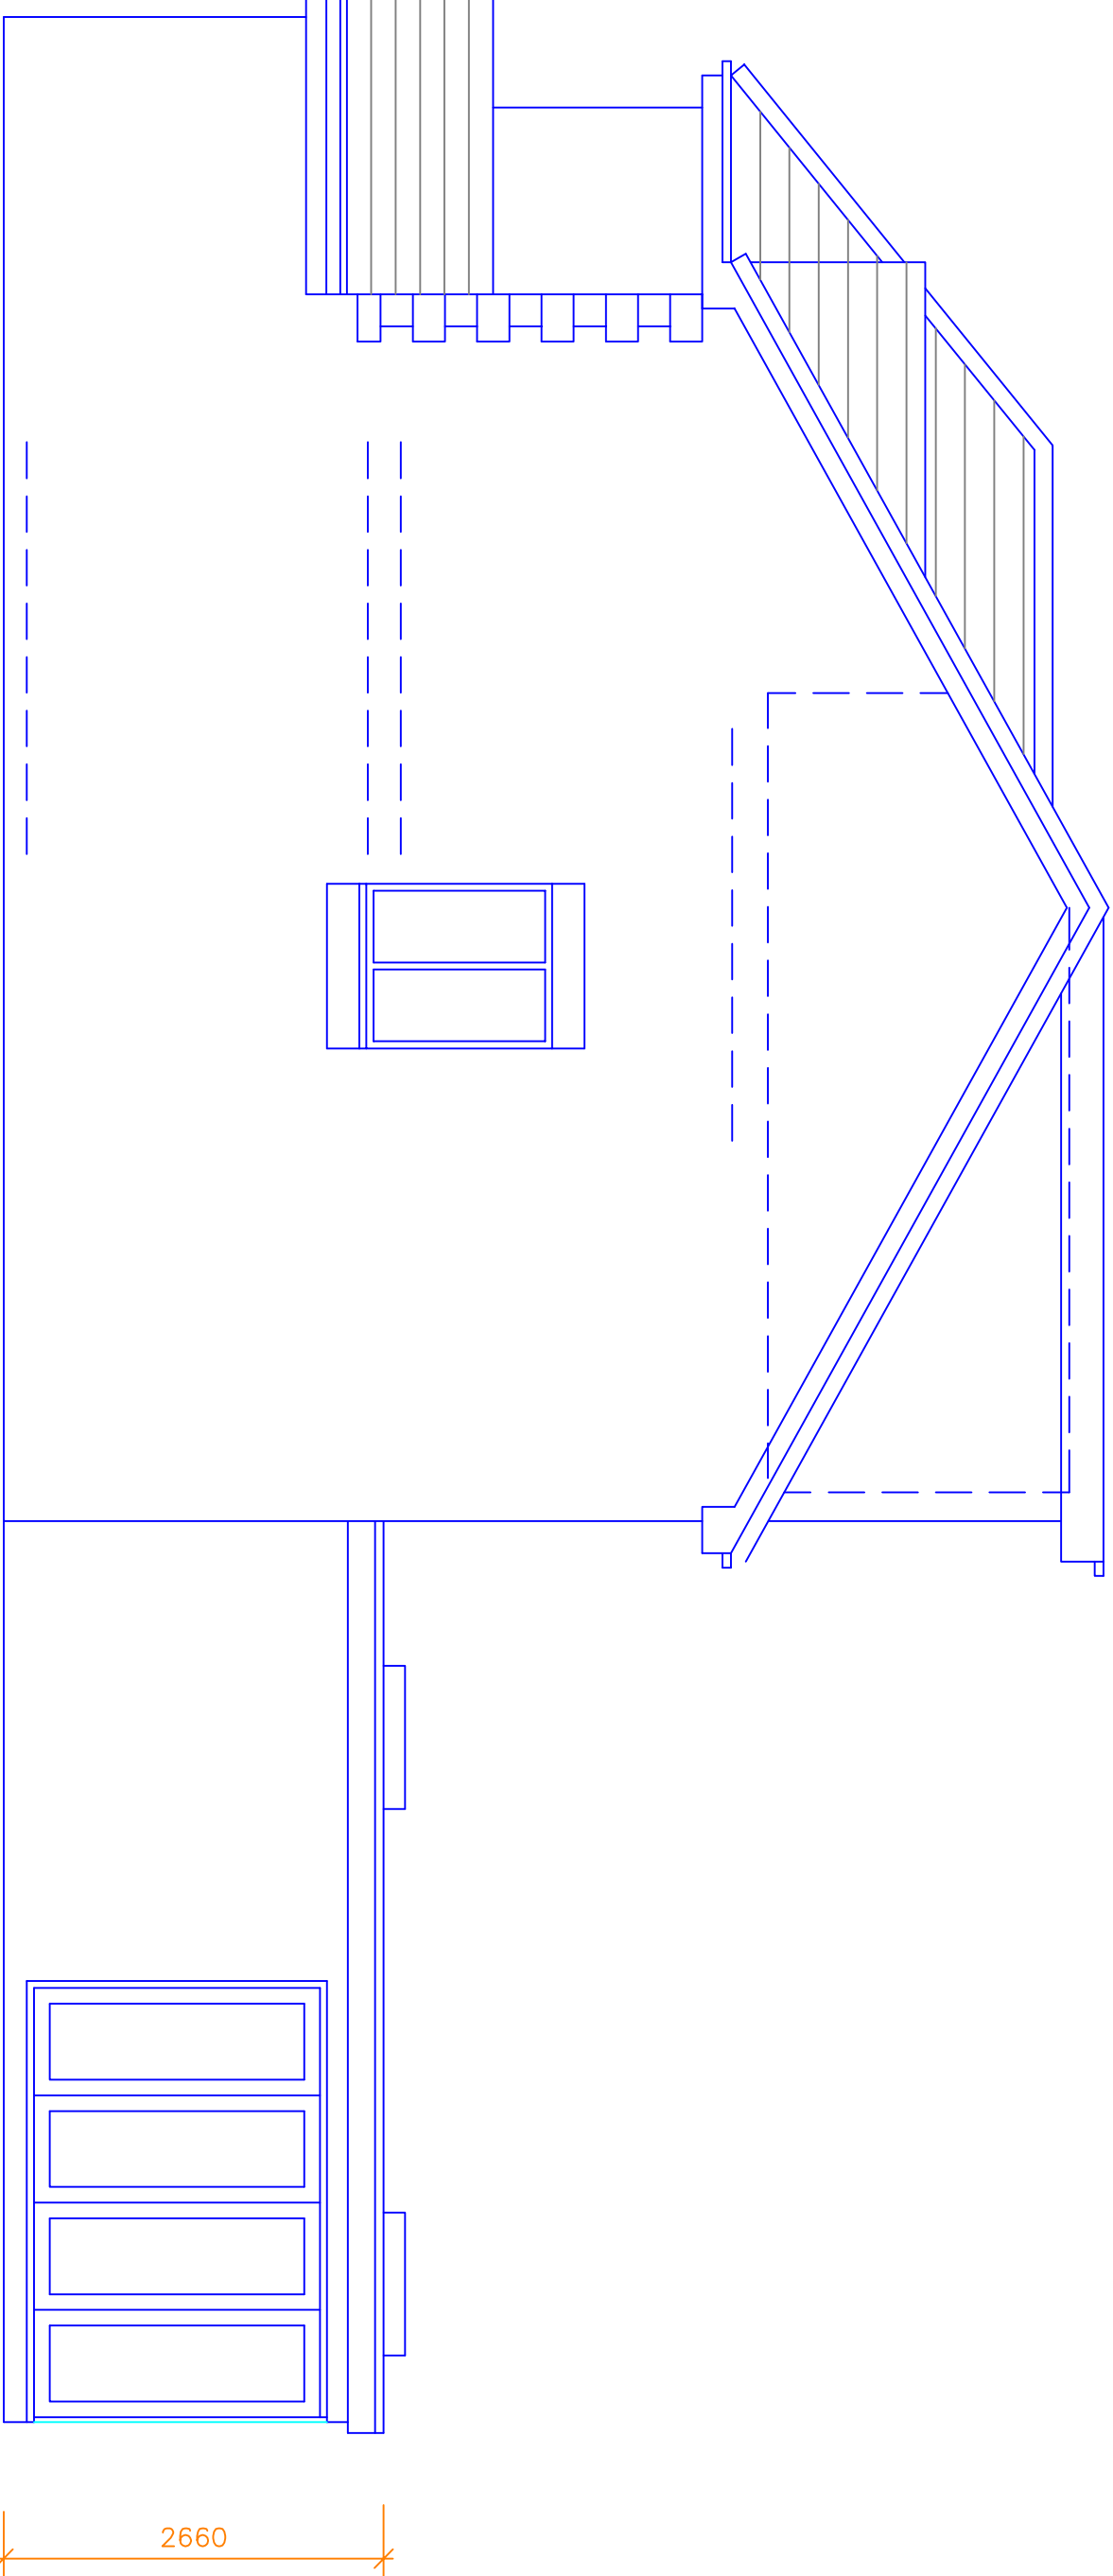

Proposed Side Elevation

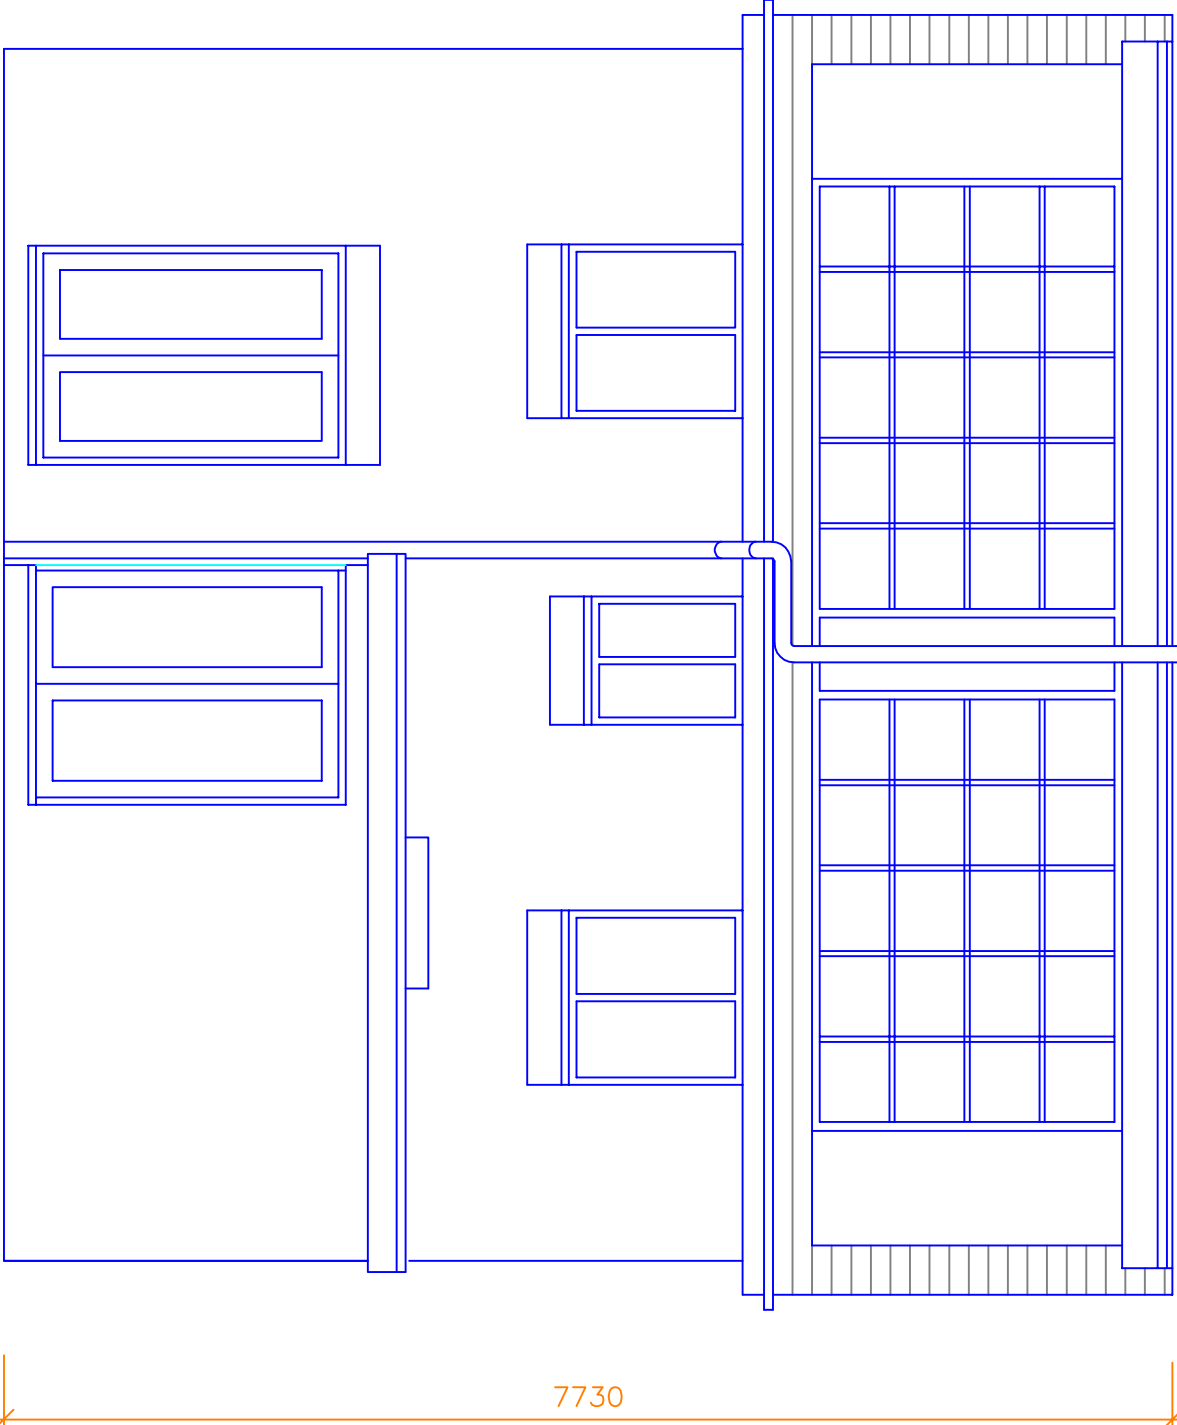

Proposed Rear Elevation

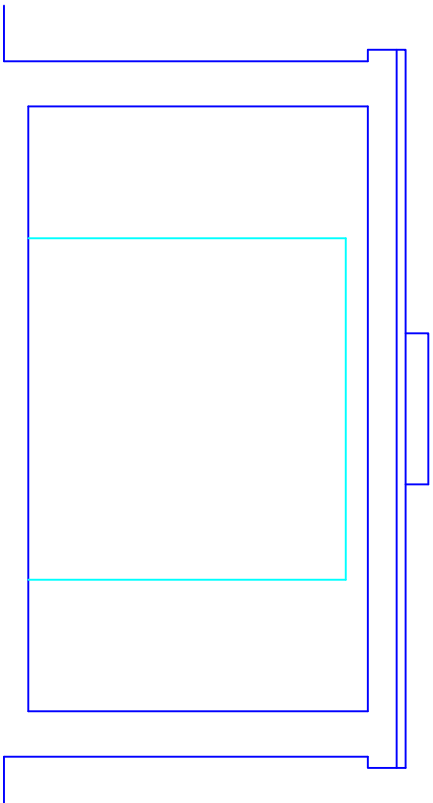

Proposed Rear Section

0 1 2 3 m

34 Grasmere Drive
Bury
BL9 9GA
scale 1:50 @ A1
October 2021

JK8-03 Proposed Elevations

P P Y d e s i g n L t d

This drawing and design concept is the property of PPY design. It should not be reproduced without written permission

2 Helmshore Road, Holcombe Village
Ramsbottom, Lancashire BL8 4PA
Gary Dearden (JK) (hrs) DipArch RIBA
garr@ppy-design.co.uk www.ppy-design.co.uk
t. 01706 622751 m. 07112 669482