




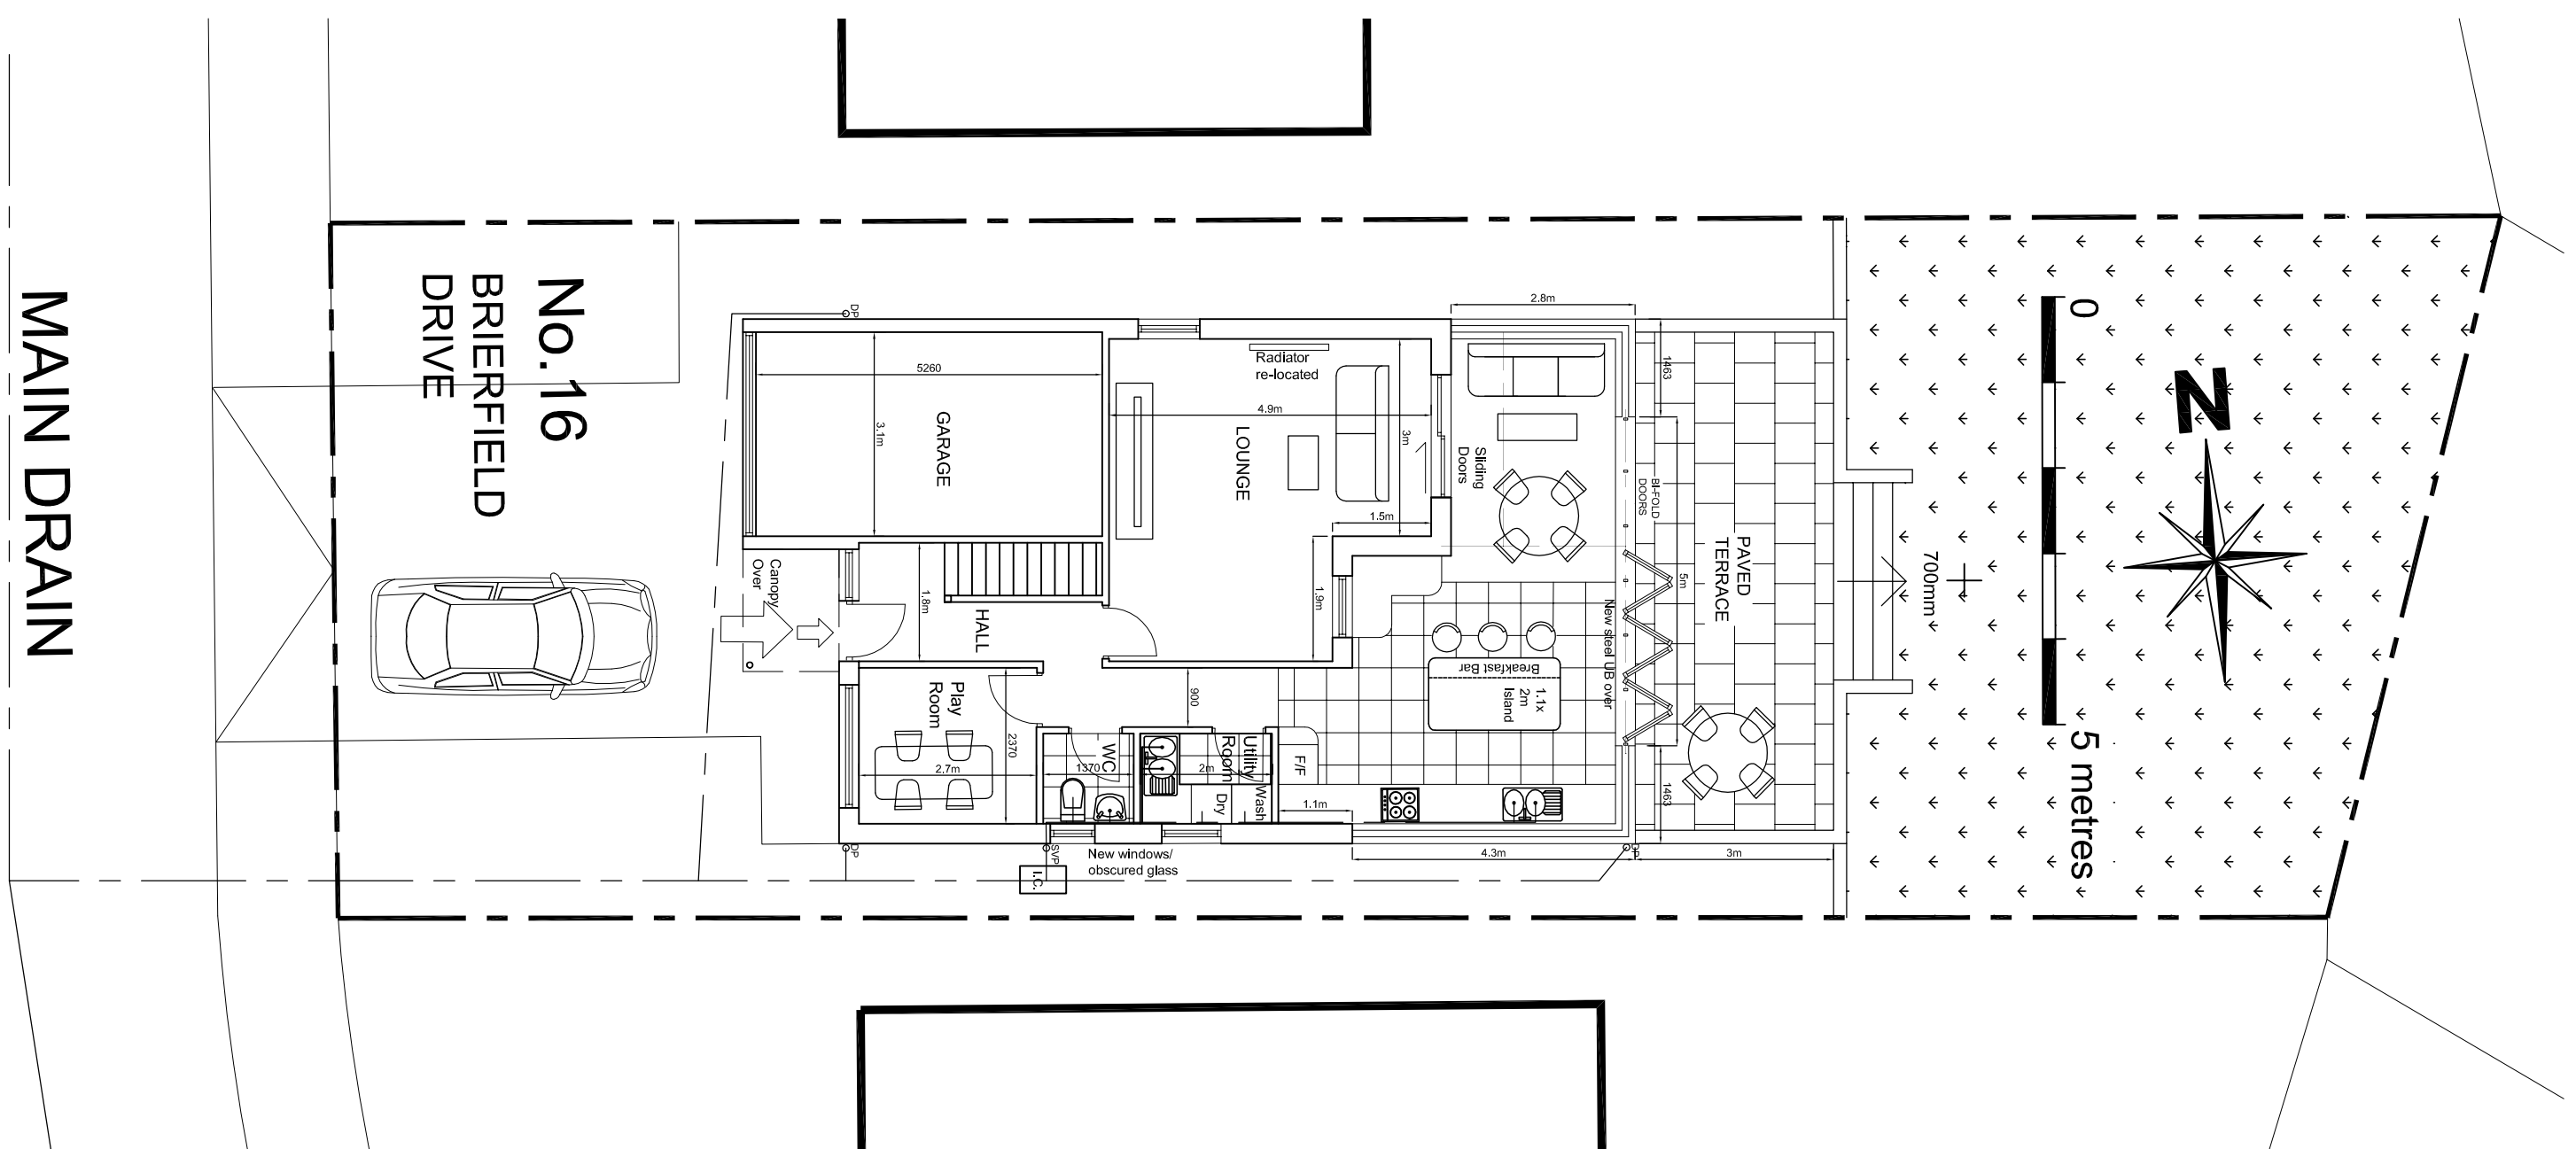

PROPOSED SITE PLAN
SCALE 1:100 @A1

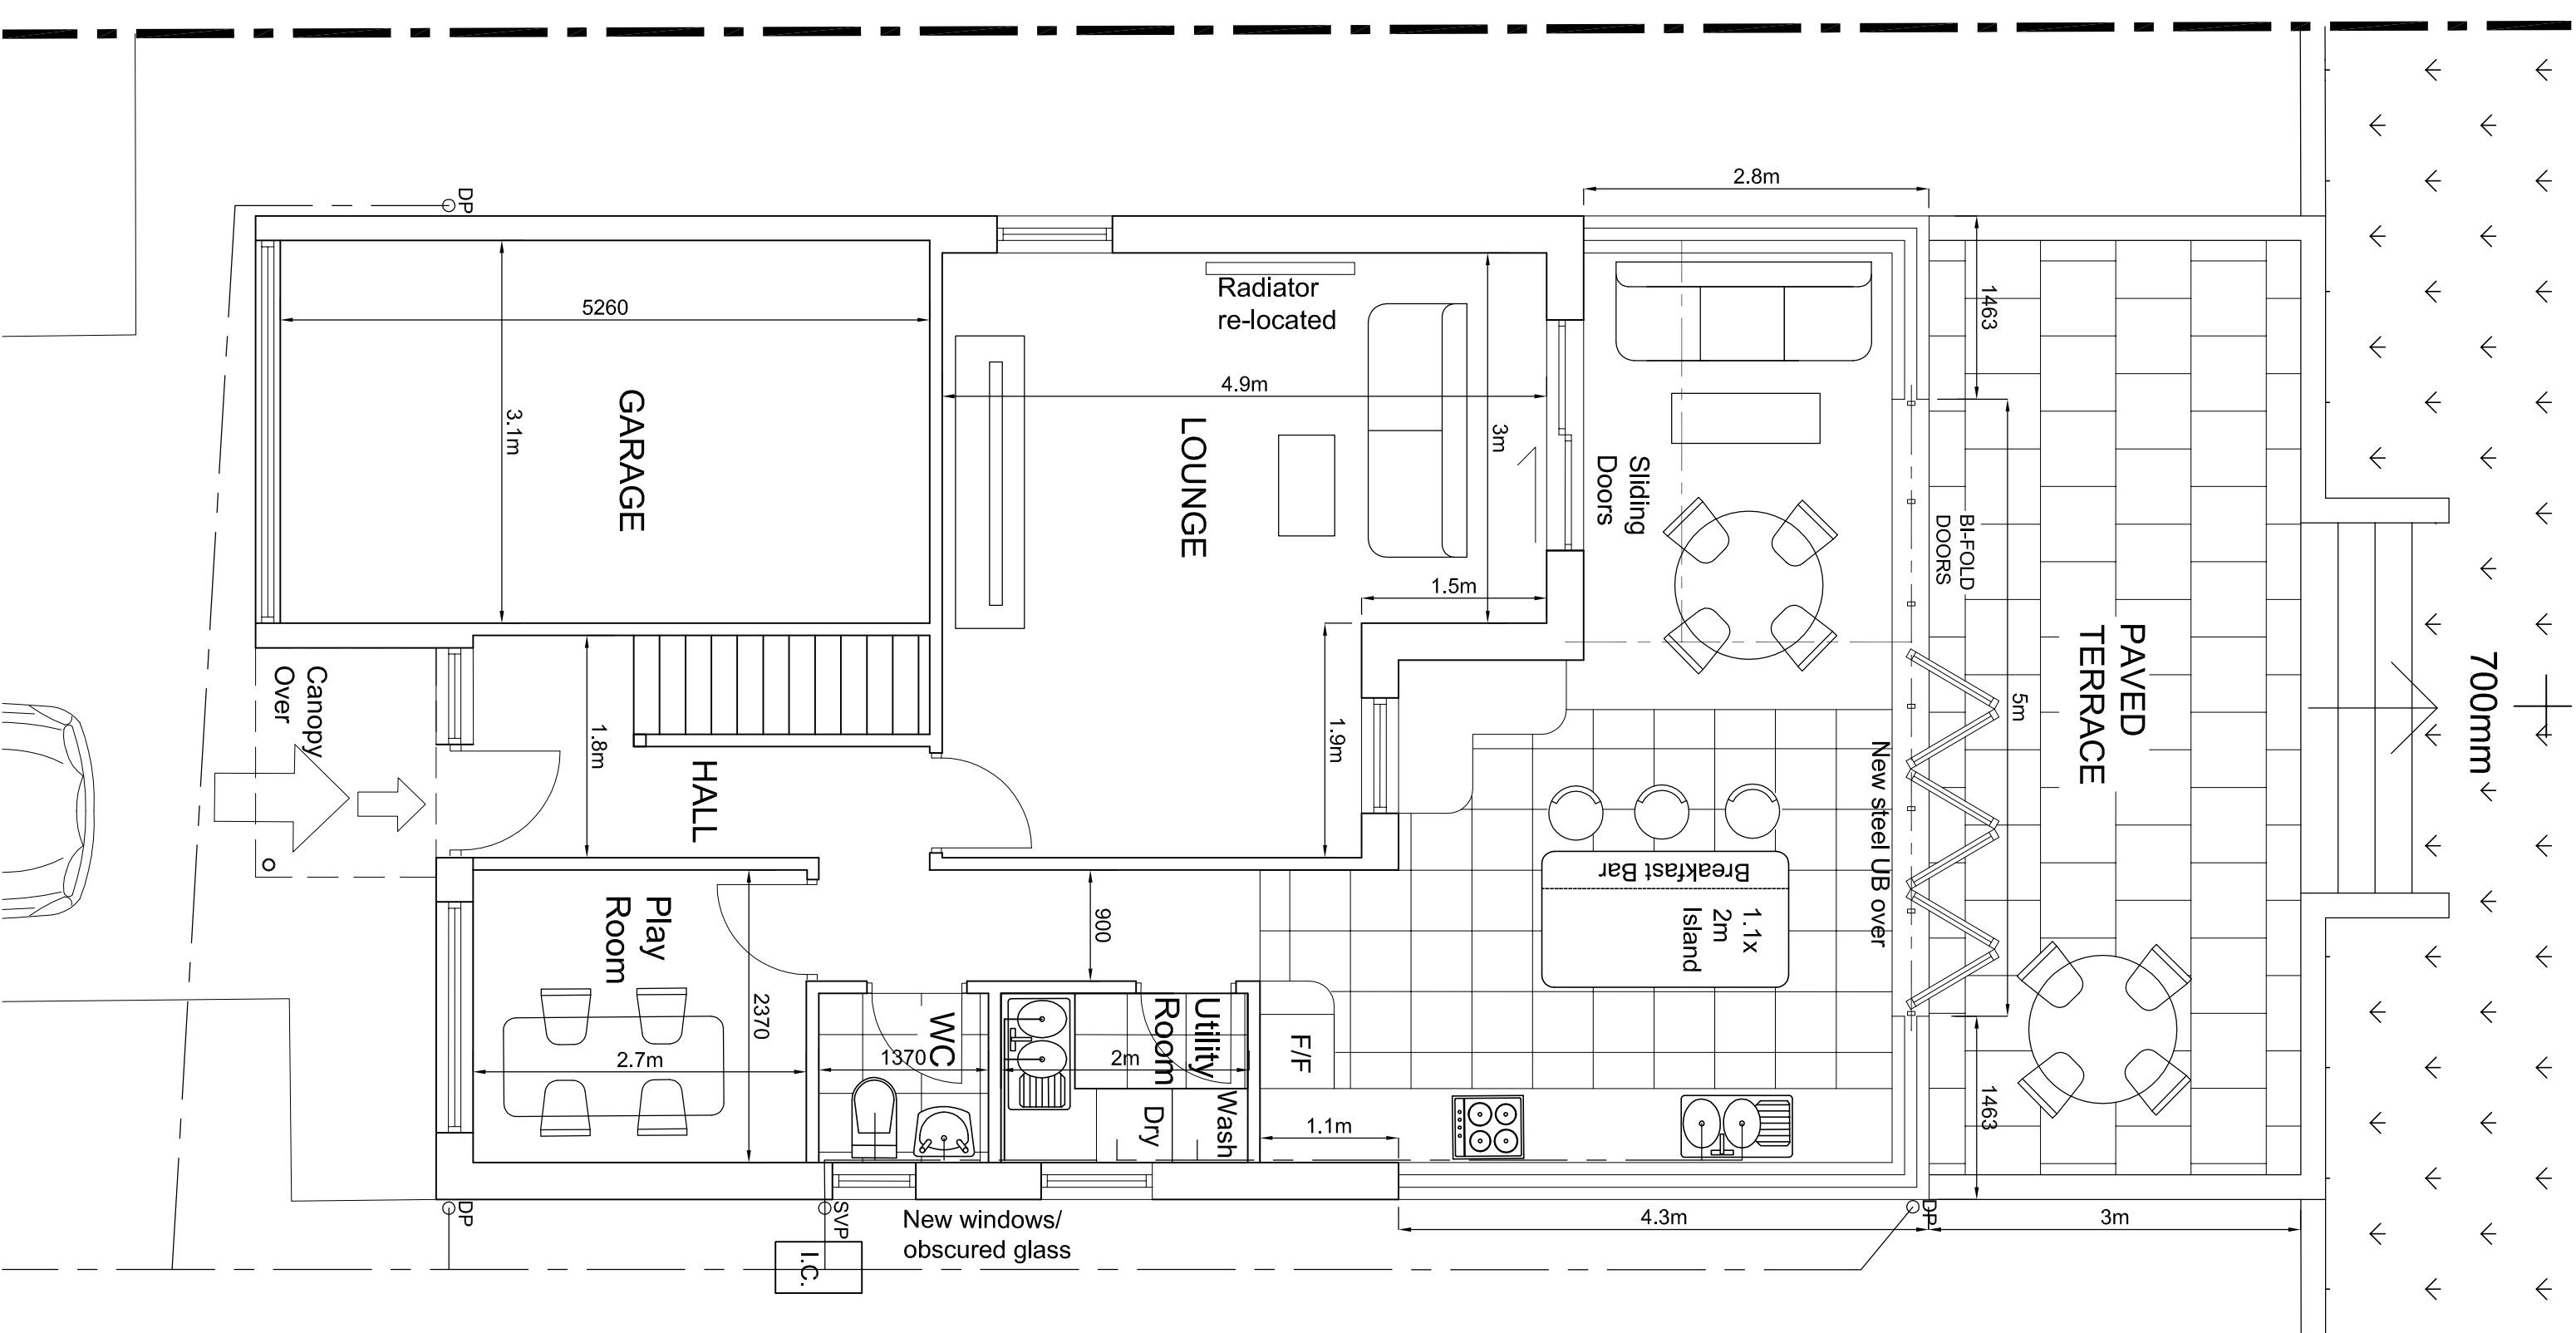

GROUND FLOOR PLAN

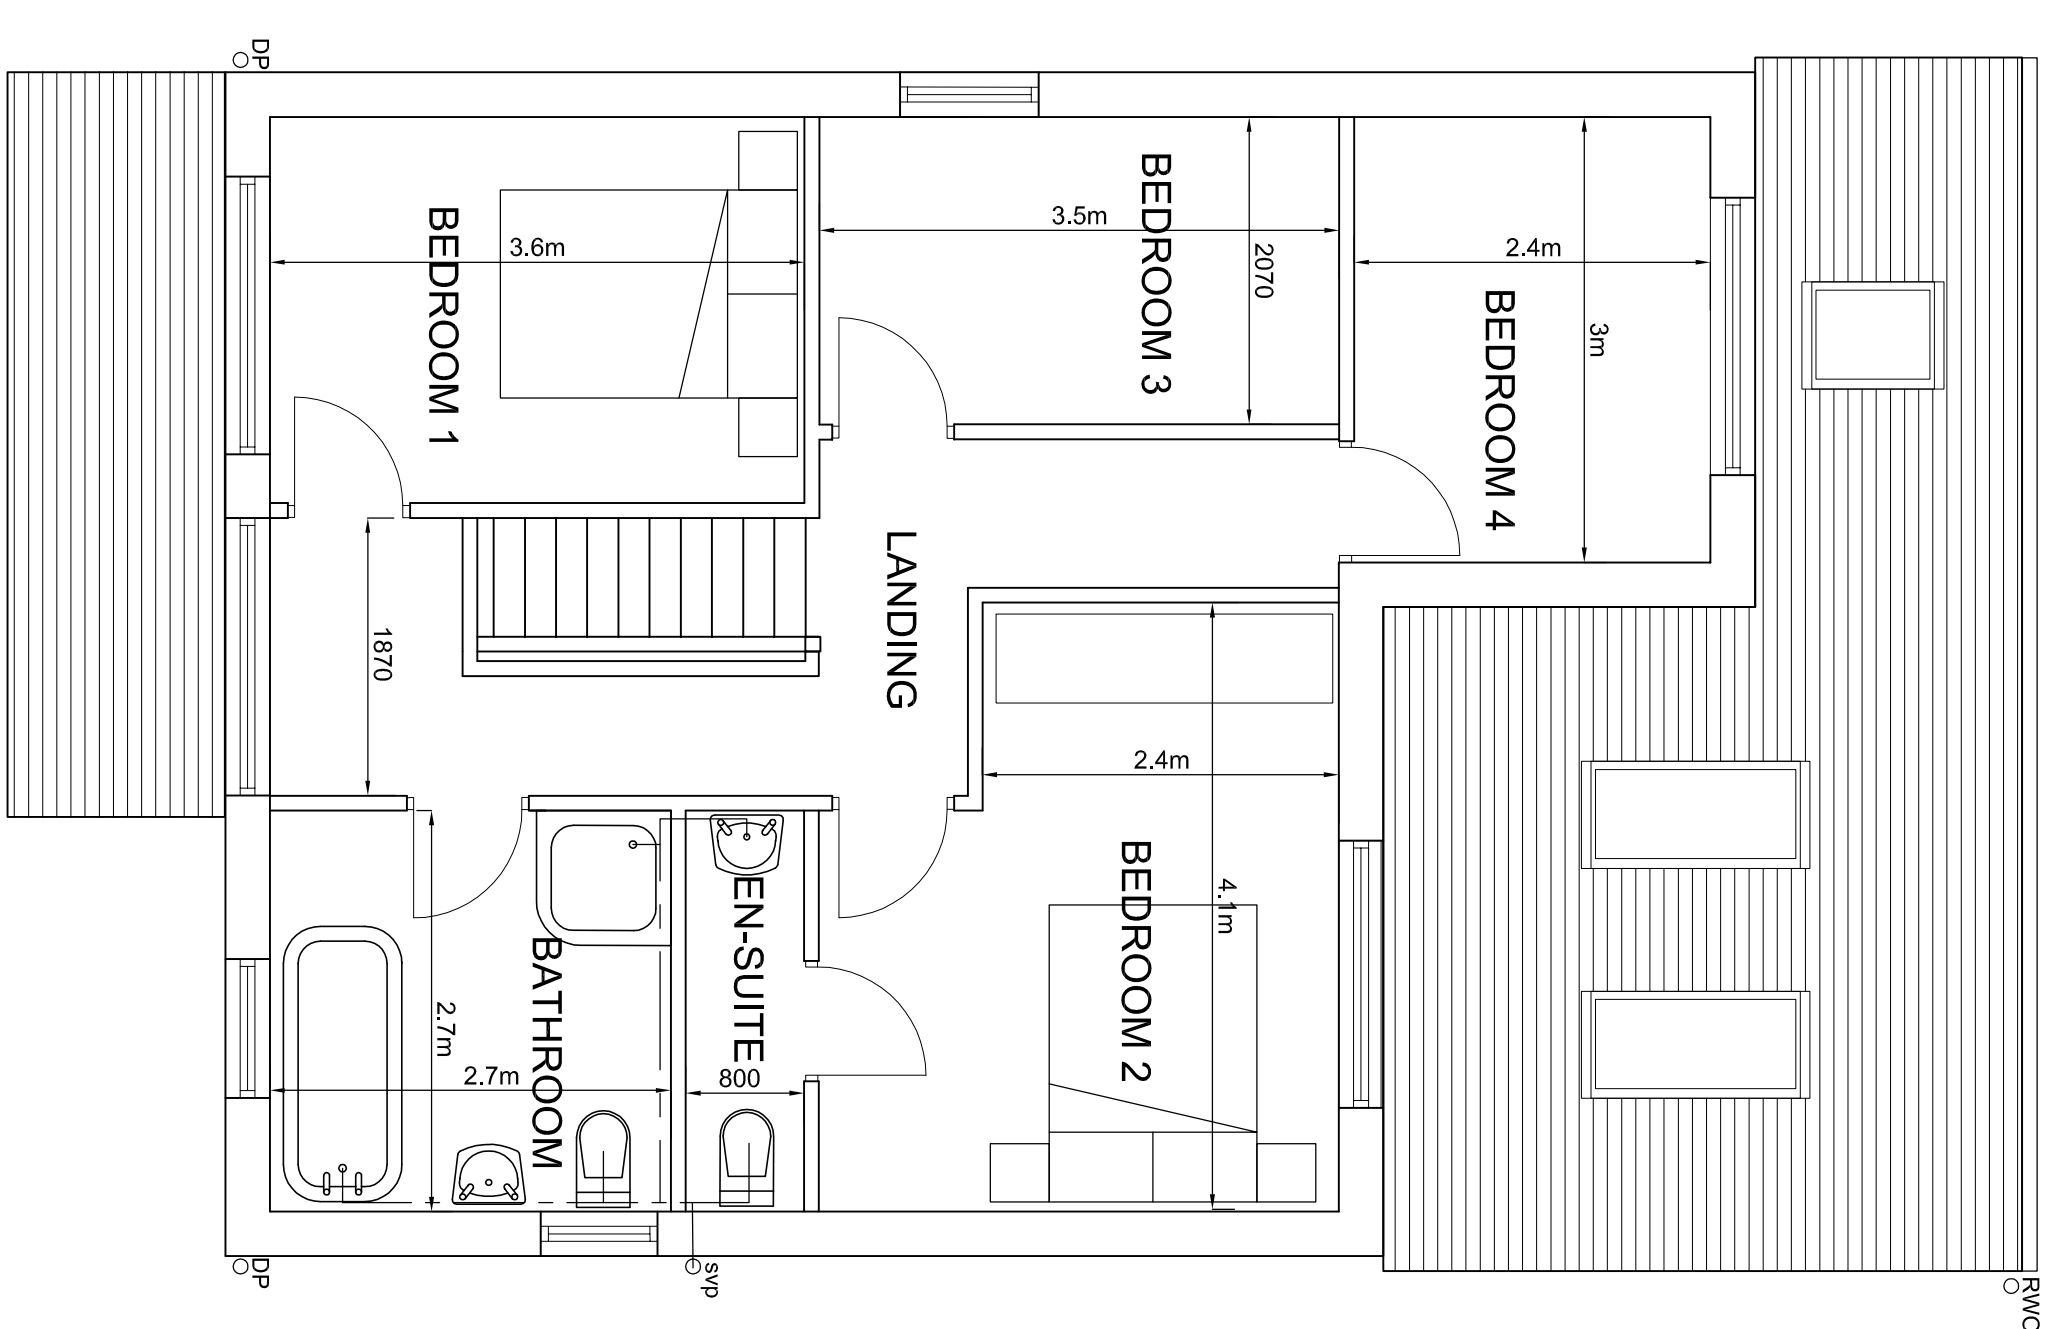

FIRST FLOOR PLAN

A 11.10.21 CLADDING REMOVED FROM
1st FLOOR REAR

BM ARCHITECTURAL DESIGNS
128 GLOSSOP ROAD
MARPLE BRIDGE
STOCKPORT SK6 5EL
email: benjamin.maguire10@gmail.com

**PROJECT: PROPOSED EXTENSIONS AT
16 BRIERFIELD DRIVE, WALMERSLEY,
BURY, BL9 5JJ.**

CLIENT: MR. PAUL HUDSON AND FAMILY

SCALE 1:50 @A1 DATE: 09/ 2021 DRAWN: BM

STATUS: **PLANNING**

DRAWING NO: **BM0921/BRIAR/PL3** REV: **A**