

This is a preliminary drawing. It is not to be used for construction or reproduction of the design without the prior written permission of the originator.

The originator shall remain responsible for any liability, loss, cost, damage or injury arising from the use of this drawing, even if the drawing is used for construction or reproduction of the design without the prior written permission of the originator.


This drawing shall be used in conjunction with all other relevant drawings, specifications and associated documentation. Any discrepancies, errors or omissions shall be the responsibility of the originator and shall not be used for construction or reproduction of the design without the prior written permission of the originator.

All dimensions are to be checked on site by the contractor prior to proceeding with any work.


Hazard Identification




ref	hazard	date

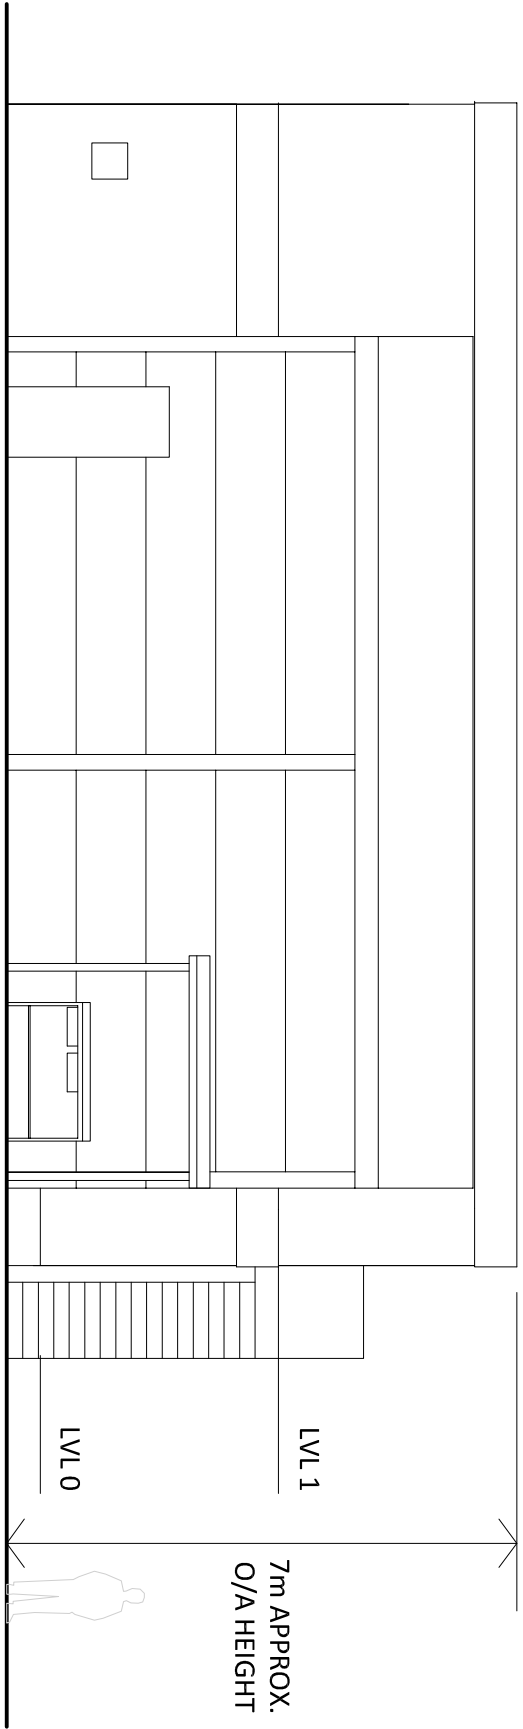


WEST FACING ELEVATION

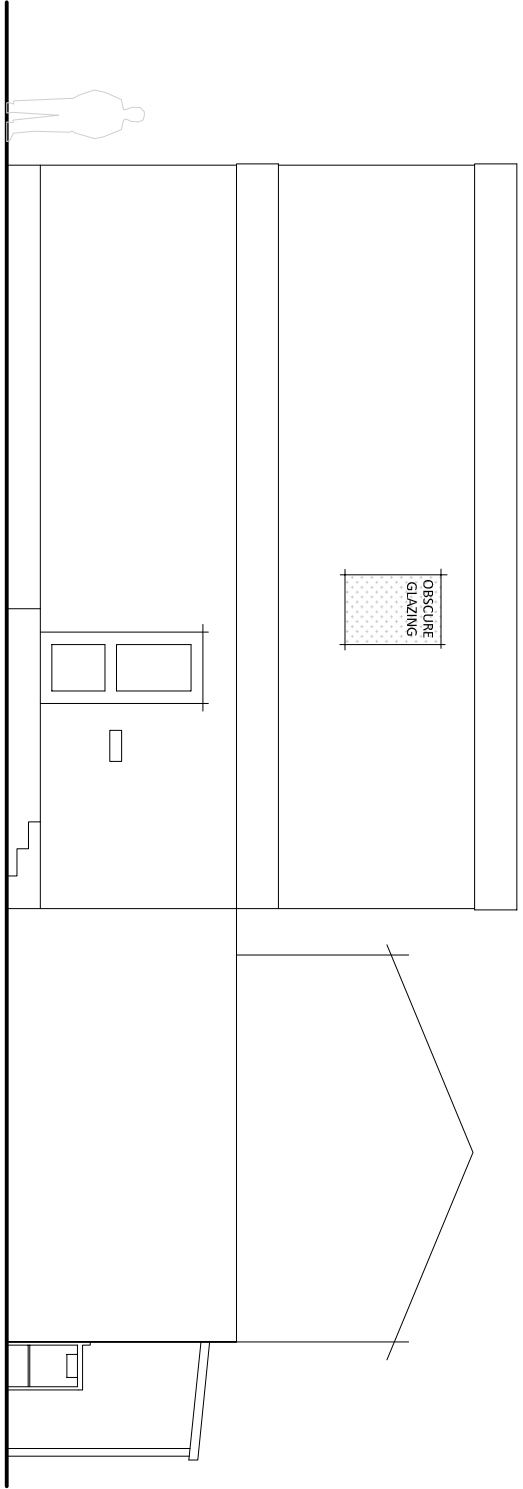

NORTH FACING ELEVATION

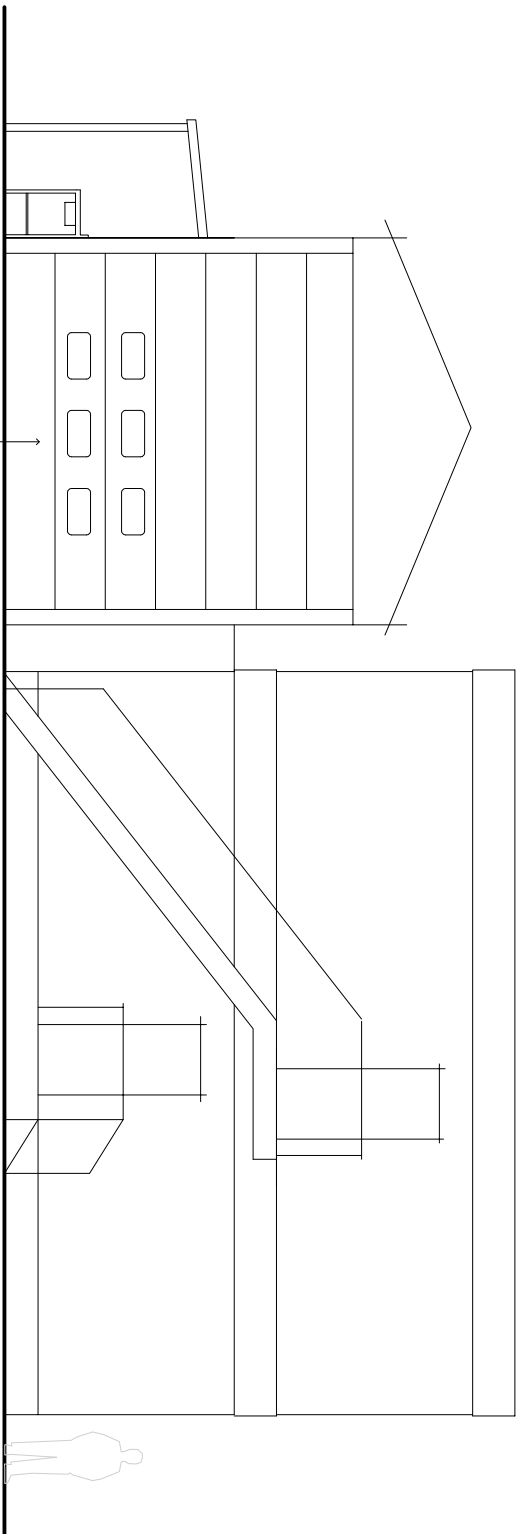

SOUTH FACING ELEVATION

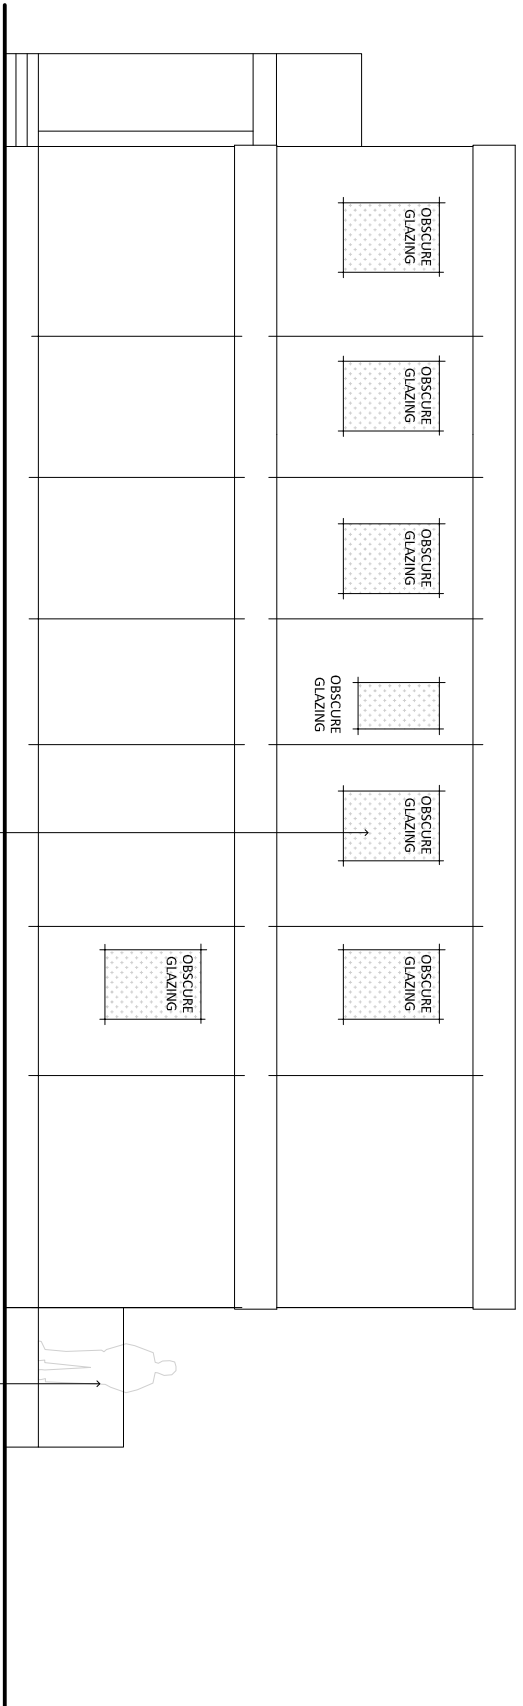

EAST FACING ELEVATION

P6	ELEVATIONS UPDATED TO REFLECT CHANGES TO THE FLOOR PLANS	JR	20.05.24
P5	EXTERNAL WASH CANOPY ADDED LATEST FLOOR PLANS	LC	12.01.24
P4	ELEVATIONS UPDATED TO REFLECT THE LATEST FLOOR PLANS	LC	06.01.24
P3	EXTERNAL WASH CANOPY ADDED LATEST FLOOR PLANS	LC	24.11.23
P2	ELEVATIONS UPDATED TO MATCH LATEST PLANS	LC	20.11.23
P1	FIRST ISSUE	ST	13.09.23
ref	revisions	by	date

B
G

S
H

Architects
Consulting Engineers
Quantity Surveyors

21 Silverwell Street
Belper
Derbyshire
T: 01294 525251
email@brashawgassandhope.co.uk
www.brashawgassandhope.co.uk

Brashaw Gass & Hope LLP


client
ISG CONSTRUCTION LTD

project
WHITEFIELD FIRE STATION

drawing
PROPOSED ELEVATIONS
TEMPORARY FIRE STATION

drawn by	ST	date	AUG 23
checked by		date	

scale
1:100

 

drawn by	WFS-BGH-02-XX-DR-A-0401	rev	P6
----------	-------------------------	-----	----