

GENERAL NOTES

THE CONTRACTOR IS ADVISED TO VISIT THE SITE PRIOR TO TENDERING & ASCERTAIN ALL LOCAL CONDITIONS & RESTRICTIONS LIKELY TO AFFECT THE PROPOSED WORKS. NO CLAIMS ARISING FROM FAILURE TO DO SO WILL BE CONSIDERED.


THIS DRAWING IS TO BE READ IN CONJUNCTION WITH ALL OTHER DRAWINGS, SCHEDULES & SPECIFICATIONS RELATING TO THE PROJECT AND ANY DISCREPANCIES NOTIFIED TO THE CONTRACT ADMINISTRATOR IMMEDIATELY.

THE CONTRACTOR IS TO CHECK ALL DIMENSIONS ON SITE PRIOR TO COMMENCING WORKS OR ORDERING ANY MATERIALS. DO NOT SCALE OFF DRAWINGS.

ALL WORKMANSHIP AND MATERIALS TO COMPLY WITH BUILDING REGULATIONS, BS STANDARDS, AND ALL OTHER RELEVANT STANDARDS, INSTRUCTIONS, AGREEMENT CERTIFICATES ETC. ALL MATERIALS SHALL BE SUITABLE FOR PURPOSE.

THE CONTRACTOR IS TO MAKE GOOD ALL WORKS DISTURBED.

THE CONTRACTOR TO COMPLY WITH CDM REGULATIONS AND HEALTH AND SAFETY REQUIREMENTS WHERE APPROPRIATE.

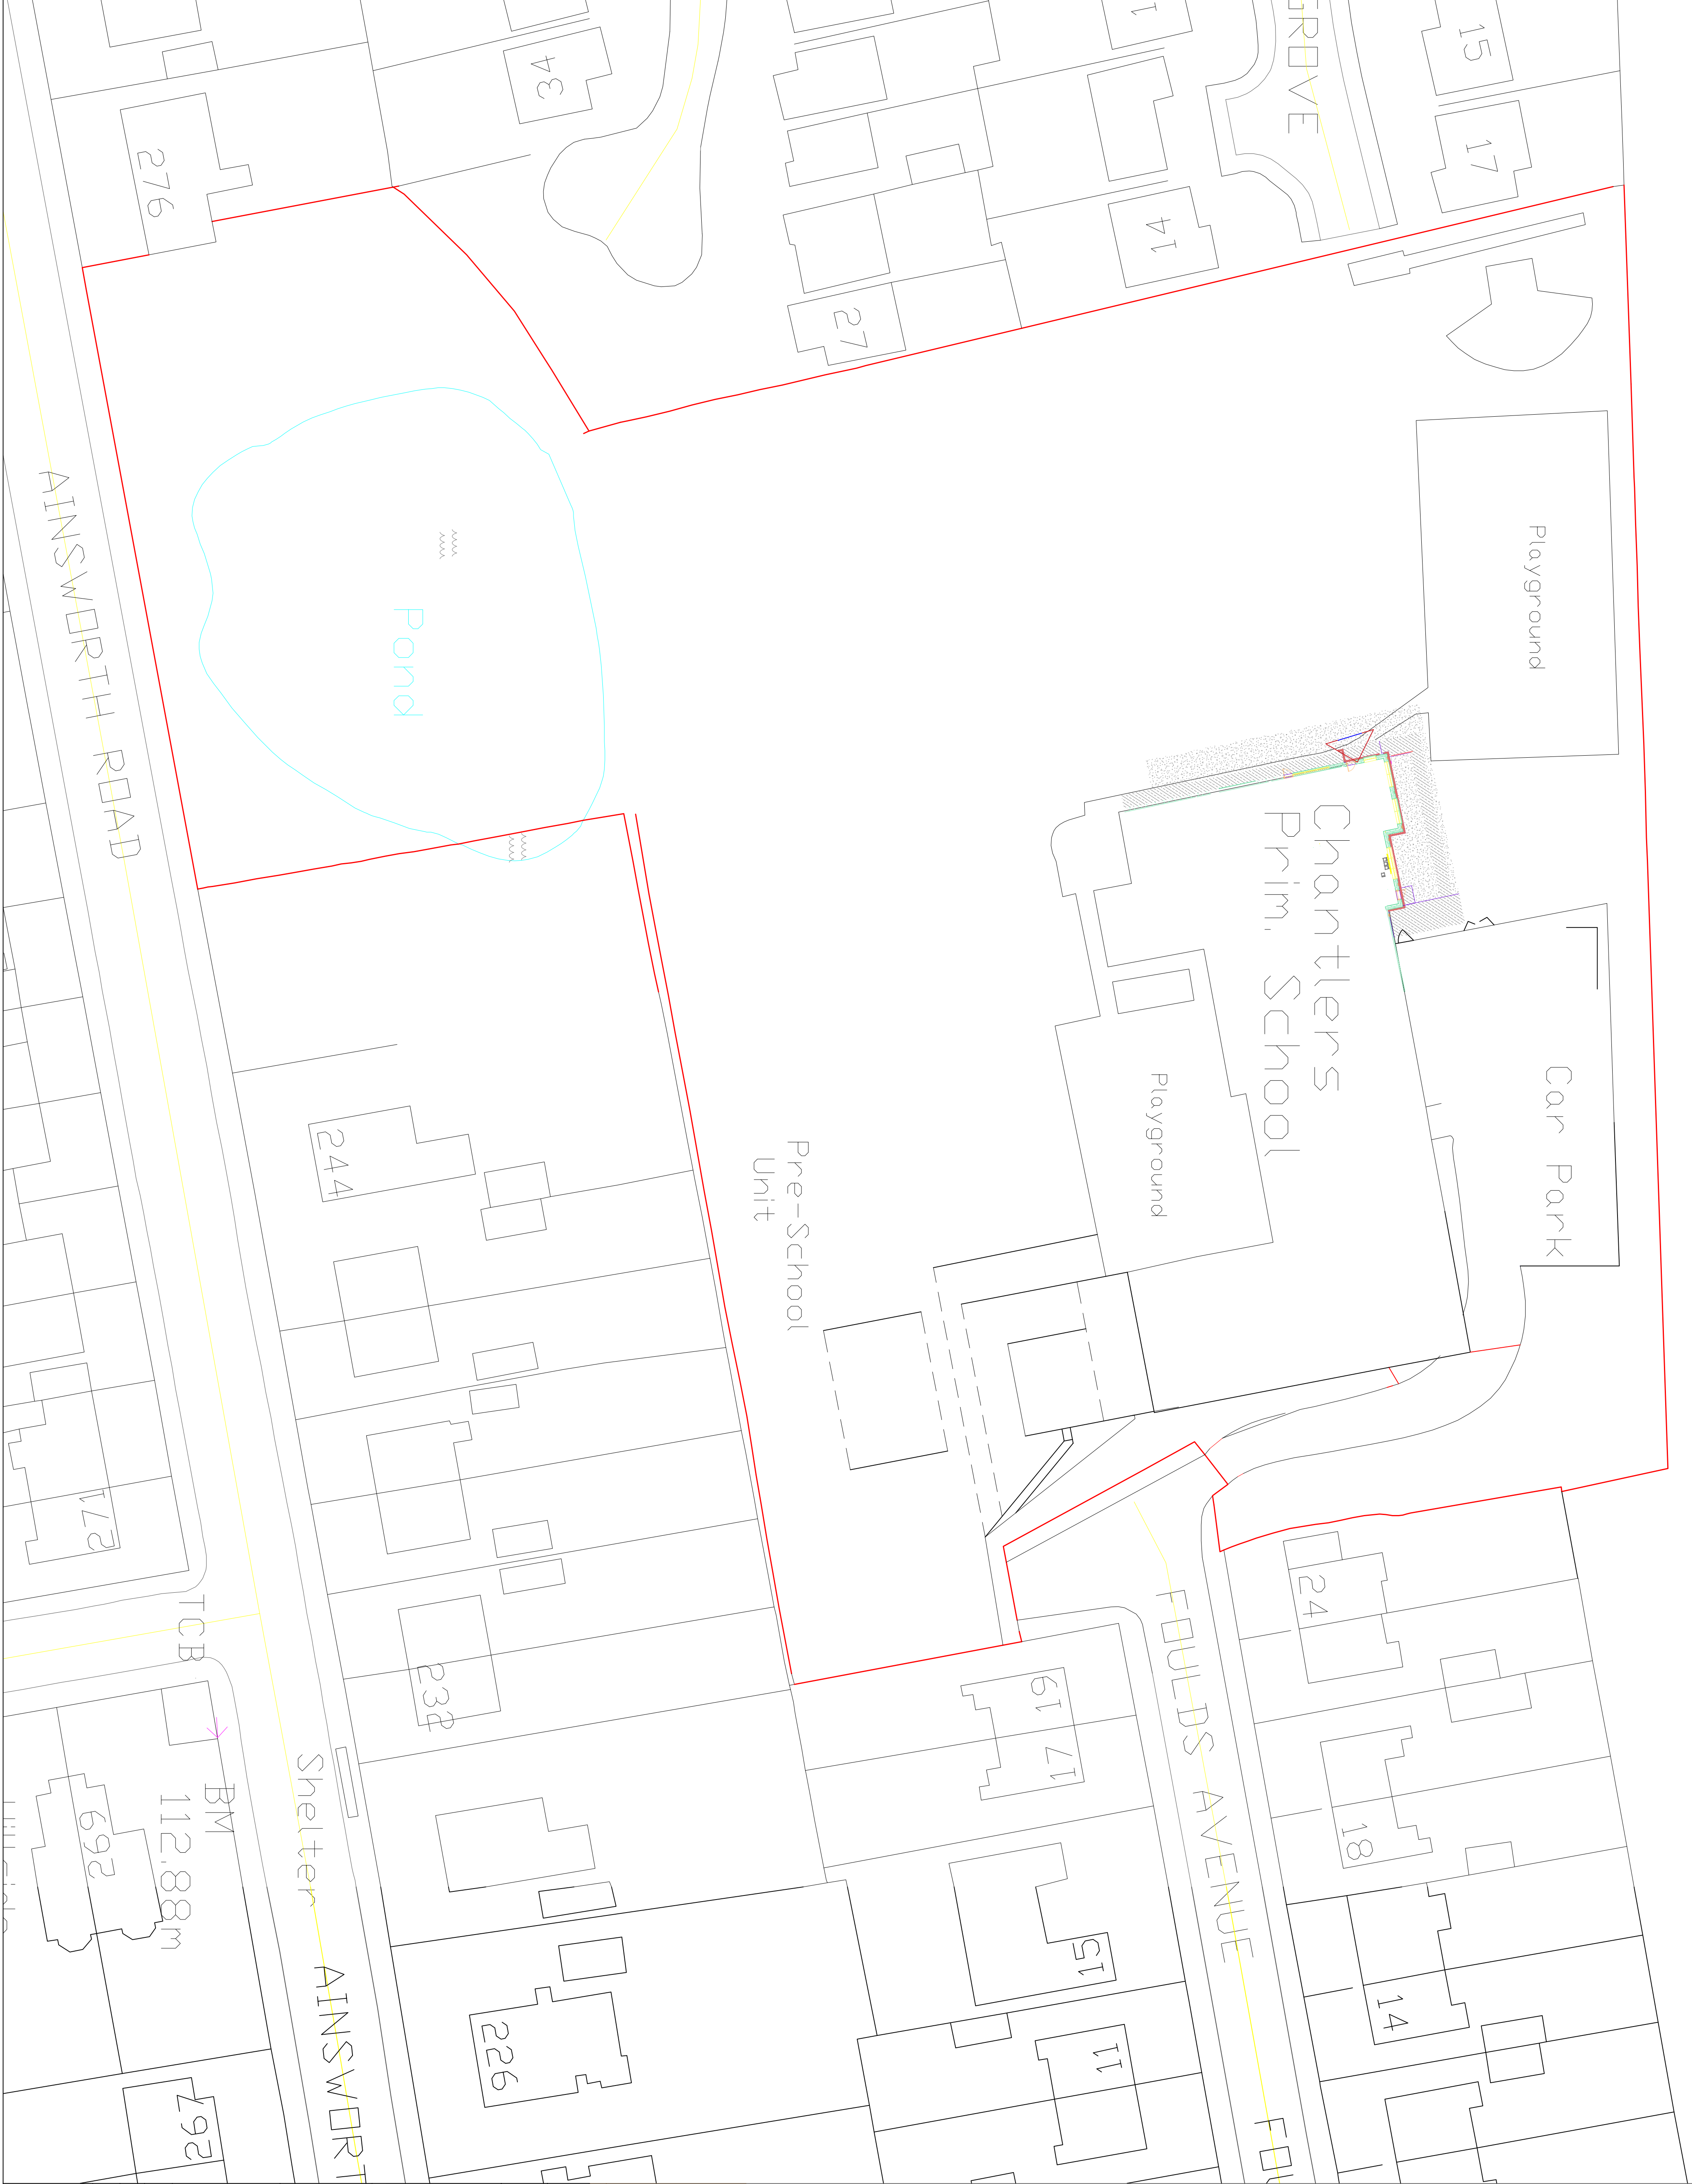

REV	DESCRIPTION	DATE
-----	-------------	------

" Planning" Issue

This design/document has been prepared by Bury MBC Architectural Services Section. It is for informational purposes only and does not constitute a contract. No liability is accepted for any use other than the use originally intended.

Operational Services
Architectural Section
Building Surveying



Room 7, Ground floor, Bury Town Hall,
Knockley Street, Bury, Lancs. BL9 9SW
Tel: 017893 189173
Web: www.bury.gov.uk

Bury | President | Executive | Remembrance | Tootington | Whitefield

PROJECT TITLE:
CHANTLERS PRIMARY SCHOOL, FOULDS AVENUE,
BURY

DRAWING TITLE:

SCHOOL SITE PLAN 2024 (Showing re-roofing
, two extensions 2023/24 & 2007 extension)

DRAWN BY:	K.B.	DATE:	17.12.2024	ISSUE NUMBER:	
CHECKED BY:		DATE:		DATE OF ISSUE:	
SCALE:	1:300 @ A1				

DRAWING NUMBER:

KB 22305 SITE PLAN DOC 'A'