


ERECTION OF INFILL DWELLING TO PREVIOUSLY DEVELOPED STABLE USE TO THE NORTH OF TITUS COTTAGE, 57 BRADLEY FOLD ROAD, AINSWORTH~




PROPOSED FRONT/WEST ELEVATION (1:100)



PROPOSED REAR/EAST ELEVATION (1:100)

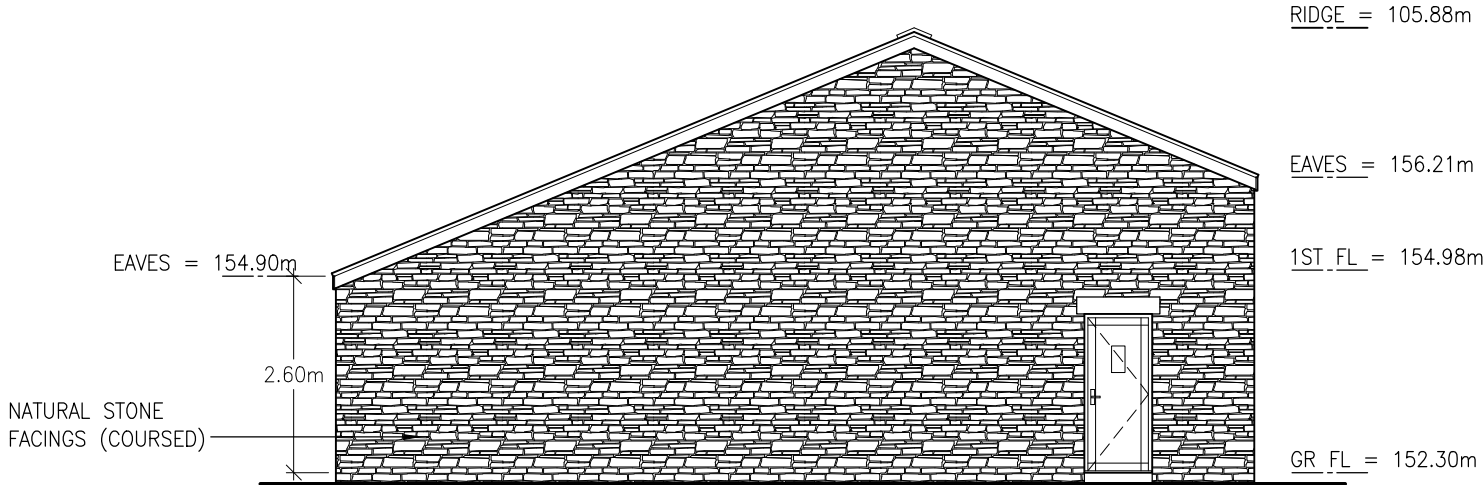

PROPOSED SIDE/NORTH ELEVATION (1:100)

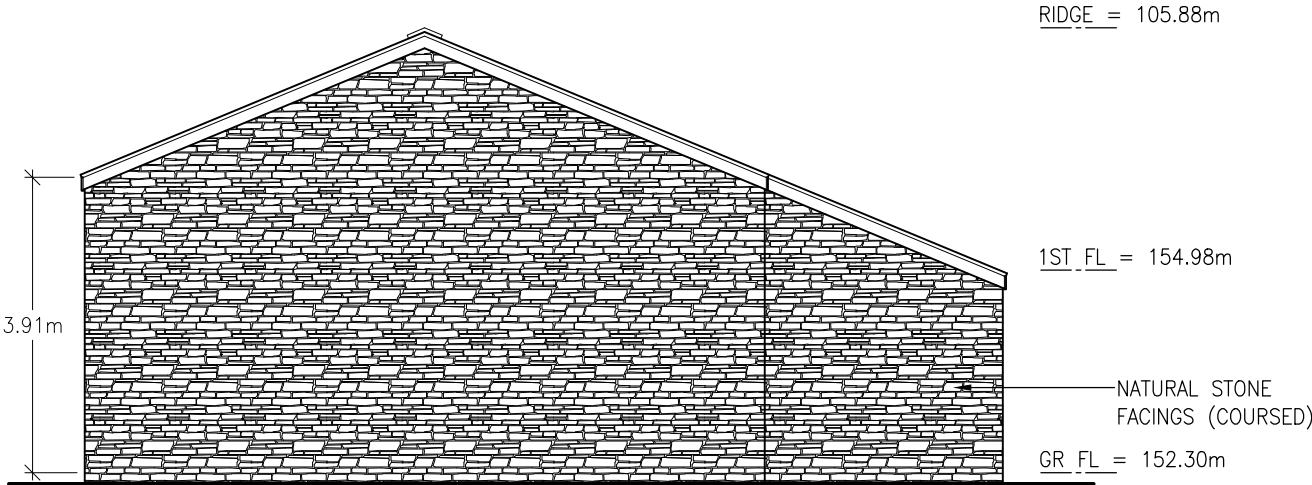

PROPOSED SIDE/SOUTH ELEVATION (1:100)

THIS DRAWING REMAINS THE PROPERTY OF JPE CONSULTANCY LIMITED AND MAY NOT BE COPIED WITHOUT PRIOR CONSENT.

Notes	Notes	Amendments	Project								
		A 27.02.25 JPE AMENDMENTS MADE TO FRONT AND REAR ELEVATIONS AT REQUEST OF LPA WITH NUMBER OF WINDOWS REDUCED (2 WINDOWS REMOVED TO FRONT ELEVATION), WIDTH OF LANDING WINDOW AND REAR DINING ROOM WINDOW & BI-FOLD DOORS REDUCED, AND 4 ROOF LIGHTS REMOVED. WIDTH OF ALL ROOF LIGHTS REDUCED (78cm to 55cm WIDTH).	Title ERECTION OF INFILL DWELLING TO PREVIOUSLY DEVELOPED STABLES USE TO THE NORTH OF TITUS COTTAGE, 57 BRADLEY FOLD ROAD, AINSWORTH, BOLTON, BL2 5QR~ Client MR C. HALLIWELL Dwg. No. 23/1304/203A – PROPOSED ELEVATIONS <table><tr><th>Date</th><th>Plot Scale</th><th>Drawn by</th><th>Status</th></tr><tr><td>30.08.2024</td><td>A3@1:100</td><td>JPE</td><td>PLANNING</td></tr></table> JPE CONSULTANCY LIMITED ARCHITECTURAL DESIGN & PLANNING 9 Woodend Drive, Stalybridge, Cheshire. SK15 2SF Telephone 07875 627 988 jim@jpeconsultancy.co.uk	Date	Plot Scale	Drawn by	Status	30.08.2024	A3@1:100	JPE	PLANNING
Date	Plot Scale	Drawn by	Status								
30.08.2024	A3@1:100	JPE	PLANNING								