



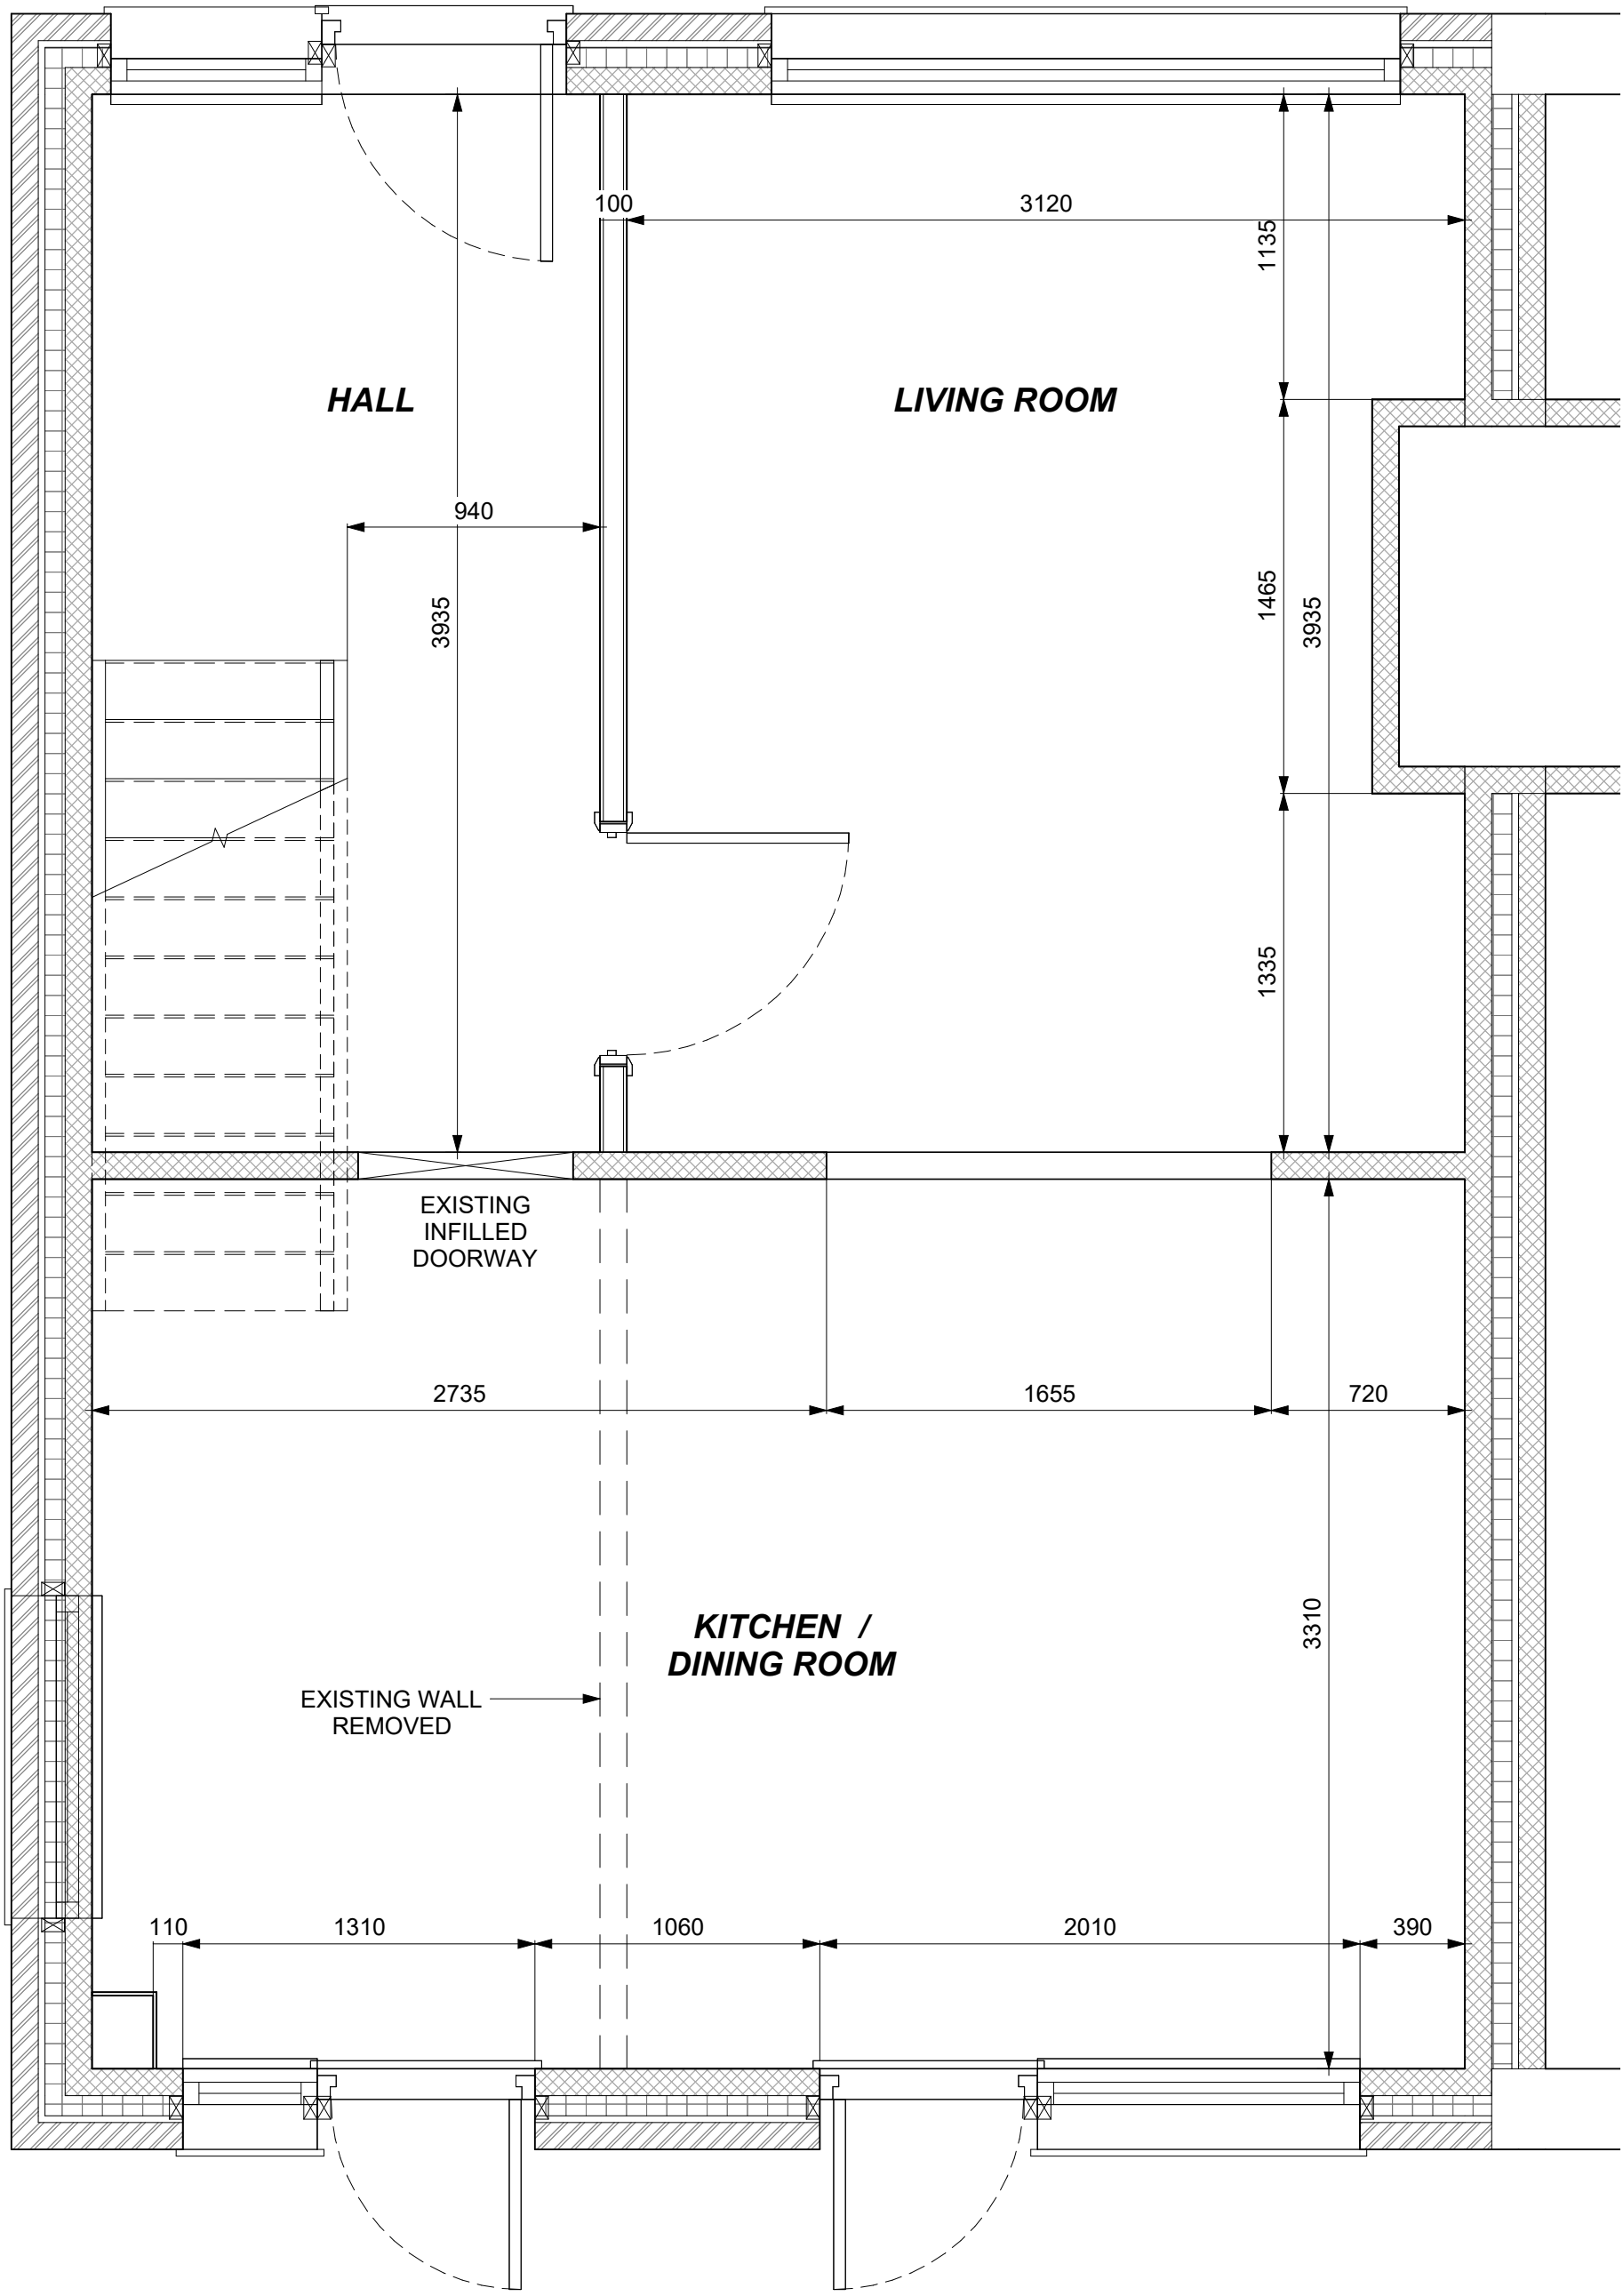

1 EXISTING GROUND FLOOR -
GENERAL ARRANGEMENT
1 : 25

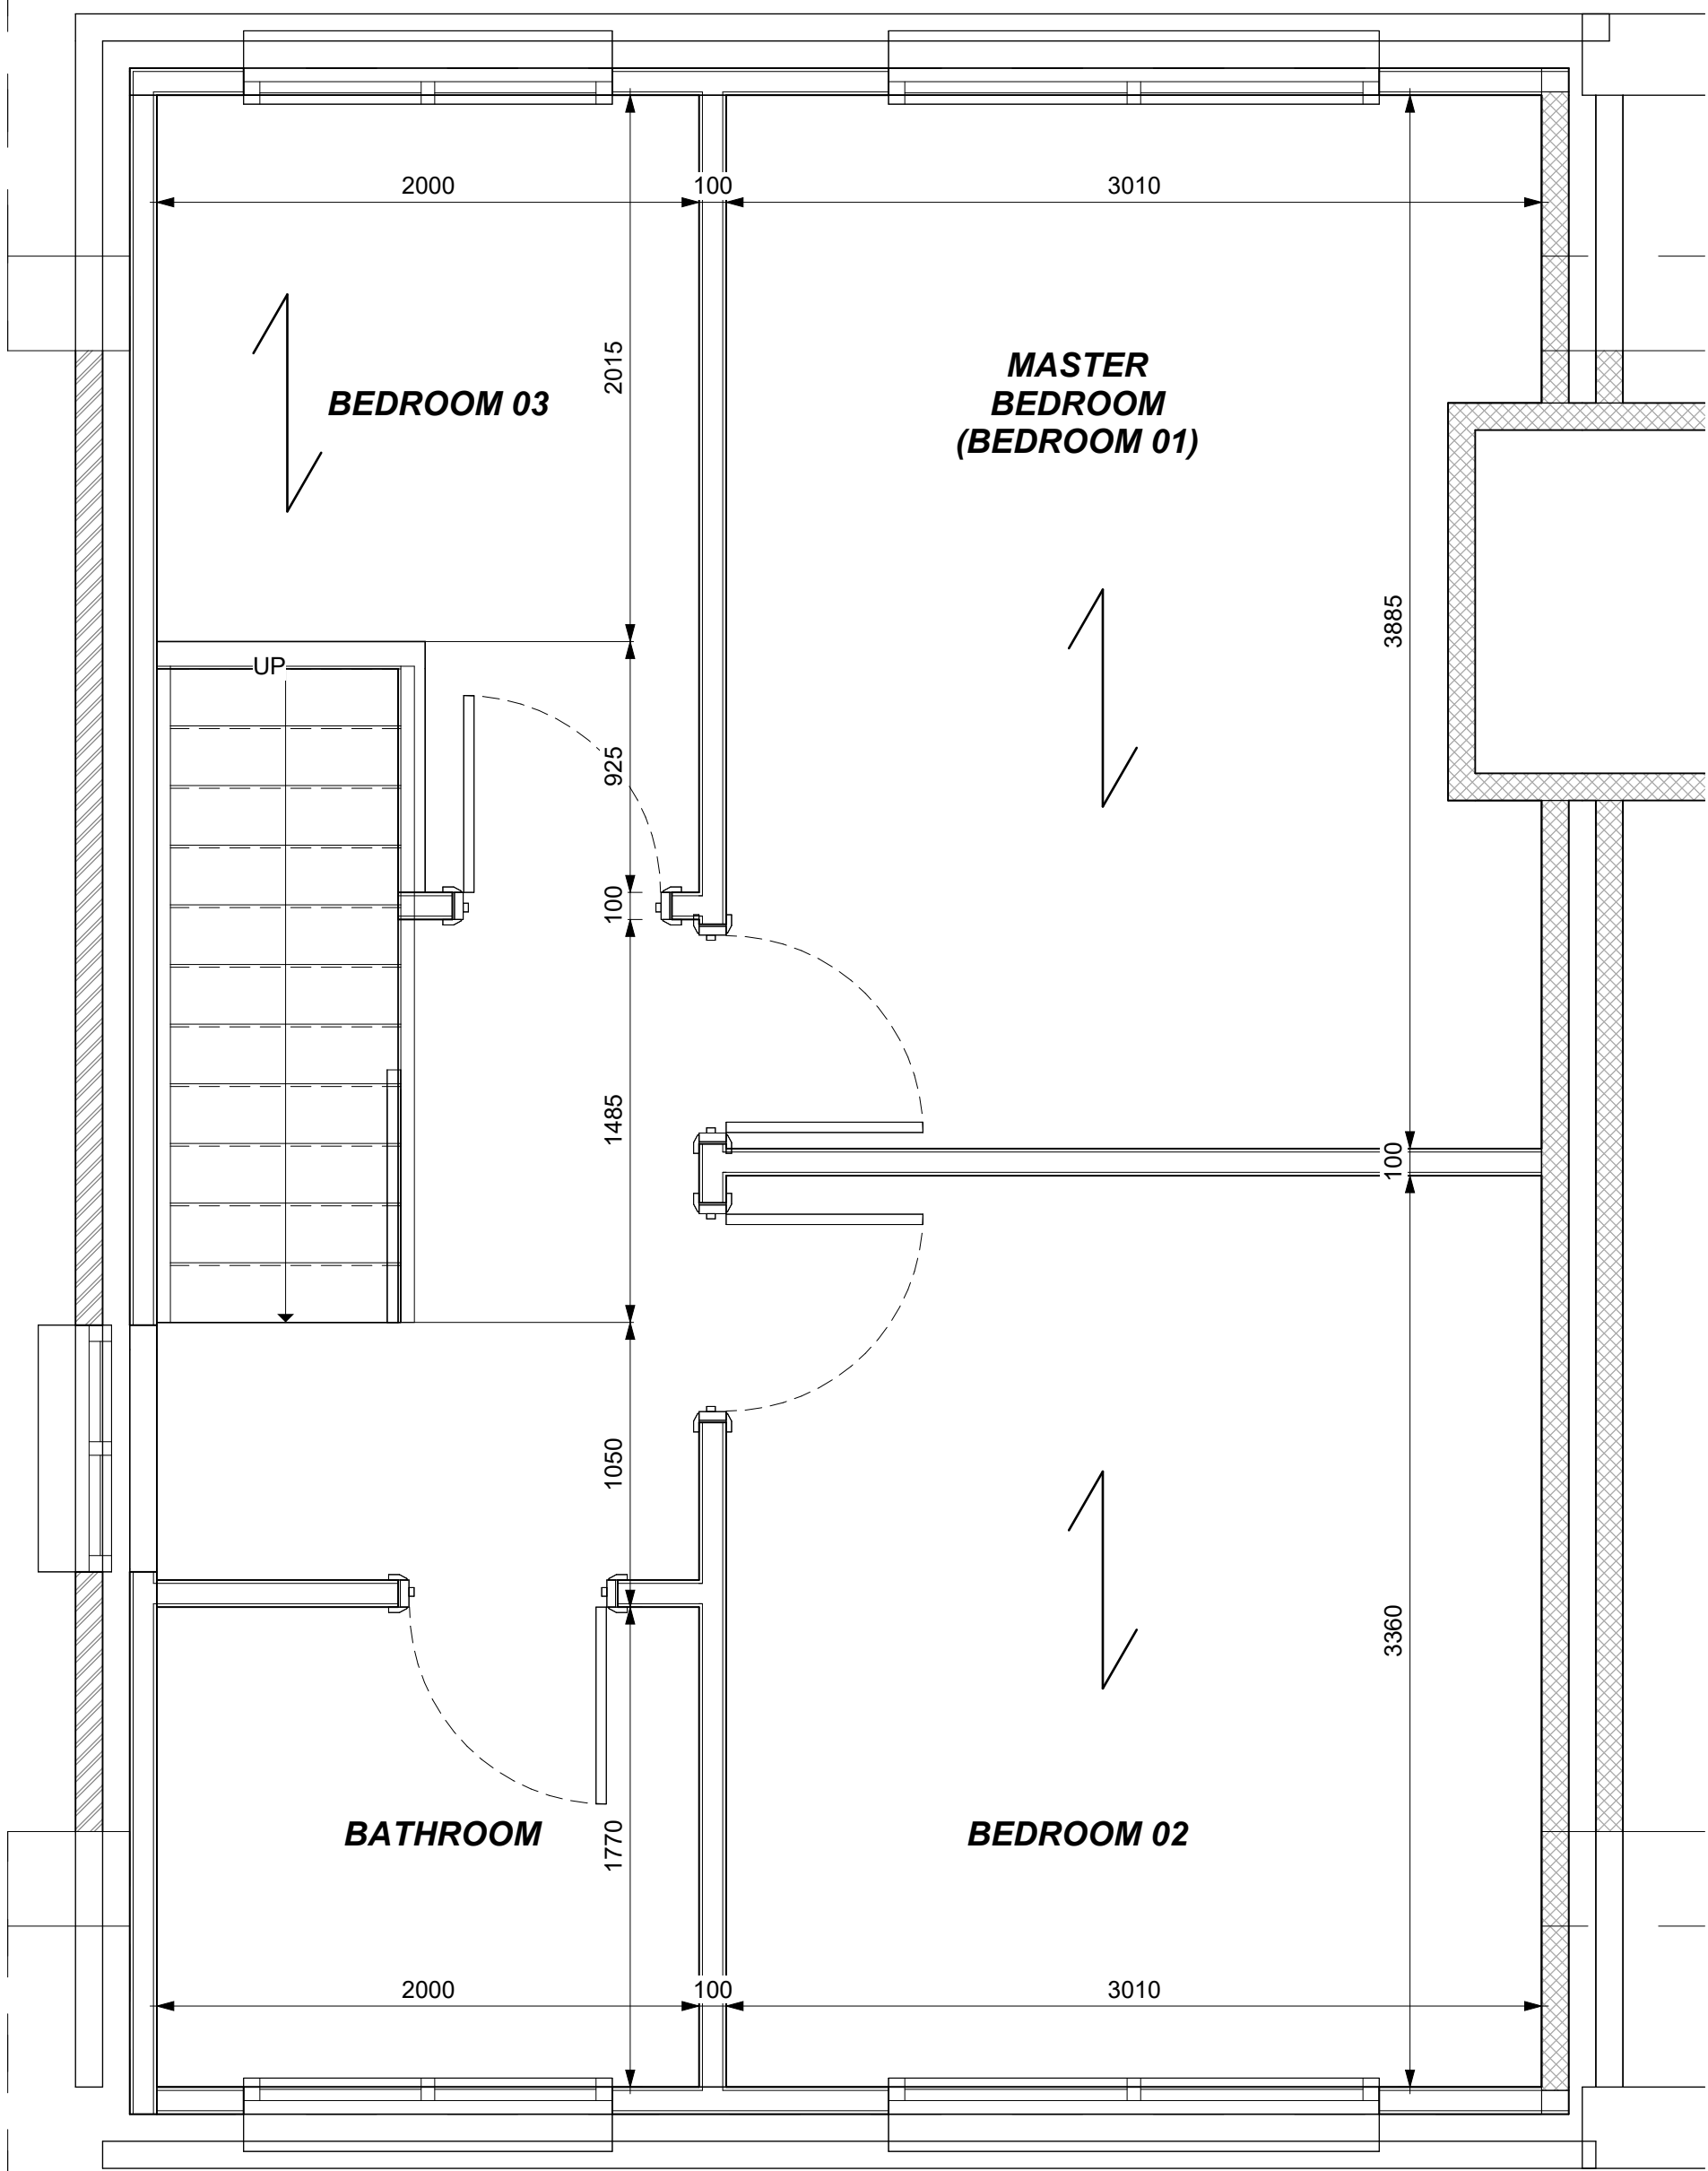

2 EXISTING FIRST FLOOR -
GENERAL ARRANGEMENT (TIMBER CONSTRUCTION)
1 : 25

- NOTES :**
1. IF THIS DRAWING HAS BEEN RECEIVED ELECTRONICALLY IT IS THE RECIPIENTS RESPONSIBILITY TO PRINT THE DOCUMENT TO THE CORRECT SCALE.
 2. ALL DIMENSIONS ARE IN MILLIMETRES UNLESS STATED OTHERWISE. IT IS RECOMMENDED THAT INFORMATION IS NOT SCALED OFF THIS DRAWING.
 3. THIS DRAWING SHOULD BE READ IN CONJUNCTION WITH ALL OTHER RELEVANT DRAWINGS AND SPECIFICATIONS.
 4. ANY DISCREPANCIES NOTED ON SITE ARE TO BE REPORTED TO THE ENGINEER IMMEDIATELY.

LEGEND

← DENOTES SPAN DIRECTION OF EXISTING
TIMBER FLOOR JOISTS

P1	PRELIMINARY ISSUE	25.02.25	JF
REV.	DESCRIPTION	DATE	DRW. CHK.
CLIENT INFORMATION			
MR. & MRS. RHODES			
APPOINTED PARTY LOGO / INFORMATION			
PROJECT			
82 BOOTH WAY, TOTTINGTON, BURY, BL8 3 JW			
TITLE			
EXISTING FLOOR PLANS			
STATUS		PURPOSE OF ISSUE	
S1		FOR COMMENTS	
DRAWN BY	CHECKED BY	DATE	
JF	LS	FEB. '25	
SCALE (@ A1)		PROJECT No.	
1 : 25		82BW	
FILE DRAWING No.			REV.
82BW-HPD-S1-XX-DR-A-0400			P1

Preliminary Issue - For Discussion Purposes Only