



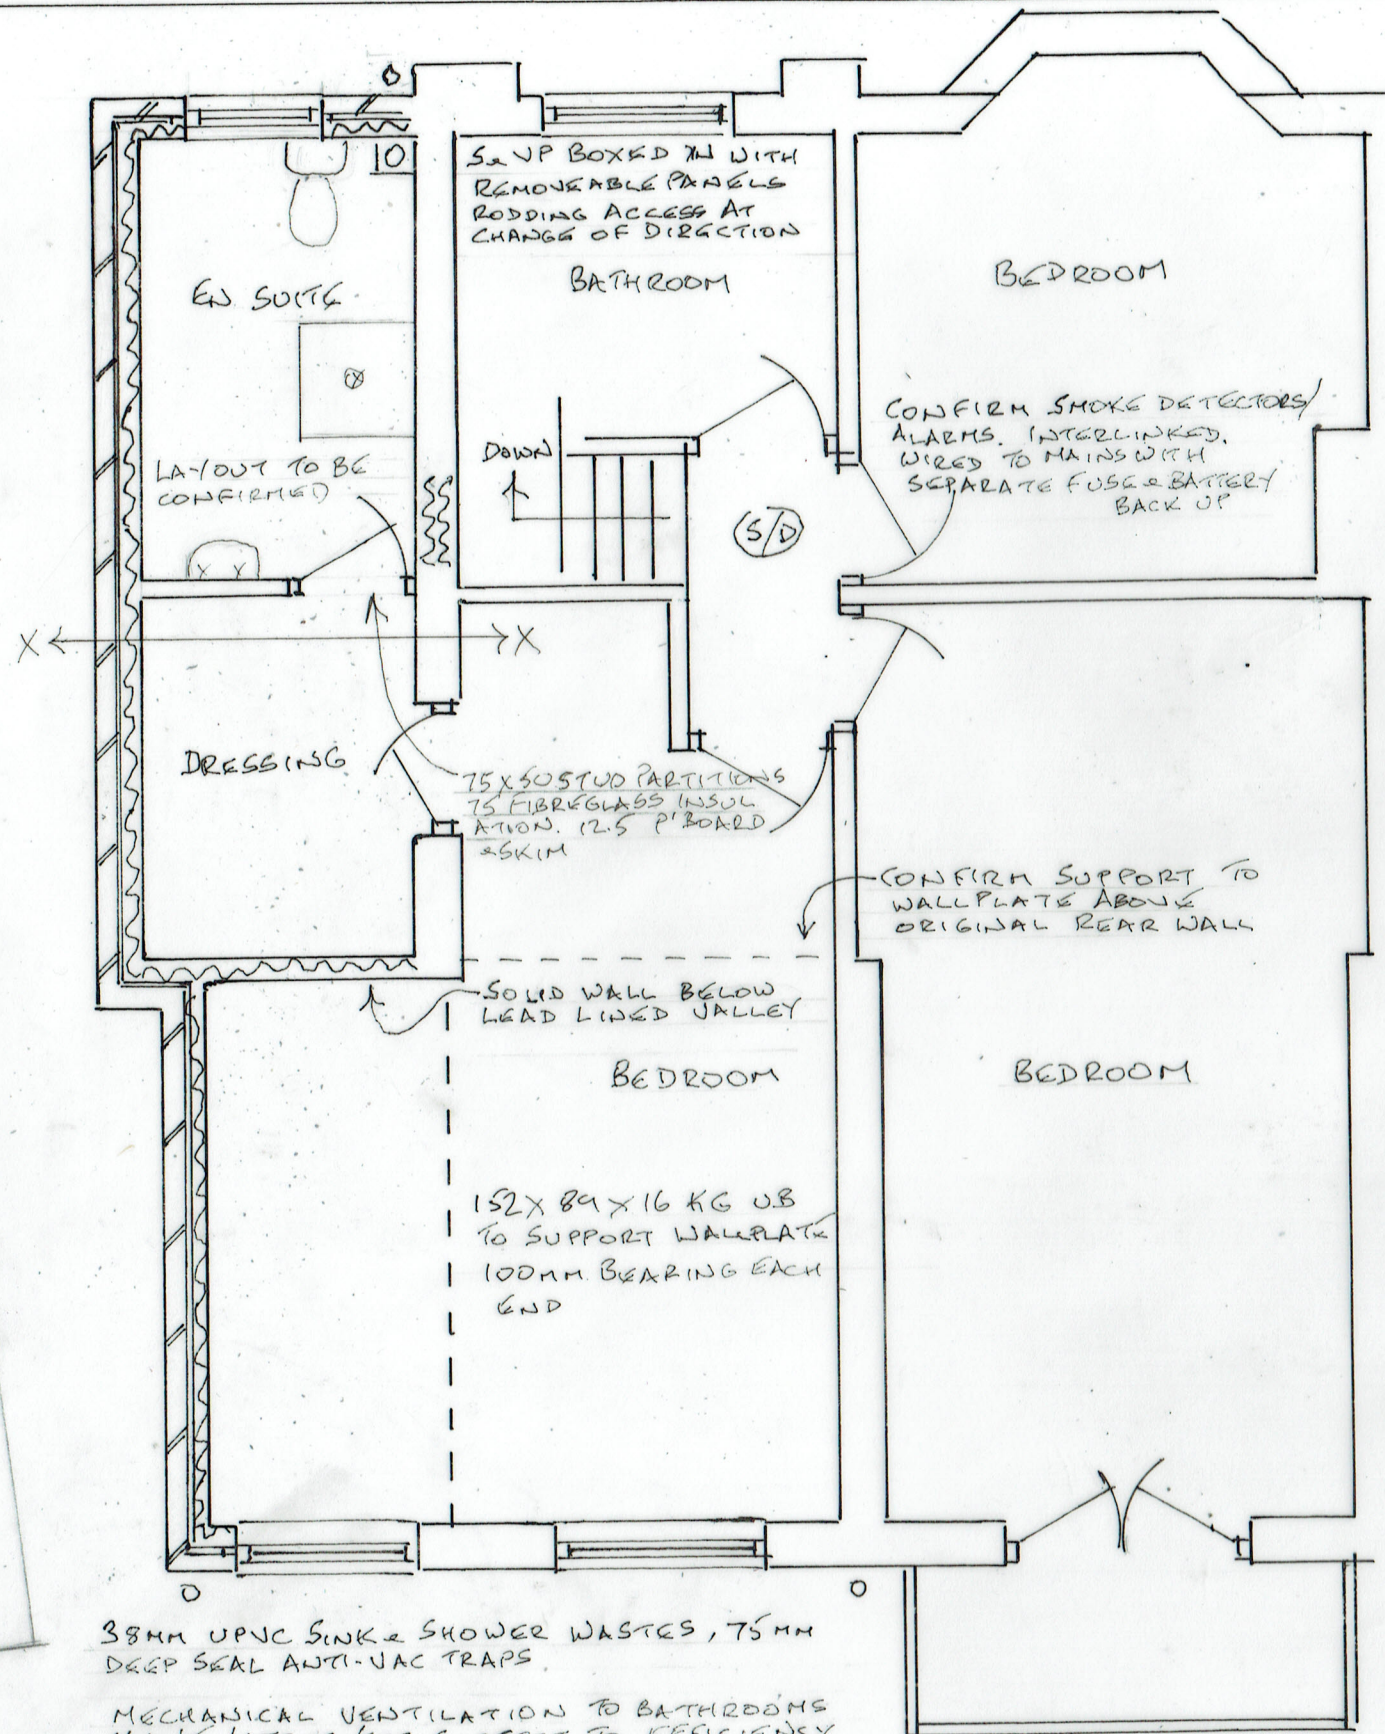

38MM UPVC SINK & SHOWER WASTES, 75MM DEEP SEAL ANTI-VAC TRAPS.

MECHANICAL VENTILATION TO BATHROOMS MID 15 LITRES/SEC SUBJECT TO EFFICIENCY TEST. 20 MINUTE OVER-RUN. KITCHEN & UTILITY 60 LITRES/SEC.

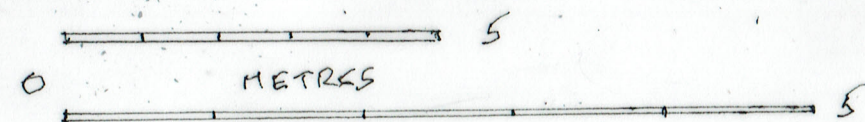

SCALE 1:50 & 1:100 @ A3




REAR ELEVATION

TILES TO MATCH EXISTING

BRICKWORK TO MATCH EXISTING

WHITE UPVC WINDOWS TO MATCH EXISTING

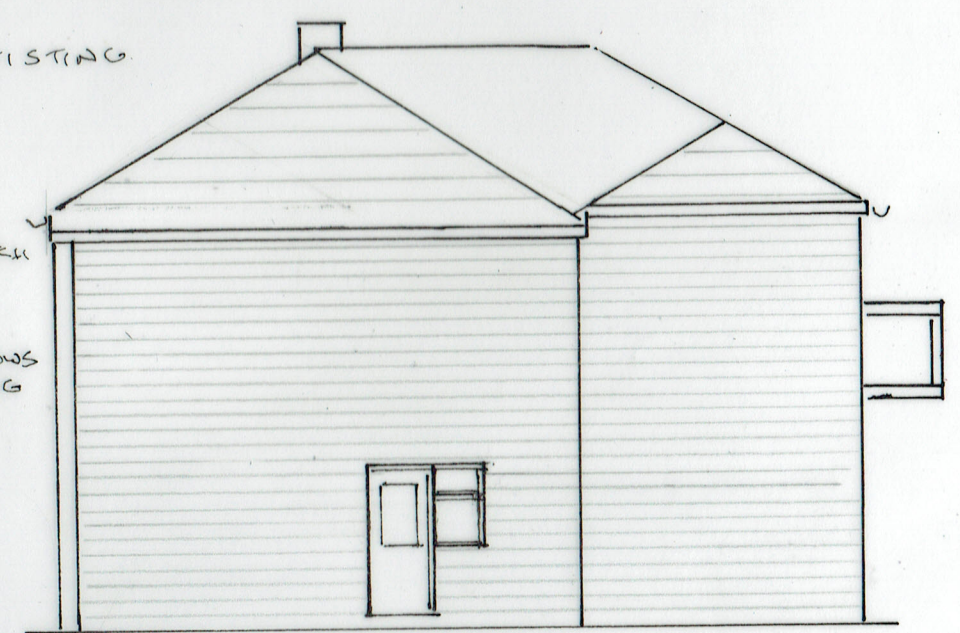

SIDE ELEVATION

9A PROPOSED FIRST FLOOR PLAN

23/11/2020

REDRAWN, ENLARGED

16/225/09A

TWO STOREY EXTENSION AT SIDE
185 PARKHILLS ROAD, BURY BL9 9AF