




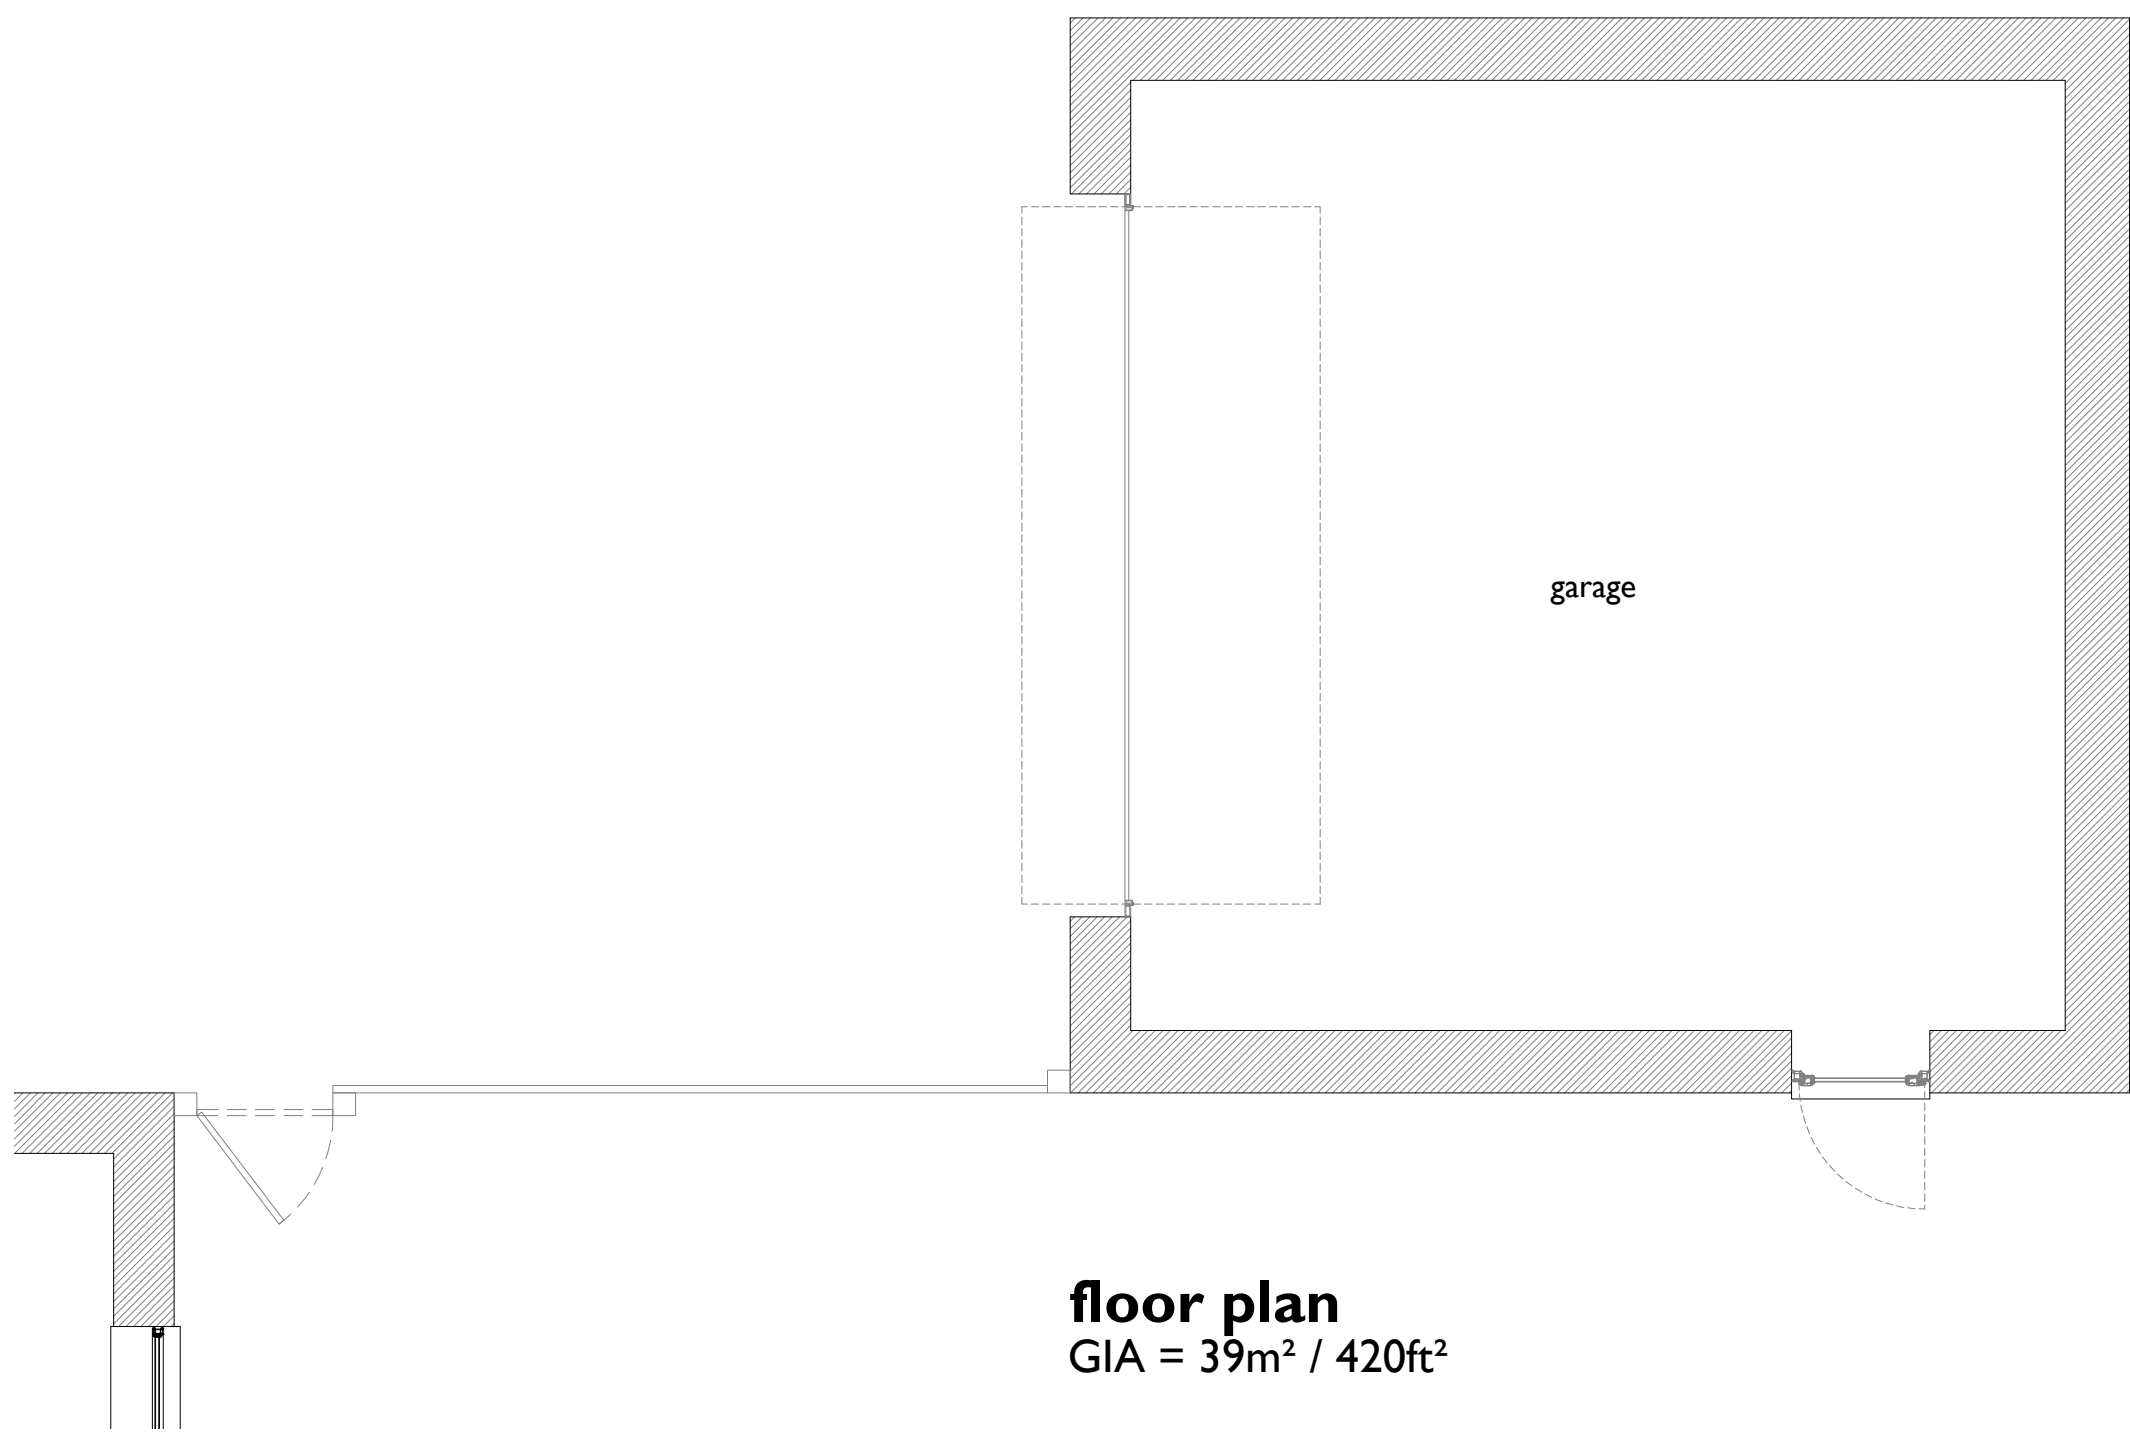


floor plan
GIA = 39m² / 420ft²

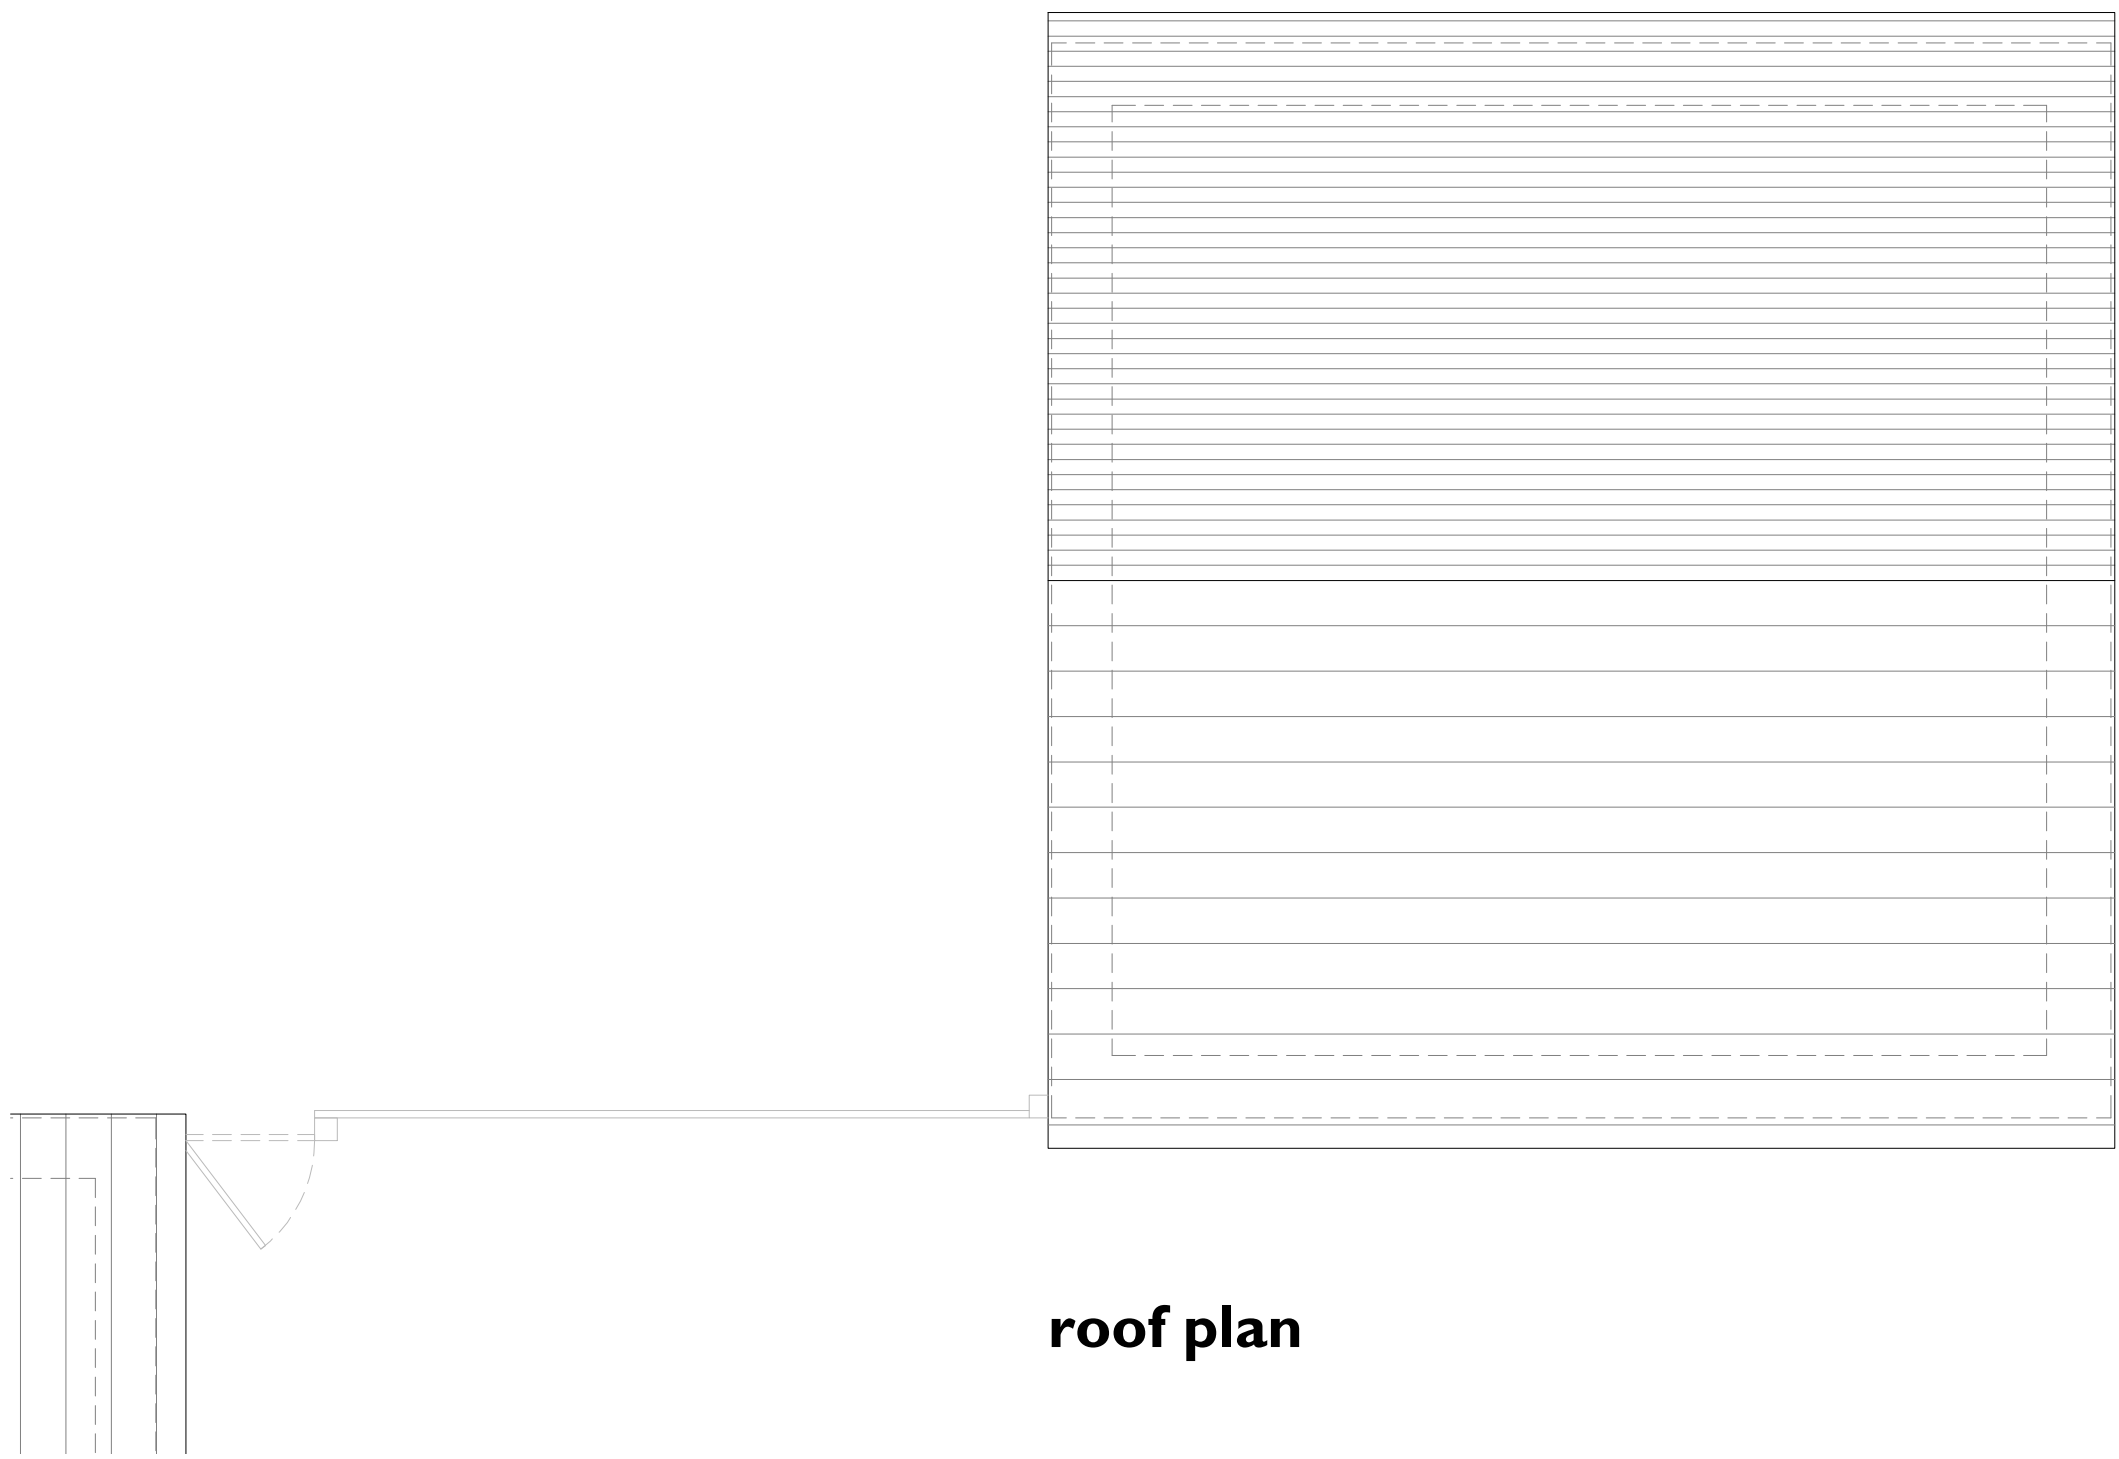


roof plan

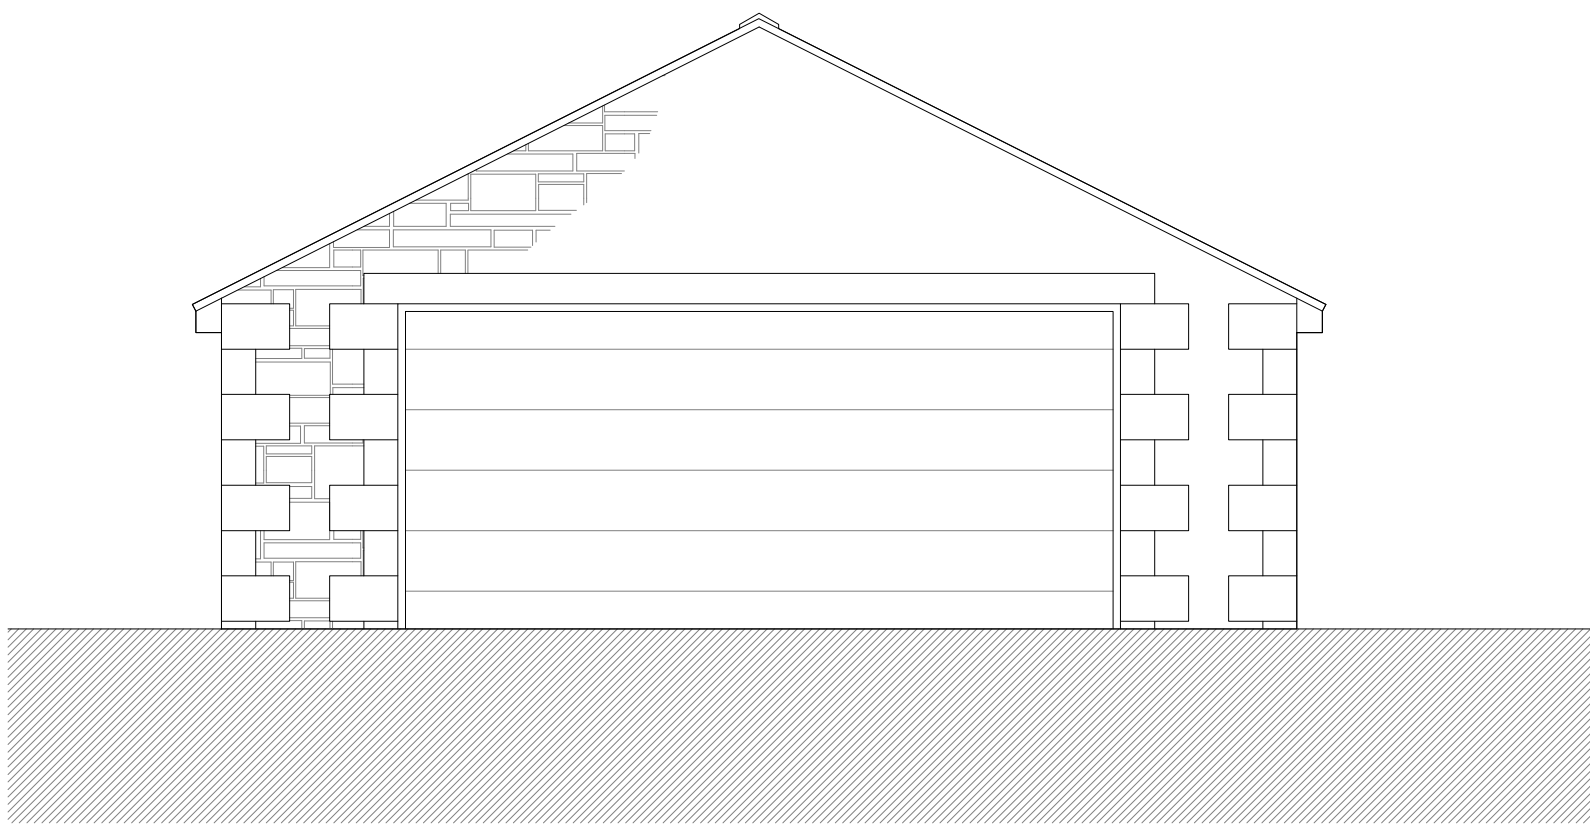


west facing elevation

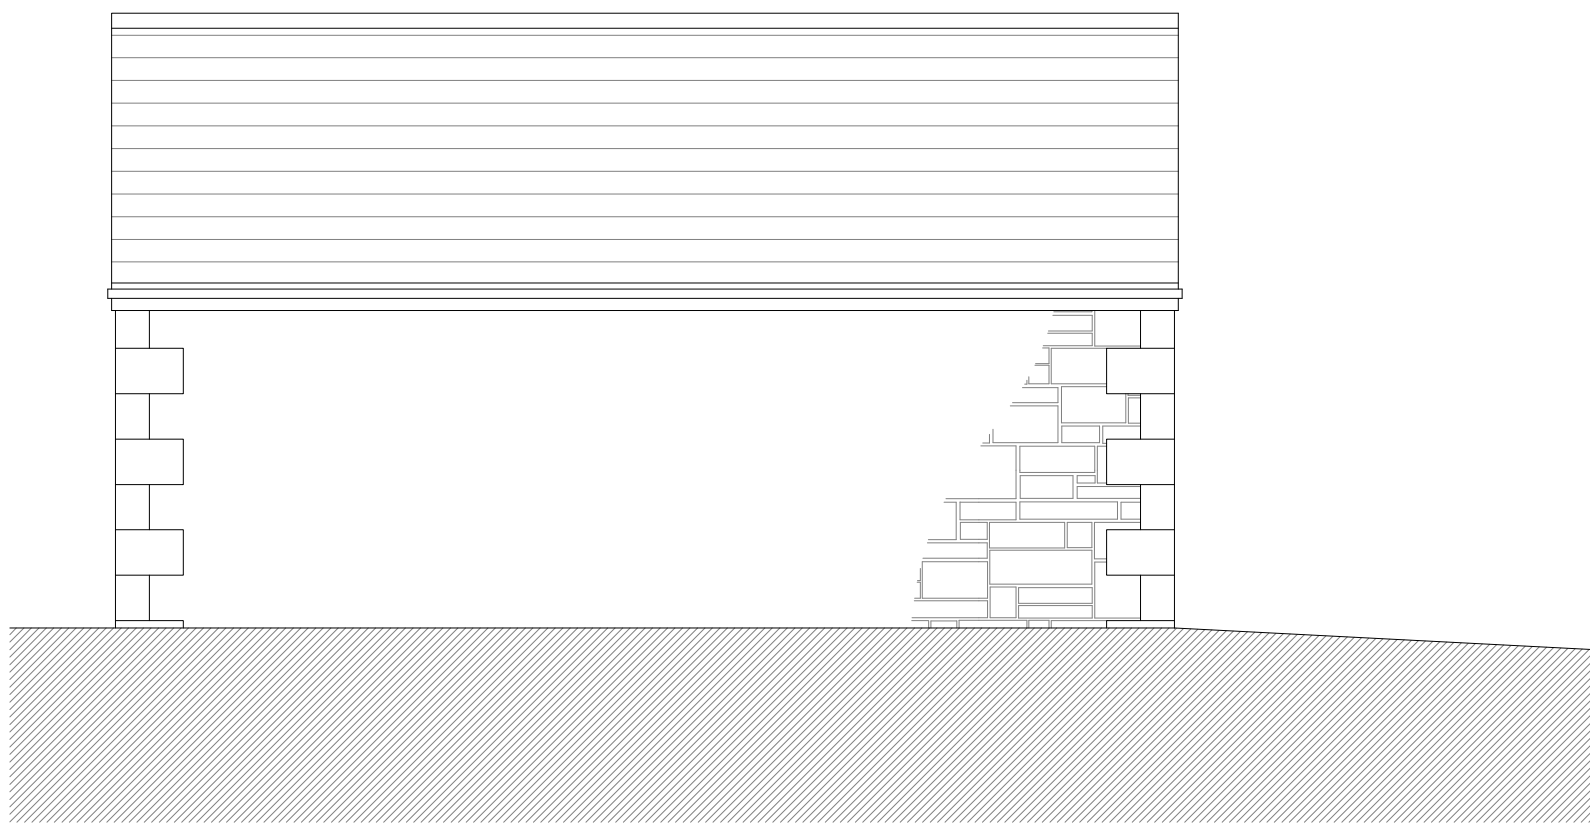

north facing elevation

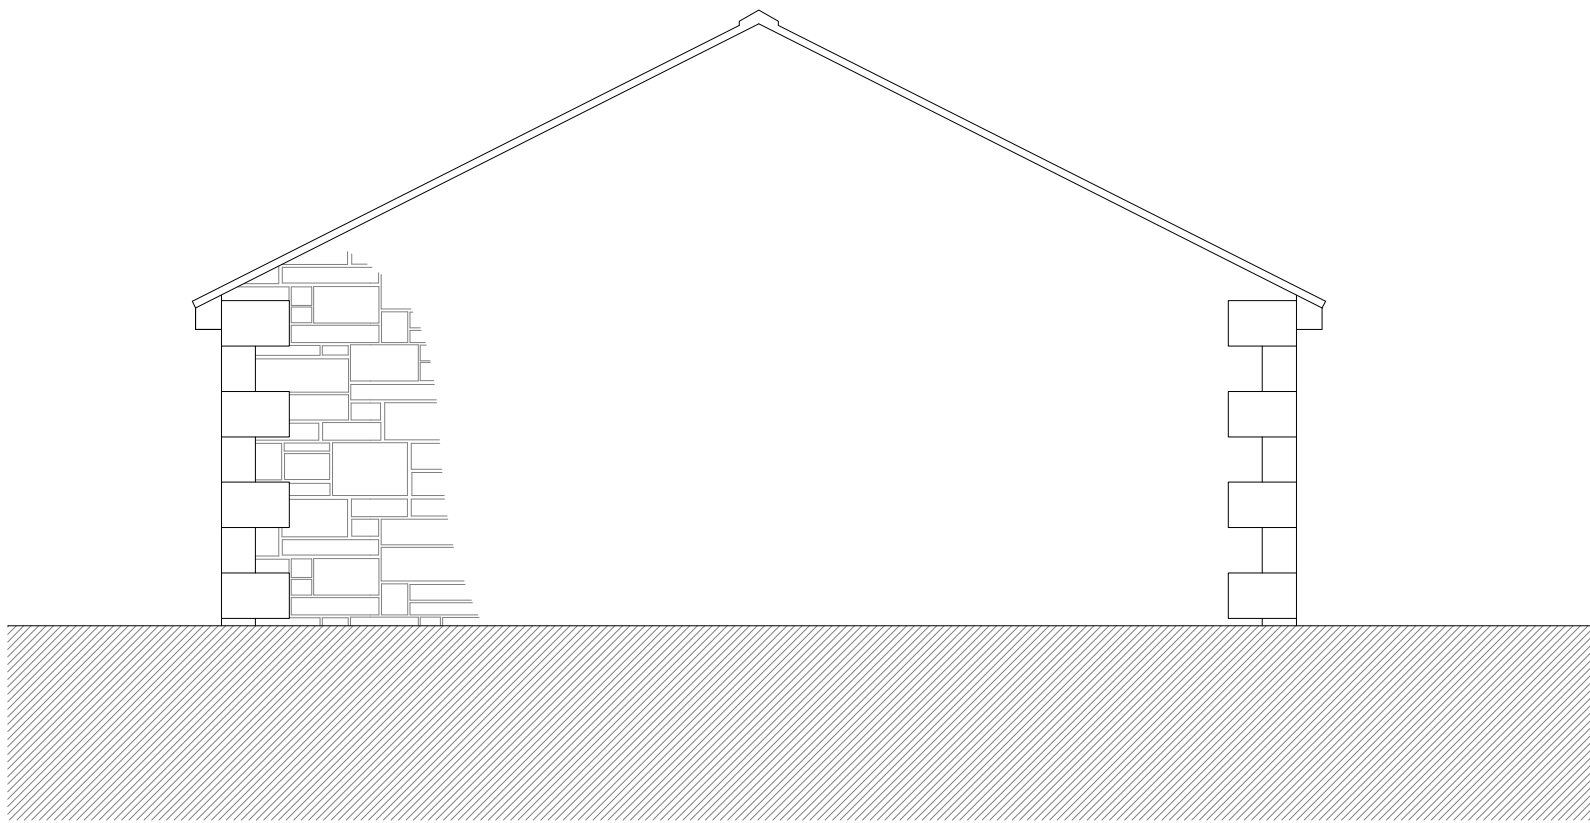

east facing elevation

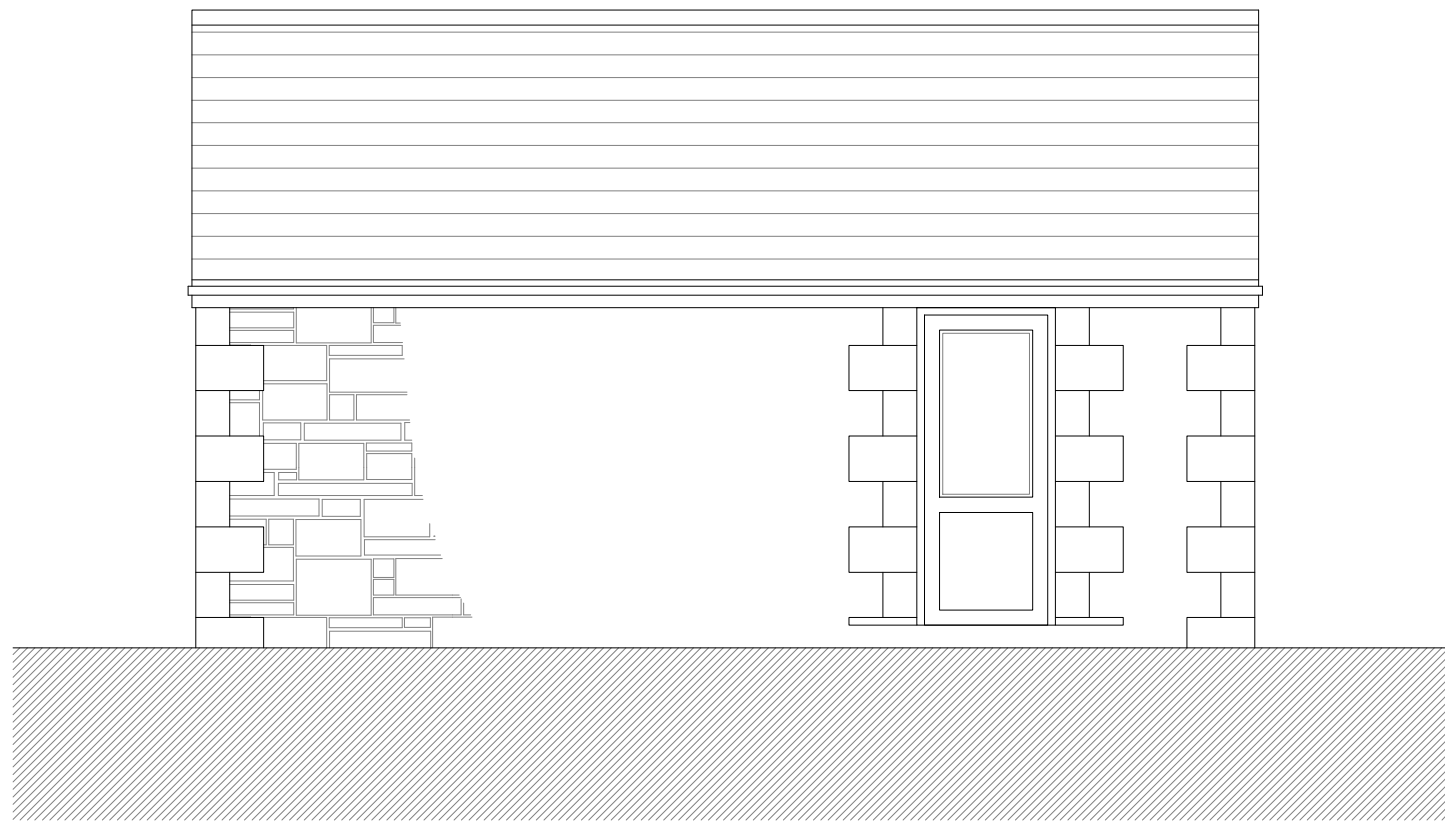

south facing elevation

SKY architecture, design & consulting	e:	james@skyarchitecture.co.uk	Client	Mr. James Allen	Drawing Title	Existing Plans and Elevations Detached Garage	Job Number	22007	Date	September 2024	Paper Size	A1	Revision
	t:	07743644720	Site Address	Burrs View, Touch Road, Bury, BL9 5QS			Drawing Number	004	Stage	Existing	Scale	1:50	
	w:	www.skyarchitecture.co.uk											