

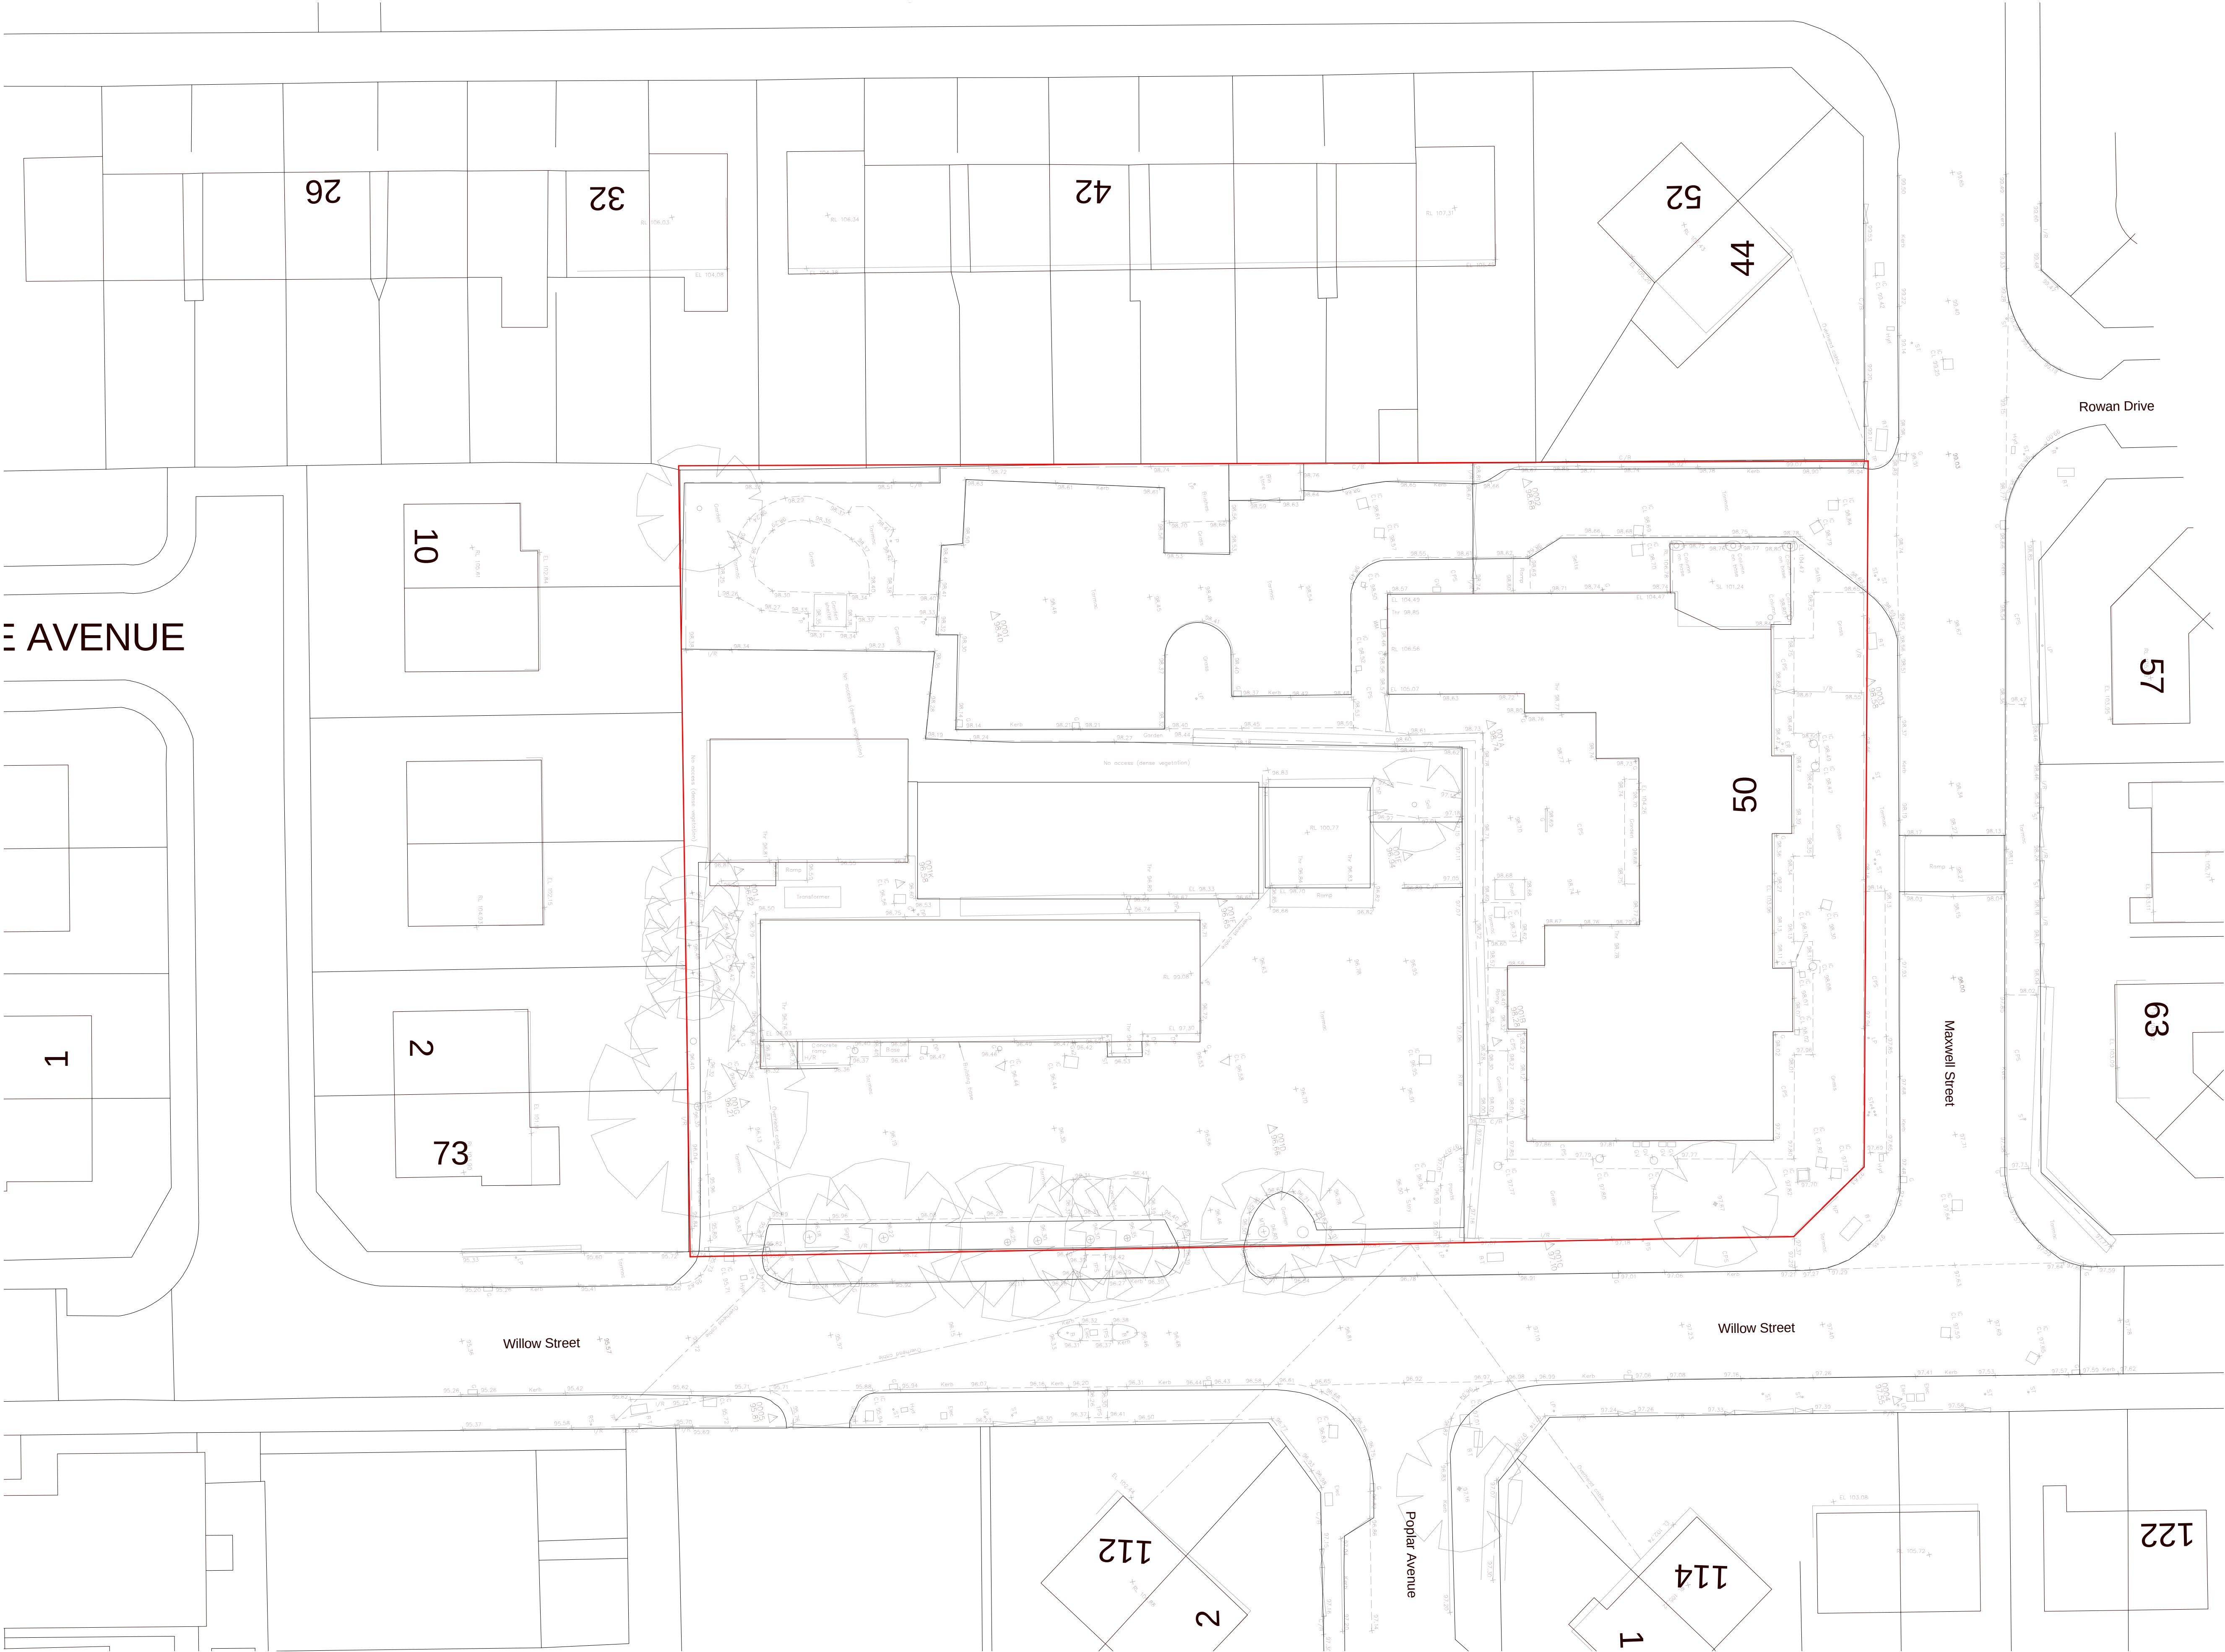


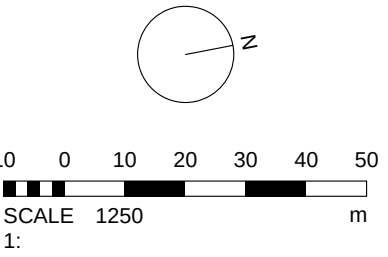

Notes

Jennings Design Associates take no responsibility for any dimensions obtained by scaling from this drawing. If no dimension is shown the recipient must ascertain the dimension specifically from the Architect or by site measurement. Supplying this drawing in digital form is solely for convenience and no reliance may be placed on digital data. All data must be checked against hard copy. Dimensions must be checked on site. Any discrepancies must be reported to the Architect immediately. This drawing is copyright of Jennings Design Associates

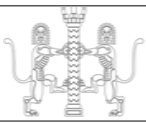

Rev	Description	Date	By
Revision Schedule			



jda architects

info@jda-architects.com
www.jda-architects.com

manchester: 0161 336 6011
liverpool: 0151 686 0112

Project Details:		1264 - Willow Street, Bury	
Client:		Inwell Valley	
RIBA Workstage:		Preliminary	
Scale:		1: 200	
@ Original size		@ A1	
Date:		14/09/22	
Drawn by:		SD	
Checked by:		KOR	
Project Code:		1264-JDA-Z1-00-DR-A-0002	
Description:		Existing Site Plan	