




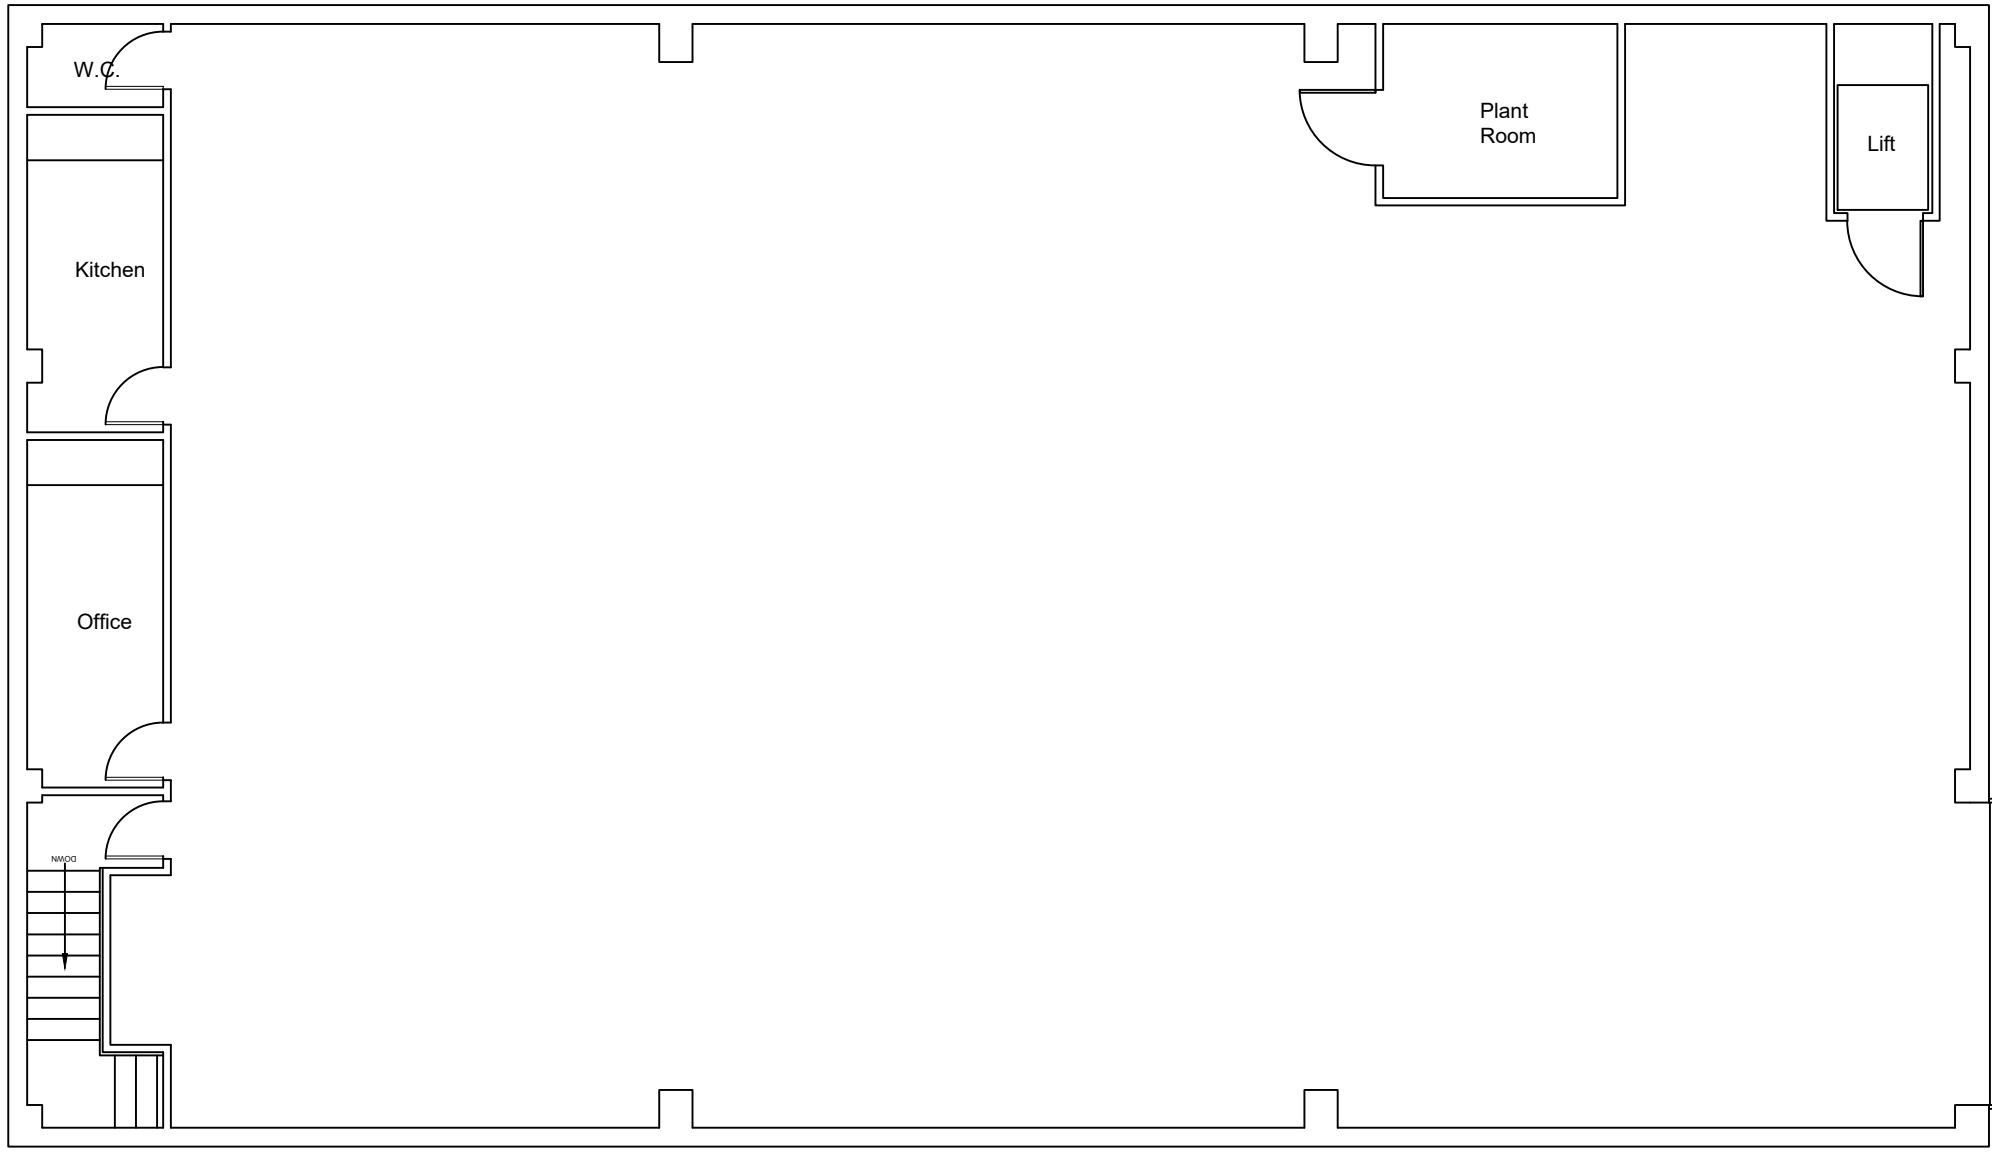

Existing First Floor Plan
Scale (1 : 1 0 0)

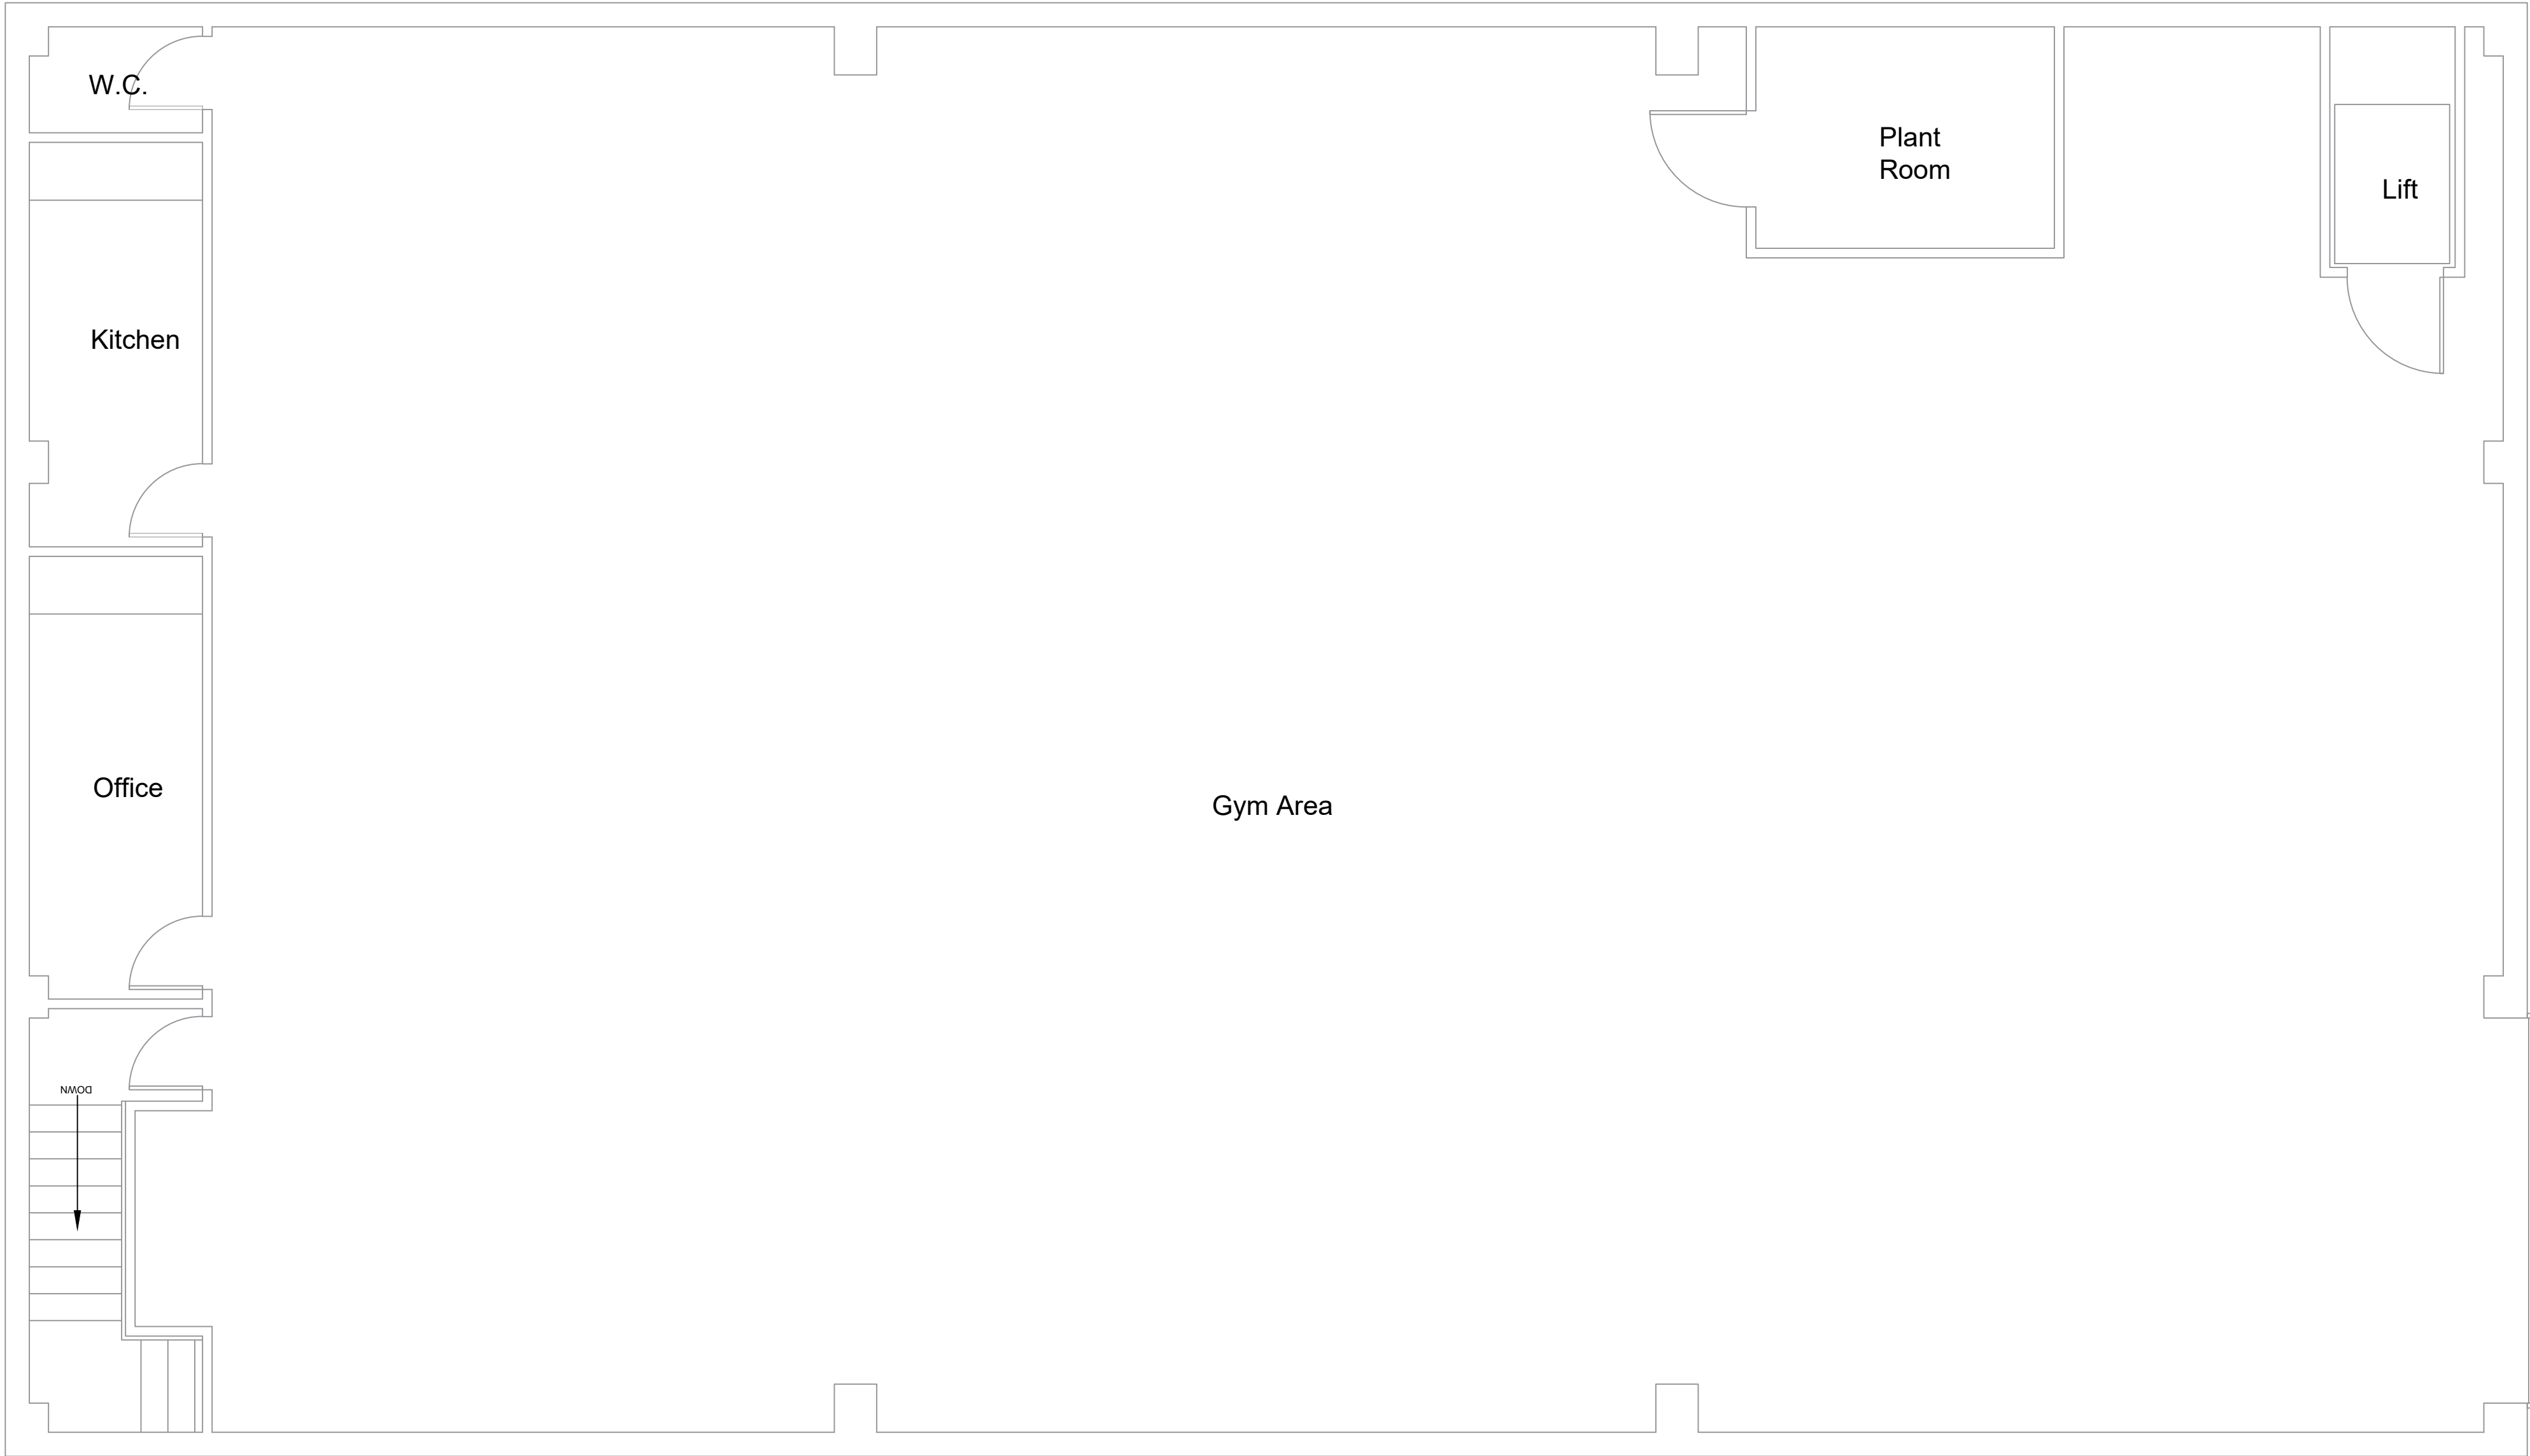

Proposed First Floor Plan
Scale (1 : 1 0 0)

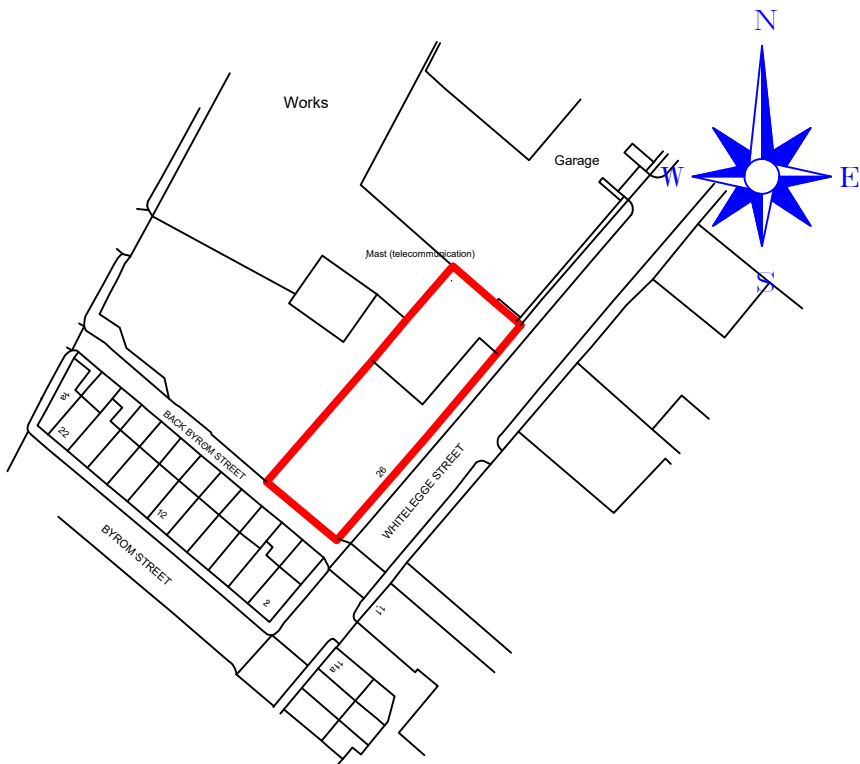

Location Plan
Scale (1 : 1 2 5 0)

©Crown Copyright and database rights 2022 OS Licence no. 100041041



Existing Site Plan
Scale (1 : 5 0 0)



Proposed Site Plan
Scale (1 : 5 0 0)

IMPORTANT NOTES

DO NOT SCALE FROM THIS PLAN

THESE ELEVATIONS ARE DRAFTED TO ALLOW THE PLANNING AUTHORITY TO MAKE A DECISION ON THE PROPOSED DEVELOPMENT AND FOR NO OTHER PURPOSE. THESE ELEVATIONS ARE NOT BUILDING REGULATION COMPLIANT AND SHOULD NOT BE RELIED UPON AS SUCH. THE DECISION NOTICE (WHEN AVAILABLE) SHALL PROVIDE THE EXACT DIMENSIONS OF THE PROPOSED BUILDING AND SHOULD BE RELIED UPON. THESE PLANS SHOULD NOT BE USED AS DEFINITIVE AND ANY MEASUREMENTS SHOULD BE TAKEN AND CHECKED FROM THE PROPOSED SITE.



Drawing Title: Proposed Change of Use

Site Location: 26 Whitelegge Street, Bury

Drawing Status: Proposed Plans

Date: 17/03/2022 Drawn by: JHolden

Scale: 1:50/1:100 @ A1 Rev: C 318 - 1 Revision: -

Client: Mis B. Bujega