

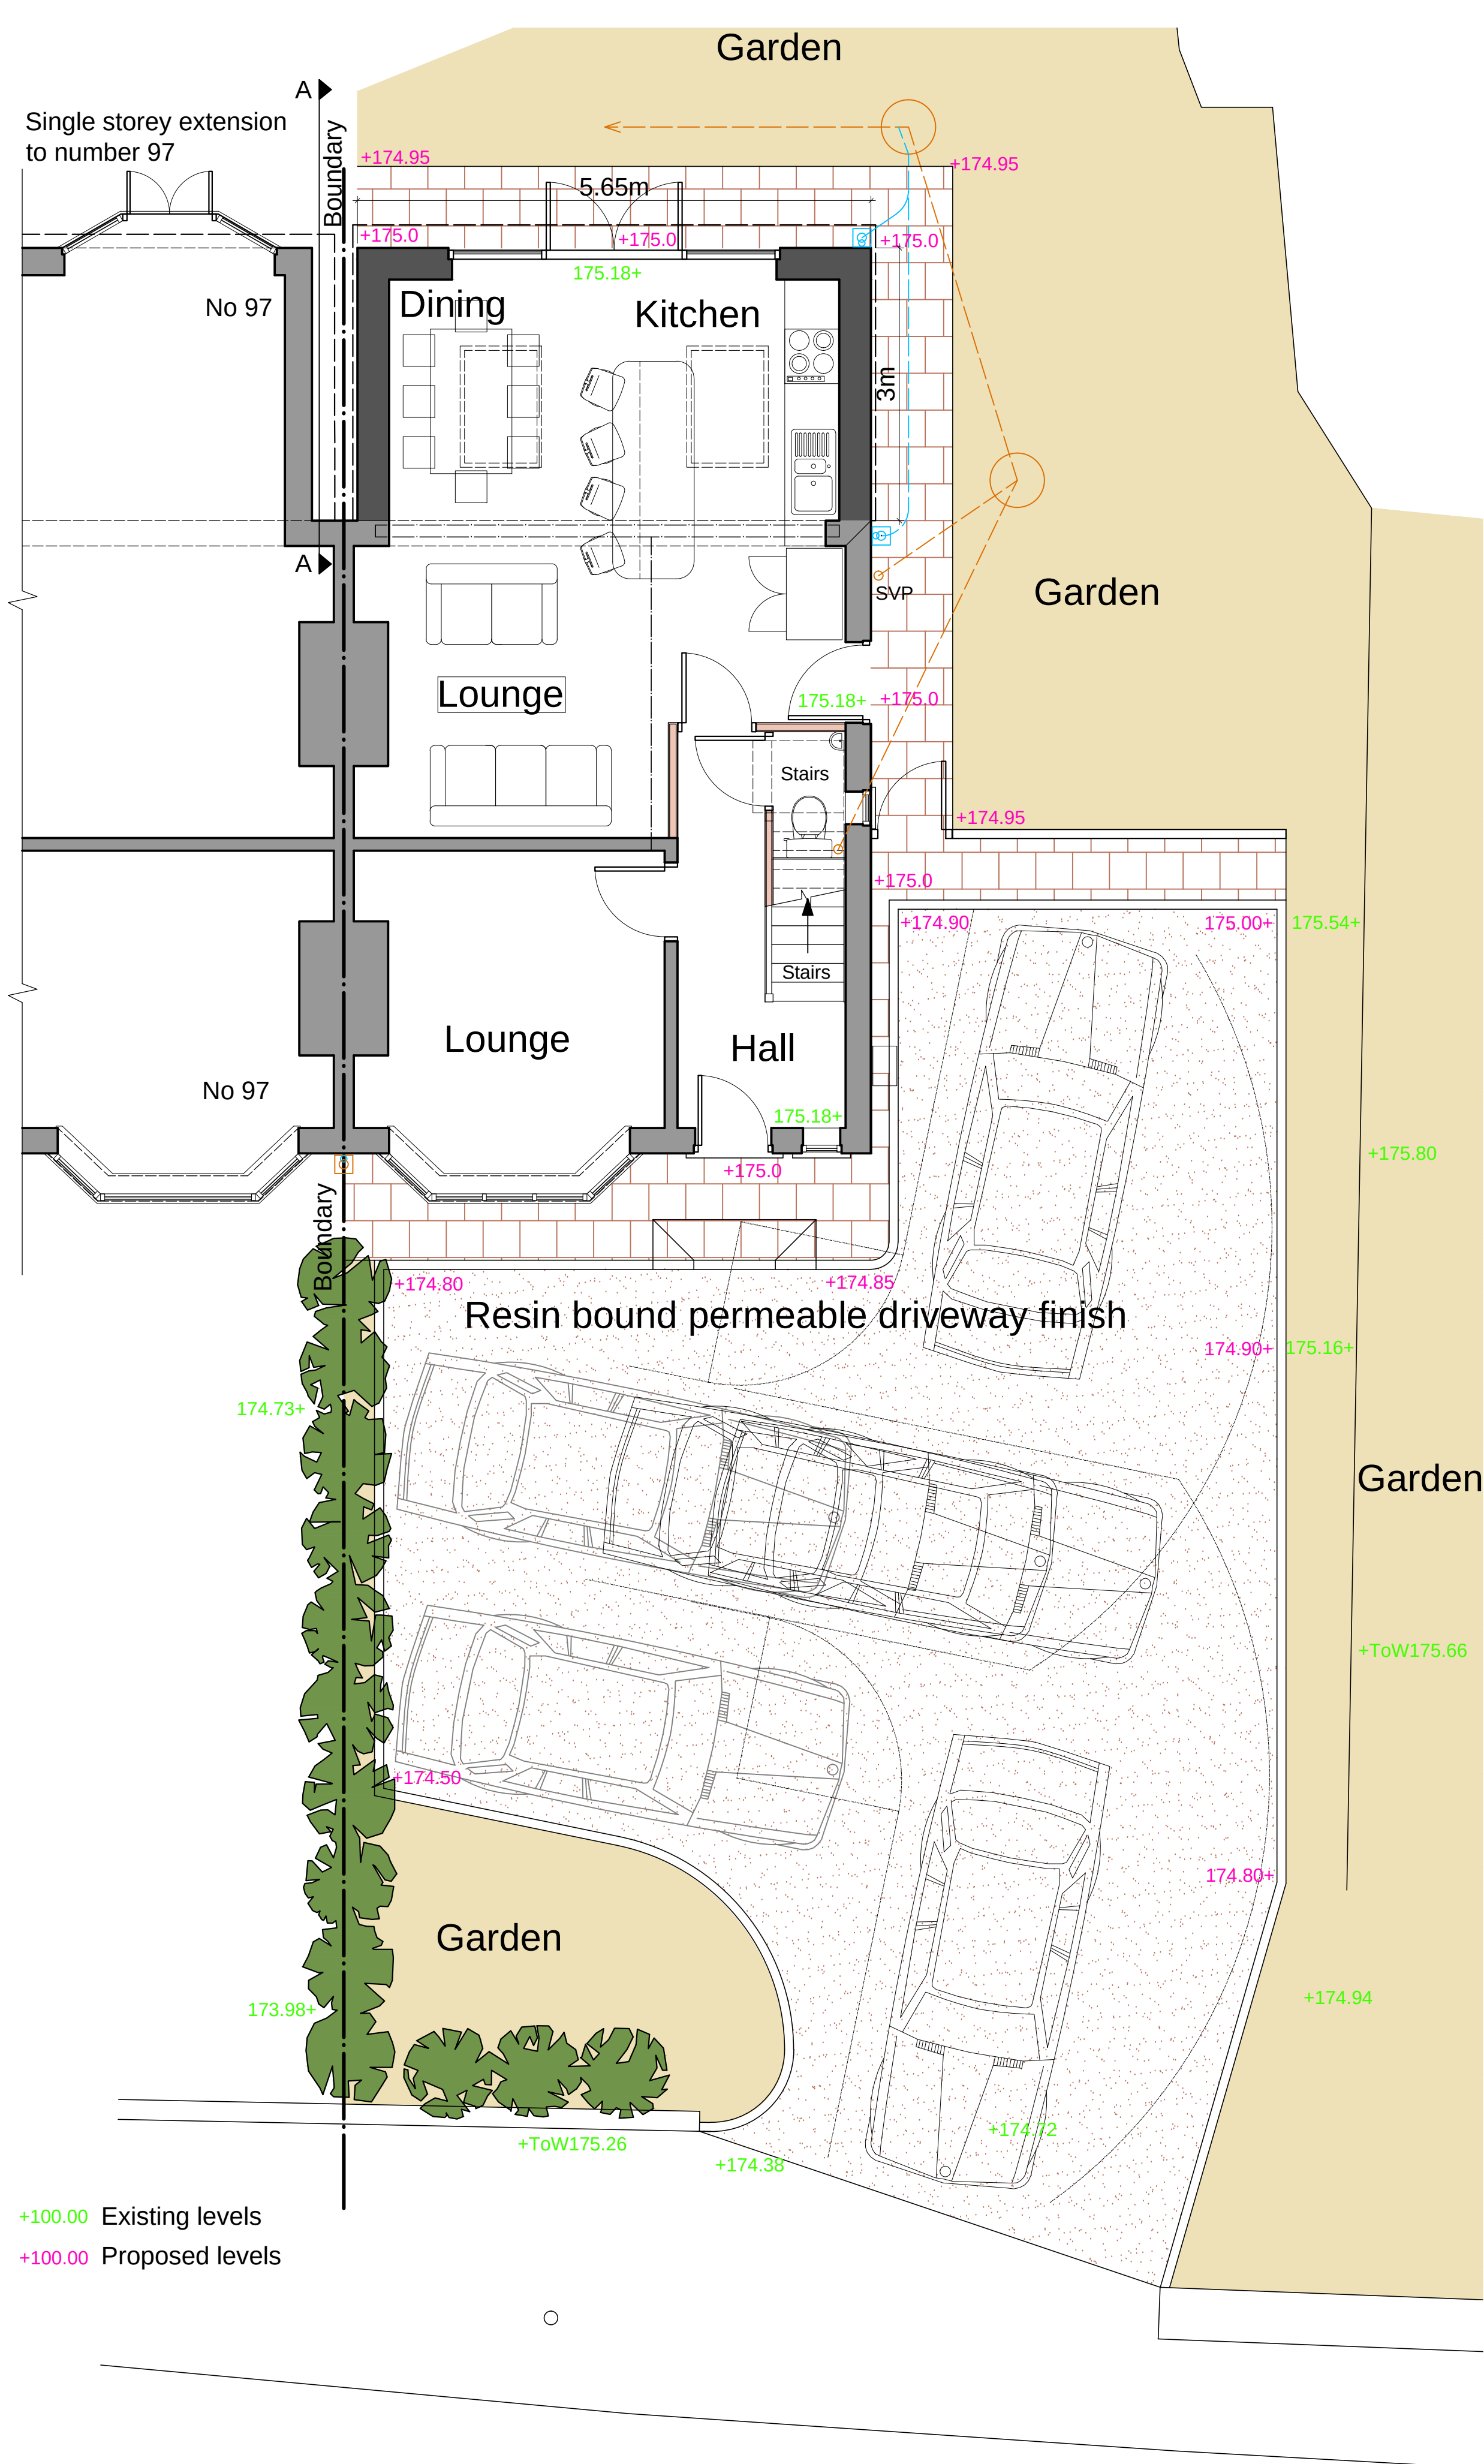


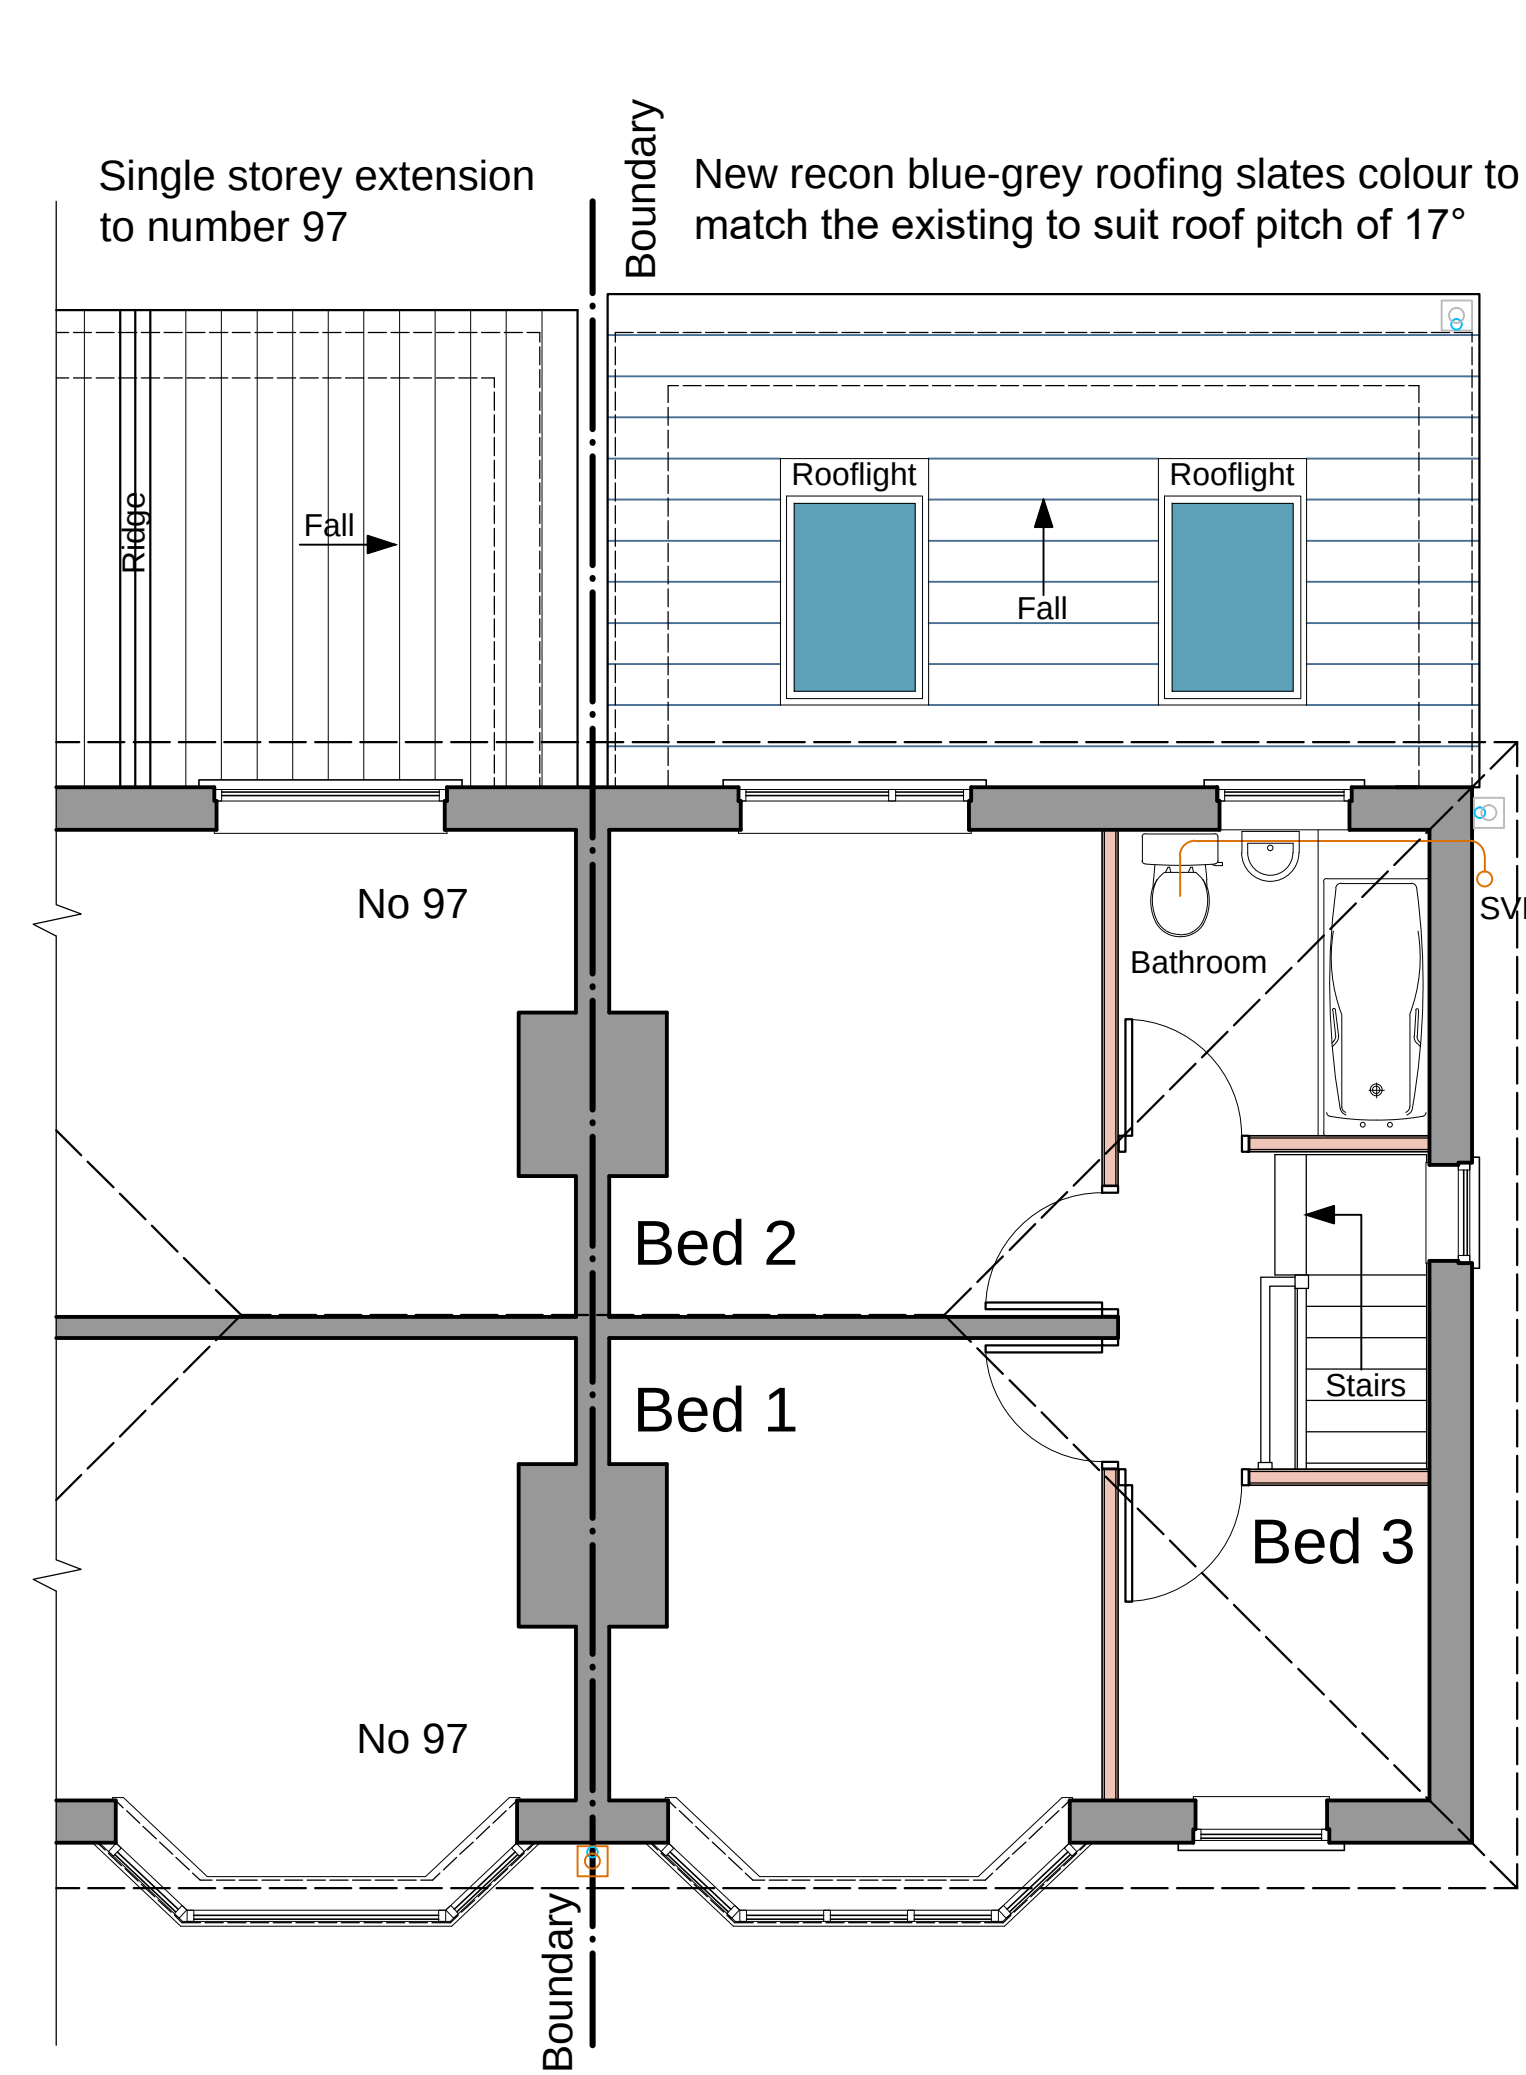


Proposed Ground Floor Plan

Proposed Floor Plans @1:50

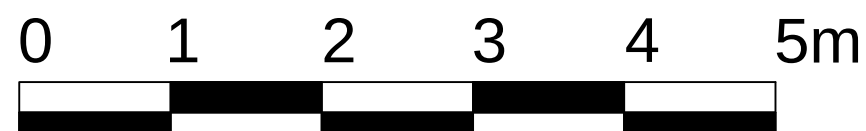


Proposed First Floor Plan

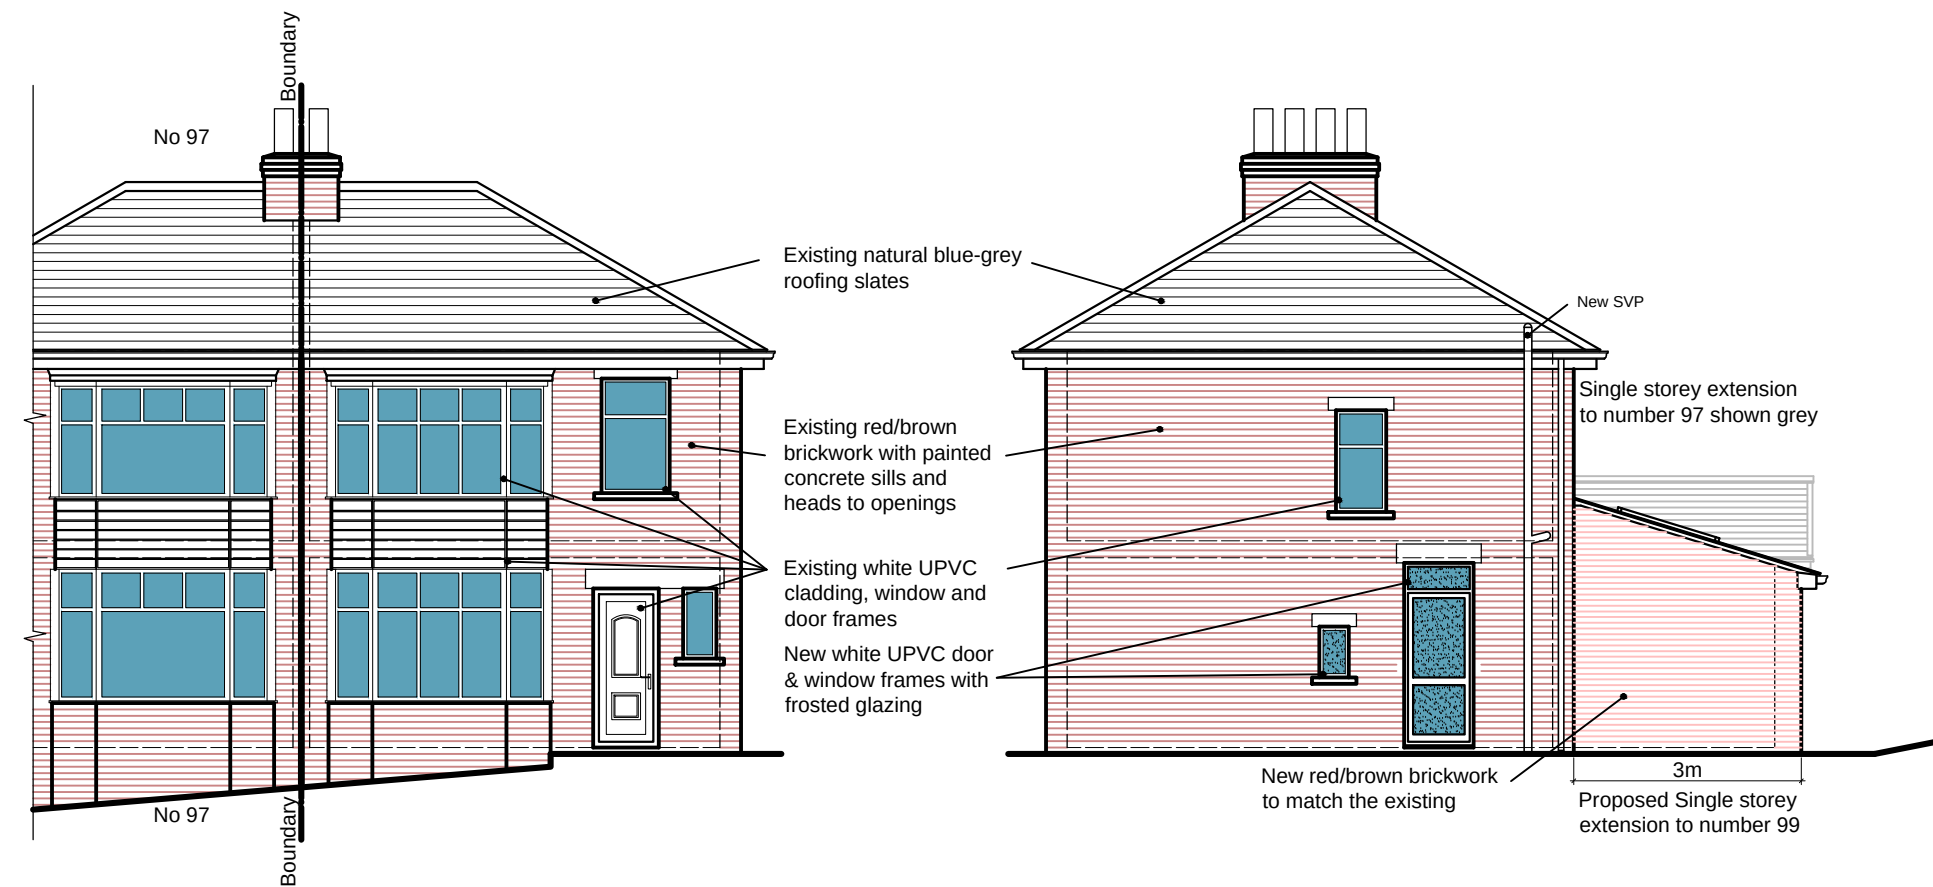

Proposed South Elevation

Proposed East Elevation

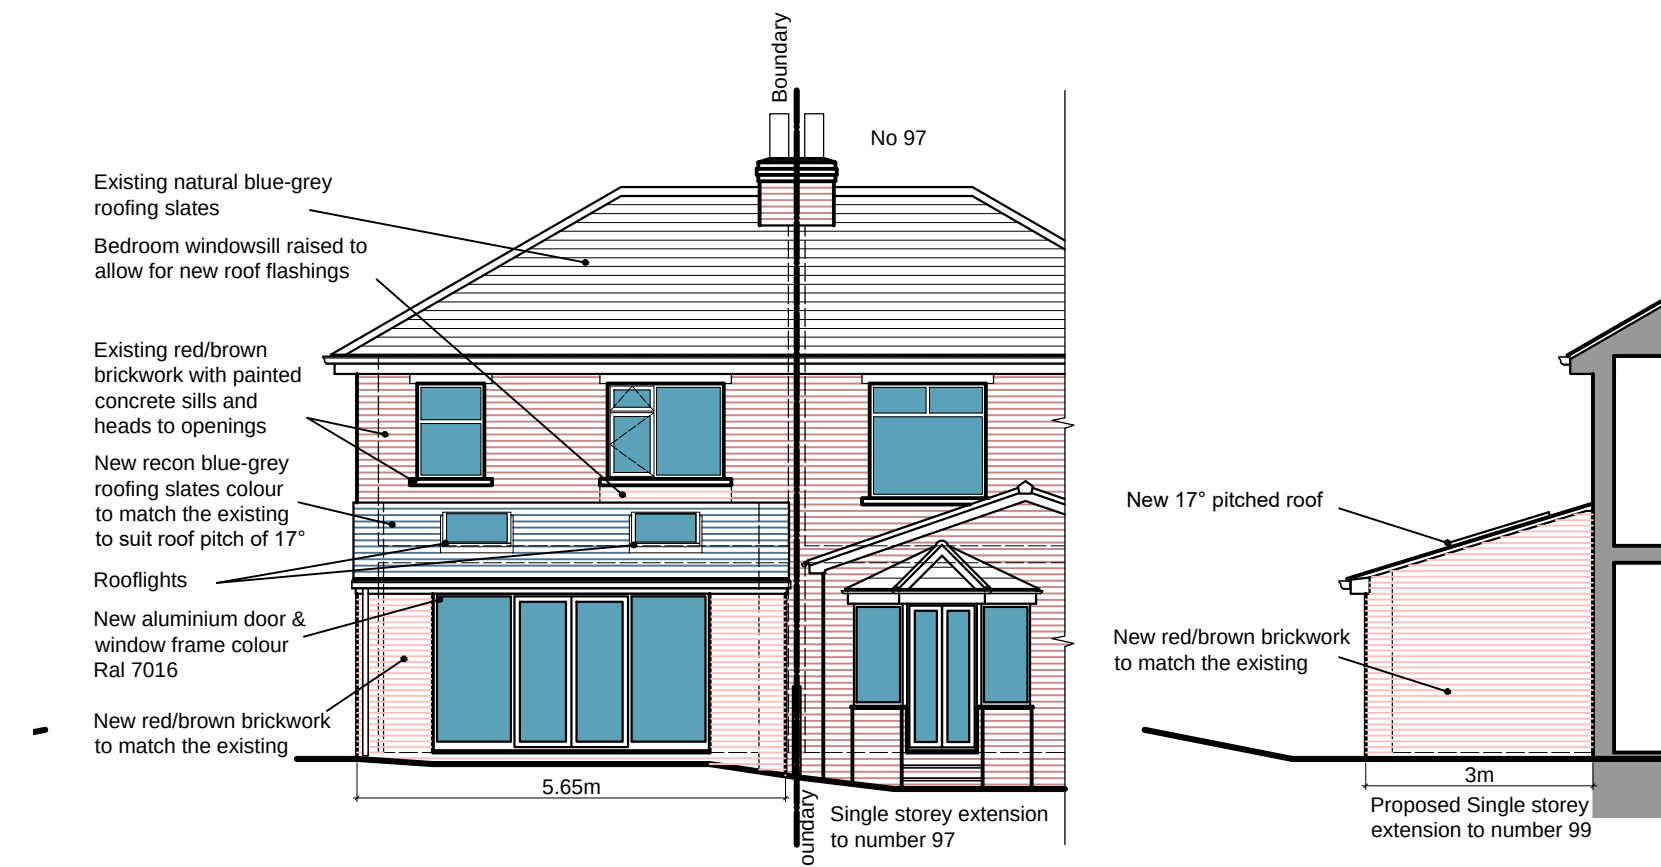

Proposed North Elevation

Proposed Part Section A & West Elevation

Proposed Elevations @1:100



- NOTES**
- This drawing is copyright. No unauthorised copying of drawing without the express permission of the architect.
 - Do not scale from prints. Use figure dimensions only.
 - Contractors to check all dimensions on site prior to commencement of works.
 - All works to be carried out in accordance with current statutory Health and Safety Regulations.
 - This drawing is to be read in conjunction with all relevant consultants' and / or specialists' drawings / documents and any discrepancies or variations are to be notified to the architect before affected work commences.
- | REV. | AMENDMENTS | DATE |
|------|------------|------|
|------|------------|------|

Project	EXTENSION & ALTERATIONS TO: 99 BURY NEW ROAD RAMSBOTTOM, BURY BL0 0BZ
Drawing	PROPOSED GROUND & FIRST FLOOR PLANS AND PROPOSED ELEVATIONS
Client	MR S. MORT
Dwn. By	NP
Scale	1:50 & 1:100 @ A1
Drg. No.	23-08-10
Drg. Size	A1
Date	JULY 2023