




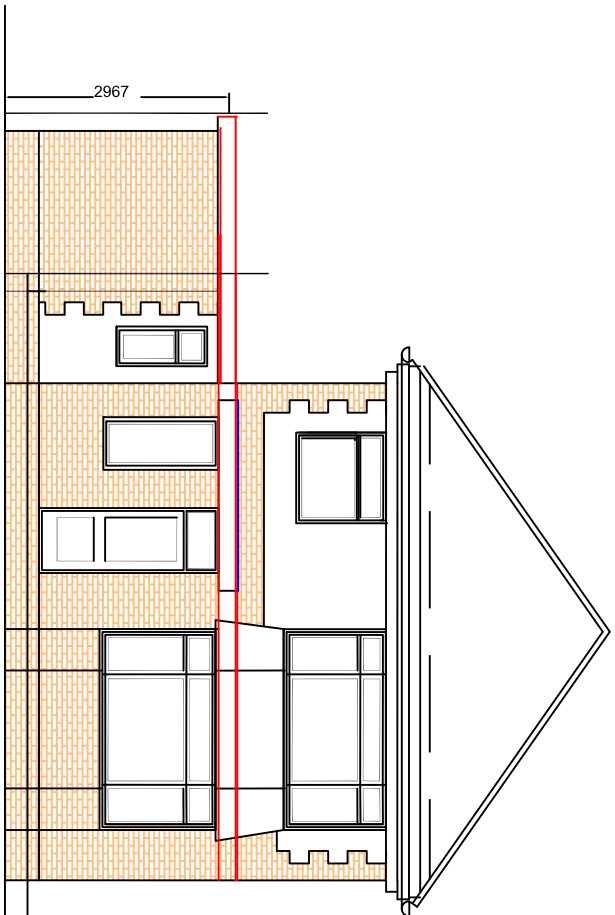


Proposed Front Elevation

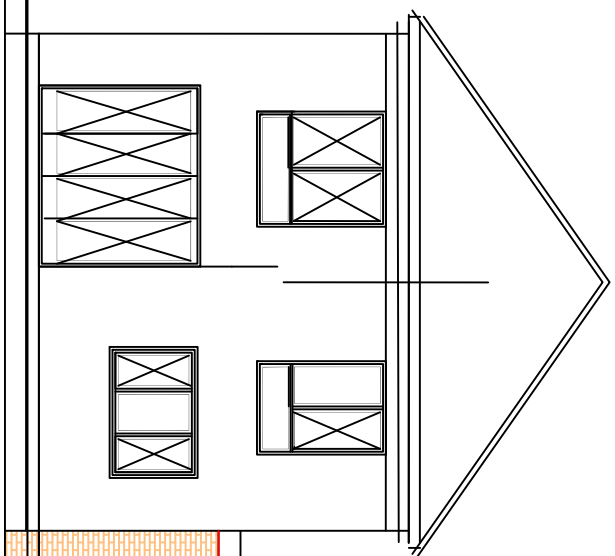


Proposed Rear Elevation

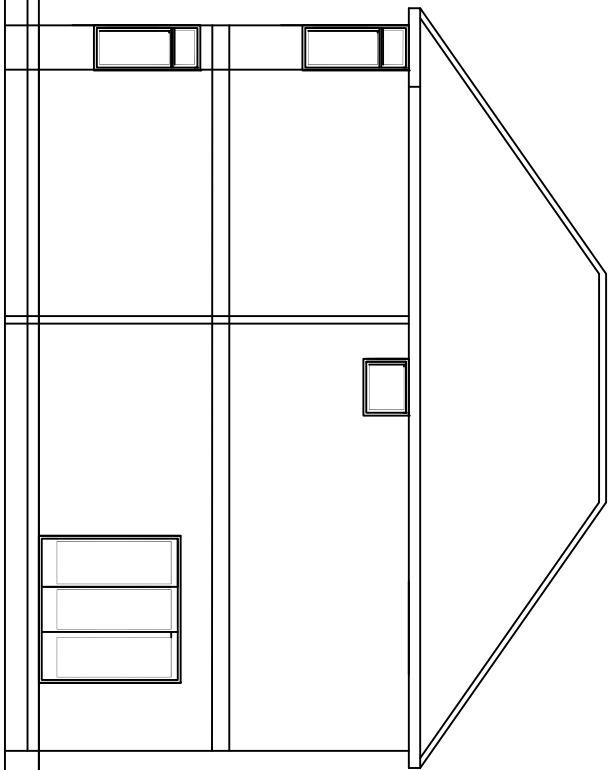


Proposed Side Elevation

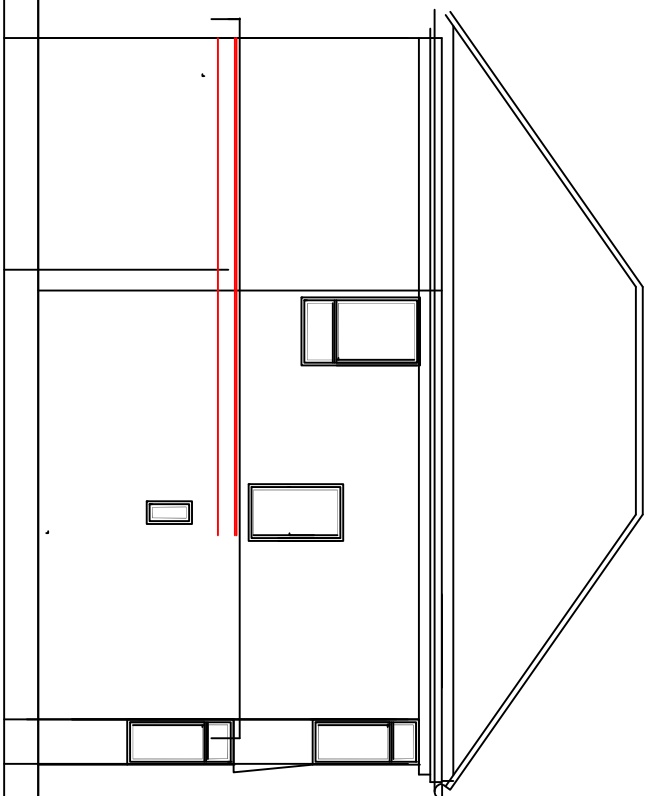


Existing Side Elevation

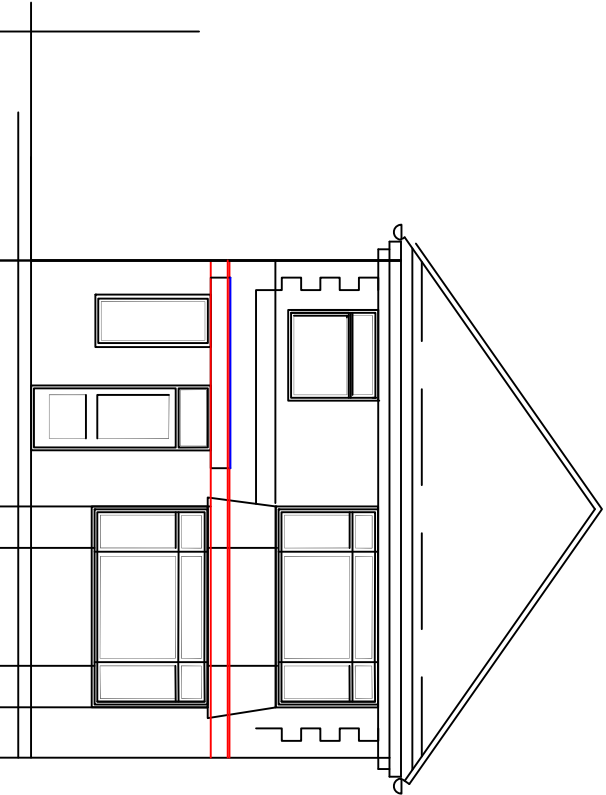

Existing Front Elevation

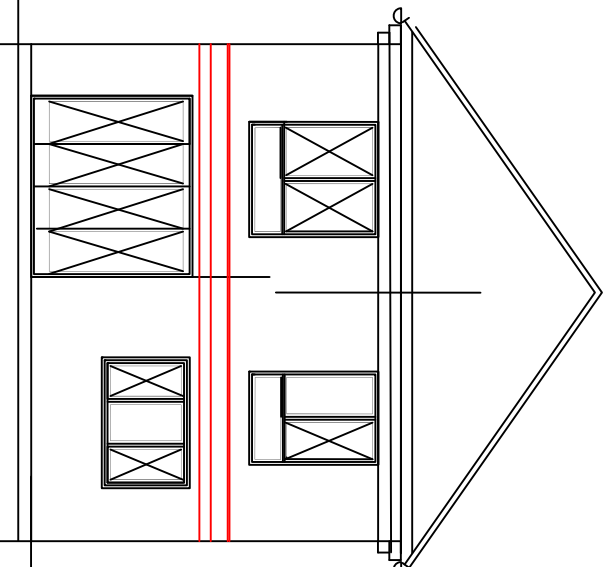

Existing Rear Elevation

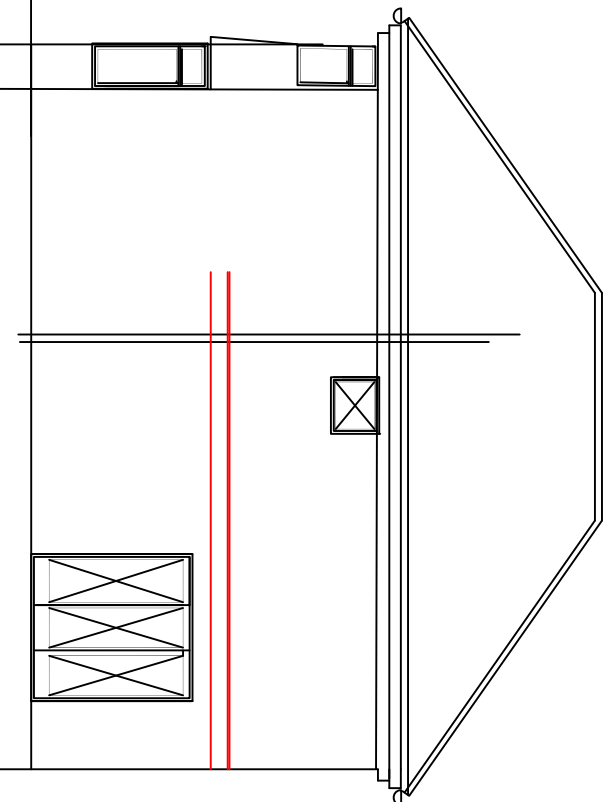

Existing Hard paved drive area

Existing Bin Storage
Existing Ramp

1148

1719

6948

2153

W.C.

Wash



Utility

Study/ studio

3296

1980


Existing timber summer house to
be demolished and removed

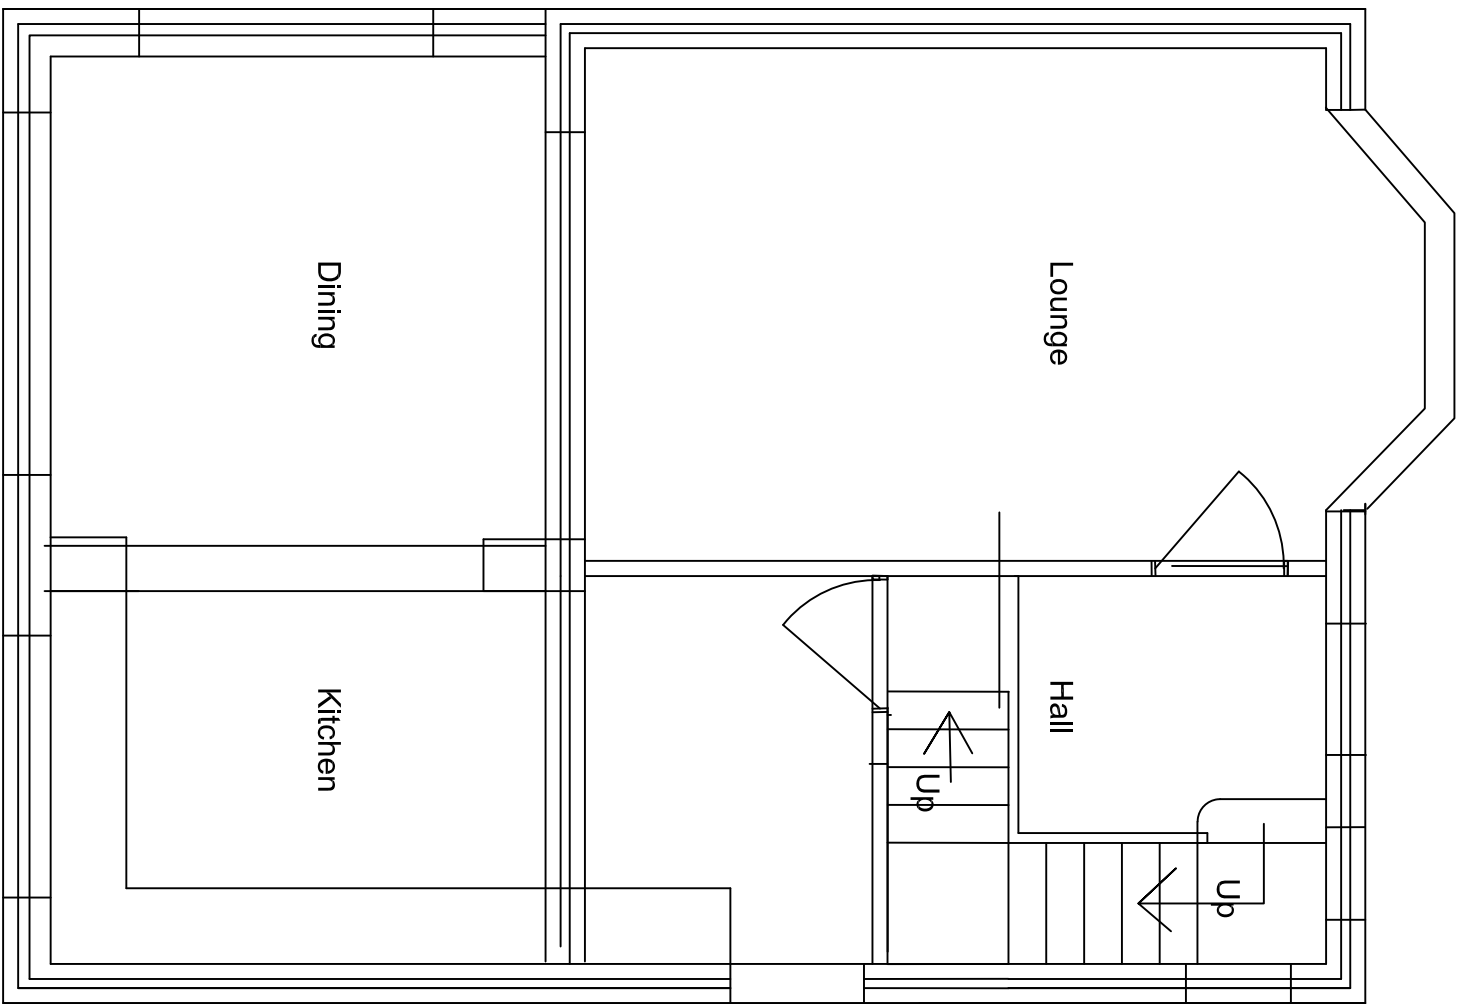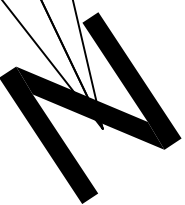

Existing Gnd Floor Plan



Site Plan Scale to 500

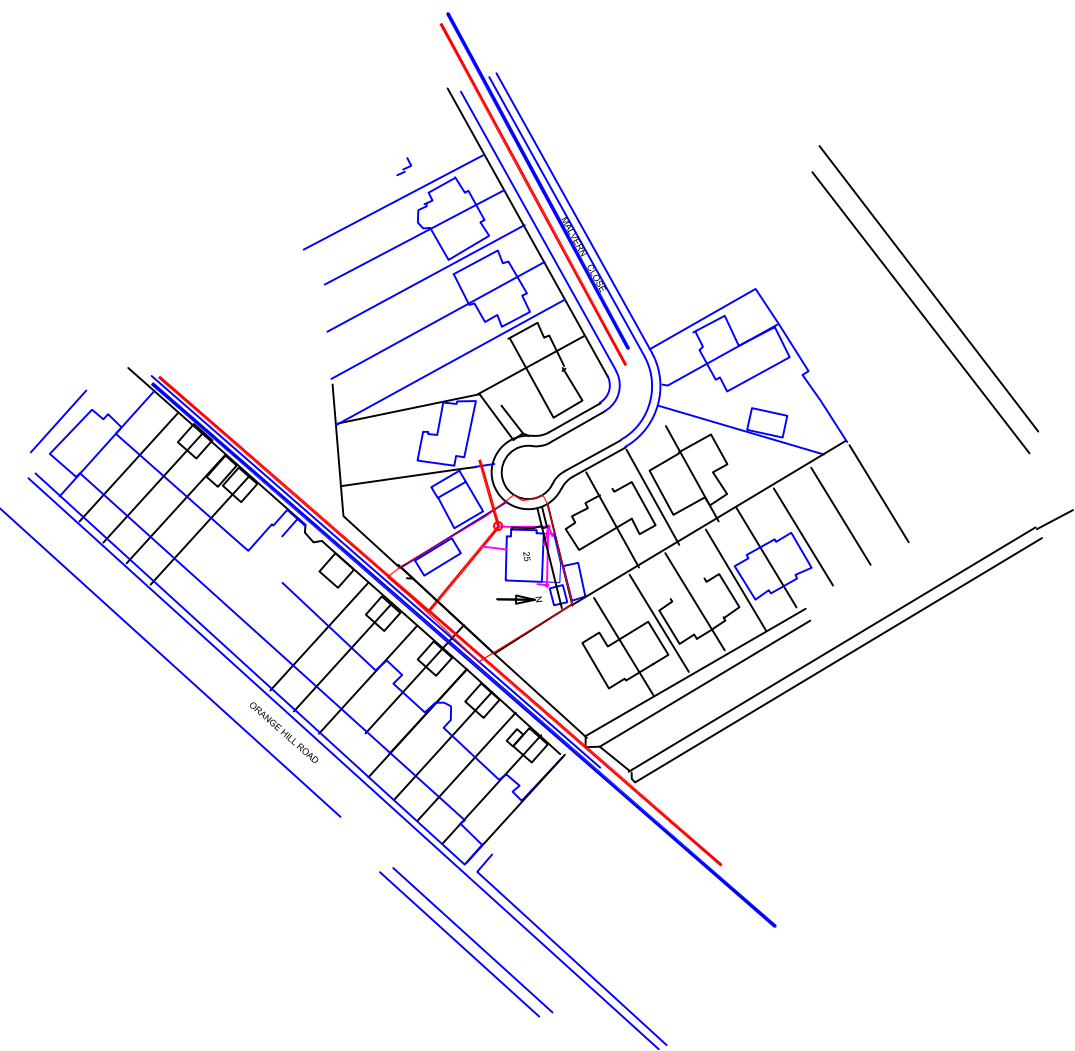

Site Plan Scale 1 to 1250

Client
Mr & Mrs. C. Haigh

Project
25 Malvern Close, Prestwich, Manchester M25 1PH

Detail
Proposed Ground Floor Extension Elevations

Dwn Chkd Date Scale Dwg No.
TH TWH Jan 2023 1:50 & 1:100 23201/004

Proposed Gnd Floor Plan