

Do not scale off this drawing. All dimensions to be checked on site prior to manufacture and construction. This drawing is the property of Just-H Architects and should not be reproduced without permission. All discrepancies to be brought to the attention of the architect immediately. This drawing is to be read in conjunction with the specification / bill of quantities and related drawings.

REVISION

FIRST ISSUE

20.06.23

CT



PART MARKET GROUND FLOOR PLAN




EXISTING TOULMIN BLOCK ELEVATION



Proposed new distribution board cabinet:

Citadel 639 Electrical Cabinet
600x300x900 - IP Rated
Protection - Glasdon UK

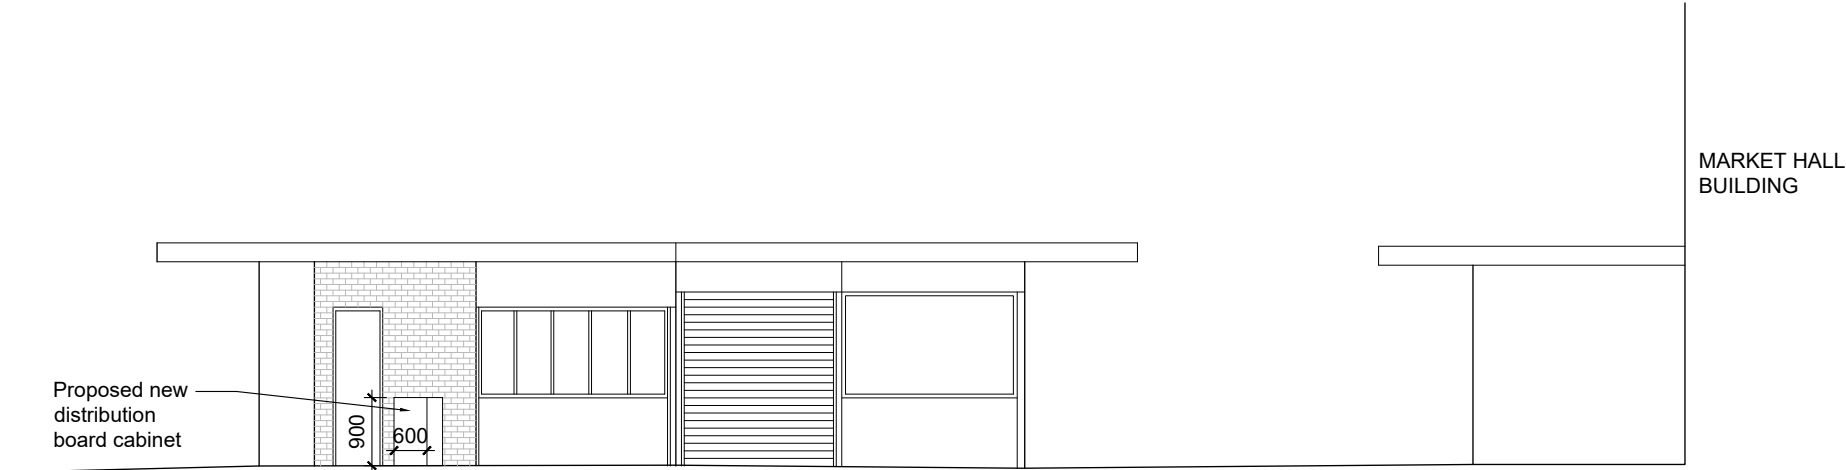

TOULMIN BLOCK ELEVATION

BURY COUNCIL	client
BURY MARKET MASTERPLAN	project
MARKET CANOPY DISTRIBUTION BOARD LOCATION	title
BCO1	job No.
BURMAR-JHA-V5-XX-DR-A-0162 Rev P01	dwg No.
1:20 @ A3	scale
CT	drawn

Just H
Architects

107 Timber Wharf
32 Worsley Street
Castlefield, Manchester
M15 4NX
0161 237 5500
info@justharchitects.co.uk