




FRONT ELEVATION


SLATES OR SMOOTH
GREY CONCRETE
TILE

WHITE OR GREY
UPVC WINDOWS


RED BRICKWORK
TO MATCH
EXISTING

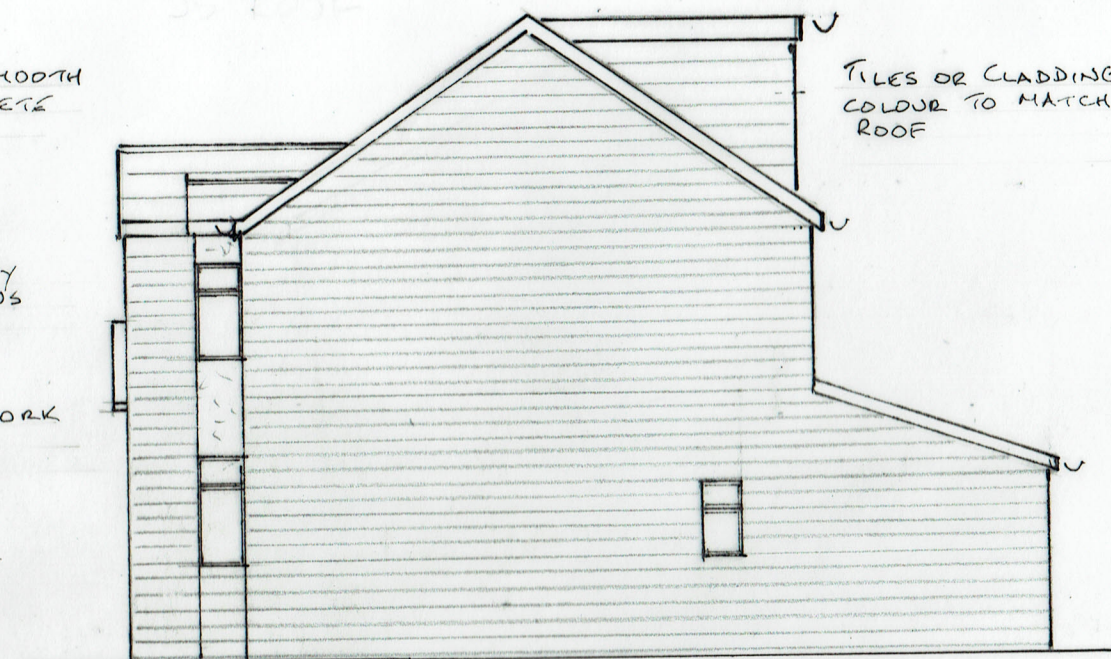

SIDE (NO. 3)

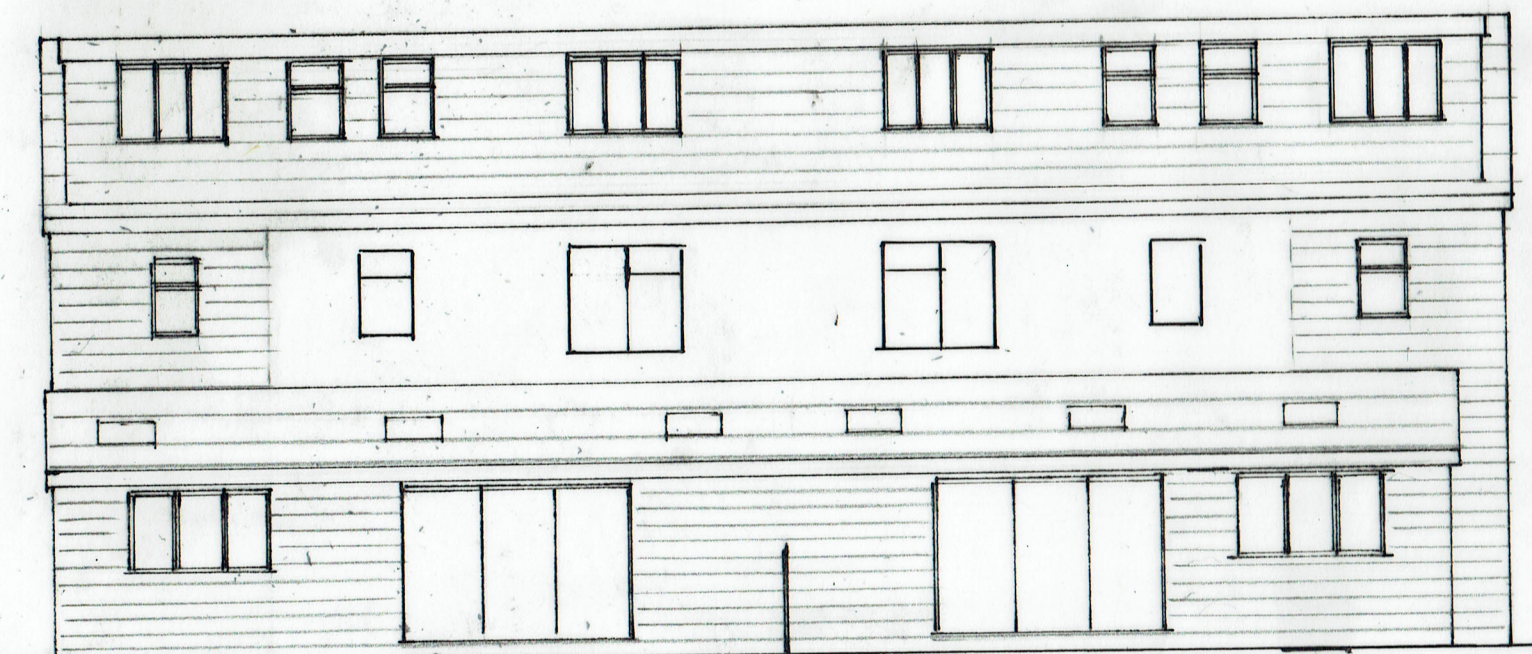

REAR ELEVATION

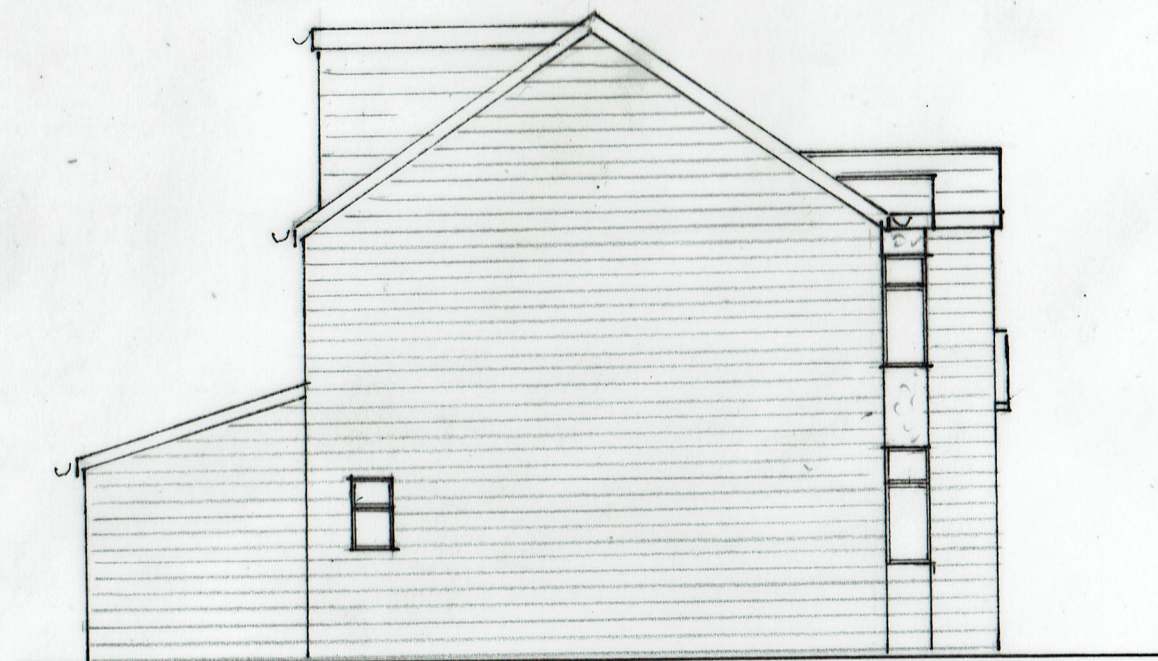

SIDE (NO. 1)

7. PROPOSED ELEVATIONS

0 METRES 5
SCALE 1:100 @ A3

28/10/2021

21/672/07
21/673/07

TWO STOREY & SINGLE STOREY EXTENSIONS
1 & 3 BROCKLEHURST AVENUE, BURY BL9 9AQ