

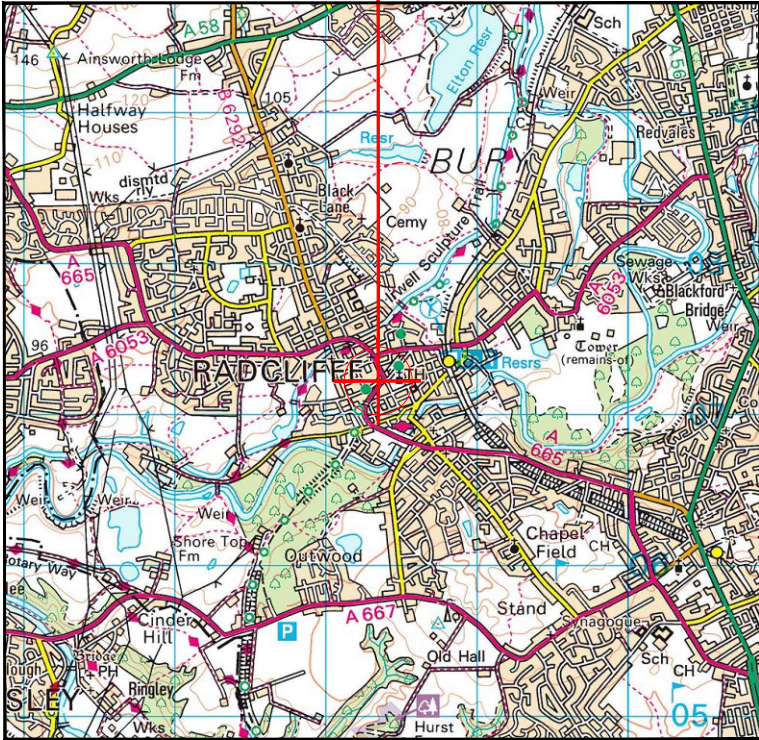


SITE LOCATION

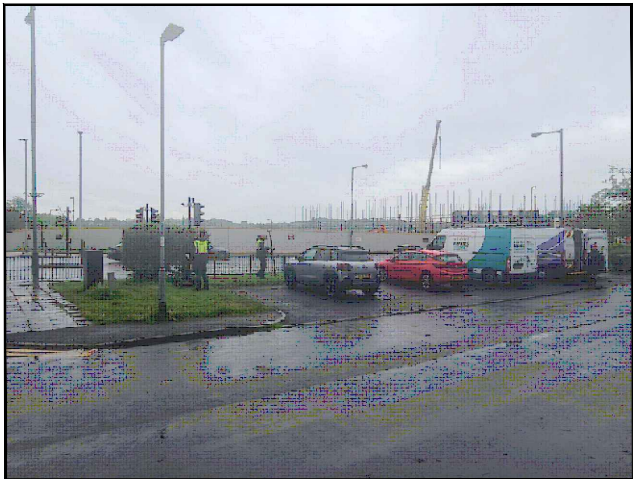


Reproduced by permission of Ordnance Survey on behalf of the Controller of Her Majesty's Stationery Office
All rights reserved. © Crown Copyright licence no. 100022432

SITE AREA PLAN

 


SITE PHOTOGRAPH

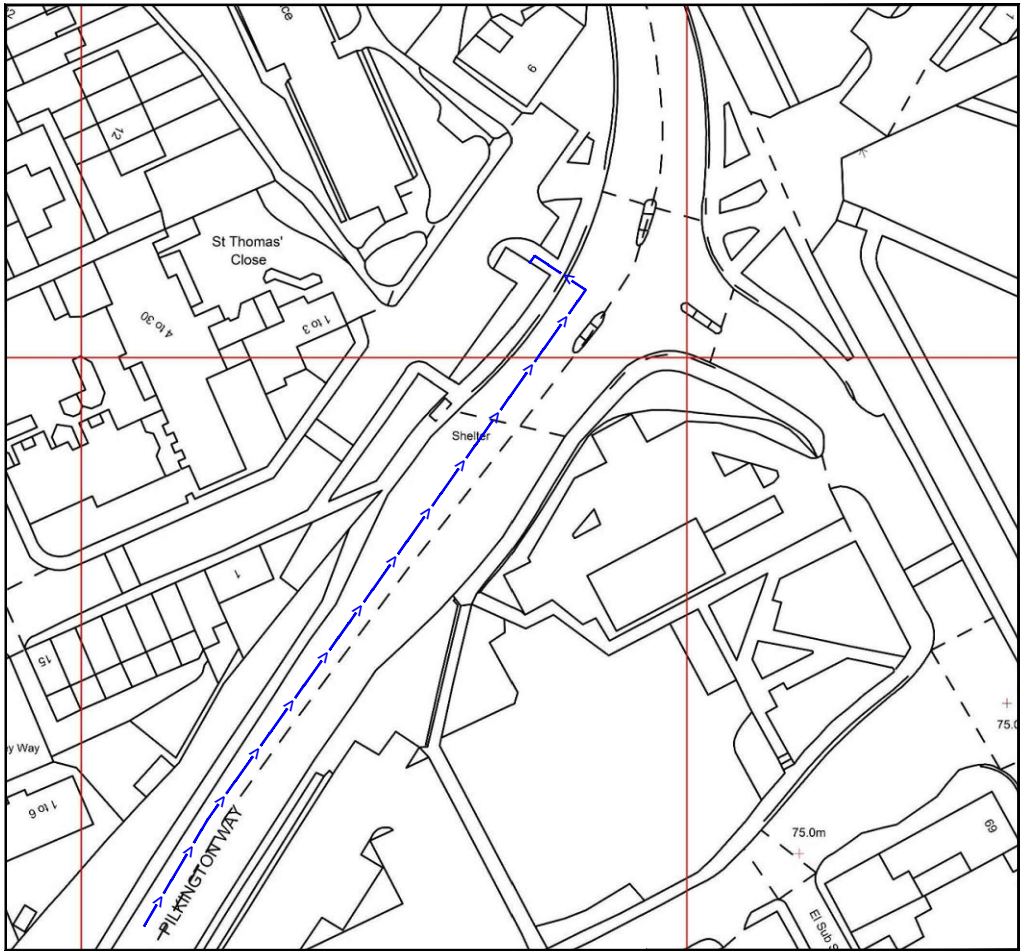

Reproduced by permission of Ordnance Survey on behalf of the Controller of Her Majesty's Stationery Office
All rights reserved. © Crown Copyright licence no. 100022432

NGR E: 378372 N: 407213

SITE LOCATION PLAN

 

GOOGLE MAPS QR CODE

GOOGLE MAPS - HYPERLINK

GOOGLE STREET VIEW - HYPERLINK

NOTES:

1. ALL DIMENSIONS IN MM UNLESS OTHERWISE NOTED.

DIRECTIONS TO SITE:

Head north on Bury New Rd/A56 toward Radcliffe New Rd/B6473. Turn left onto Radcliffe New Rd/B6473 and continue for 0.3 miles. At the roundabout, continue straight onto Radcliffe New Rd/A665, Continue to follow A665 for 1.3 miles. The site will be on the left

Access Route To Site:



Master:	MBNL / EE / H3G:	Project:	Purpose of Issue:	Issue:
M006	EE	EE NTQ	Detailed Design	E1
Date:	14/02/2025	Revision / Upgrade Description:		
Drawn:	A McBride	Detailed Design Issue		
Checked:	R Nicoll			
Approved:	D Rowland			
Master:	MBNL / EE / H3G:	Project:	Purpose of Issue:	Issue:
M005	EE	EE NTQ	Planning	E
Date:	08/01/2025	Revision / Upgrade Description:		
Drawn:	A McBride	Paving slabs added to cover area surrounding proposed site		
Checked:	D Rowland			
Approved:	R Nicoll			
Master:	MBNL / EE / H3G:	Project:	Purpose of Issue:	Issue:
M004	EE	EE NTQ	Planning	D
Date:	05/12/2024	Revision / Upgrade Description:		
Drawn:	APS	Site layout redrawn		
Checked:	D Rowland			
Approved:	R Nicoll			
Master:	MBNL / EE / H3G:	Project:	Purpose of Issue:	Issue:
M003	EE	EE NTQ	Planning	C
Date:	28/10/2024	Revision / Upgrade Description:		
Drawn:	APS	Wraparound cabinet rotated		
Checked:	D Rowland			
Approved:	R Nicoll			
Master:	MBNL / EE / H3G:	Project:	Purpose of Issue:	Issue:
M002	EE	EE NTQ	Planning	B
Date:	25/10/2024	Revision / Upgrade Description:		
Drawn:	APS	Redrawn		
Checked:	D Rowland			
Approved:	R Nicoll			



EE Limited
1 Braham Street
London
United Kingdom
E1 8EE



Site Name:				SCHOOL STREET SW			
Site ID:				1730054			
Address:				GRASS VERGE WEST OF SCHOOL STREET RADCLIFFE MANCHESTER M26 3AP			
Title:				002 SITE LOCATION PLAN			
Project:				EE NTQ			
Purpose of Issue:				DETAILED DESIGN			
EE Cell ID:		MBNL Cell ID:		3UK Cell ID:			
33463		BRY143		N/A			
Master Drawing No:						Issue:	
1730054_BRY143_33463_N/A_M006						E1	



NOTES:
 1. ALL DIMENSIONS IN MM UNLESS OTHERWISE NOTED.

Master: M006	MBNL / EE / H3G: EE	Project: EE NTQ	Purpose of Issue: Detailed Design	Issue: E1
Date: 14/02/2025	Drawn: A McBride	Revision / Upgrade Description: Detailed Design Issue		
Checked: R Nicoll	Approved: D Rowland			
Master: M005	MBNL / EE / H3G: EE	Project: EE NTQ	Purpose of Issue: Planning	Issue: E
Date: 08/01/2025	Drawn: A McBride	Revision / Upgrade Description: Paving slabs added to cover area surrounding proposed site		
Checked: D Rowland	Approved: R Nicoll			
Master: M004	MBNL / EE / H3G: EE	Project: EE NTQ	Purpose of Issue: Planning	Issue: D
Date: 05/12/2024	Drawn: APS	Revision / Upgrade Description: Site layout redrawn		
Checked: D Rowland	Approved: R Nicoll			
Master: M003	MBNL / EE / H3G: EE	Project: EE NTQ	Purpose of Issue: Planning	Issue: C
Date: 28/10/2024	Drawn: APS	Revision / Upgrade Description: Wraparound cabinet rotated		
Checked: D Rowland	Approved: R Nicoll			
Master: M002	MBNL / EE / H3G: EE	Project: EE NTQ	Purpose of Issue: Planning	Issue: B
Date: 25/10/2024	Drawn: APS	Revision / Upgrade Description: Redrawn		
Checked: D Rowland	Approved: R Nicoll			



EE Limited
 1 Braham Street
 London
 United Kingdom
 E1 8EE



Site Name: SCHOOL STREET SW

Site ID: 1730054

Address: GRASS VERGE WEST OF SCHOOL STREET
RADCLIFFE
MANCHESTER
M26 3AP

Title: 100 EXISTING SITE PLAN


Project: EE NTQ

Purpose of Issue: DETAILED DESIGN

EE Cell ID: 33463	MBNL Cell ID: BRY143	3UK Cell ID: N/A
-------------------	----------------------	------------------

Master Drawing No: 1730054_BRY143_33463_N/A_M006

Issue: E1

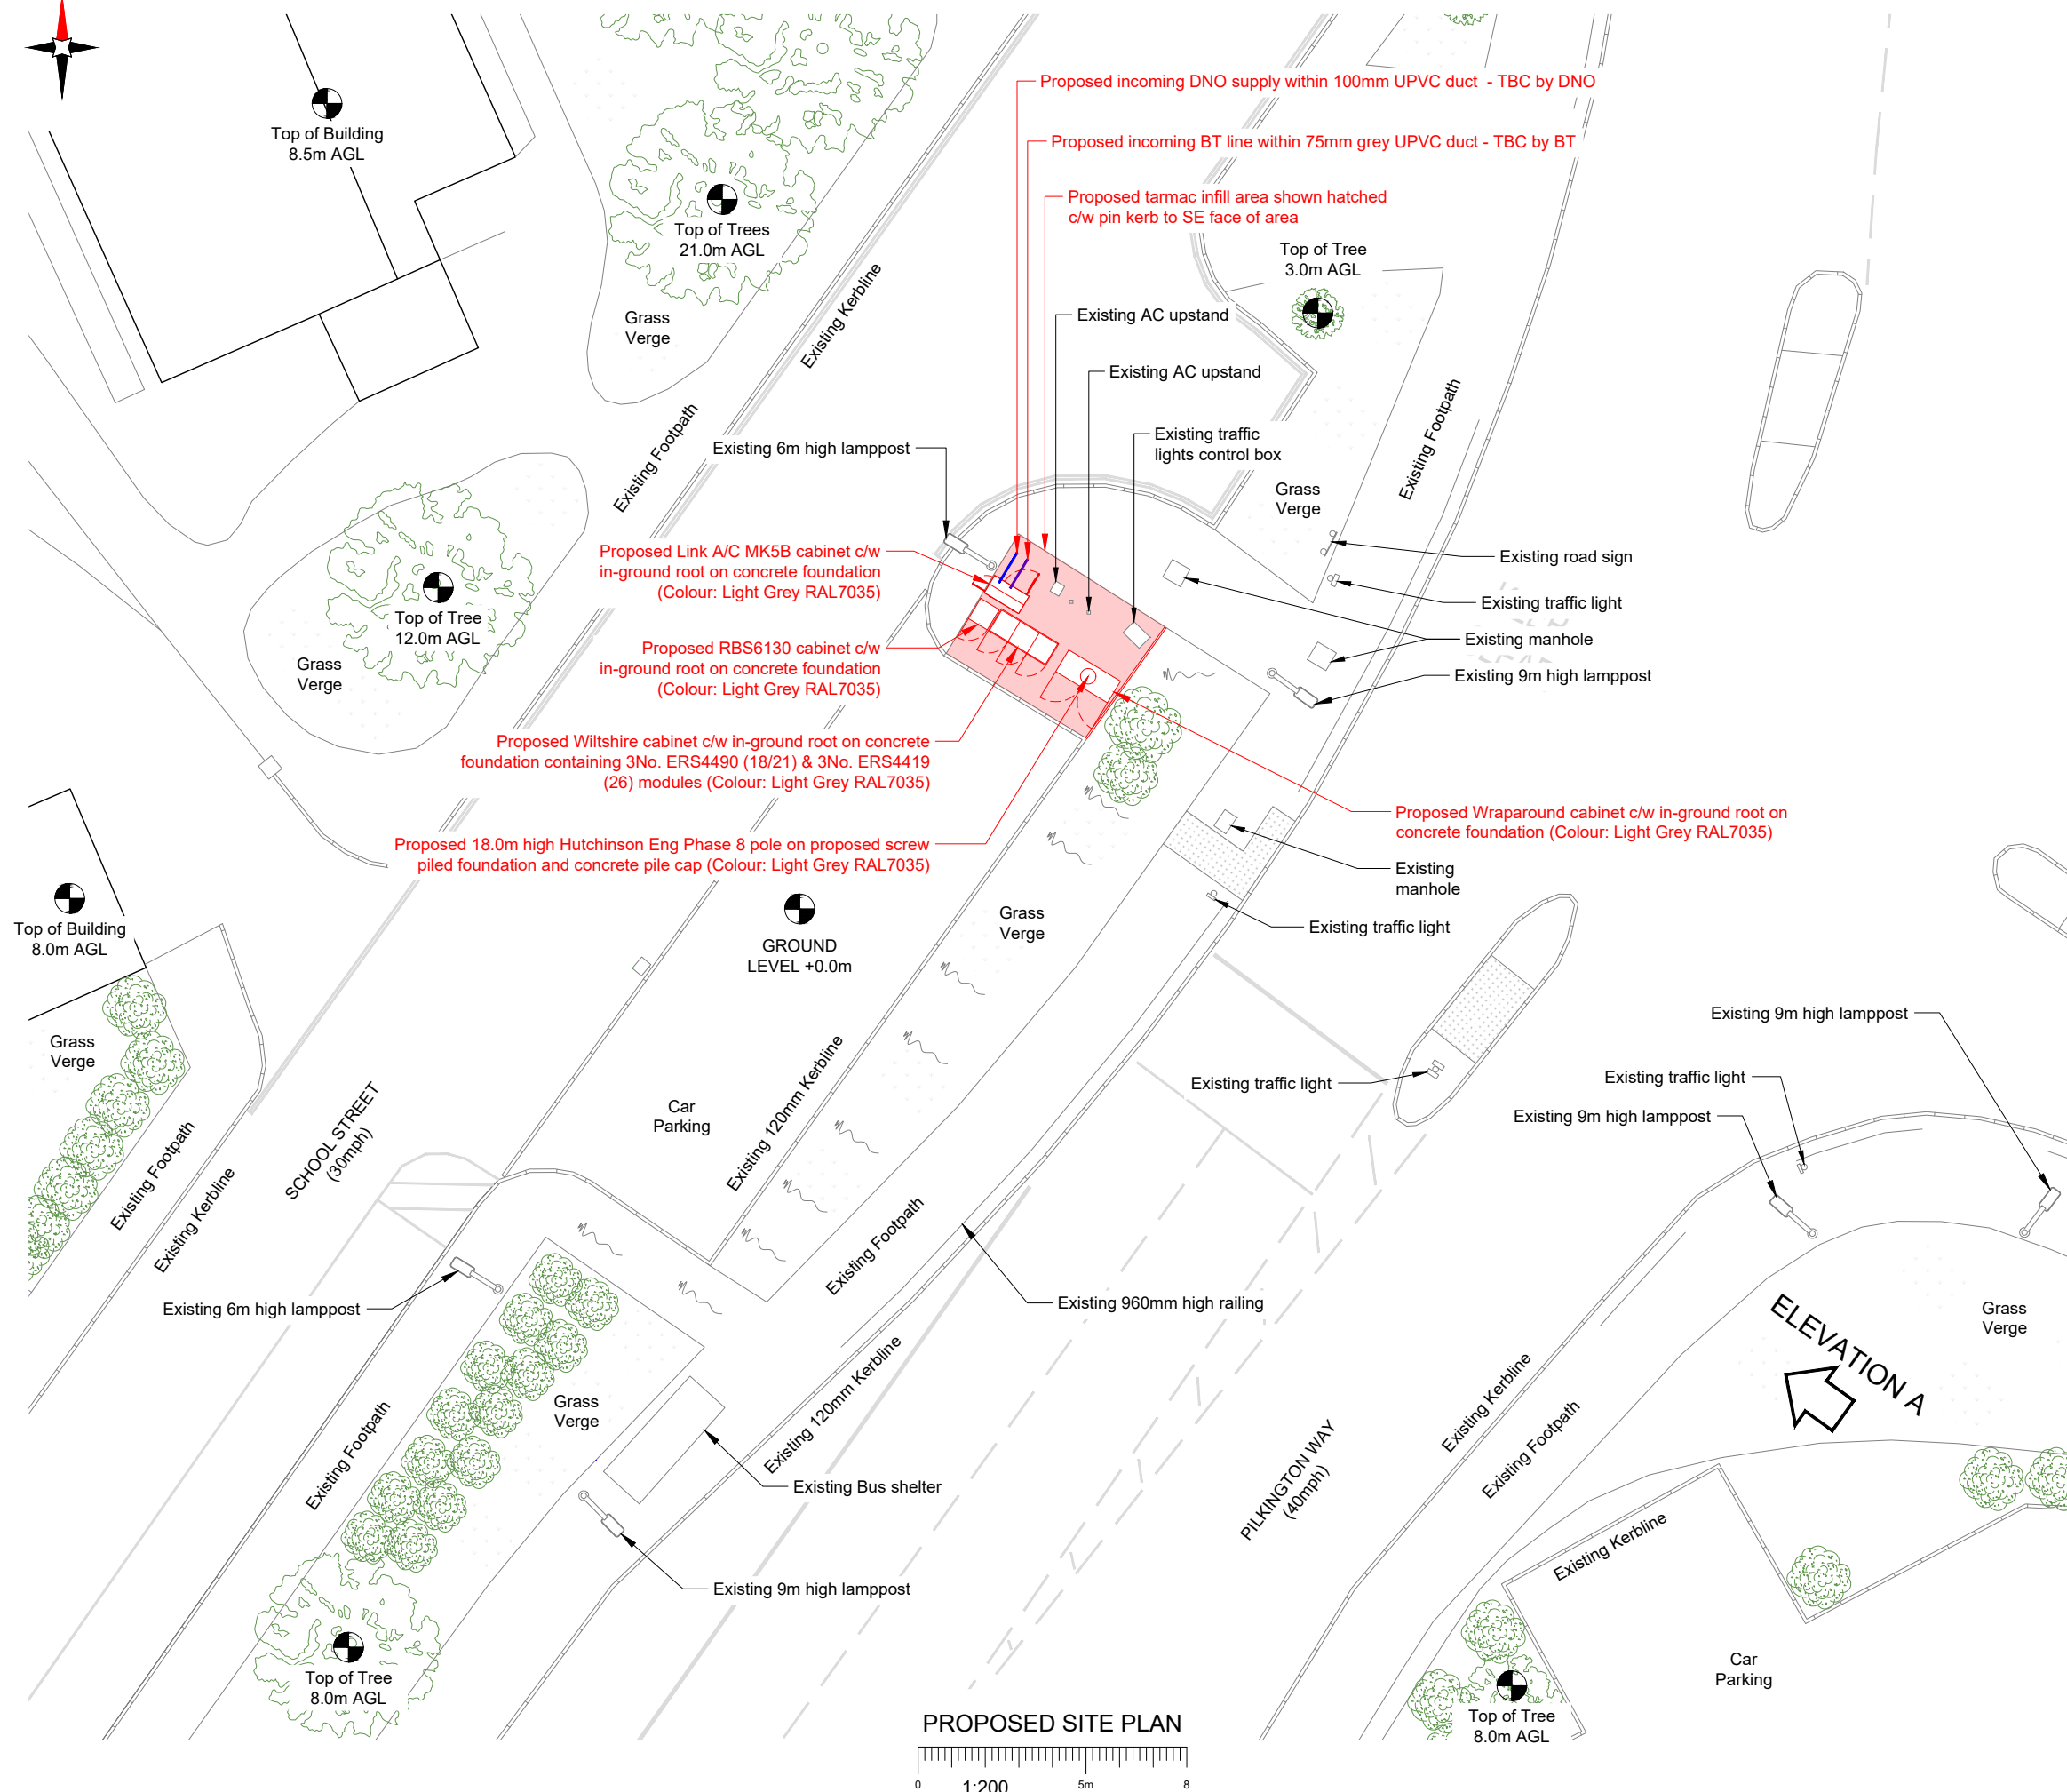

1. ALL DIMENSIONS IN MM UNLESS OTHERWISE NOTED.

Master: M006	MBNL / EE / H3G: EE	Project: EE NTQ	Purpose of Issue: Detailed Design	Issue: E1
Date: 14/02/2025	Revision / Upgrade Description: Detailed Design Issue			
Drawn: A McBride				
Checked: R Nicoll				
Approved: D Rowland				
Master: M005	MBNL / EE / H3G: EE	Project: EE NTQ	Purpose of Issue: Planning	Issue: E
Date: 08/01/2025	Revision / Upgrade Description: Paving slabs added to cover area surrounding proposed site			
Drawn: A McBride				
Checked: D Rowland				
Approved: R Nicoll				
Master: M004	MBNL / EE / H3G: EE	Project: EE NTQ	Purpose of Issue: Planning	Issue: D
Date: 05/12/2024	Revision / Upgrade Description: Site layout redrawn			
Drawn: APS				
Checked: D Rowland				
Approved: R Nicoll				
Master: M003	MBNL / EE / H3G: EE	Project: EE NTQ	Purpose of Issue: Planning	Issue: C
Date: 28/10/2024	Revision / Upgrade Description: Wraparound cabinet rotated			
Drawn: APS				
Checked: D Rowland				
Approved: R Nicoll				
Master: M002	MBNL / EE / H3G: EE	Project: EE NTQ	Purpose of Issue: Planning	Issue: B
Date: 25/10/2024	Revision / Upgrade Description: Redrawn			
Drawn: APS				
Checked: D Rowland				
Approved: R Nicoll				



EE Limited
1 Braham Street
London
United Kingdom
E1 8EE



Site Name: SCHOOL STREET SW

Site ID: 1730054

Address: GRASS VERGE WEST OF
SCHOOL STREET
RADCLIFFE
MANCHESTER
M26 3AP

Title: 150 PROPOSED SITE PLAN

Project:	EE NTQ
----------	--------

Purpose of Issue:	DETAILED DESIGN
-------------------	-----------------


EE Cell ID: 33463	MBNL Cell ID: BRY143	3UK Cell ID: N/A
-----------------------------	--------------------------------	----------------------------

Master Drawing No:	Issue:
1730054 BRY143 33463 N/A M006	E1


100mm

50mm

10mm

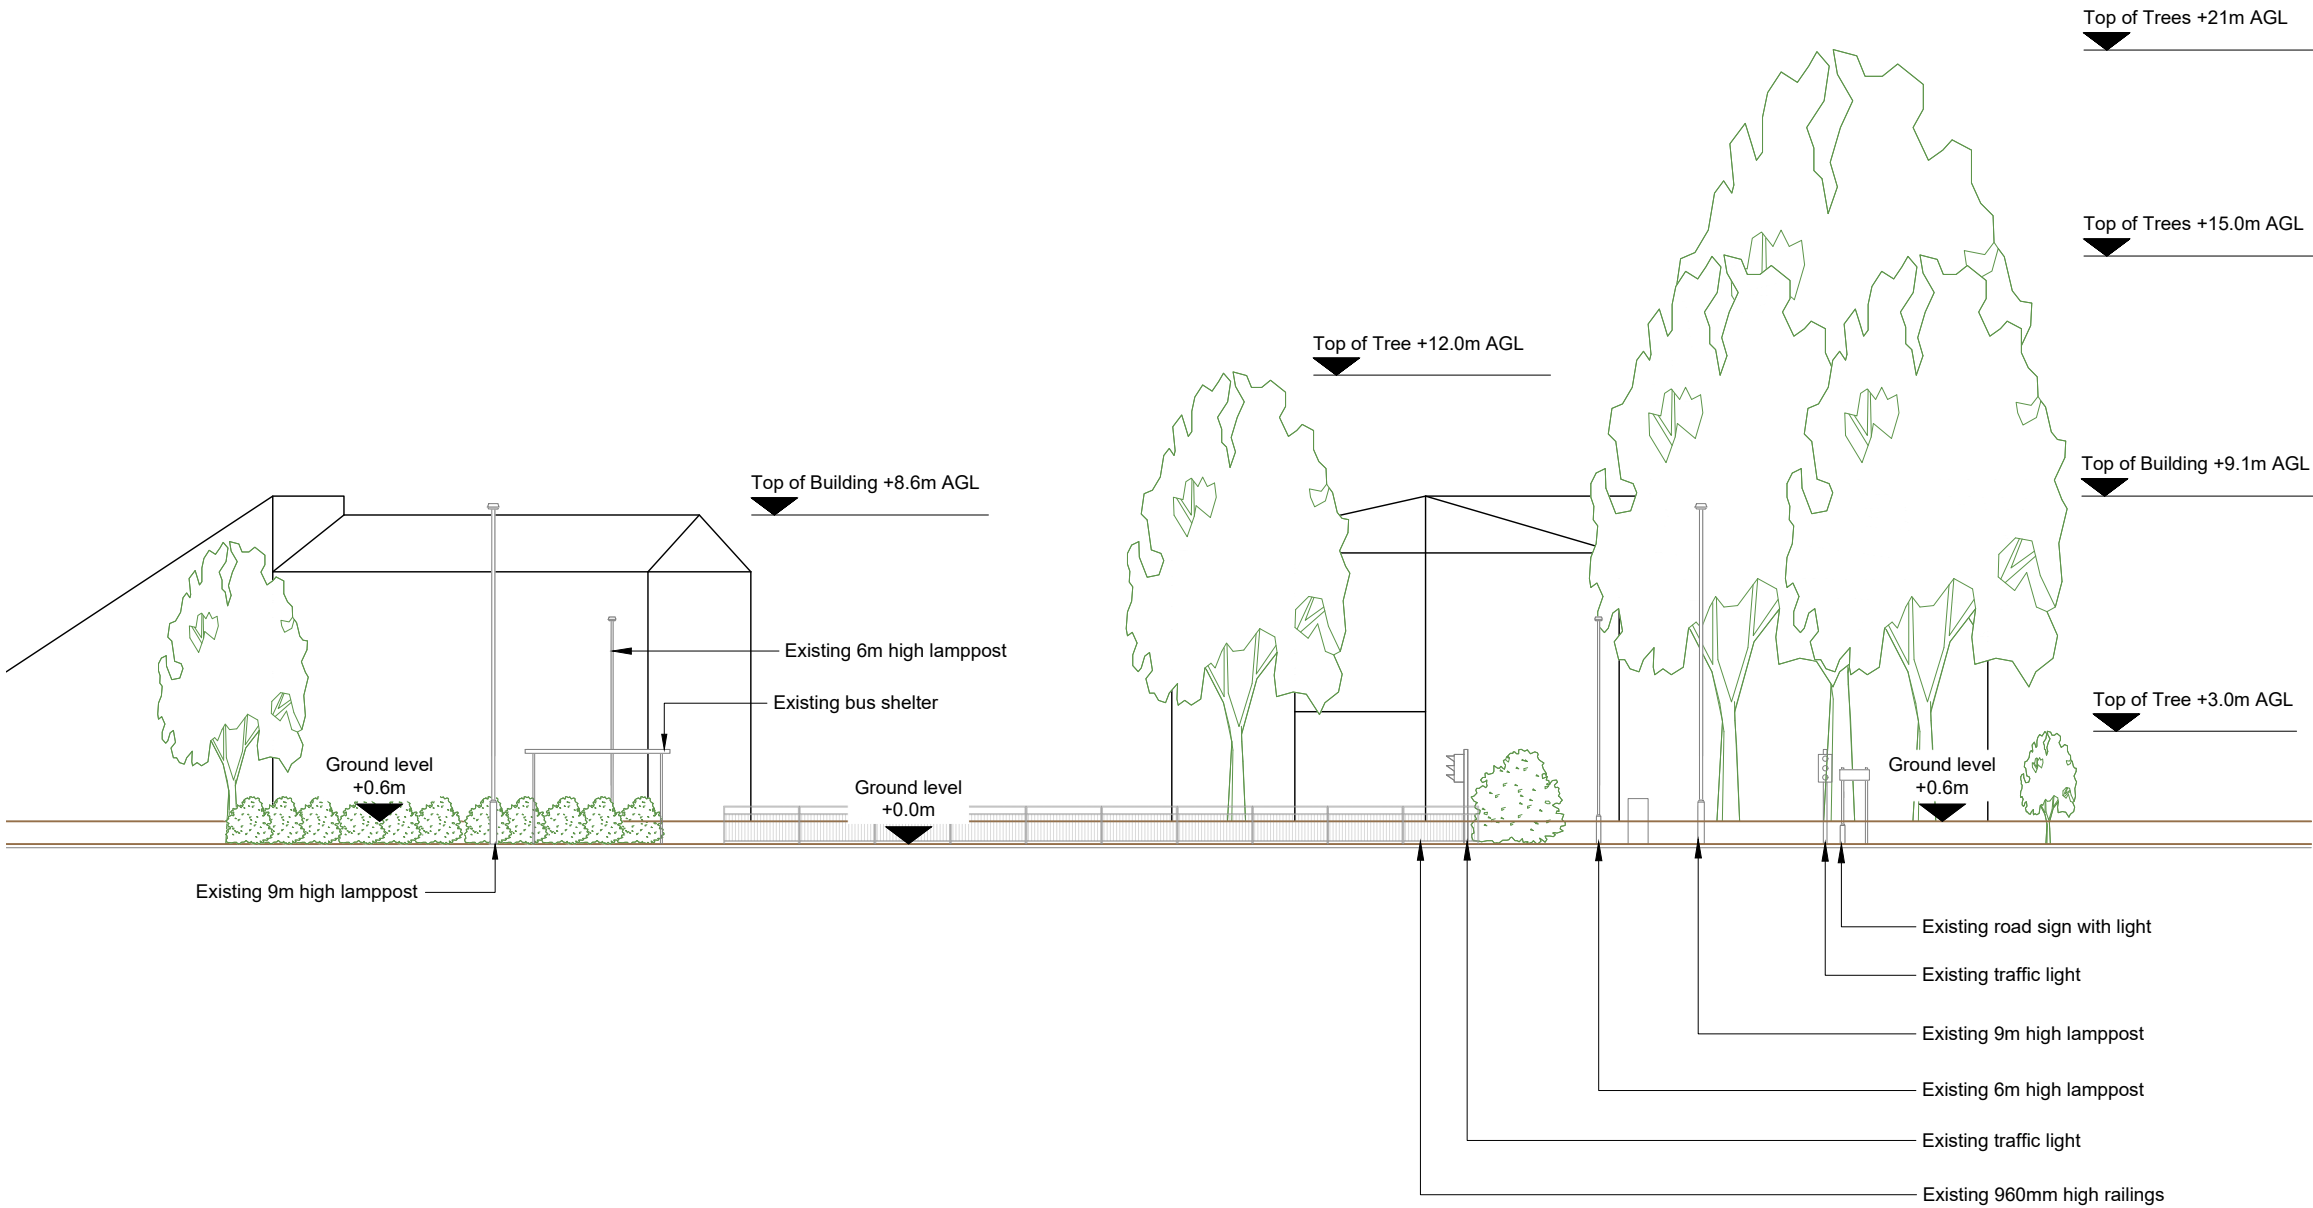

EXISTING SITE ELEVATION A

 

- NOTES:
- ALL DIMENSIONS IN MM UNLESS OTHERWISE NOTED.

Master:	MBNL / EE / H3G:	Project:	Purpose of Issue:	Issue:
M006	EE	EE NTQ	Detailed Design	E1
Date:	14/02/2025	Revision / Upgrade Description:		
Drawn:	A McBride	Detailed Design Issue		
Checked:	R Nicoll			
Approved:	D Rowland			
Master:	MBNL / EE / H3G:	Project:	Purpose of Issue:	Issue:
M005	EE	EE NTQ	Planning	E
Date:	08/01/2025	Revision / Upgrade Description:		
Drawn:	A McBride	Paving slabs added to cover area surrounding proposed site		
Checked:	D Rowland			
Approved:	R Nicoll			
Master:	MBNL / EE / H3G:	Project:	Purpose of Issue:	Issue:
M004	EE	EE NTQ	Planning	D
Date:	05/12/2024	Revision / Upgrade Description:		
Drawn:	APS	Site layout redrawn		
Checked:	D Rowland			
Approved:	R Nicoll			
Master:	MBNL / EE / H3G:	Project:	Purpose of Issue:	Issue:
M003	EE	EE NTQ	Planning	C
Date:	28/10/2024	Revision / Upgrade Description:		
Drawn:	APS	Wraparound cabinet rotated		
Checked:	D Rowland			
Approved:	R Nicoll			
Master:	MBNL / EE / H3G:	Project:	Purpose of Issue:	Issue:
M002	EE	EE NTQ	Planning	B
Date:	25/10/2024	Revision / Upgrade Description:		
Drawn:	APS	Redrawn		
Checked:	D Rowland			
Approved:	R Nicoll			



EE Limited
1 Braham Street
London
United Kingdom
E1 8EE




Site Name:	SCHOOL STREET SW		
Site ID:	1730054		
Address:	GRASS VERGE WEST OF SCHOOL STREET RADCLIFFE MANCHESTER M26 3AP		
Title:	200 EXISTING SITE ELEVATION A		
Project:	EE NTQ		
Purpose of Issue:	DETAILED DESIGN		
EE Cell ID:	MBNL Cell ID:	3UK Cell ID:	
33463	BRY143	N/A	
Master Drawing No:			Issue:
1730054_BRY143_33463_N/A_M006			E1

100mm

150mm

10mm

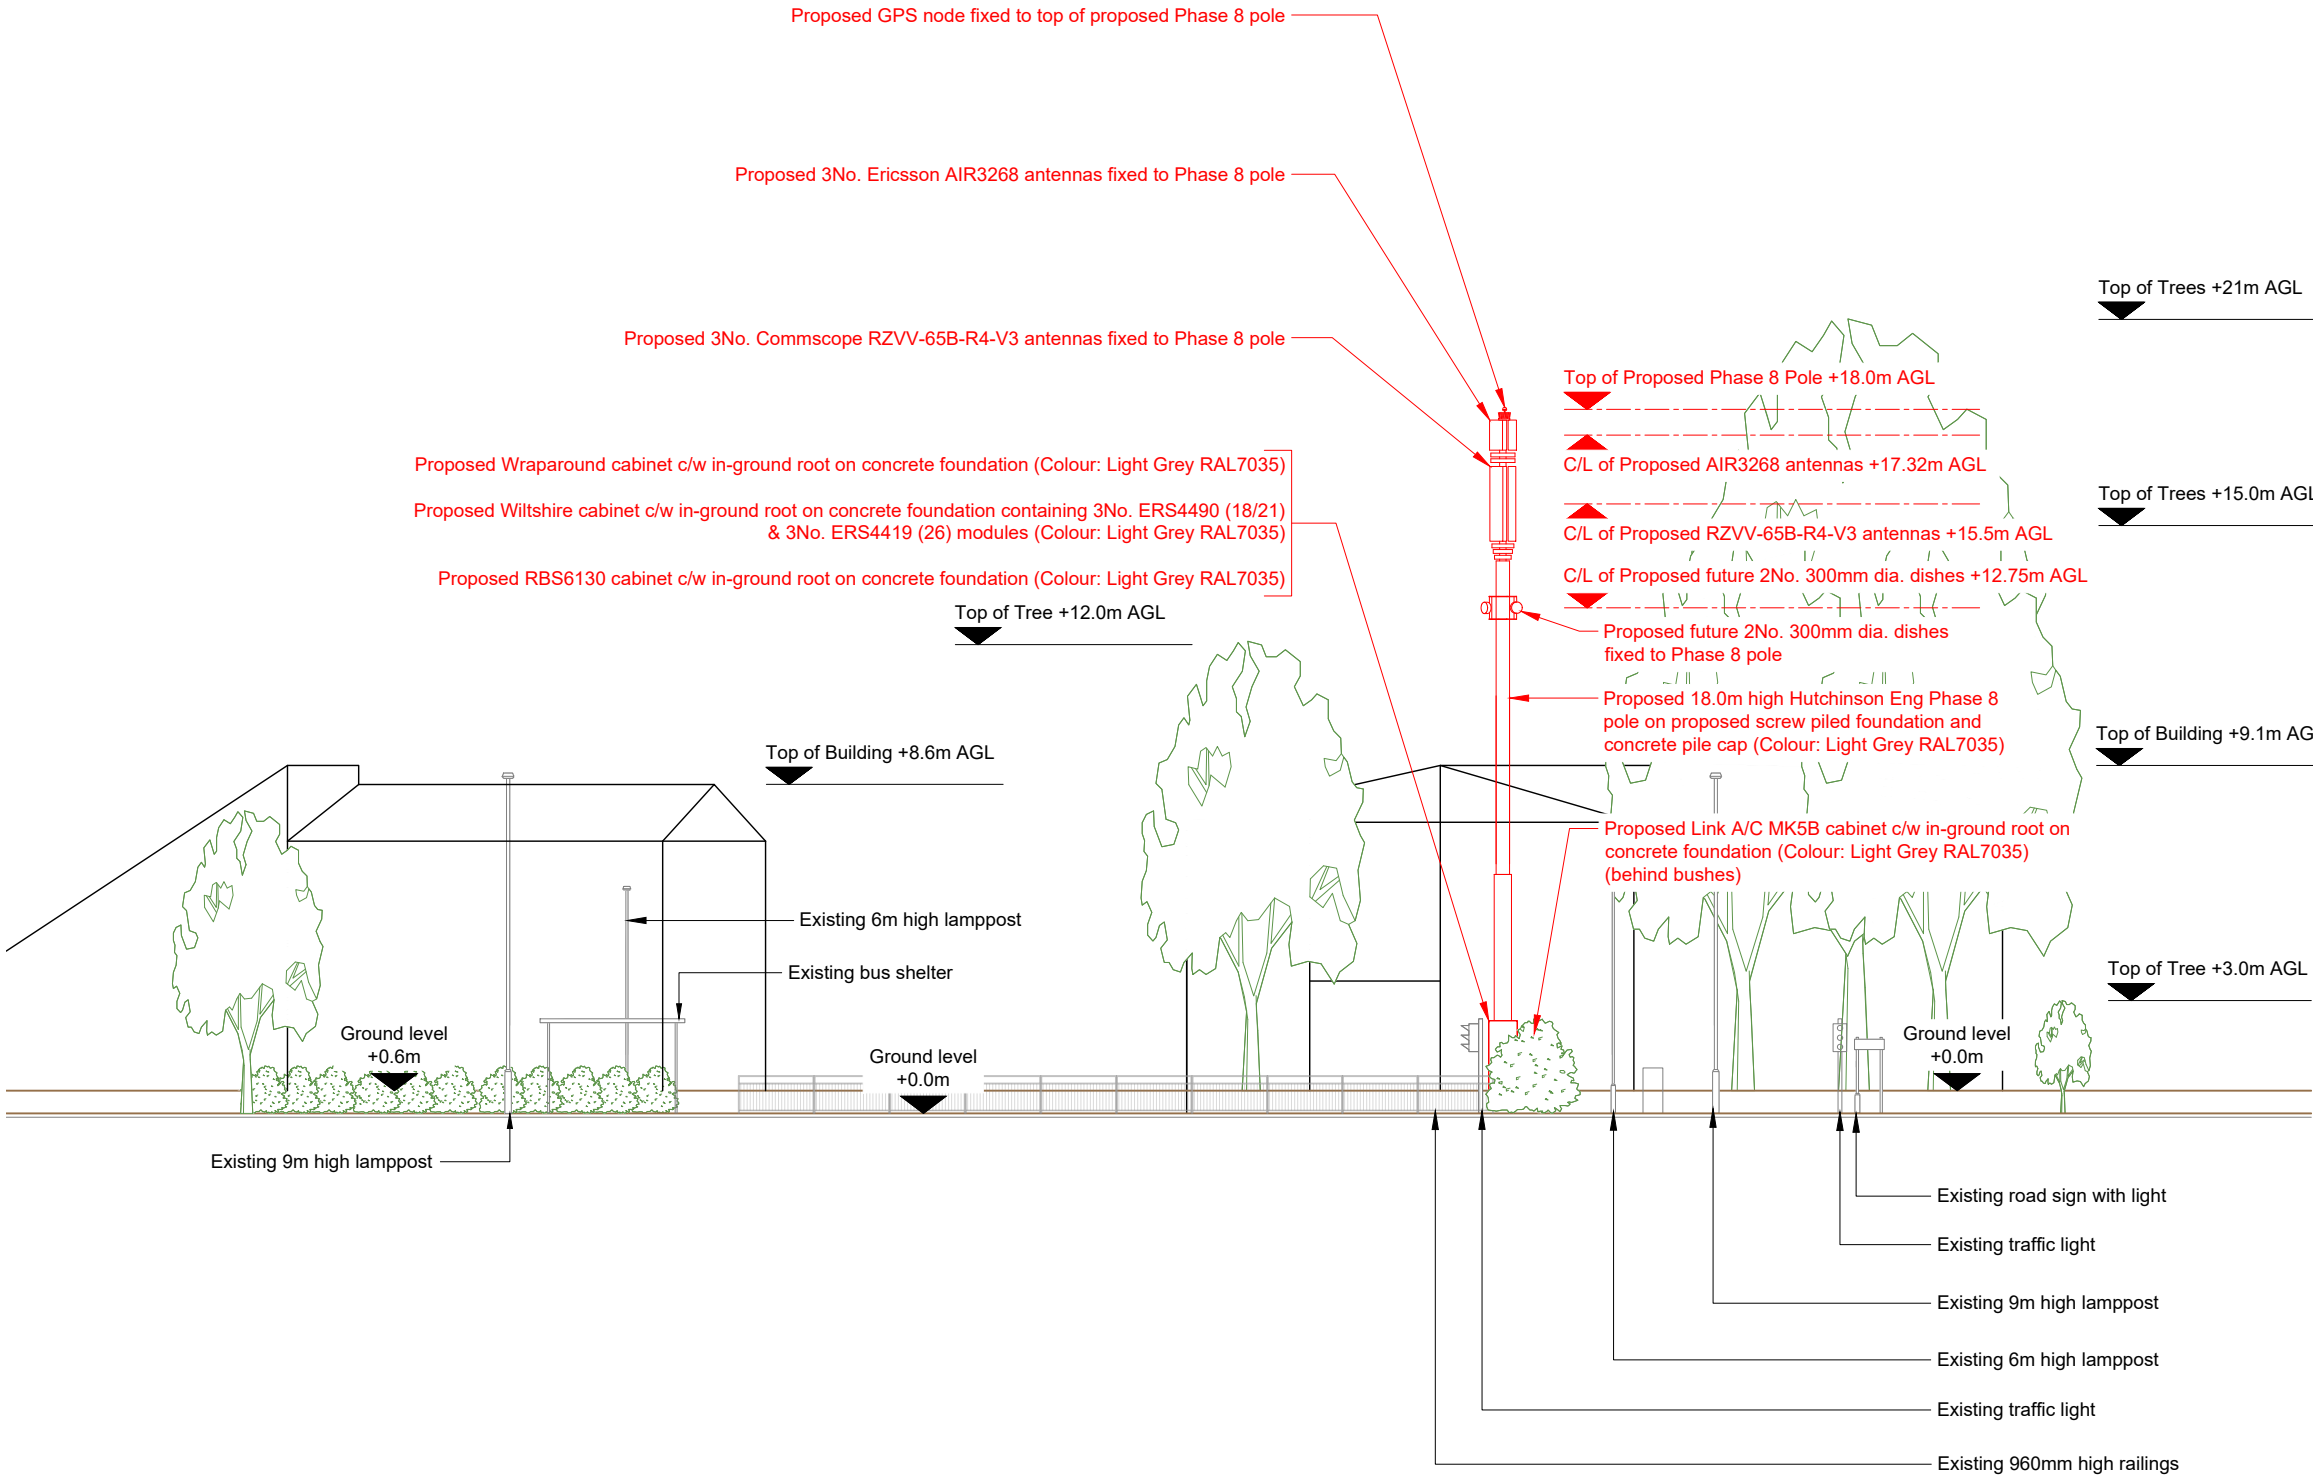

PROPOSED SITE ELEVATION A



NOTES:

1. ALL DIMENSIONS IN MM UNLESS OTHERWISE NOTED.

Master:	MBNL / EE / H3G:	Project:	Purpose of Issue:	Issue:
M006	EE	EE NTQ	Detailed Design	E1
Date:	14/02/2025	Revision / Upgrade Description:		
Drawn:	A McBride	Detailed Design Issue		
Checked:	R Nicoll			
Approved:	D Rowland			
Master:	MBNL / EE / H3G:	Project:	Purpose of Issue:	Issue:
M005	EE	EE NTQ	Planning	E
Date:	08/01/2025	Revision / Upgrade Description:		
Drawn:	A McBride	Paving slabs added to cover area surrounding proposed site		
Checked:	D Rowland			
Approved:	R Nicoll			
Master:	MBNL / EE / H3G:	Project:	Purpose of Issue:	Issue:
M004	EE	EE NTQ	Planning	D
Date:	05/12/2024	Revision / Upgrade Description:		
Drawn:	APS	Site layout redrawn		
Checked:	D Rowland			
Approved:	R Nicoll			
Master:	MBNL / EE / H3G:	Project:	Purpose of Issue:	Issue:
M003	EE	EE NTQ	Planning	C
Date:	28/10/2024	Revision / Upgrade Description:		
Drawn:	APS	Wraparound cabinet rotated		
Checked:	D Rowland			
Approved:	R Nicoll			
Master:	MBNL / EE / H3G:	Project:	Purpose of Issue:	Issue:
M002	EE	EE NTQ	Planning	B
Date:	25/10/2024	Revision / Upgrade Description:		
Drawn:	APS	Redrawn		
Checked:	D Rowland			
Approved:	R Nicoll			



EE Limited
1 Braham Street
London
United Kingdom
E1 8EE



Site Name:	SCHOOL STREET SW		
Site ID:	1730054		
Address:	GRASS VERGE WEST OF SCHOOL STREET RADCLIFFE MANCHESTER M26 3AP		
Title:	250 PROPOSED SITE ELEVATION A		
Project:	EE NTQ		
Purpose of Issue:	DETAILED DESIGN		
EE Cell ID:	MBNL Cell ID:	3UK Cell ID:	
33463	BRY143	N/A	
Master Drawing No:			Issue:
1730054_BRY143_33463_N/A_M006			E1