





GA Existing Site Plan
Scale 1:200 @ A3

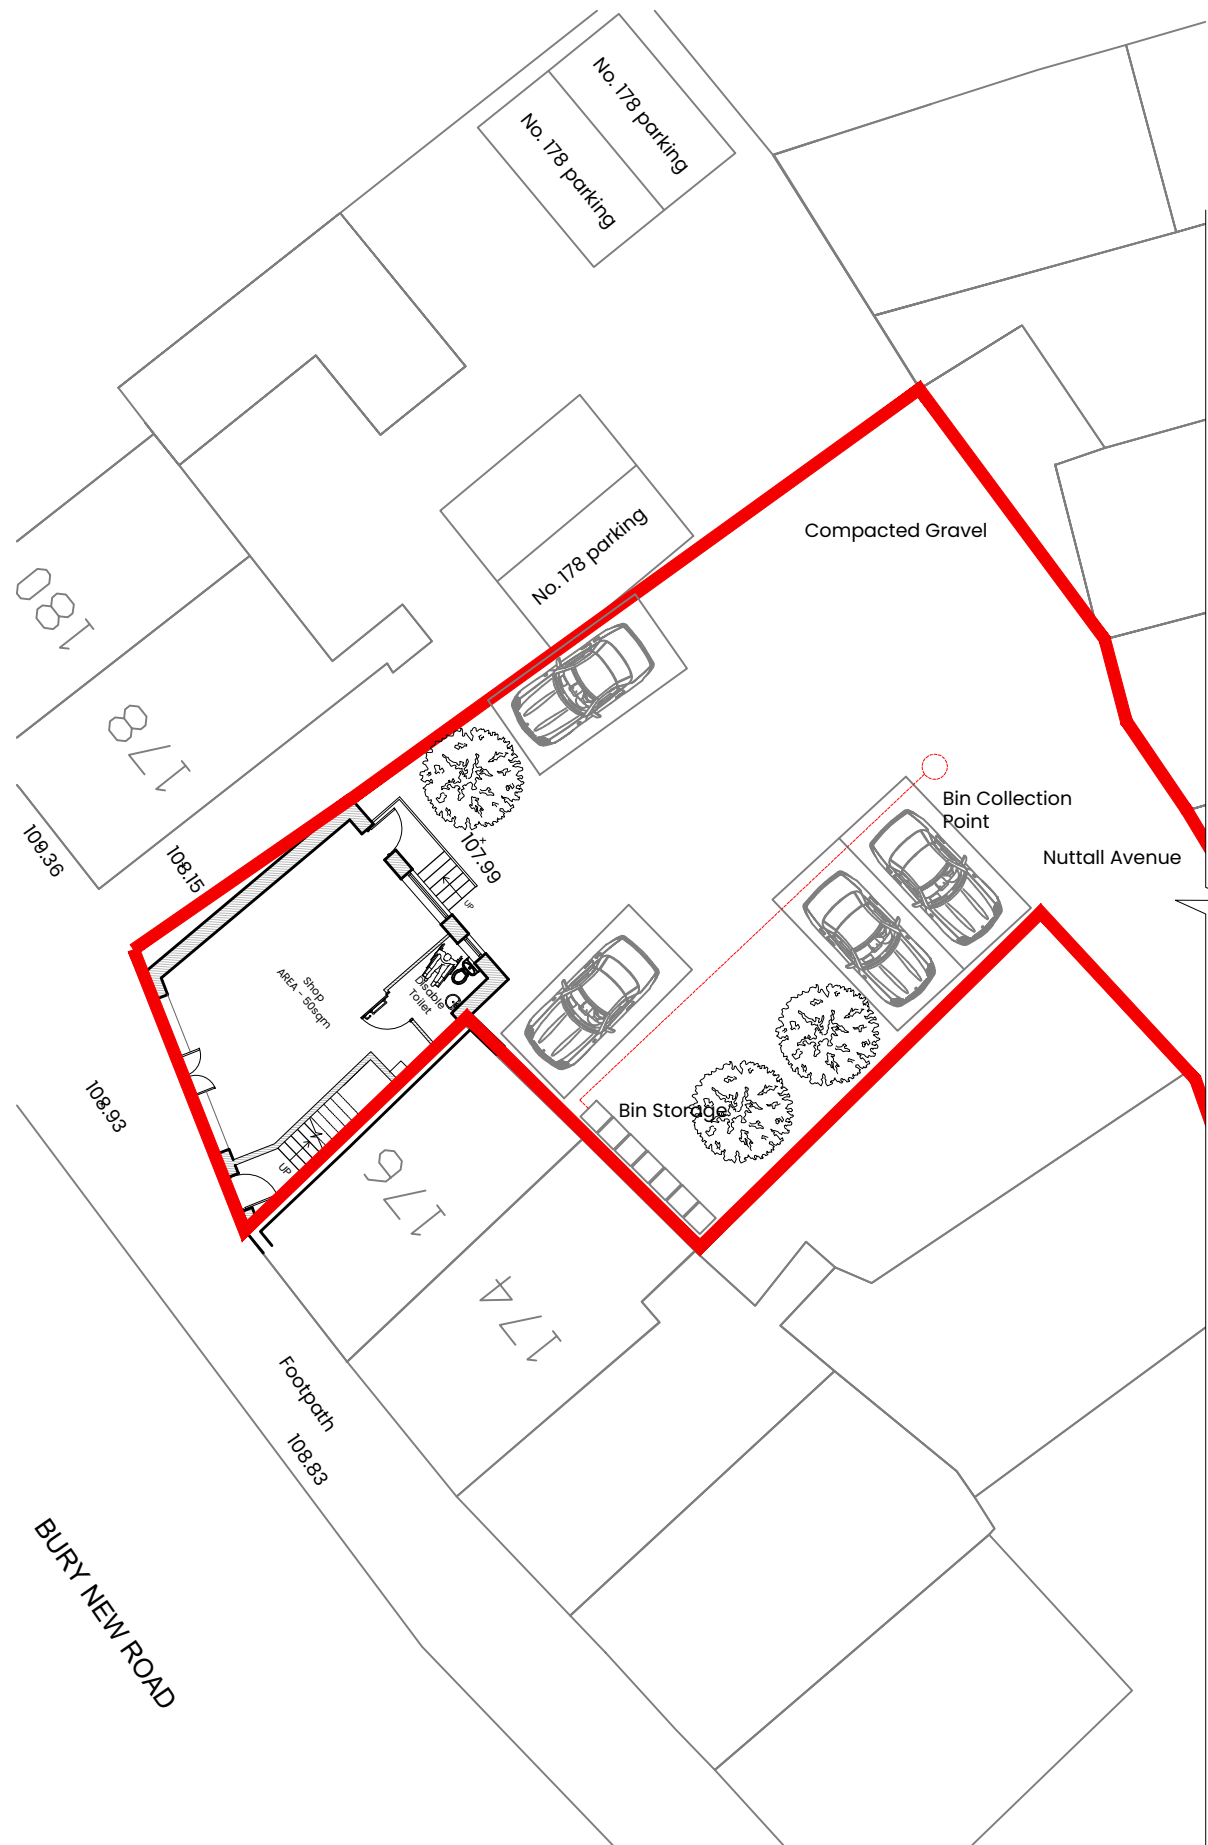

GA Proposed Site Plan
Scale 1:200 @ A3

 

Element Key

Site Boundary

	Species	No. of Plants
	Olive tree(<i>Olea europaea</i>)	3



SCALE BAR 1:200

General Notes:

All site dimensions shall be verified by the Contractor on site prior to commencing any works.


Do not scale from this drawing.

Design intent drawing only. Construction to comply with latest building regulation requirements.

All statutory approvals must be sought prior to development.

This drawing is the property of "Studio Tashkeel Architecture Ltd." and copyright is reserved by them. The drawing is not to be copied or disclosed by or to any unauthorised persons without the prior written consent of Studio Tashkeel Architecture Ltd.

A	Trees added	21.09.2026	HP	MK
/	First Issue	25.08.2026	MS	MK
Rev	Description	Date	Dr by	App by

 

STUDIO TASHKEEL ARCHITECTURE LTD.
1-3 Ashton Lane,
Sale M33 6WT
United Kingdom

T +44(0)1615465395
E info@StudioTashkeel.com
www.studiotashkeel.com

client name Mr Avni Brucaj		
project 174-176 Bury New Road		
drawing Existing & Proposed Site plan		
project number 25136		scale 1:200 @ A3
drawing number PL_002	rev A	issue status Planning
This drawing is to be read in conjunction with all related drawings. All dimensions must be checked and verified on site before commencing any work or producing shop drawings. The originator should be notified immediately of any discrepancy. This drawing is copyright and remains the property of Studio Tashkeel Architecture Ltd.		