



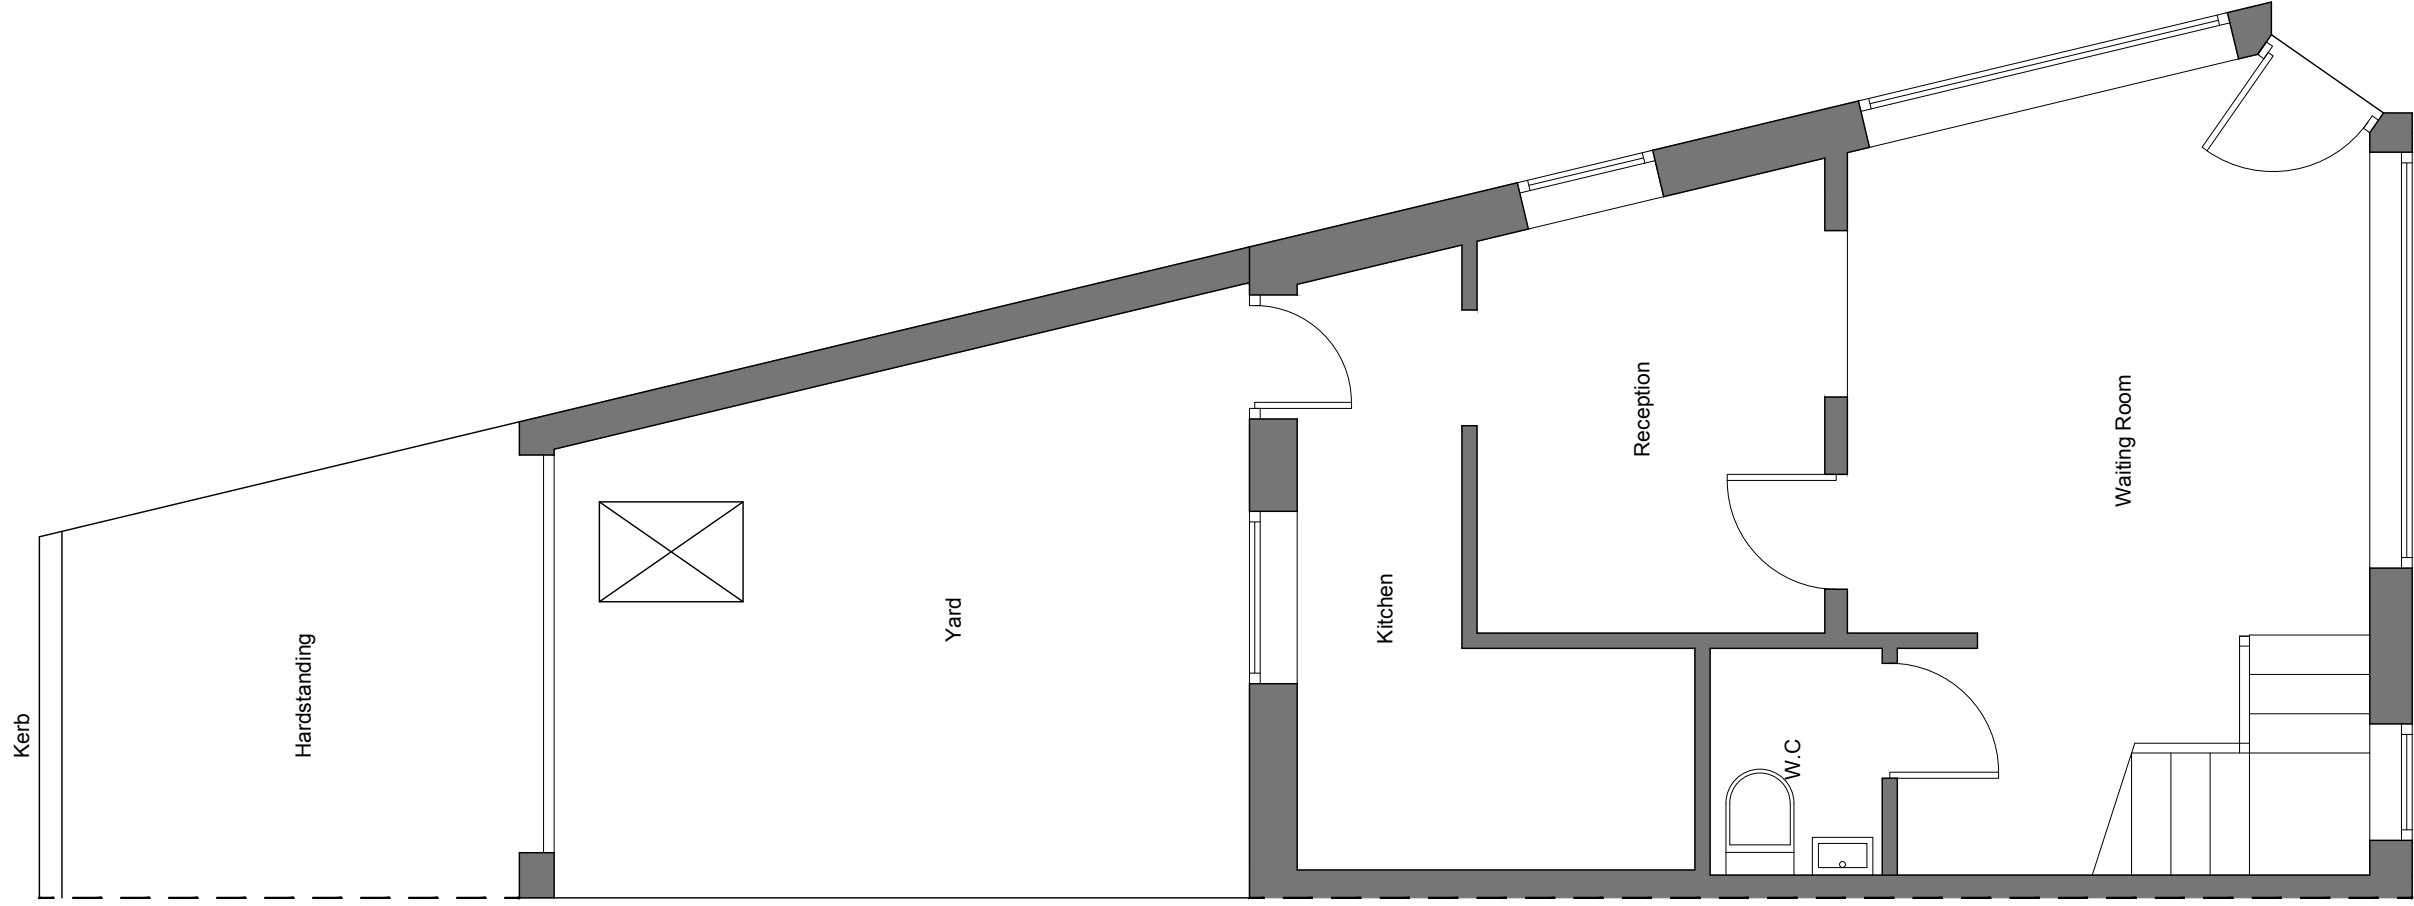

Existing

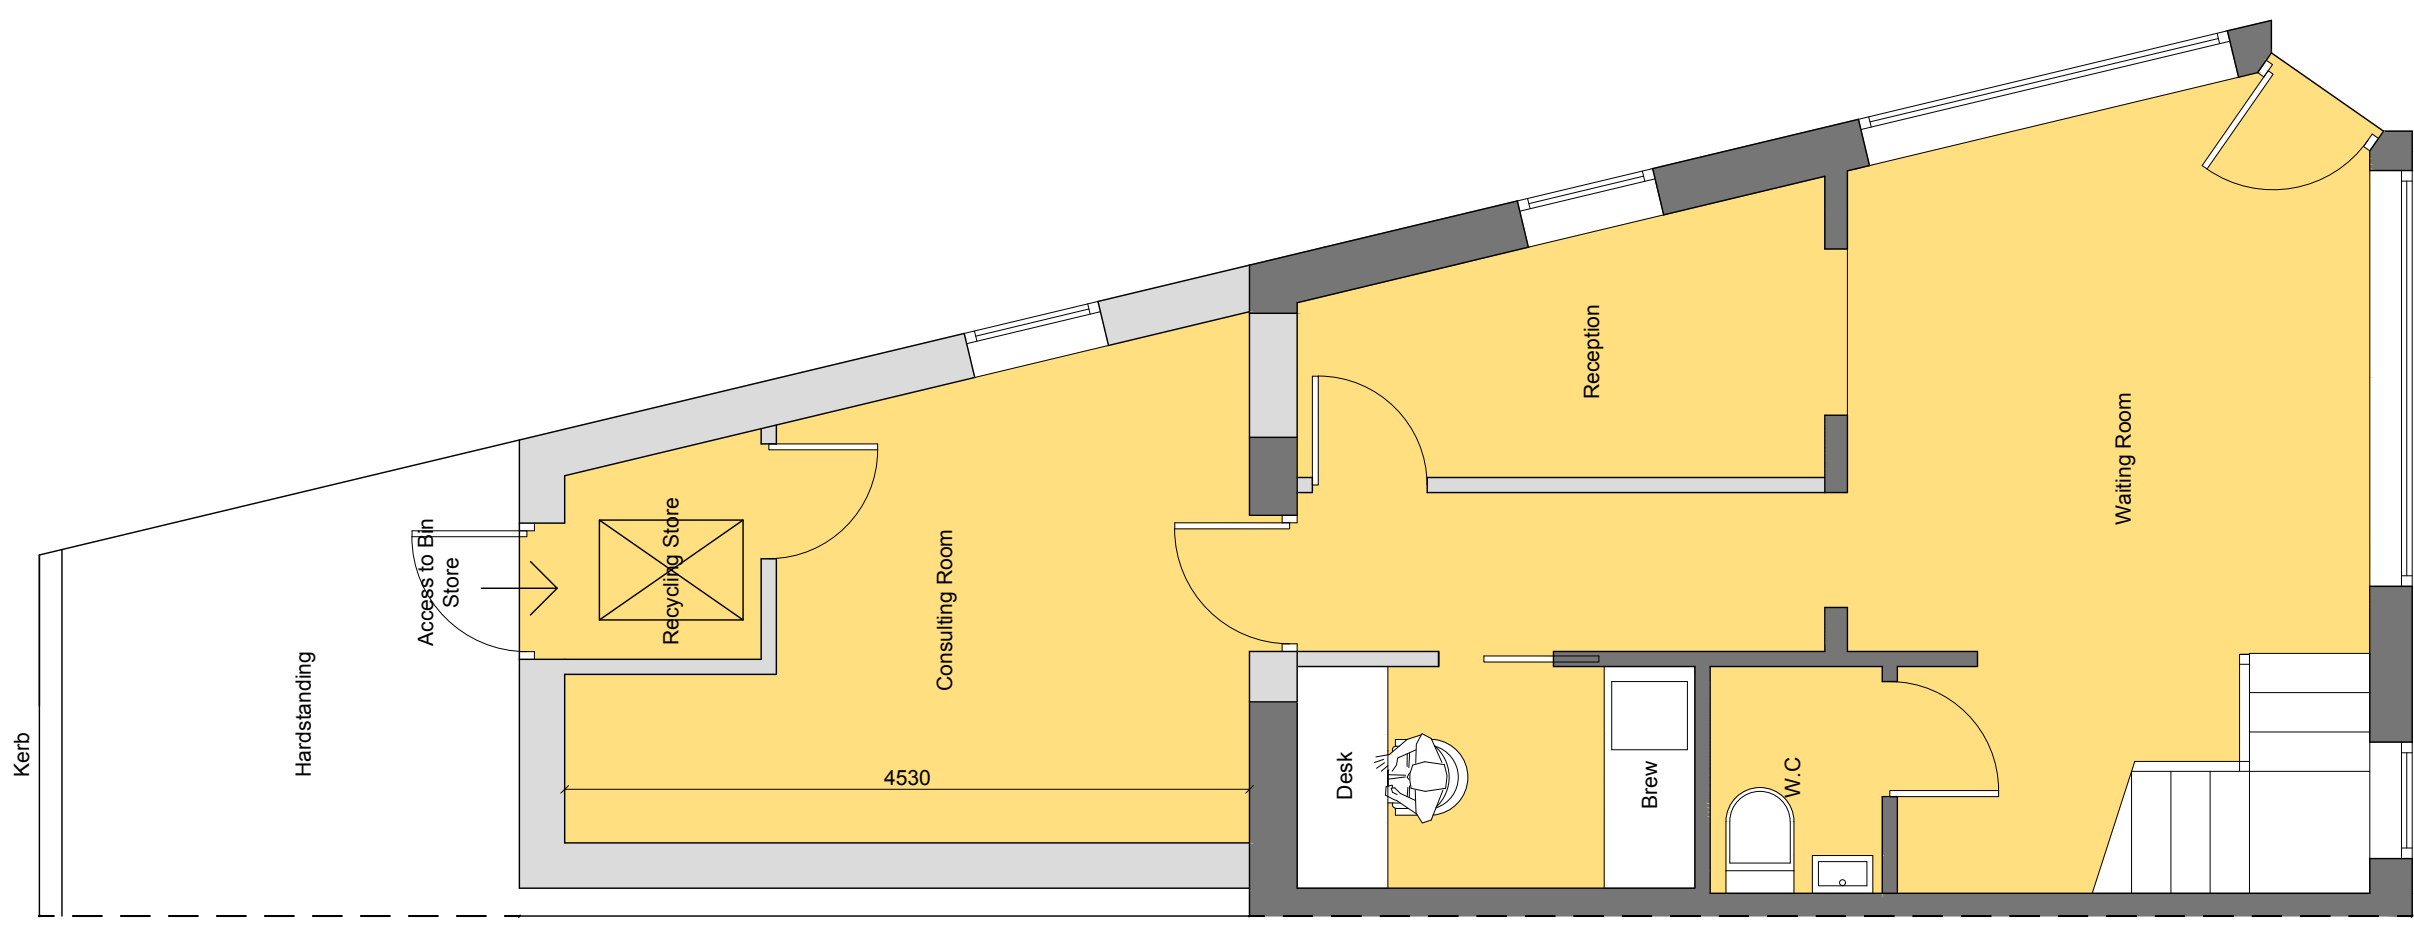

Proposed

LHG PROJECTS LTD Architectural Design & Surveying M: 07541 889 509 E: lhproject@gmail.com	PROJECT 191 Bury Old Road, Prestwich	CLIENT The Park Dental Practice	DRAWING TITLE Existing & Proposed Floor Plan
DATE 20/02/20	SCALE 1:50 @ A3	DRAWING NUMBER 713.001	REVISION NO. D