



Dimensioning
Figured dimensions only to be taken from these designs and drawings. Work to annotated dimensions only. All dimensions to be checked on site. Architectural designers to be informed immediately of any discrepancies before work proceeds. Drawings are to be read in conjunction with relevant specifications, structural engineers and service engineers' drawings.

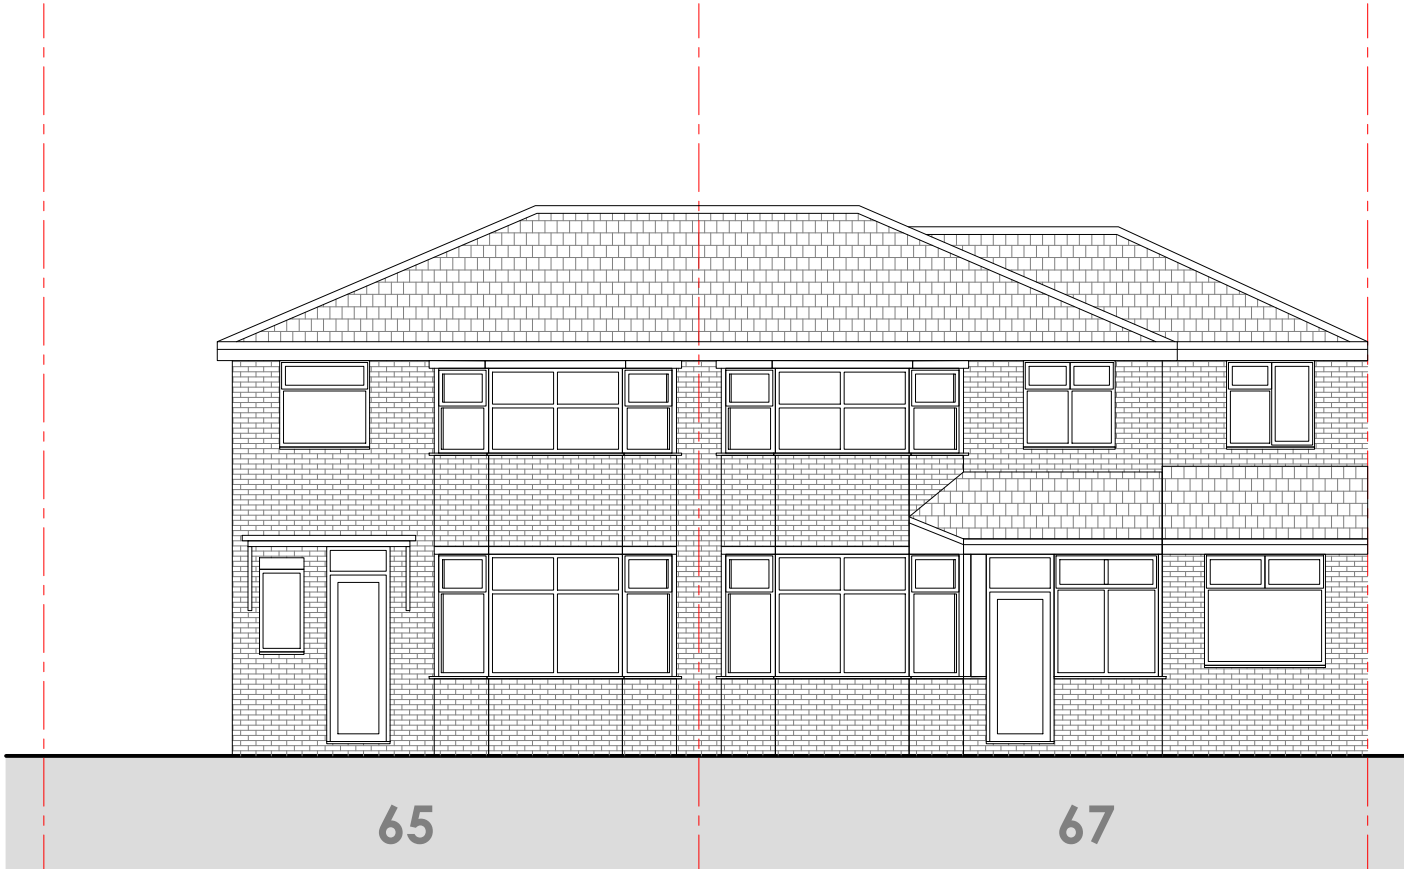


EXISTING FRONT ELEVATION
1:100 @ A3
0m 1m 3m 5m

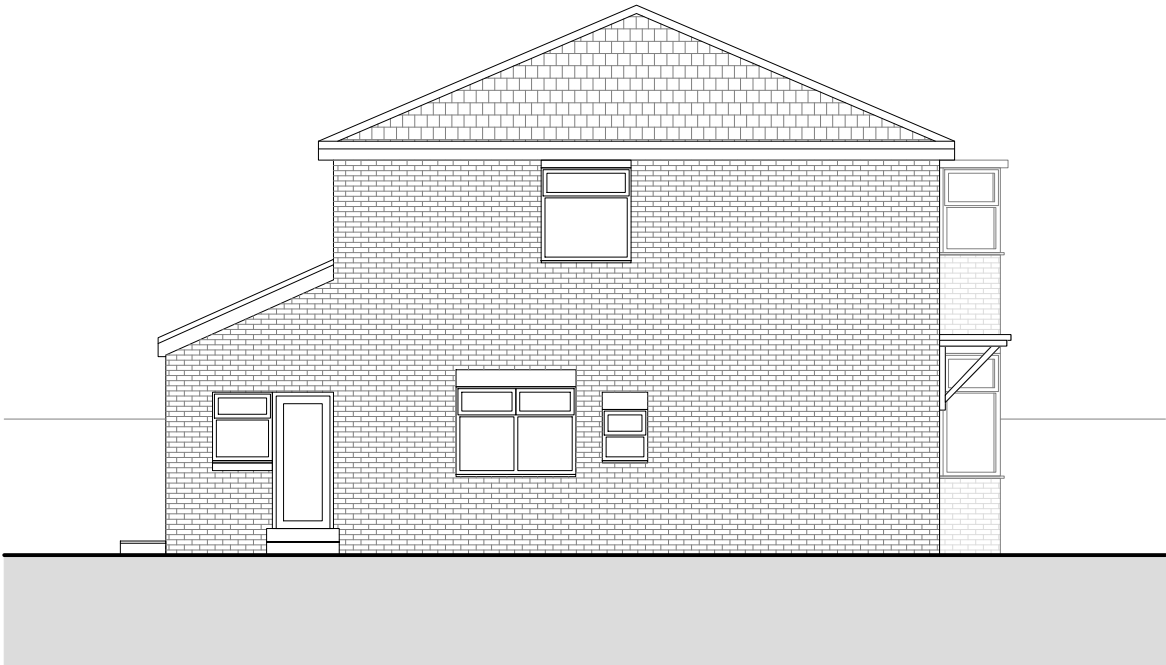

EXISTING SIDE ELEVATION
1:100 @ A3



EXISTING REAR ELEVATION
1:100 @ A3

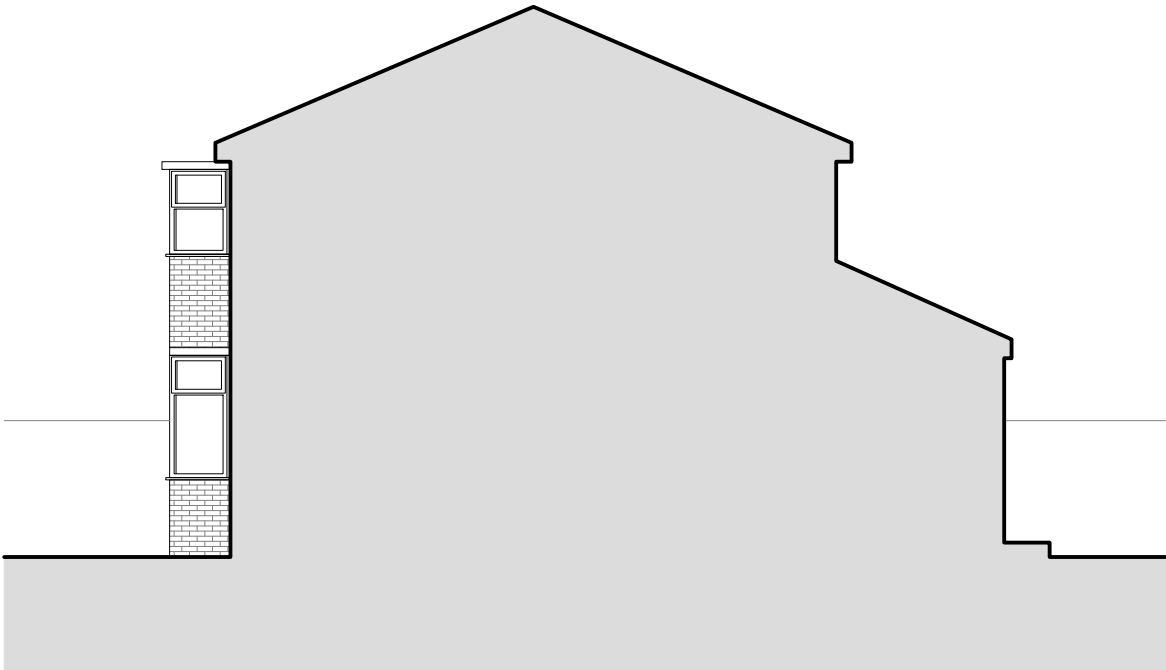

EXISTING SIDE ELEVATION
1:100 @ A3

Rev	Date	Description
-	08/04/25	Issued to client for comments


S A L C E M
ARCHITECTS
Architecture | Masterplanning | Graphics

CLIENT:
Homeowner

PROJECT:
*65 & 67 Bury Old Rd
Prestwich
Manchester
M25 0FG*

TITLE:
Existing Elevations

SCALE:
1:100 A3

DRAWING NO.
Sheet 4

REV: _____

DATE:
April 2025