



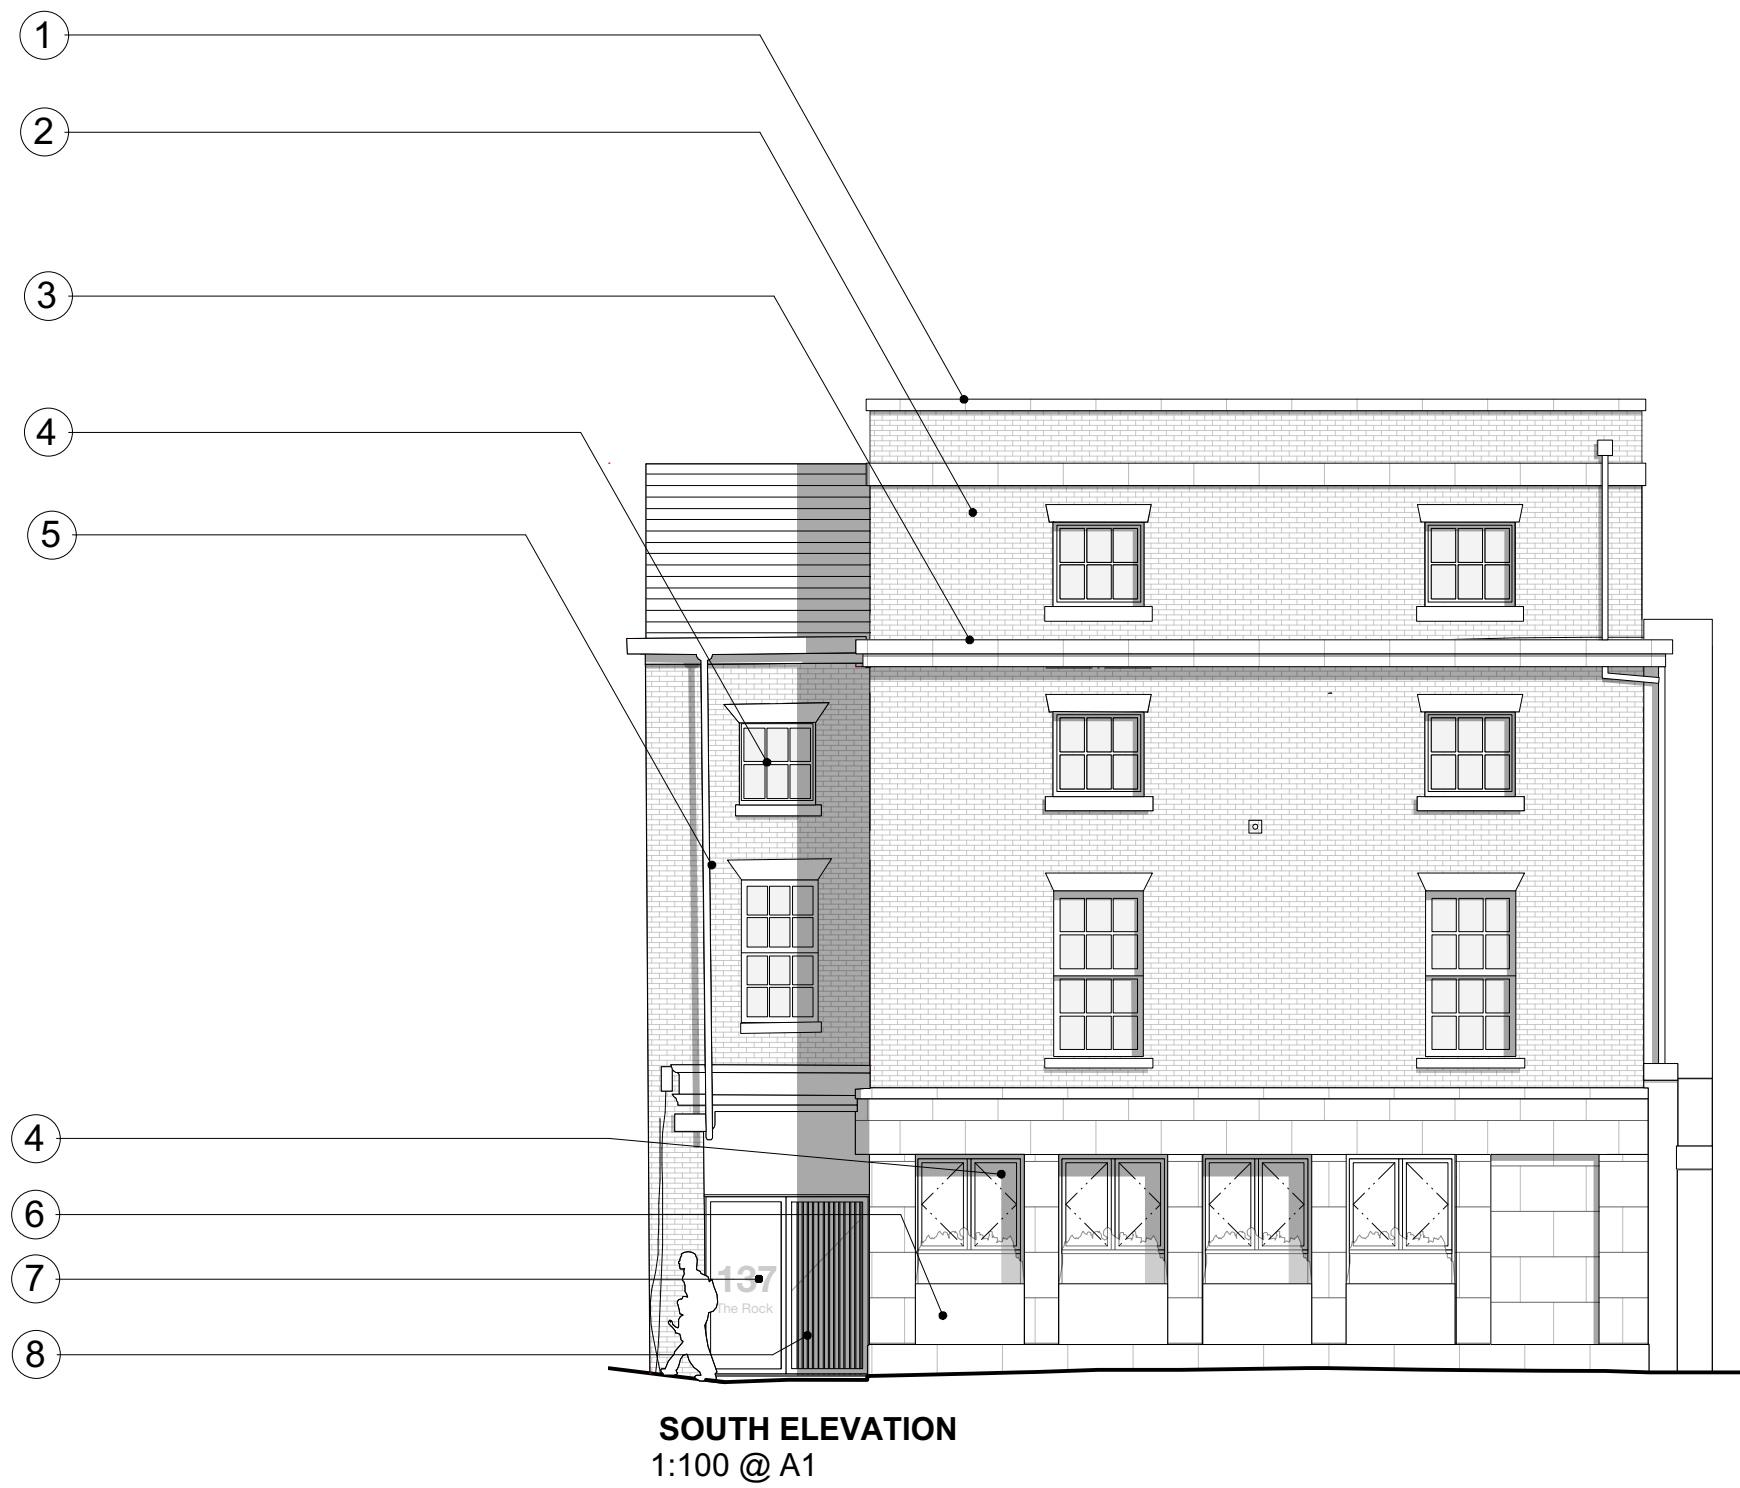


SOUTH ELEVATION
1:100 @ A1

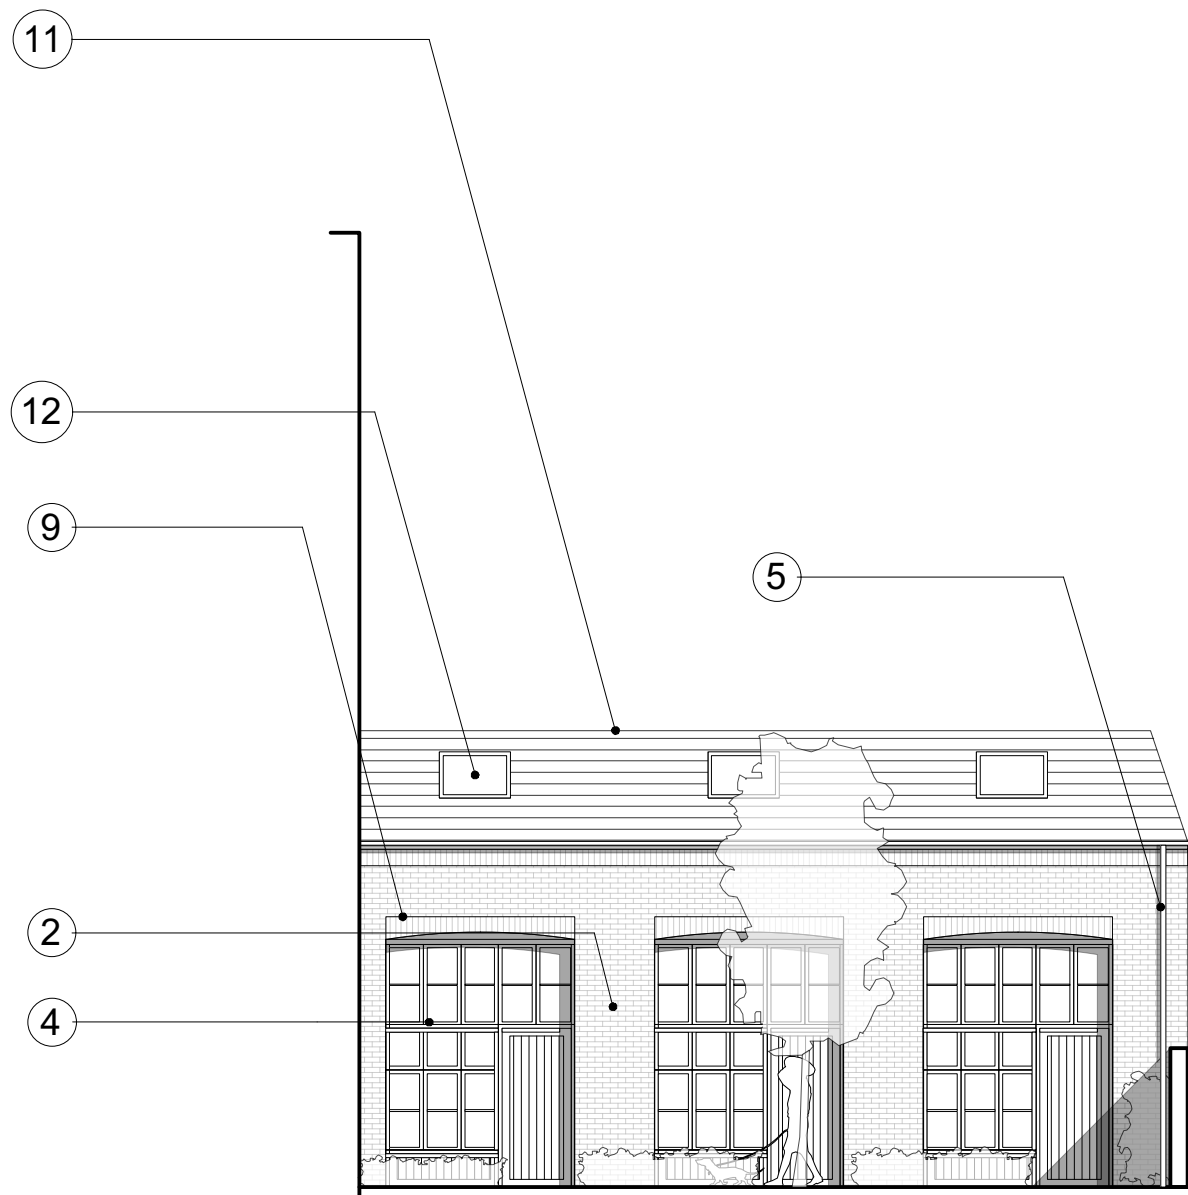


SOUTH ELEVATION MEWS HOUSES
1:100 @ A1


ELEVATION KEY

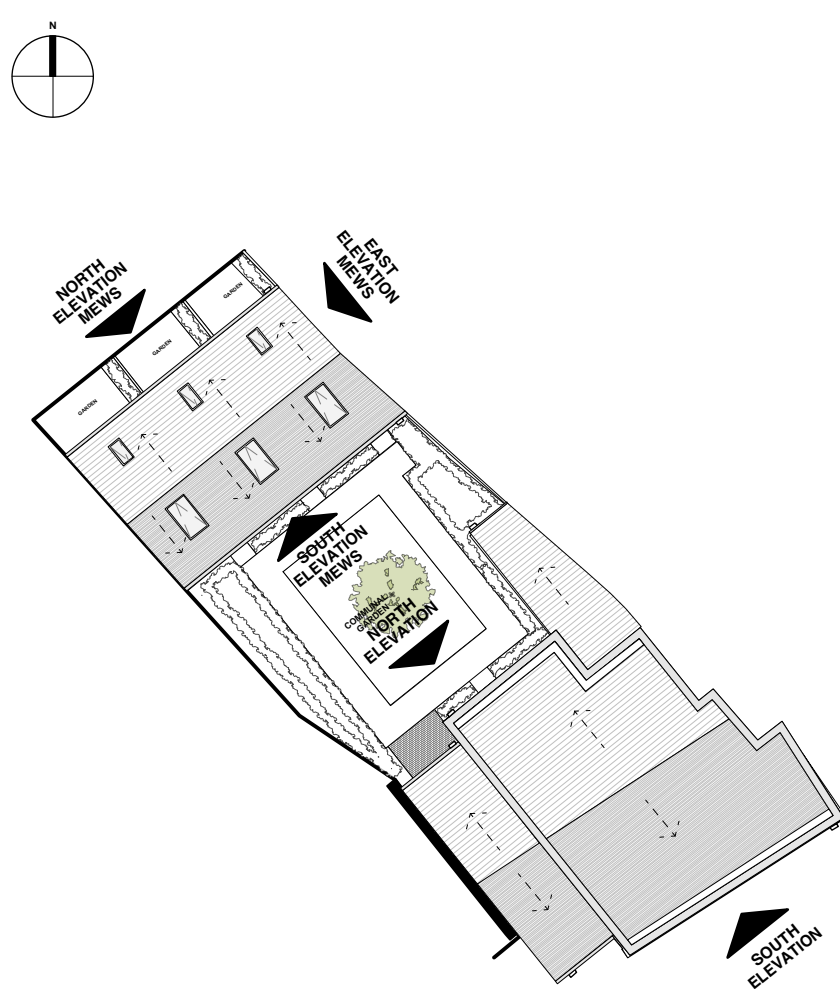

NORTH ELEVATION
1:100 @ A1

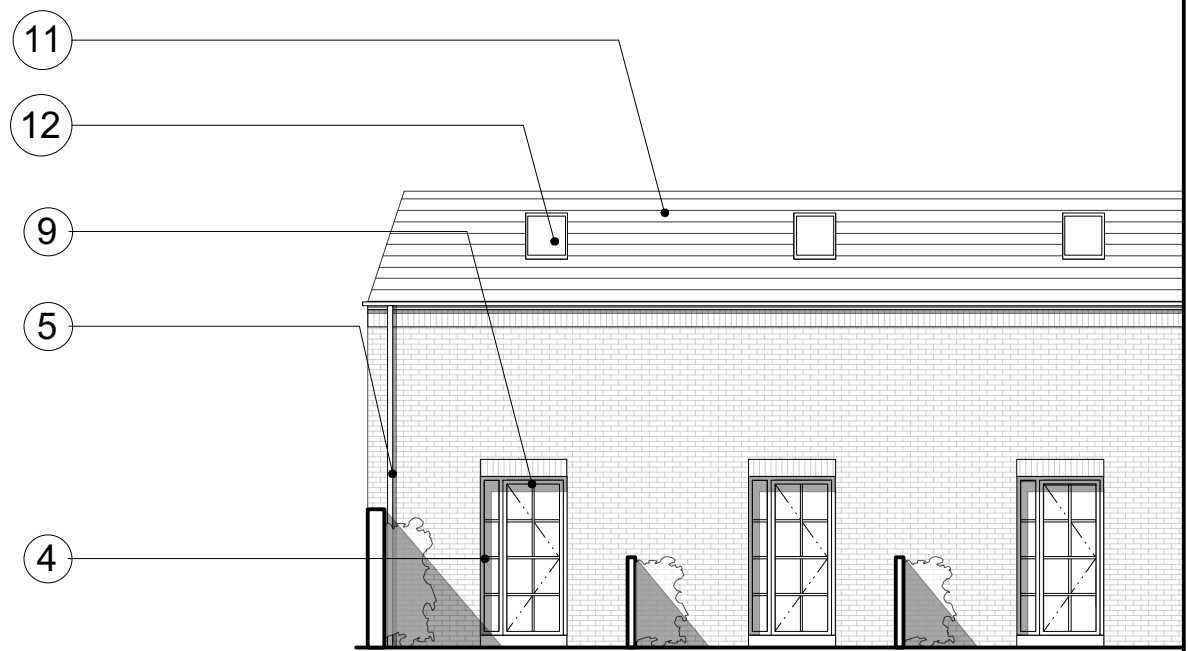

NORTH ELEVATION MEWS HOUSES
1:100 @ A1

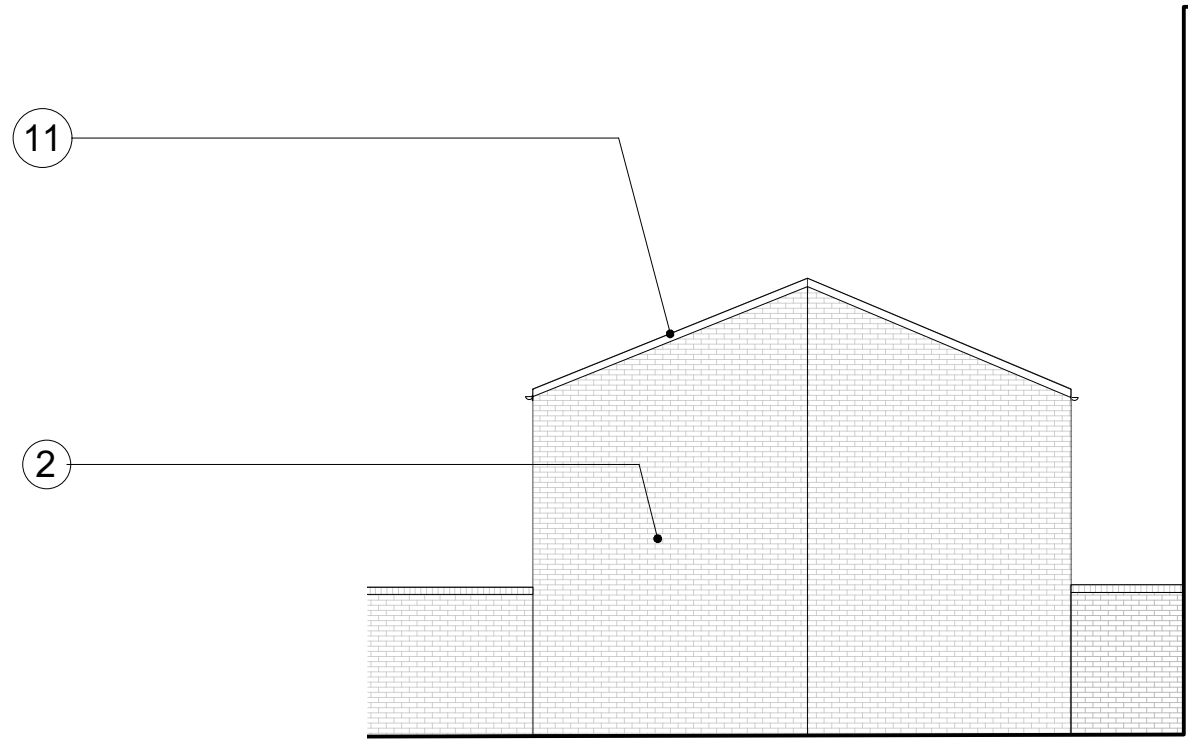

EAST ELEVATION MEWS HOUSES
1:100 @ A1

MATERIALS KEY

1. PRECAST CONCRETE COPING
2. RED/ BROWN FACING BRICK
3. PRECAST CONCRETE BAND
4. NEW TIMBER FRAMED WINDOW
5. BLACK UPVC RAINWATER GOODS
6. METAL PLANTER
7. SIGNAGE
8. NEW METAL GATES
9. SOLDIER COURSE
10. PRECAST CONCRETE SILL
11. NEW GREY ROOF TILES
12. ROOF LIGHT
13. TIMBER ENTRANCE DOOR
14. GLAZED TIMBER ENTRANCE DOOR
15. TIMBER DOORS TO BIN AREA

0 1 2 3 4 5 6 7 8 9 10 M

PROPOSED ELEVATIONS
1:100 @ A1

PLANNING

IMPORTANT NOTES:

CLIENT: 21 LIVING
PROJECT: PROPOSED RESIDENTIAL DEVELOPMENT
ADDRESS: 137 THE ROCK, BURY
DRAWING TITLE: PROPOSED ELEVATIONS
SCALE: 1:100 @ A1
DATE: APRIL 2023
DRAWING NO: A750_P_300A

OLLIER SMURTHWAITE ARCHITECTS
40 King Street, Manchester, M2 6BA
T 0161 883 0838
F 0161 883 0839
E mail@olliersmurthwaite.com