

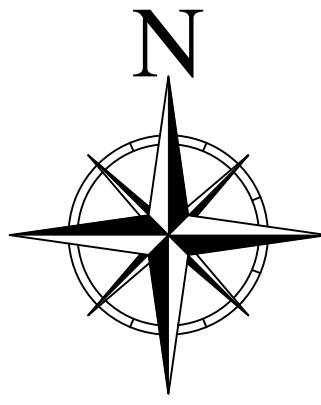


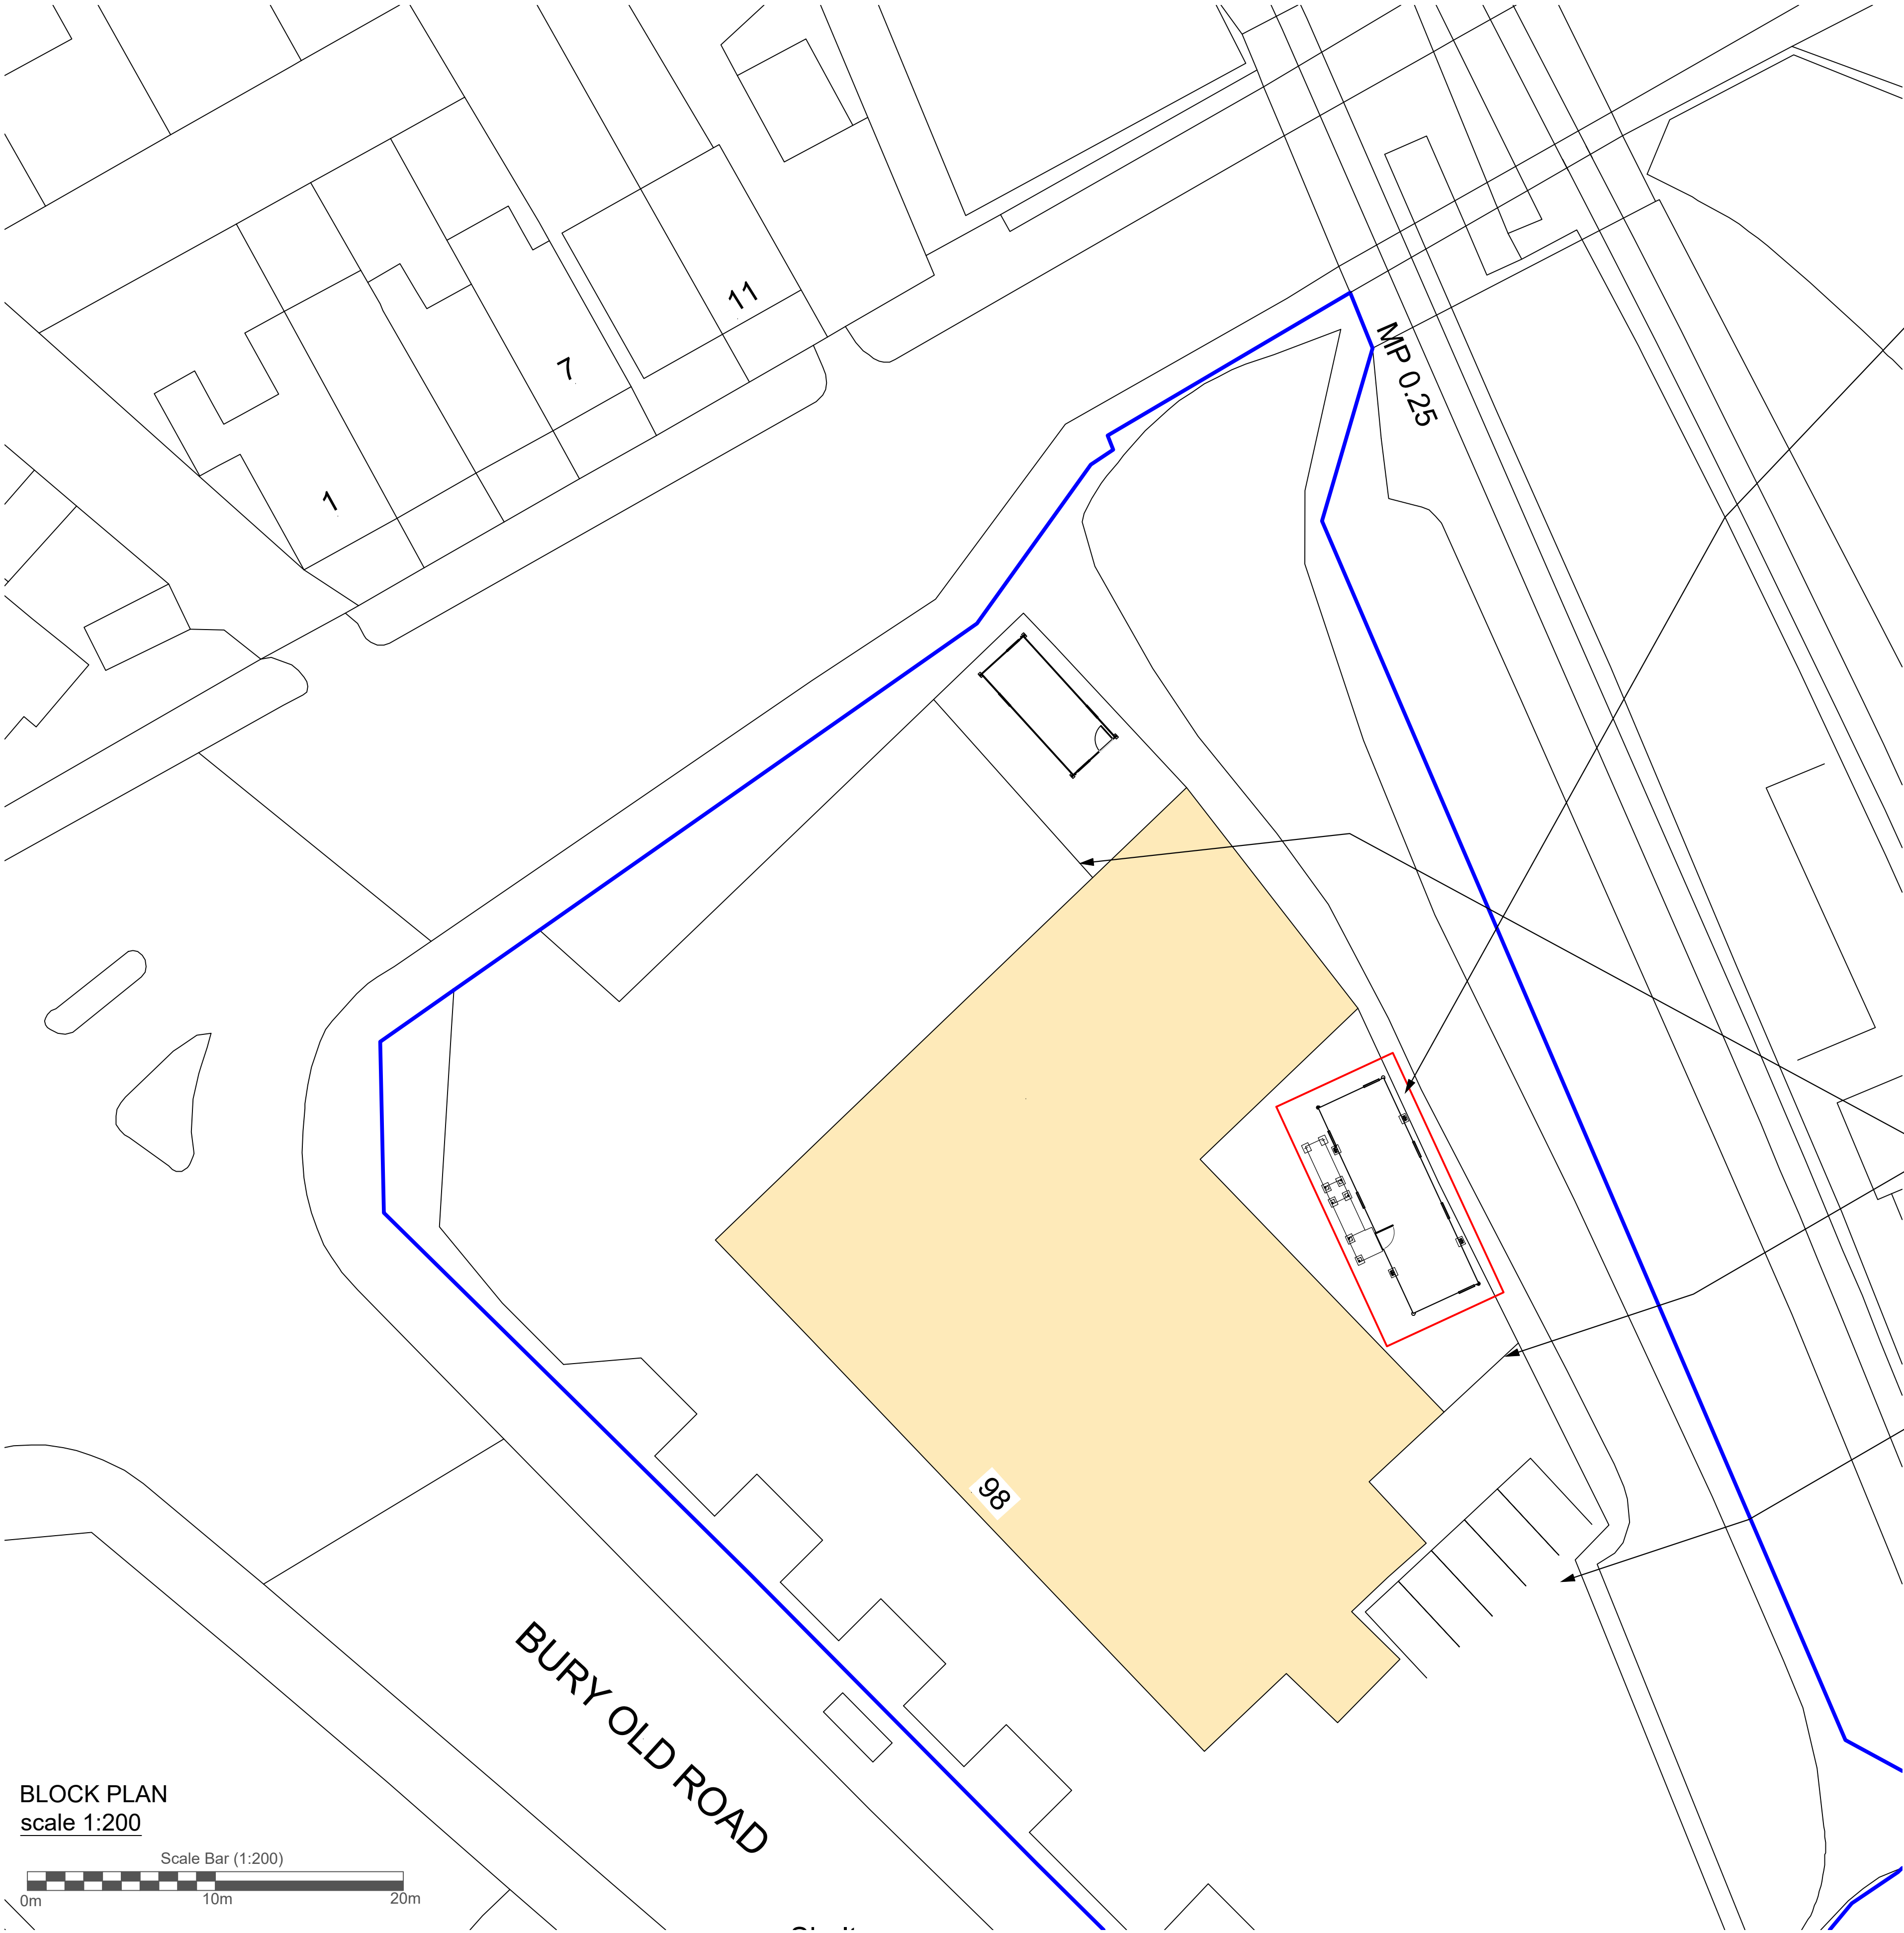


Proposed location of two storey Portakabin building.

Indicative fence lines.

Proposed additional parking.

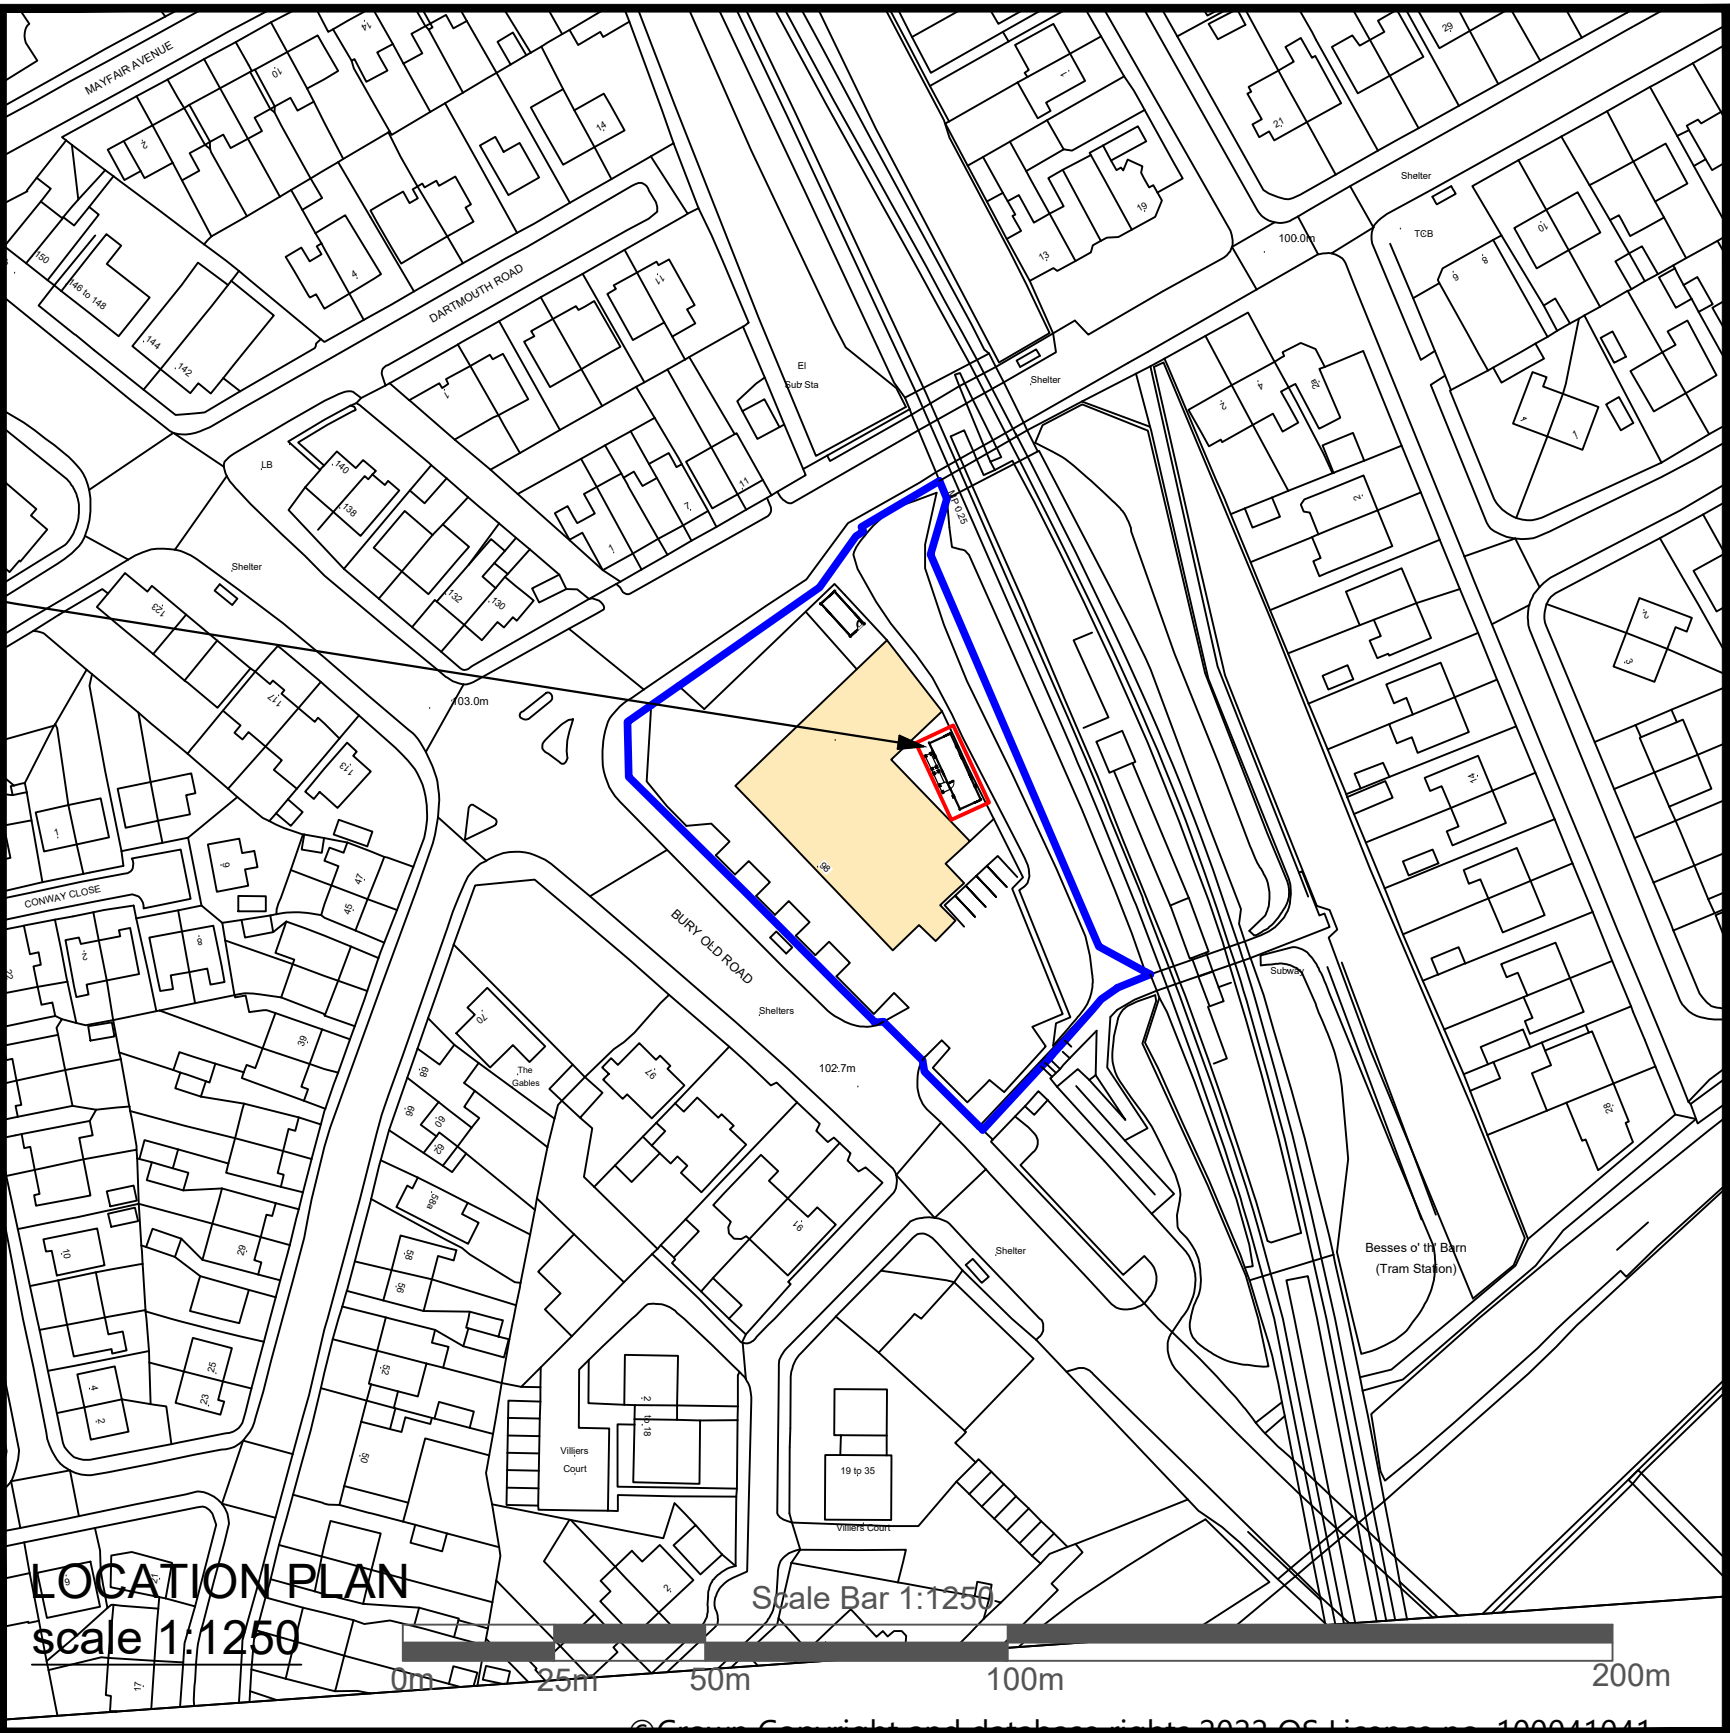

© Crown Copyright and database rights 2022 OS Licence no. 100041041

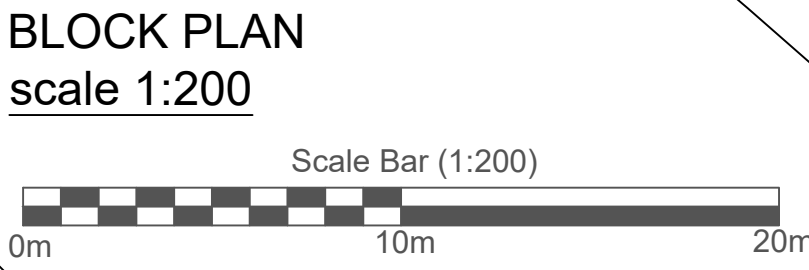

Portakabin Limited 2000
This drawing is the property of Portakabin Limited,
it must not be copied or reproduced or divulged
to anyone without written permission.

NOTES: - Site plan is based on existing Ordnance Survey information - Responsibility is not accepted for errors made by others in scaling from this drawing. Contractors must check all dimensions on site. Discrepancies must be reported to the drawing owner before proceeding.	Portakabin	
	Title Proposed Location & Block Plan	
	Vets Now Emergency Ltd at 98 Bury Old Road, Whitefield, Manchester, M45 6TQ	
	Date: 3rd October 2022	
	Scale : 1:200 & 1:1250 @ A1	
KEY: Application Boundary Area owned by client but not in application	Drawing Number TM220199441	