


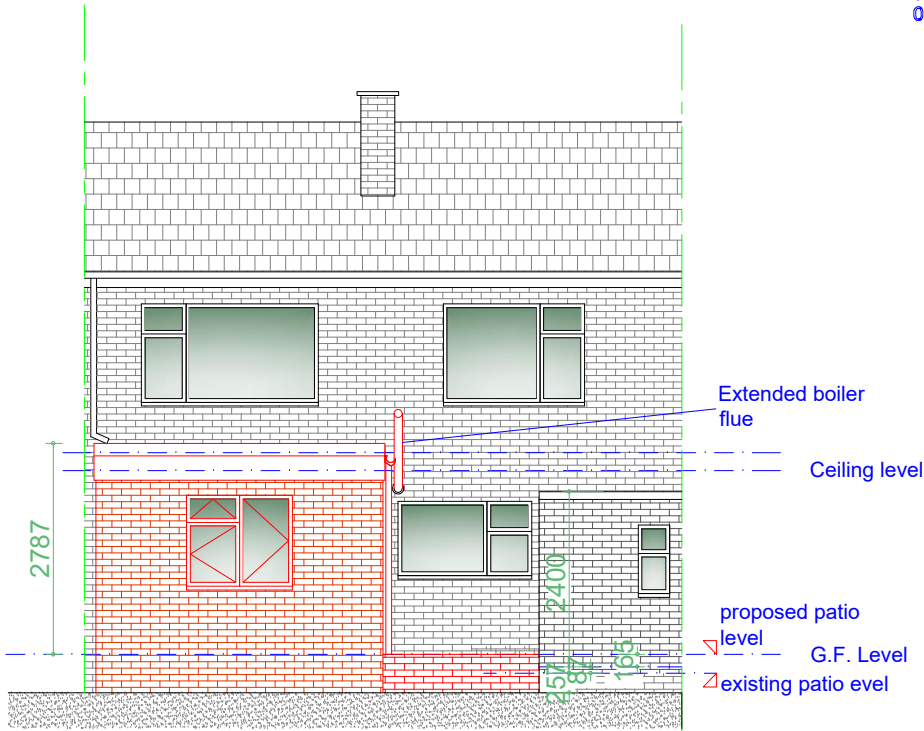


 

Proposed Rear Elevation
Scale 1:100

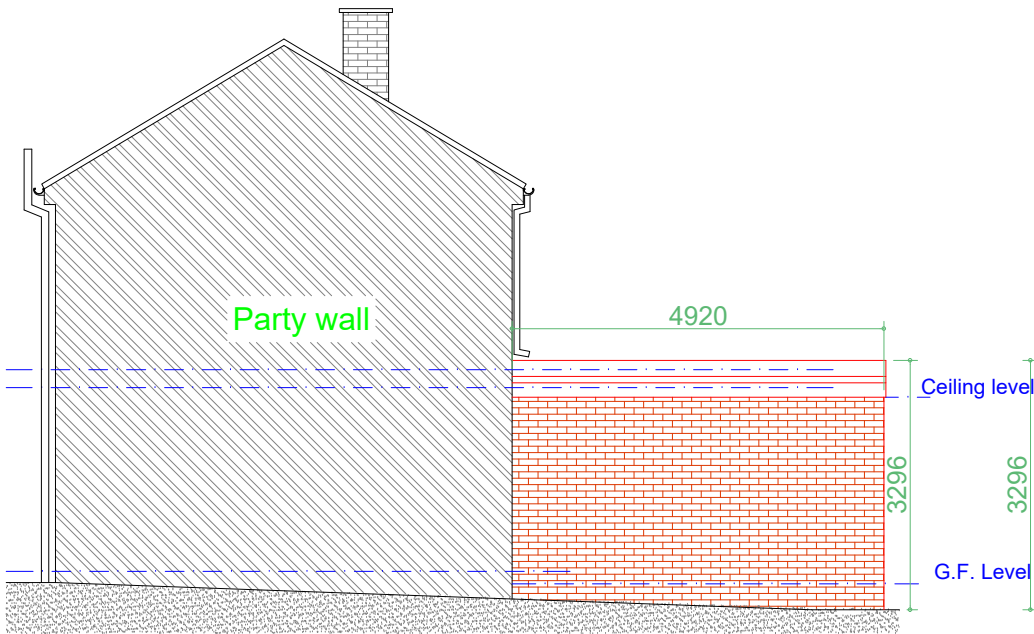

Proposed R/H Side Elevation
Scale 1:100

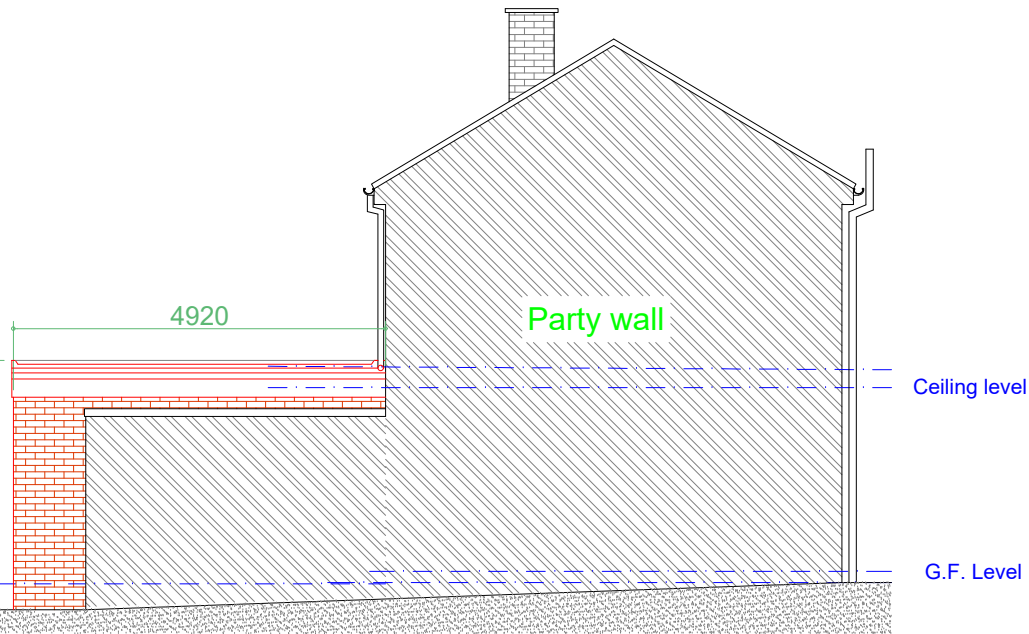

Proposed L/H Side Elevation
Scale 1:100

Rev	Date	Description
Issued For : INFORMATION PURPOSES ONLY		
Client Mr. Chris Rybczinski (Bury MBC)		
Project 4 Hazel Avenue, BL8 3EQ Proposed single storey DDA rear extension.		
Scheme - Drawing Title Proposed Elevations.		
03	18.06.24	
Drawing No.	Revision	Scale 1:100 @A3

Plans To Build It Ltd
Tel: 0161 728 5730
Mob: 07741175755
www.planstobuildit.com