


EXISTING GROUND FLOOR PLAN

02

1:100

Total internal gross ground floor area = 49.1 m²

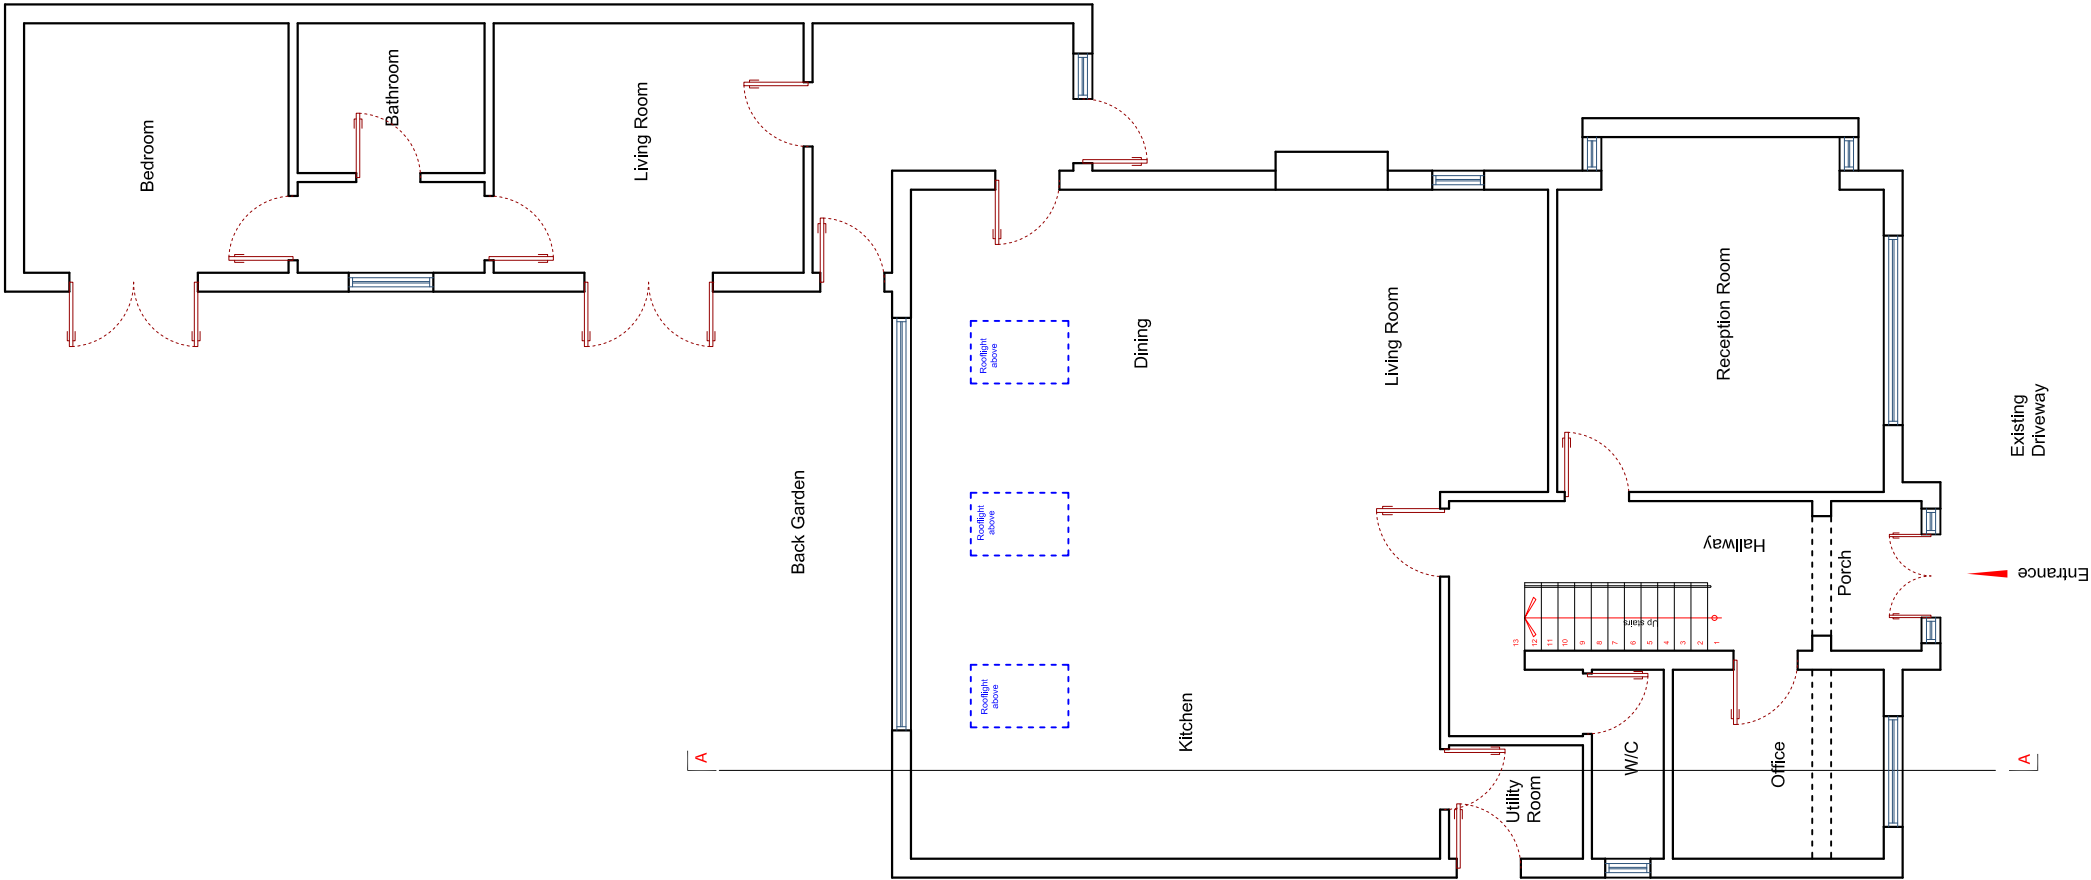


EXISTING FIRST FLOOR PLAN

02

1:100



Total internal gross first floor area = 46.8 m²

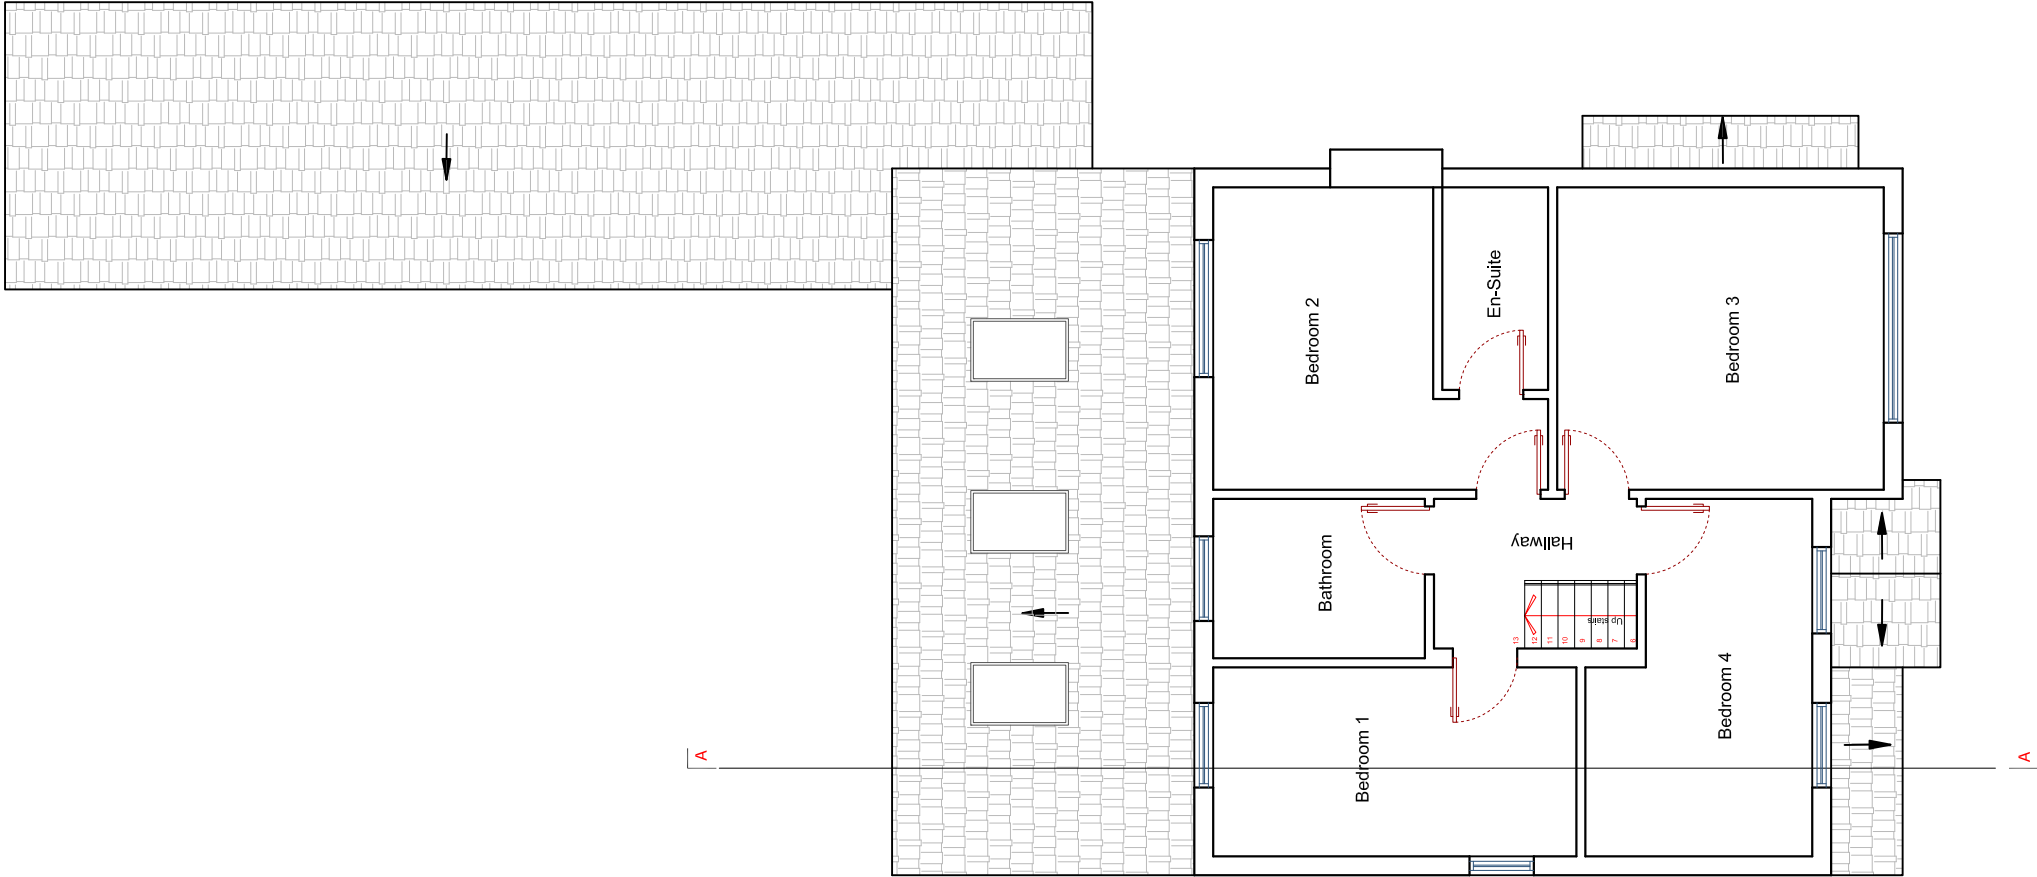

EXISTING ROOF PLAN

02

1:100

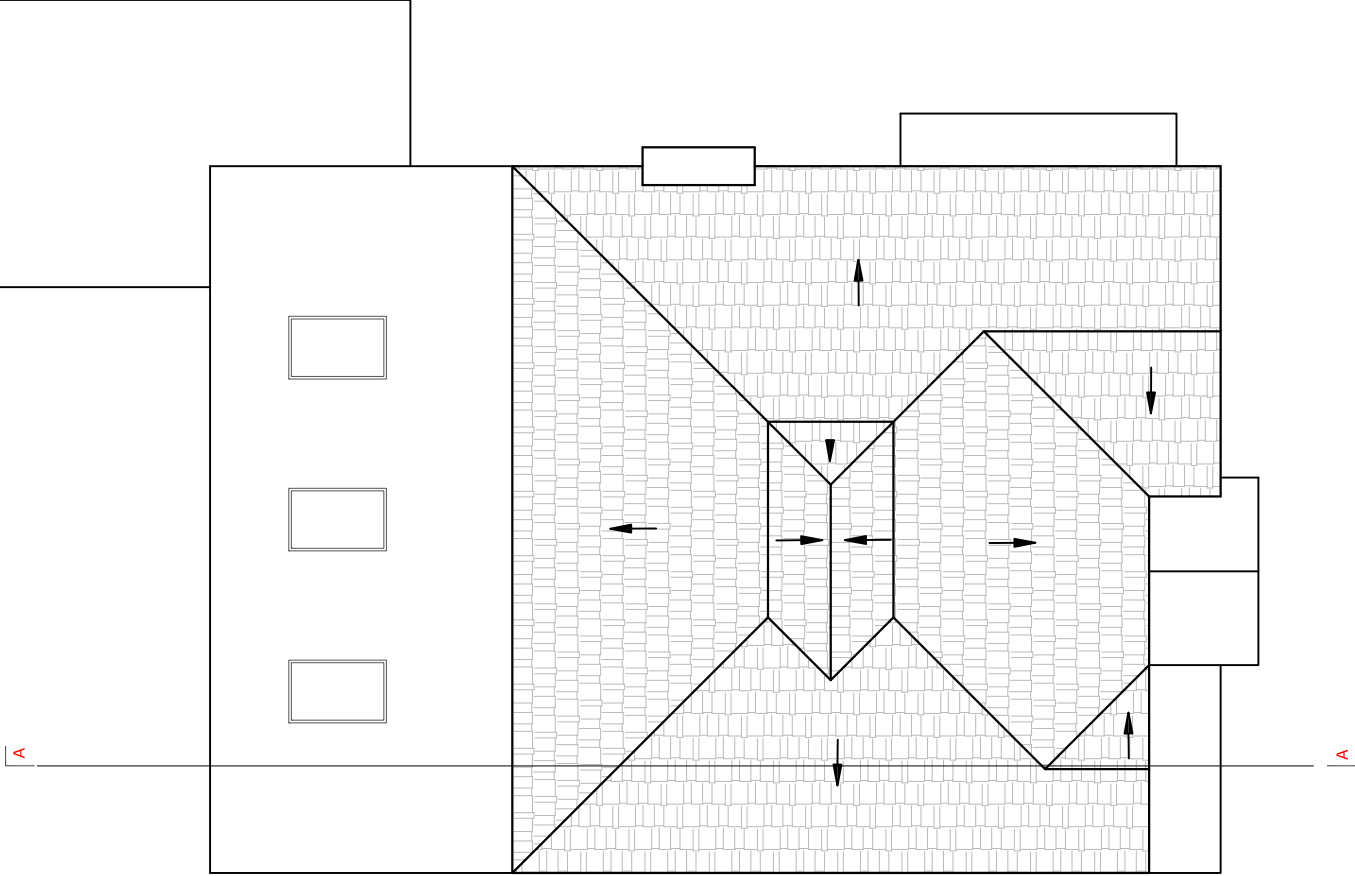 

ALL DIMENSIONS MUST BE CHECKED ON SITE PRIOR TO WORKS COMENCING.



Nevila TANE
Architectural technician
Phone : +44(0)7940036988
Email : nevilatane@gmail.com

CLIENT:
Mr Noneet Kaur Arora

ADDRESS:
**562 Bury Bolton Road,
BL8 2DU**

DRAWING TITLE:
Existing Plans

PROJECT No:	DATE:	SCALE:
DRAWING No:	16/06/2024	1:100 @A2
CURRENT REV		REV. "A"
02		