


EXISTING FRONT ELEVATION

03

I:100

01234

5M

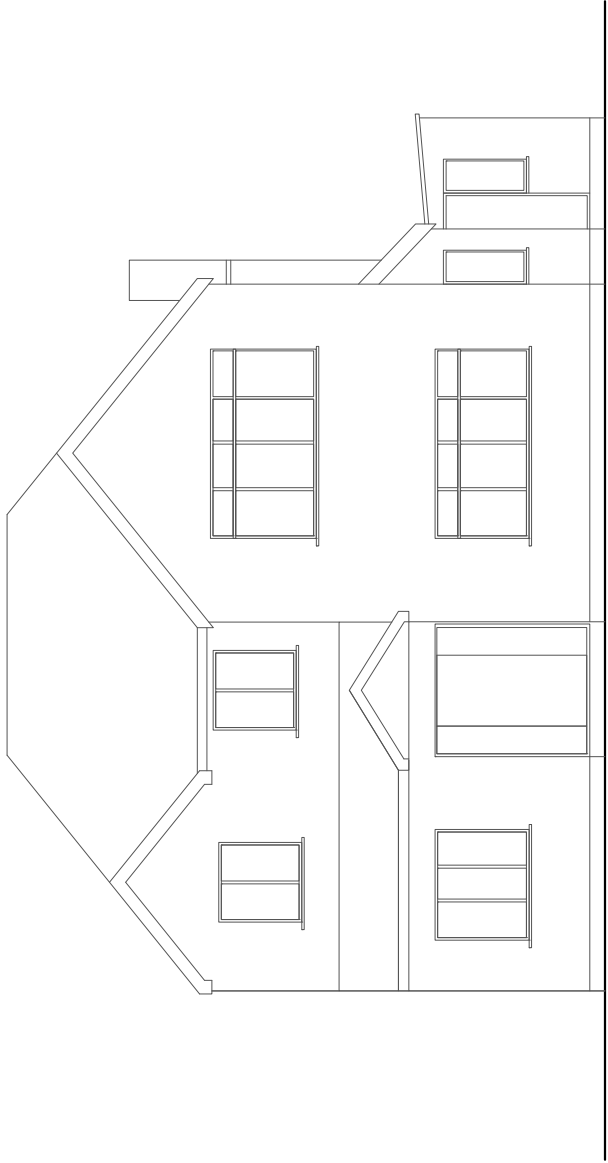


EXISTING SIDE ELEVATION

03

I:100

01234

5M

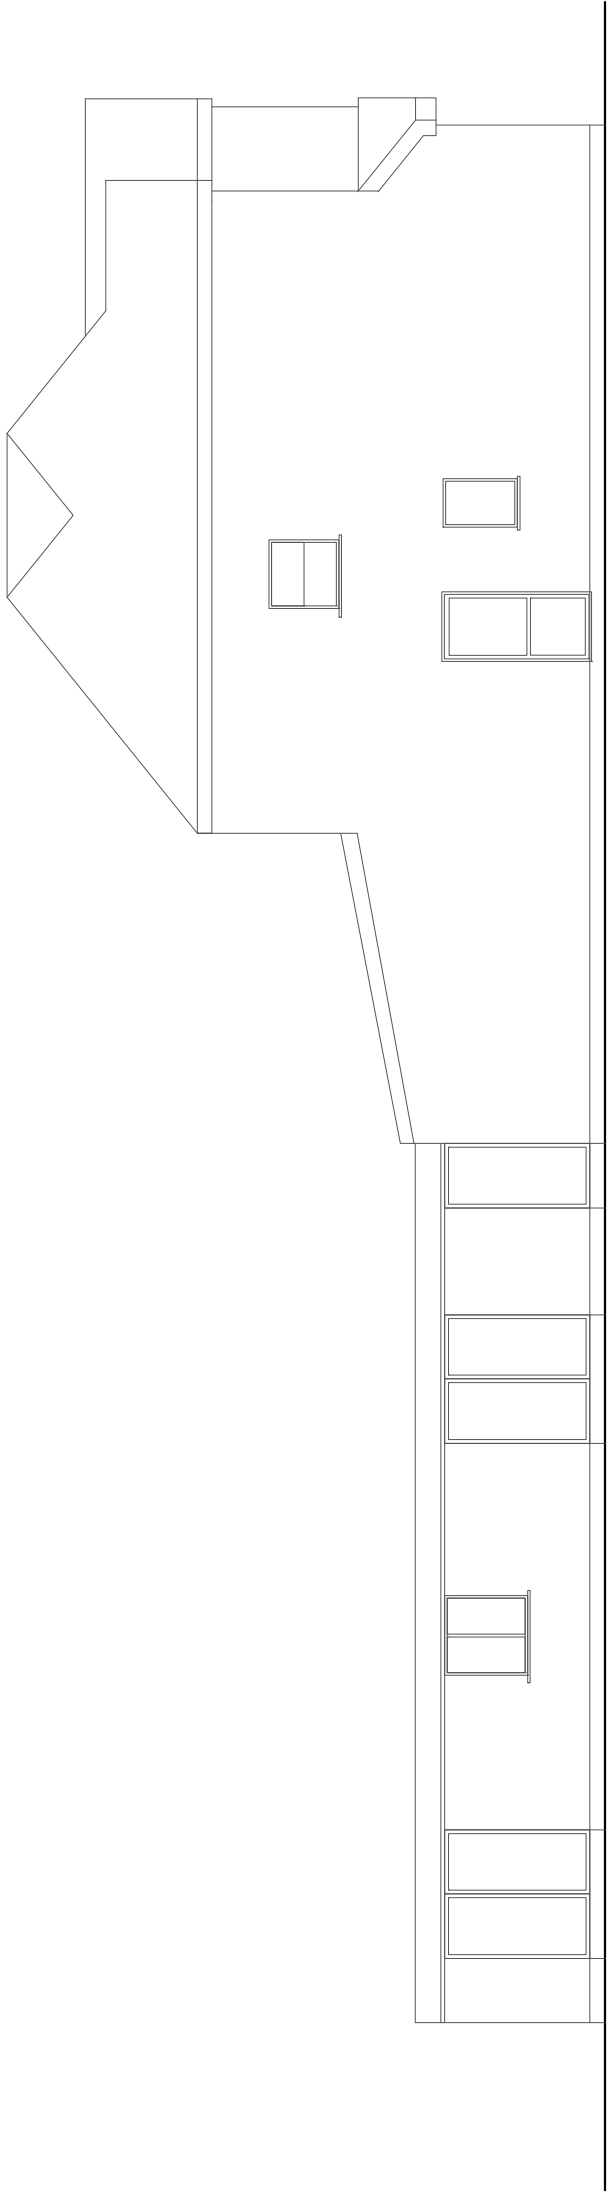


EXISTING REAR ELEVATION

03

I:100

01234

5M

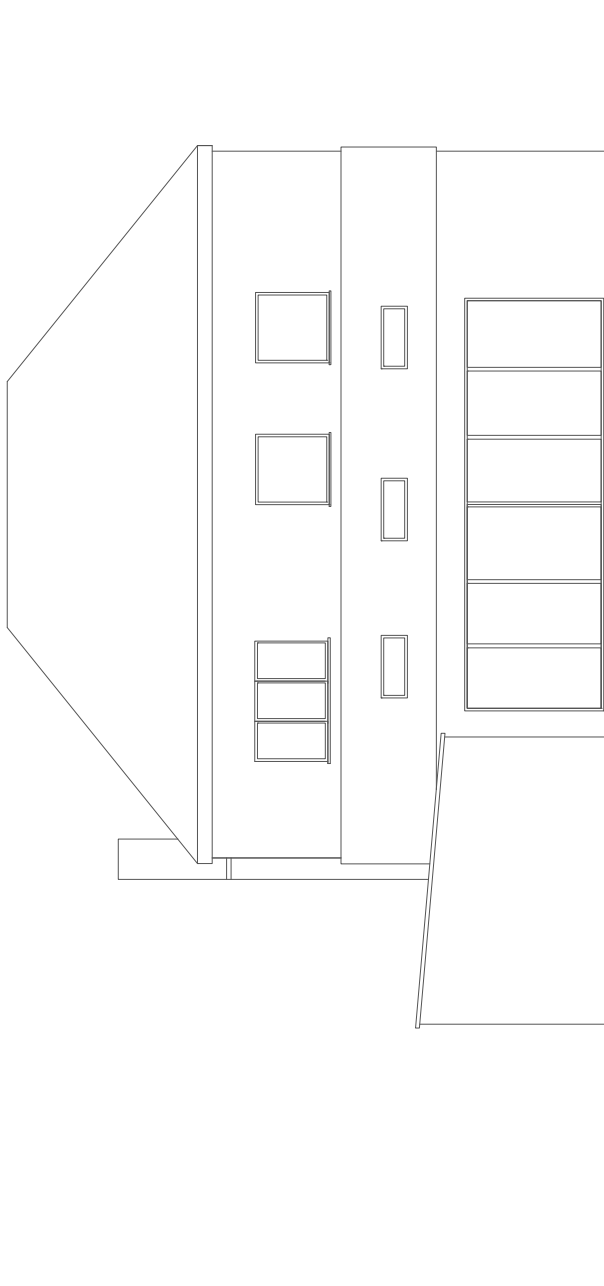


EXISTING SIDE ELEVATION

03

I:100

01234

5M

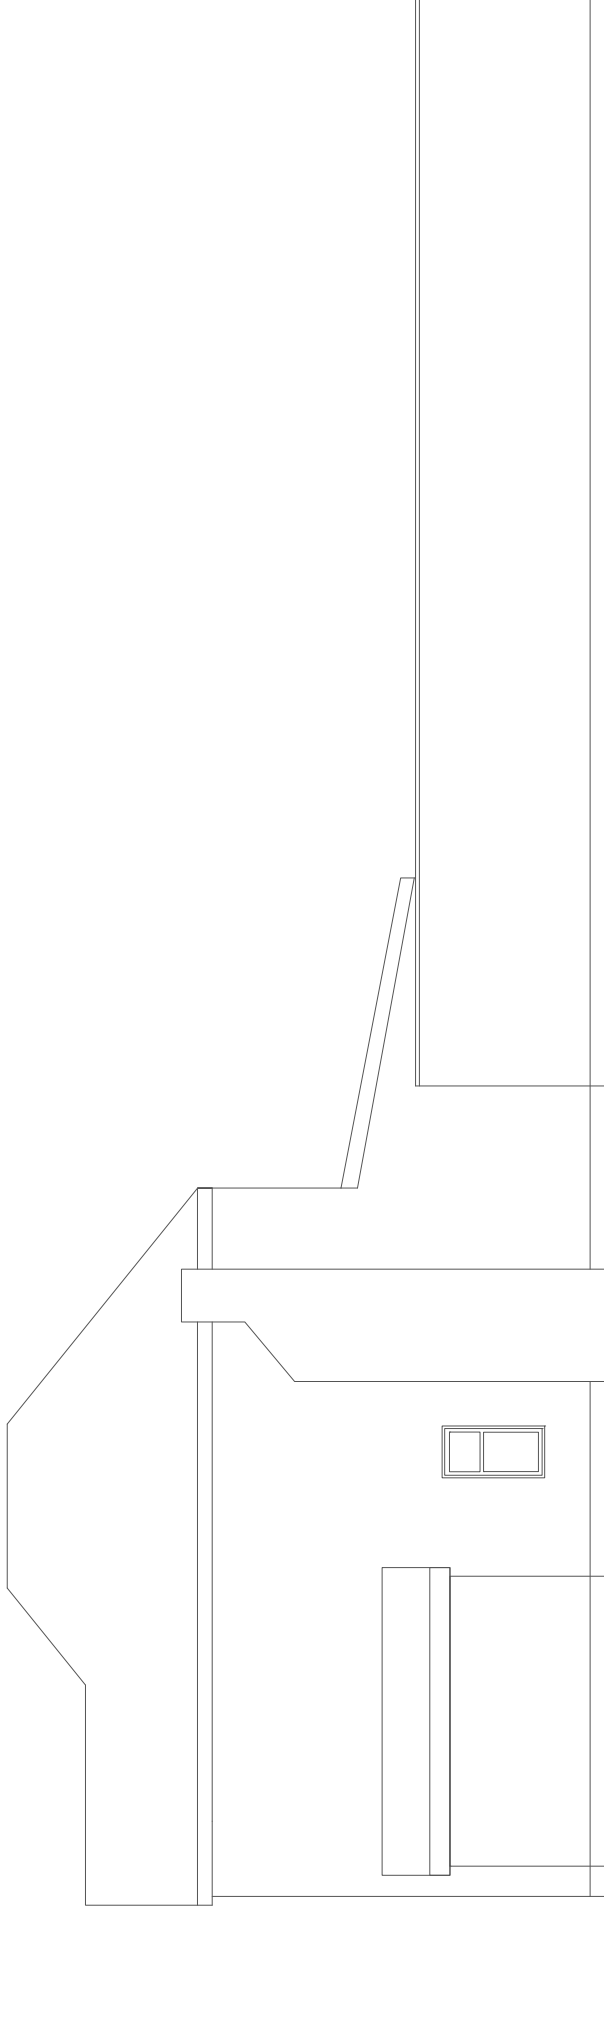

10 0 10 20 50 100mm NATURAL SCALE

ALL DIMENSIONS MUST BE CHECKED ON SITE PRIOR TO WORKS COMENCING.



Nevila TANE
Architectural technician
Phone : +44(0)7940036688
Email : nevilatane@gmail.com

CLIENT:
Mr Noneet Kaur Arora

ADDRESS:
**562 Bury Bolton Road,
BL8 2DU**

DRAWING TITLE:
Existing Elevations

PROJECT No:	DATE:	SCALE:
DRAWING No:	16/06/2024	1:100 @A2
	03	CURRENT REV
		REV. "A"