



PROPOSED FRONT ELEVATION

05

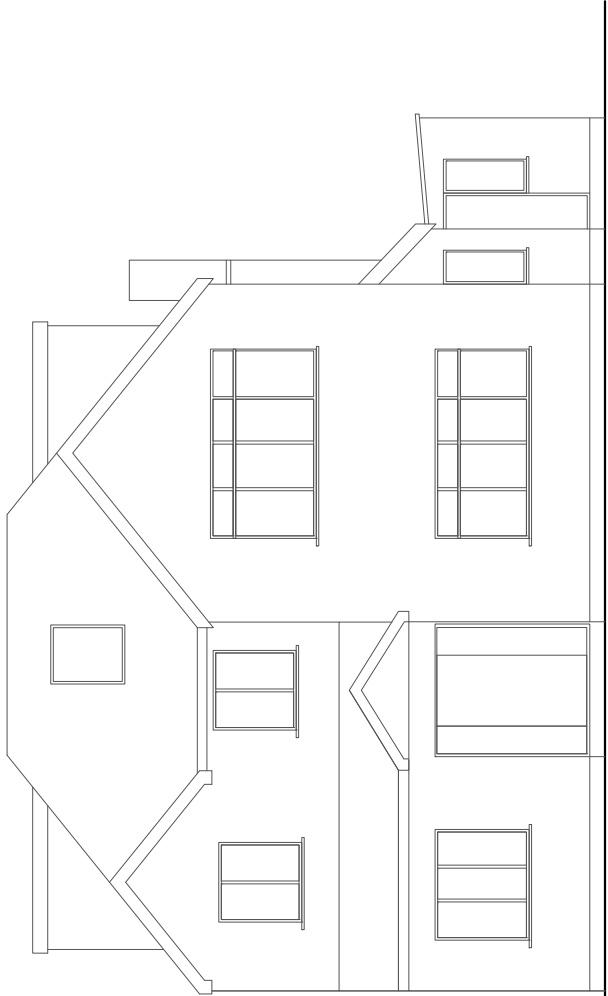


PROPOSED SIDE ELEVATION

05

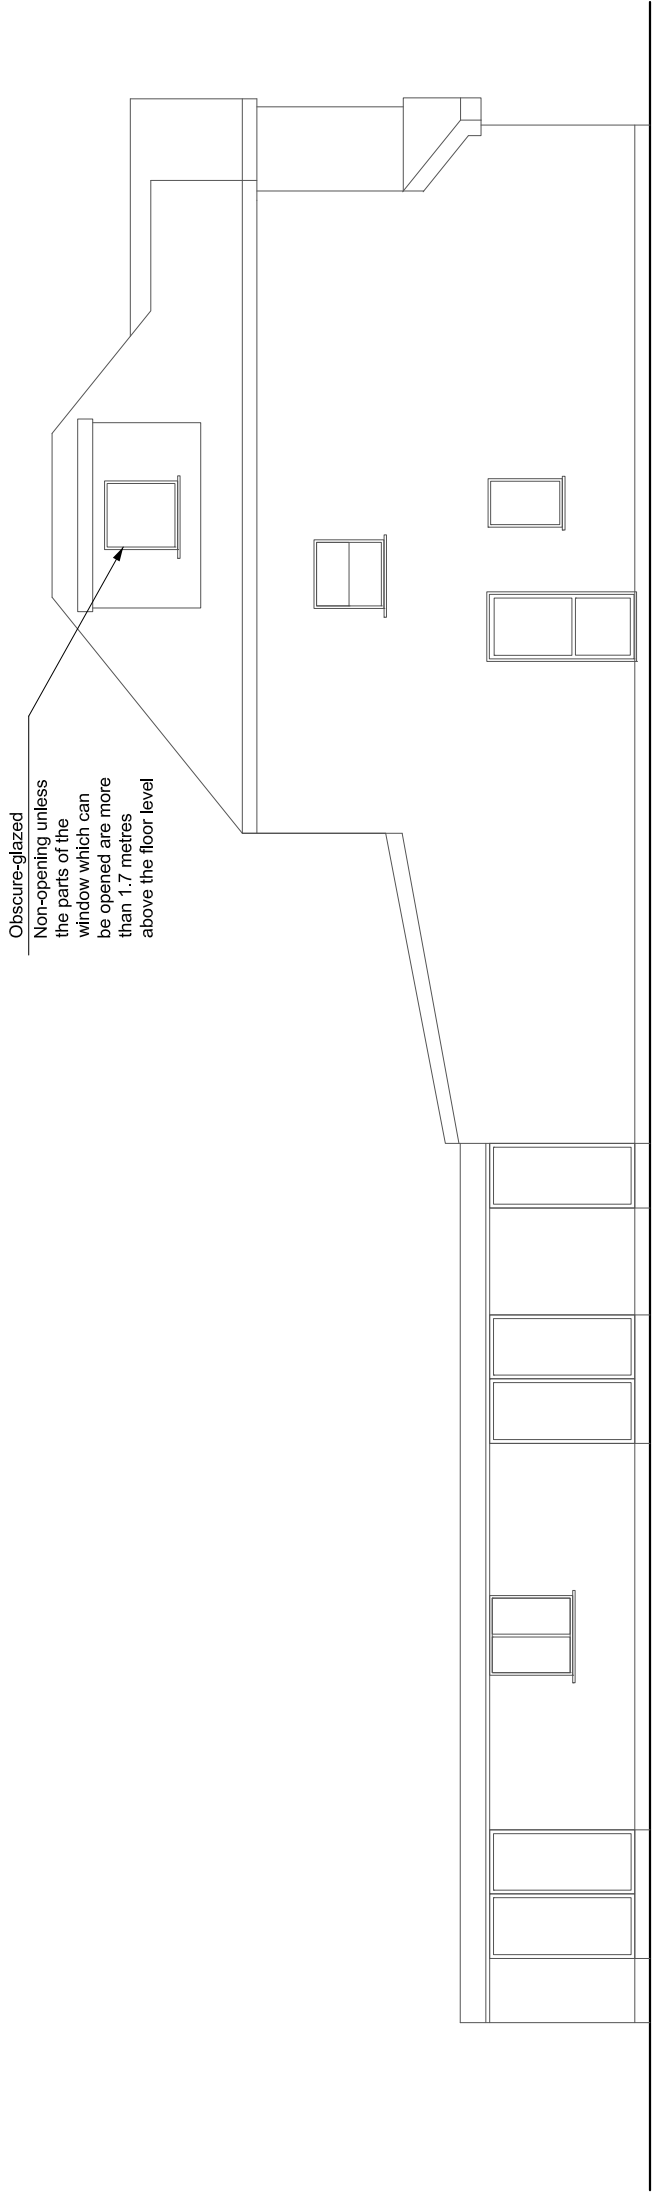


PROPOSED REAR ELEVATION

05

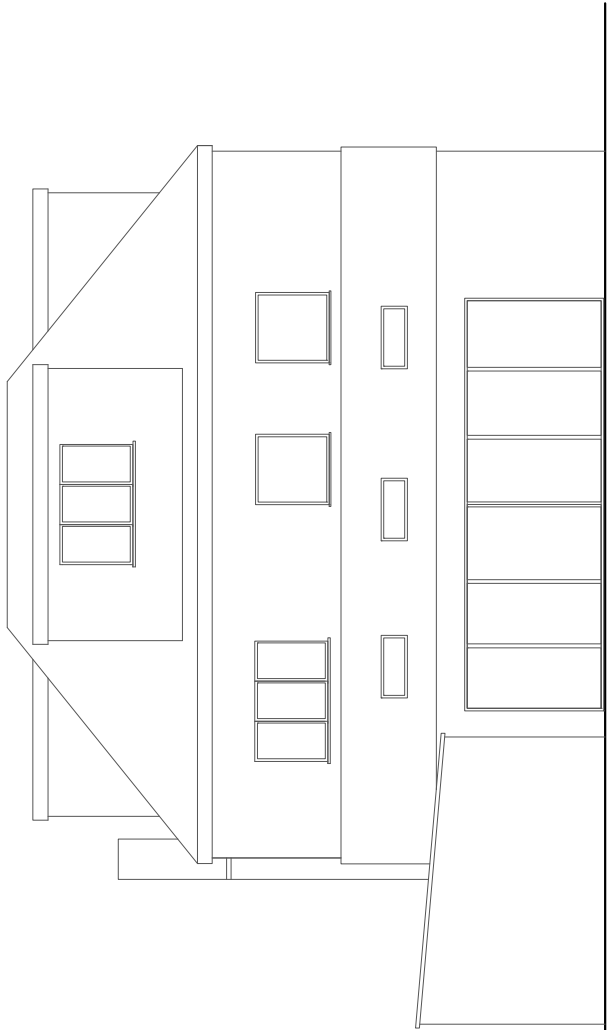

PROPOSED SIDE ELEVATION

05

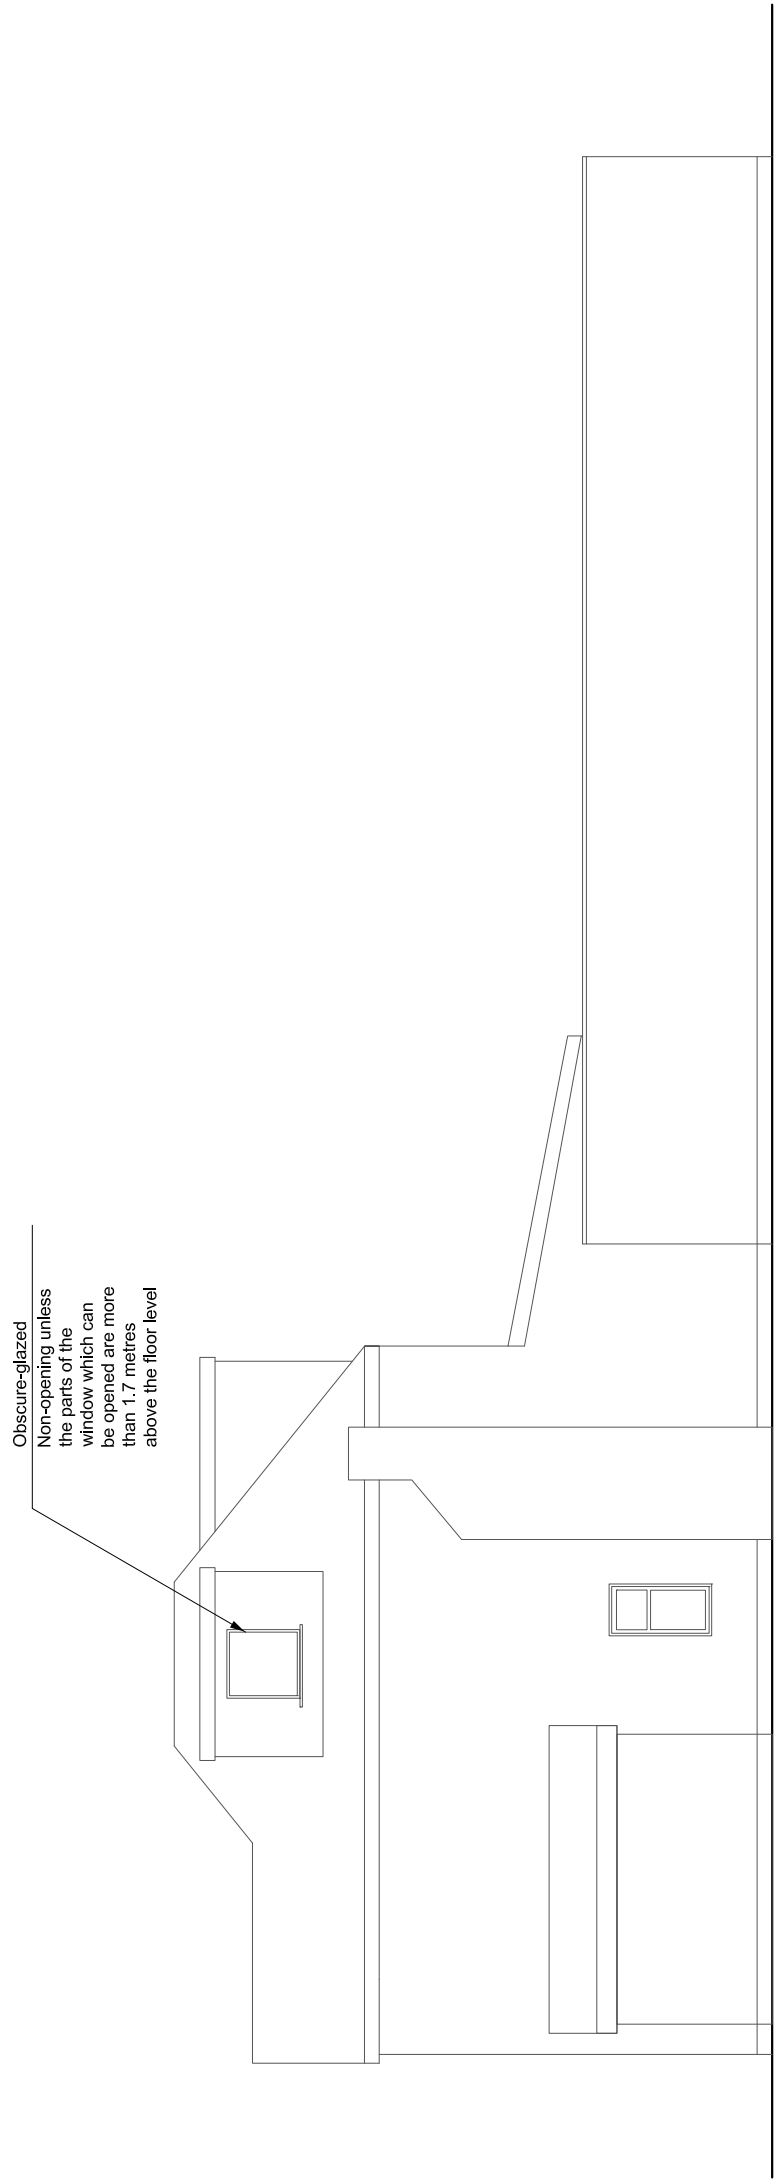

10 0 10 20 50 100mm NATURAL SCALE

THE PROPOSED WORKS WILL CONSTRUCTED WITH MATCHING MATERIALS TO THE EXISTING ROOF



Nevila TANE
Architectural technician
Phone : +44(0)7940036688
Email : nevilatane@gmail.com

CLIENT:
Mr Noneet Kaur Arora

ADDRESS:
**562 Bury Bolton Road,
BL8 2DU**

DRAWING TITLE:
Proposed Elevations

PROJECT No:
DATE: 16/06/2024
DRAWING No: **05**
SCALE: 1:100 @A2
CURRENT REV
REV. "A"